




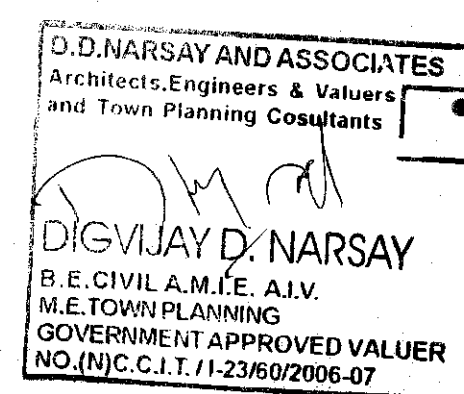


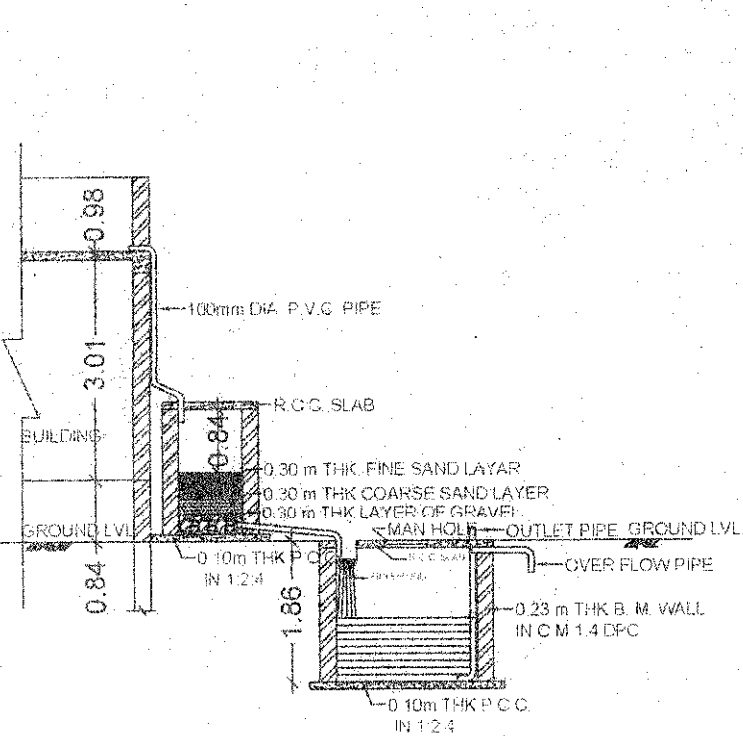


SECTION A-A

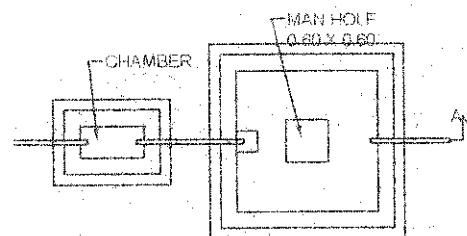


RAIN WATER HARVESTING PLAN

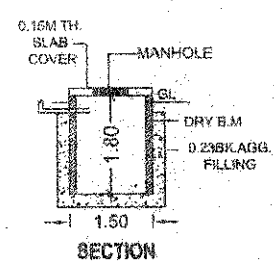


SECTION

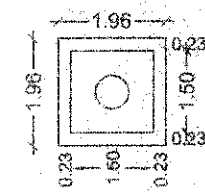

PLAN FOR SOAK PIT

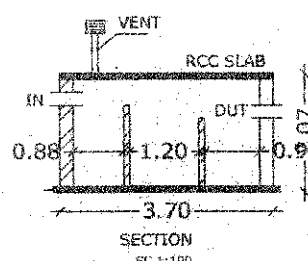


SECTION

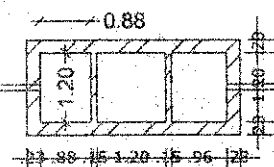

DETAILS OF SEPTIC TANK


9.0 M ROAD						
61	60	59	58	57	56	55
84.0	84.0	84.0	84.0	84.0	84.0	140
6	6	6	6	6	6	6
81	82	83	84	85	86	87
84.0	84.0	84.0	84.0	84.0	84.0	140

LOCATION PLAN
SCALE 1:500

 

AREA CALCULATIONS SCALE 1:200
B/UP AREA OF G.F. A = 6X9.5 = 57 SQM
B = 0.9X2.24 = 2.016 SQM
TOTAL B/UP AREA OF G.F. = A+B
= 57+2.016 = 59.016 SQM
B/UP AREA OF F.F. C = 1.68X2.34 = 3.93 SQM
D = 6X3.38 = 20.28 SQM
TOTAL B/UP AREA OF F.F. = C+D
= 3.93+20.28 = 24.21 SQM
TOTAL B/UP AREA = G.F. + F.F.
= 59.016+24.21 = 83.226 SQM
NET B/UP AREA = 79.19 SQM


A.D.J.C PLOT NO. 84

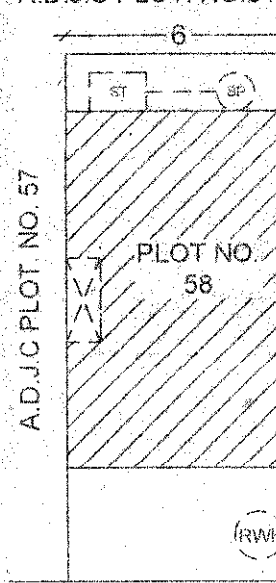

9.0 M WIDE ROAD

SITE PLAN

SCALE 1:200

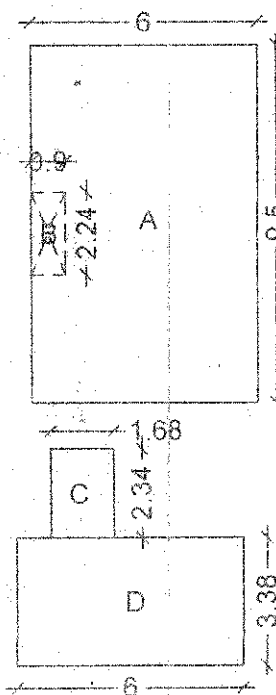

CERTIFICATE OF AREA

Certify That The Plot under Reference Was Surveyed By Me on 20/1/17 and the Dimensions of sides etc. of plot Stated on plan are as Measured on site and the area so Worked out Tallies with the are Stated in document of Ownership/ T.P. Schemerecard Land Record / Department / City Survey records (Development Plan)

Sign Of Architect's

Discription of Proposal & propoerty
Name of Owner

Job No.	Date	Scale	Drawn By	Checked By
	15-3-2017	1:100	PRANJAL	PANKAJ

PROJECT

PROPOSED CONSTRUCTION OF RESIDENTIAL BUILDING PLAN
MRS.NIRUPMABEN ASHOK SHAHA & MRS.UMABEN KISHOR WANI
ON PLOT NO.58
IN S.NO - 80 AT- KHAMGAON,
TAL- NANDURBAR, DIST-NANDURBAR

AREA STATEMENT

1.TOTAL PLOT AREA	84.00 SQMT
2.PROPOSED BUILT UP AREA ON G.F	54.98 SQMT
3.PROPOSED BUILT UP AREA ON F.F	24.21 SQMT
4.PROPOSED BUILT UP AREA ON S.F.	
5.TOTAL BUILT UP AREA ON G/F+F/F+S/F	79.19 SQMT
6.PERMISSIBLE F.S.I.	1.0
7.PROPOSED F.S.I.	0.94

OPENING SCHEDULE.

S. NO.	SIZE	SPECIFICATION.
D1	1.20 X 2.10M	T.W. FRAME DOUBLE PANELED DOOR
D2	0.80 X 2.10M	T.W. FRAME DOUBLE PANELED DOOR
	0.75 X 2.10M	T.W. FRAME SINGLE PANELED DOOR
W	1.80 X 1.20M	M.S. GLAZED WINDOW.
W1	1.50 X 1.20M	M.S. GLAZED WINDOW.
W2	1.20 X 1.20M	M.S. GLAZED WINDOW.
V	0.60 X 0.90M	LOUVERD WINDOW AS PER DESING

LEGEND : 1. ALL THE PLOT BOUNDRIES ARE SHOWN IN THICK BLACK.
2. PROPOSED WORK ARE SHOWN IN RED.
3. DRAINAGE LINE ARE SHOWN IN DOTTED RED.
4. ALL DIAMENTION ARE IN METER.

APPROVING AUTHORITY



Recommended for approval for
purpose as ammended in
subject to the conditions mentioned
in this Office Letter No. 20/1/17


TOWN PLANNER,
NANDURBAR.

OWNER'S NAME & SIGN.

Siddharth


KREATION ENTERPRISES PVT. LTD
Through Its Director SIDDHARTH KISHOR WANI

ENGINEER

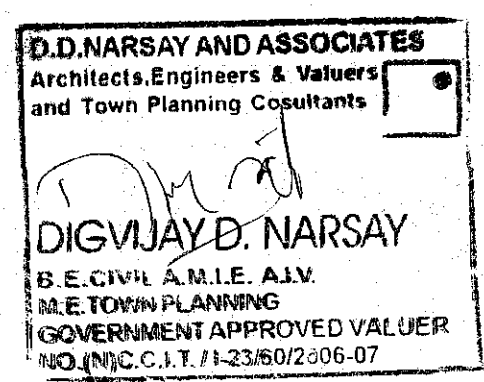


DIGVIJAY D. NARSAY

B.E.CIVIL A.M.I.E. A.I.V.
M.E.TOWN PLANNING
GOVERNMENT APPROVED VALUER
NO.1/N.C.C.I.T./1-23/50/2006-07

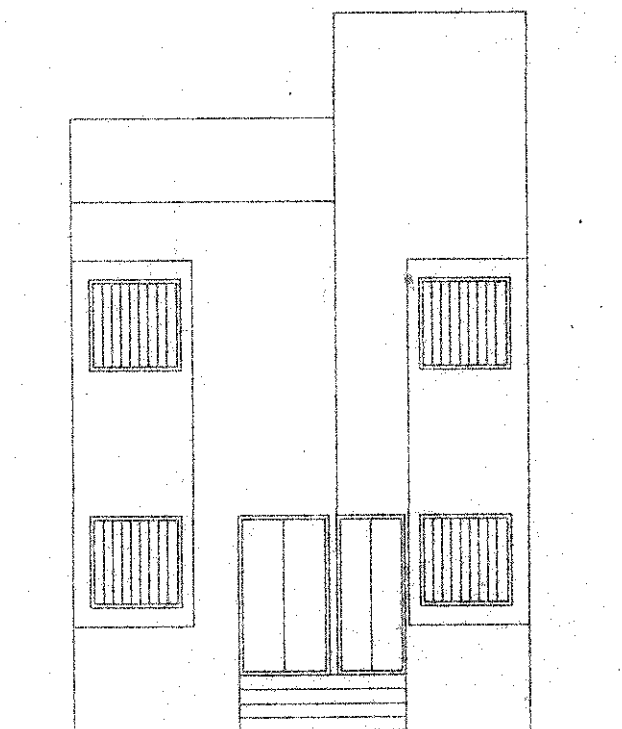


ELEVATION

SCALE 1:100

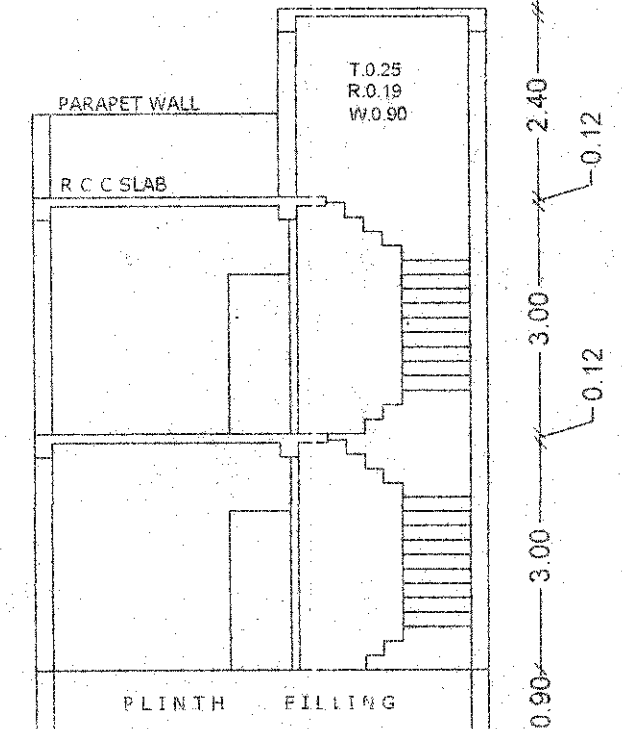


SECTION A-A

SCALE 1:100

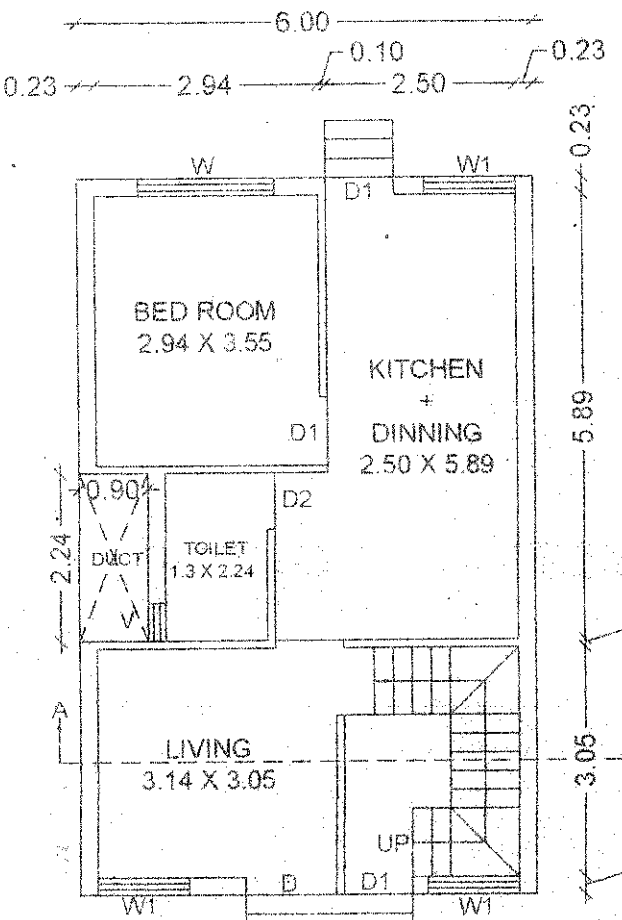


GROUND FLOOR PLAN

SCALE 1:100

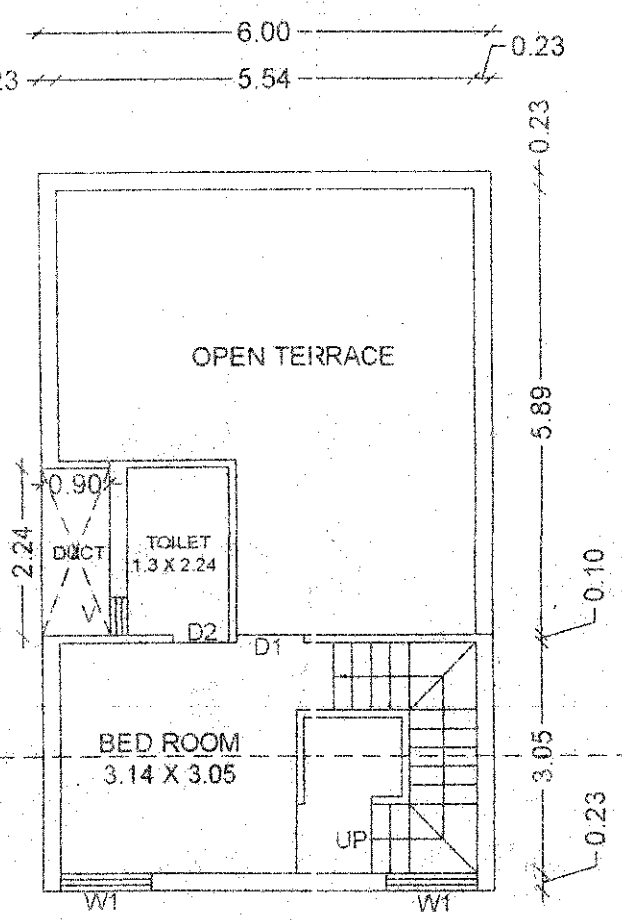


FIRST FLOOR PLAN


SCALE 1:100

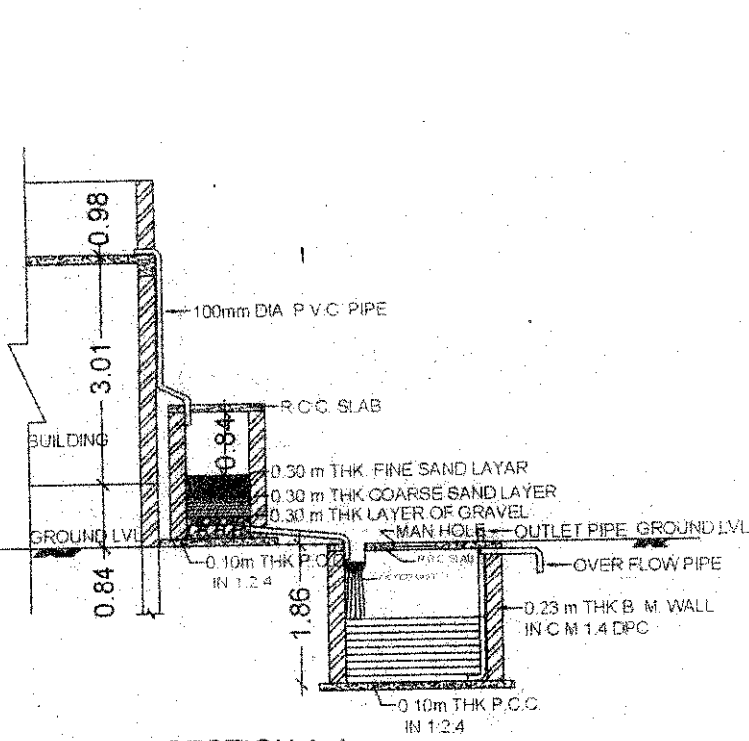


SECTION A-A

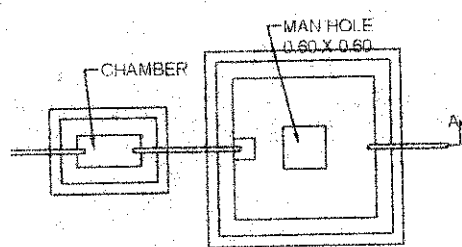


RAIN WATER HARVESTING PLAN

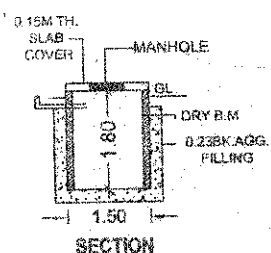


SECTION

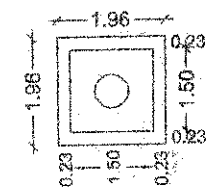

PLAN FOR SOAK PIT

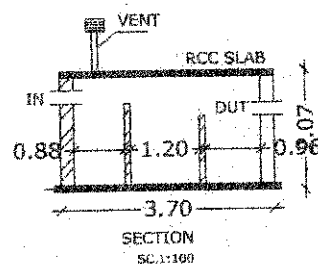


SECTION

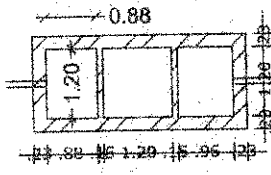

DETAILS OF SEPTIC TANK

9.0 M ROAD						
61 84.0	60 84.0	59 84.0	58 84.0	57 84.0	56 84.0	55 140
6	6	6	6	6	6	6
81 84.0	82 84.0	83 84.0	84 84.0	85 84.0	86 84.0	87 140

LOCATION PLAN
SCALE 1:500

 

AREA CALCULATIONS SCALE 1:200

B/UP AREA OF G.F A = 6X9.5 = 57 SQM

B = 0.9X2.24 = 2.016 SQM

TOTAL B/UP AREA OF G.F = A+B

= 57+2.016 = 54.98 SQM

B/UP AREA OF F.F C = 1.68X2.34 = 3.93 SQM

D = 6X3.38 = 20.28 SQM

TOTAL B/UP AREA OF F.F = C+D


= 3.93+20.28 = 24.21 SQM

TOTAL B/UP AREA = G.F + F.F

= 54.98+24.21 = 79.19 SQM

NET B/UP AREA = 79.19 SQM


A.D.J.C PLOT. NO.83

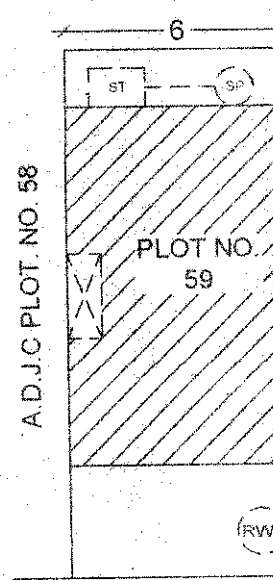

9.0 M WIDE ROAD

SITE PLAN

SCALE 1:200

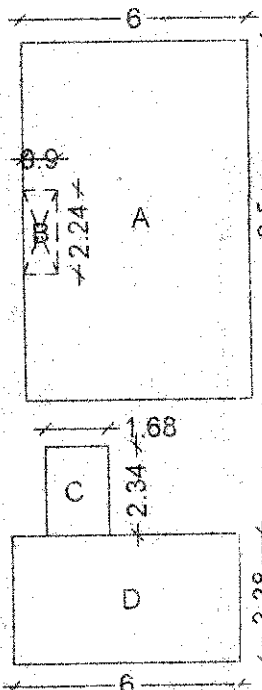

CERTIFICATE OF AREA

Certify That The Plot under Reference Was Surveyed By Me on 20.11.17 and the Dimensions of sides etc. of plot Stated on plan are as Measured on site and the area so Worked out Tallies with the are Stated in document of Ownership/ T.P. Schemerecard Land Record / Department / City Survey records (Development Plan)

Sign Of Architect's

Discription of Proposal & propoerty
Name of Owner

Job No.	Date	Scale	Drawn By	Checked By
	15-3-2017	1:100	PRANJAL	PANKAJ

PROJECT

PROPOSED CONSTRUCTION OF RESIDENTIAL BUILDING PLAN
MRS.NIRUPMABEN ASHOK SHAHA & MRS.UMABEN KISHOR WANI.
ON PLOT NO.59
IN S.NO - 80 AT- KHAMGAON,
TAL- NANDURBAR, DIST-NANDURBAR.

AREA STATEMENT

1.TOTAL PLOT AREA	84.00 SQMT
2.PROPOSED BUILT UP AREA ON G.F	54.98 SQMT
3.PROPOSED BUILT UP AREA ON F.F	24.21 SQMT
4.PROPOSED BUILT UP AREA ON S.F	
5.TOTAL BUILT UP AREA ON G/F+F/F+S/F	79.19 SQMT
6.PERMISSIBLE F.S.I	1.0
7.PROPOSED F.S.I	0.94

OPENING SCHEDULE.

S. NO.	SIZE.	SPECIFICATION.
D	1.20 X 2.10M	T.W. FRAME DOUBLE PANELED DOOR.
D1	0.90 X 2.10M	T.W. FRAME DOUBLE PANELED DOOR.
D2	0.75 X 2.10M	T.W. FRAME SINGLE PANELED DOOR.
W	1.80 X 1.20M	M.S. GLAZED WINDOW.
W1	1.50 X 1.20M	M.S. GLAZED WINDOW.
W2	1.20 X 1.20M	M.S. GLAZED WINDOW.
V	0.60 X 0.90M	LOUVERD WINDOW AS PER DESING.

LEGEND : 1. ALL THE PLOT BOUNDRIES ARE SHOWN IN THICK BLACK.
2. PROPOSED WORK ARE SHOWN IN RED.
3. DRAINAGE LINE ARE SHOWN IN DOTTED RED.
4. ALL DIAMENTION ARE IN METER.

APPROVING AUTHORITY




Recommended for approval for Residential purpose as ammended in subject to the conditions mentioned in this Office Letter No 208 Dtd 30/11/17

TOWN PLANNER,
NANDURBAR.

OWNER'S NAME & SIGN.


Siddharth
KREATION ENTERPRISES PVT. LTD
Through Its Director SIDDHARTH KISHOR WANI

ENGINEER

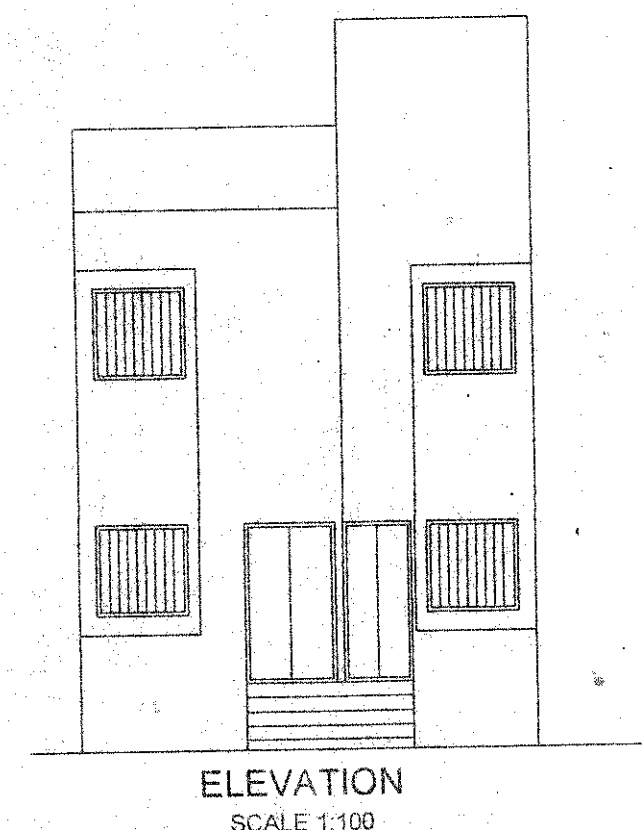


ELEVATION

SCALE 1:100

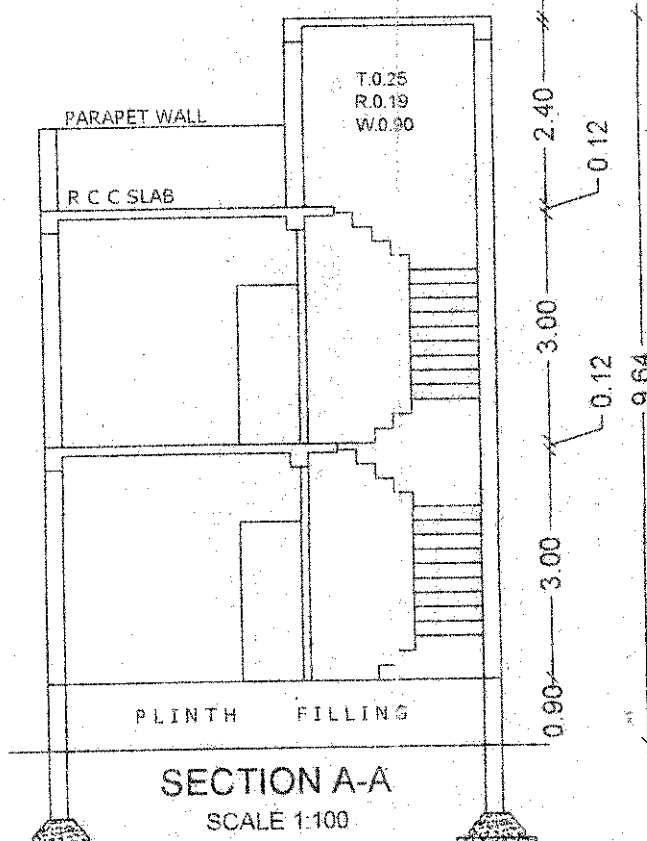


SECTION A-A

SCALE 1:100

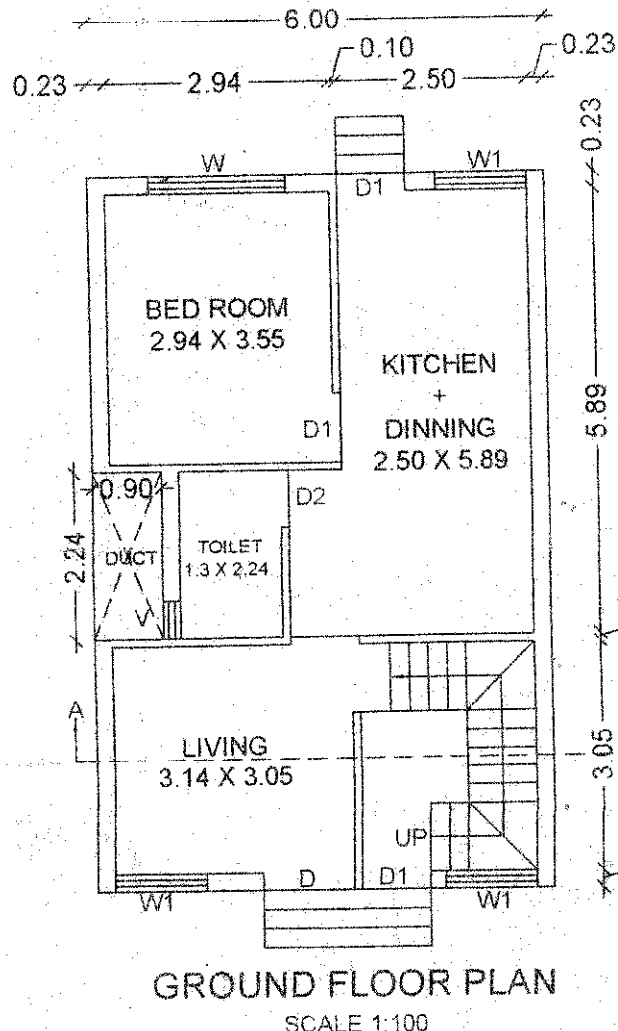

GROUND FLOOR PLAN

SCALE 1:100

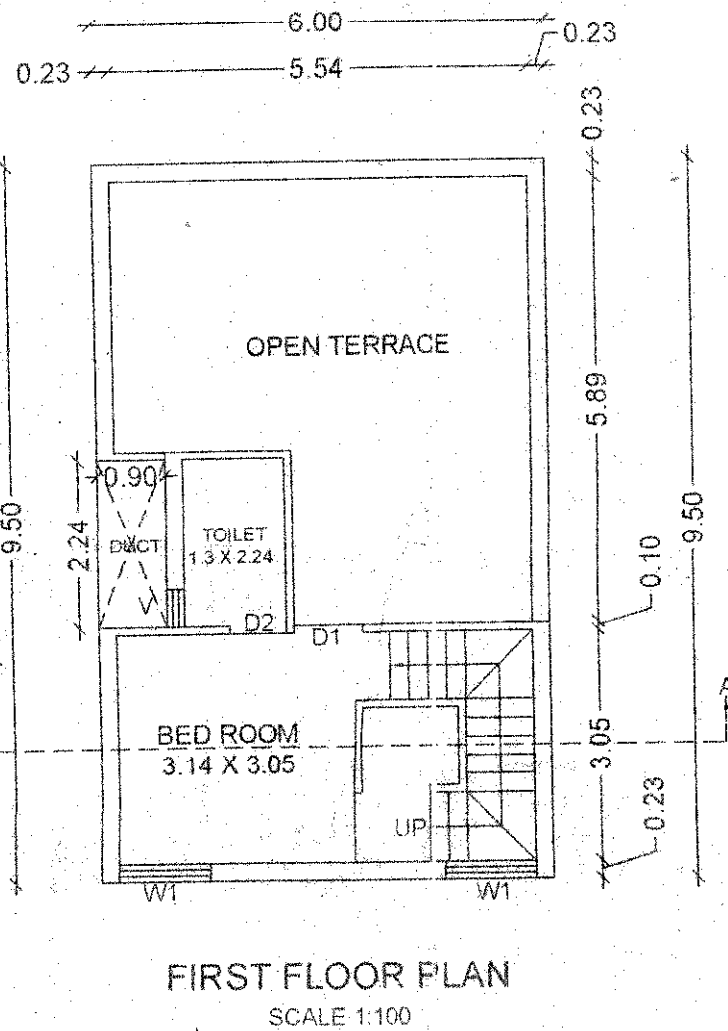

FIRST FLOOR PLAN

SCALE 1:100