



REVISED PROPOSED RESIDENTIAL LAY-OUT PLAN
OF S. NO. 63 AT VILLAGE KUKDEL.
TAL. SHAHADA, DIST. DHULE.

APP. LAY-OUT PLAN OF S. NO. 62/1

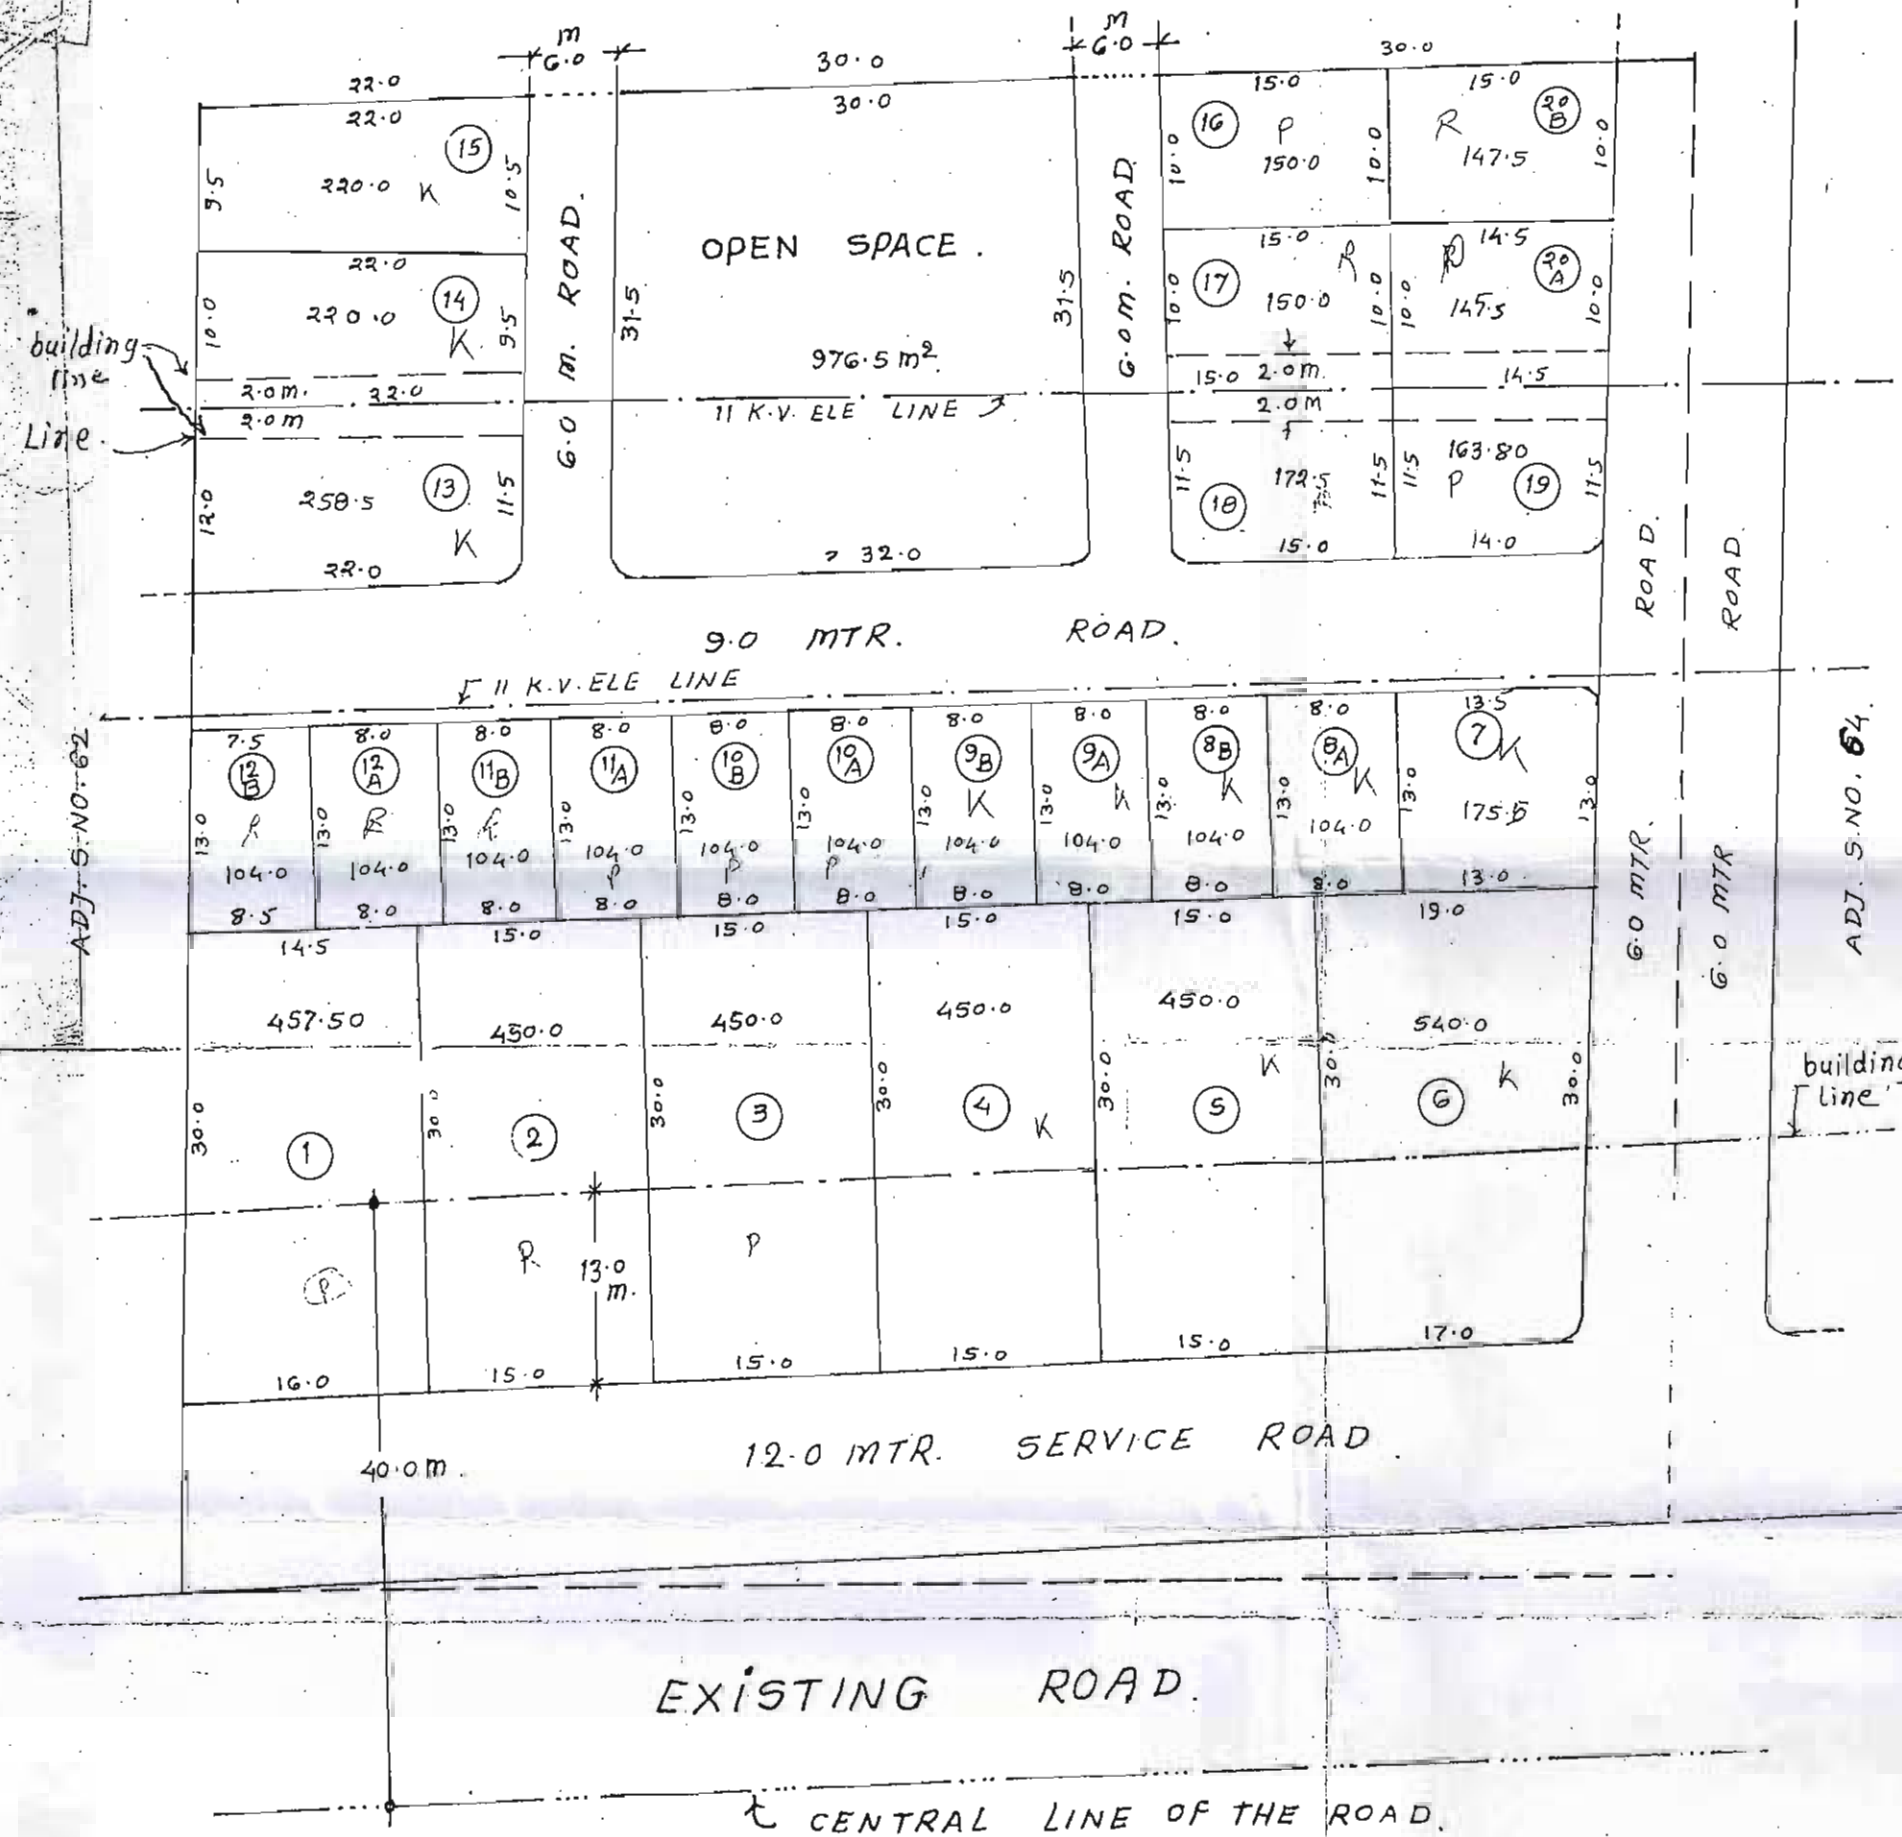

AREA STATEMENT	: SQ. MTRS.
AREA OF S. NO. 63	: 9700.00
AREA UNDER RESI. PLOTS	: 5640.80
AREA UNDER OPEN SPACE	: 976.50
AREA UNDER ROADS	: 3082.70
TOTAL AREA	: 9700.00

SITE PLAN SCALE 1:10000

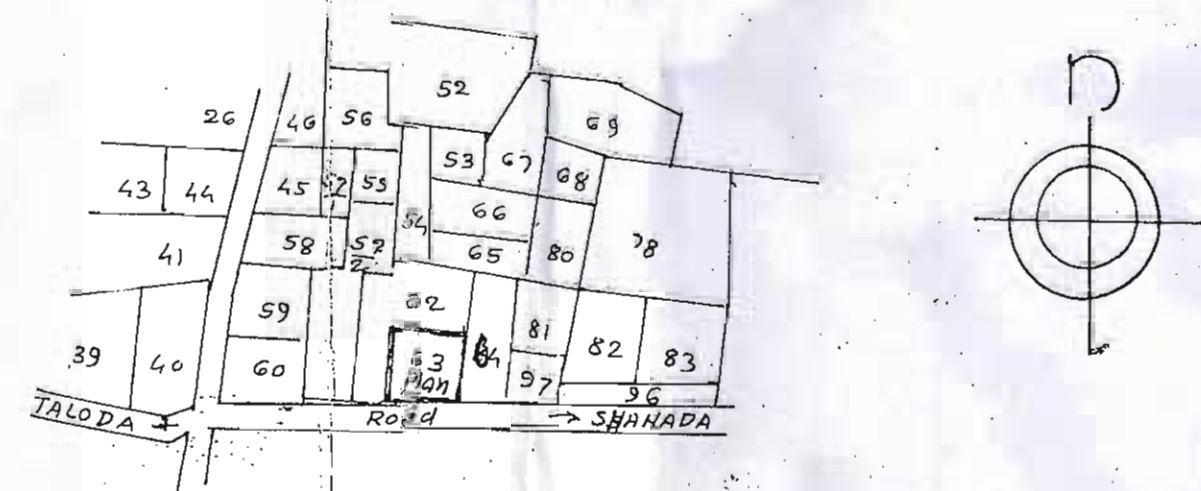

APPROVAL

This approval Superseeds the
Previous approval granted under
this office Letter No. 1756
Dated 7/11/1994

Recommended for approval for... Residential
purpose as amended in
subject to the conditions mentioned in this office
letter No. dt.

on 30/11/1994 at 10/11/1994
P. K. CHAUDHARI



Town Planner,
Dhule.

OWNERS SIGN.

P. K. CHAUDHARI
Regd. Civil Engineer
Dhule, P. - 20000