



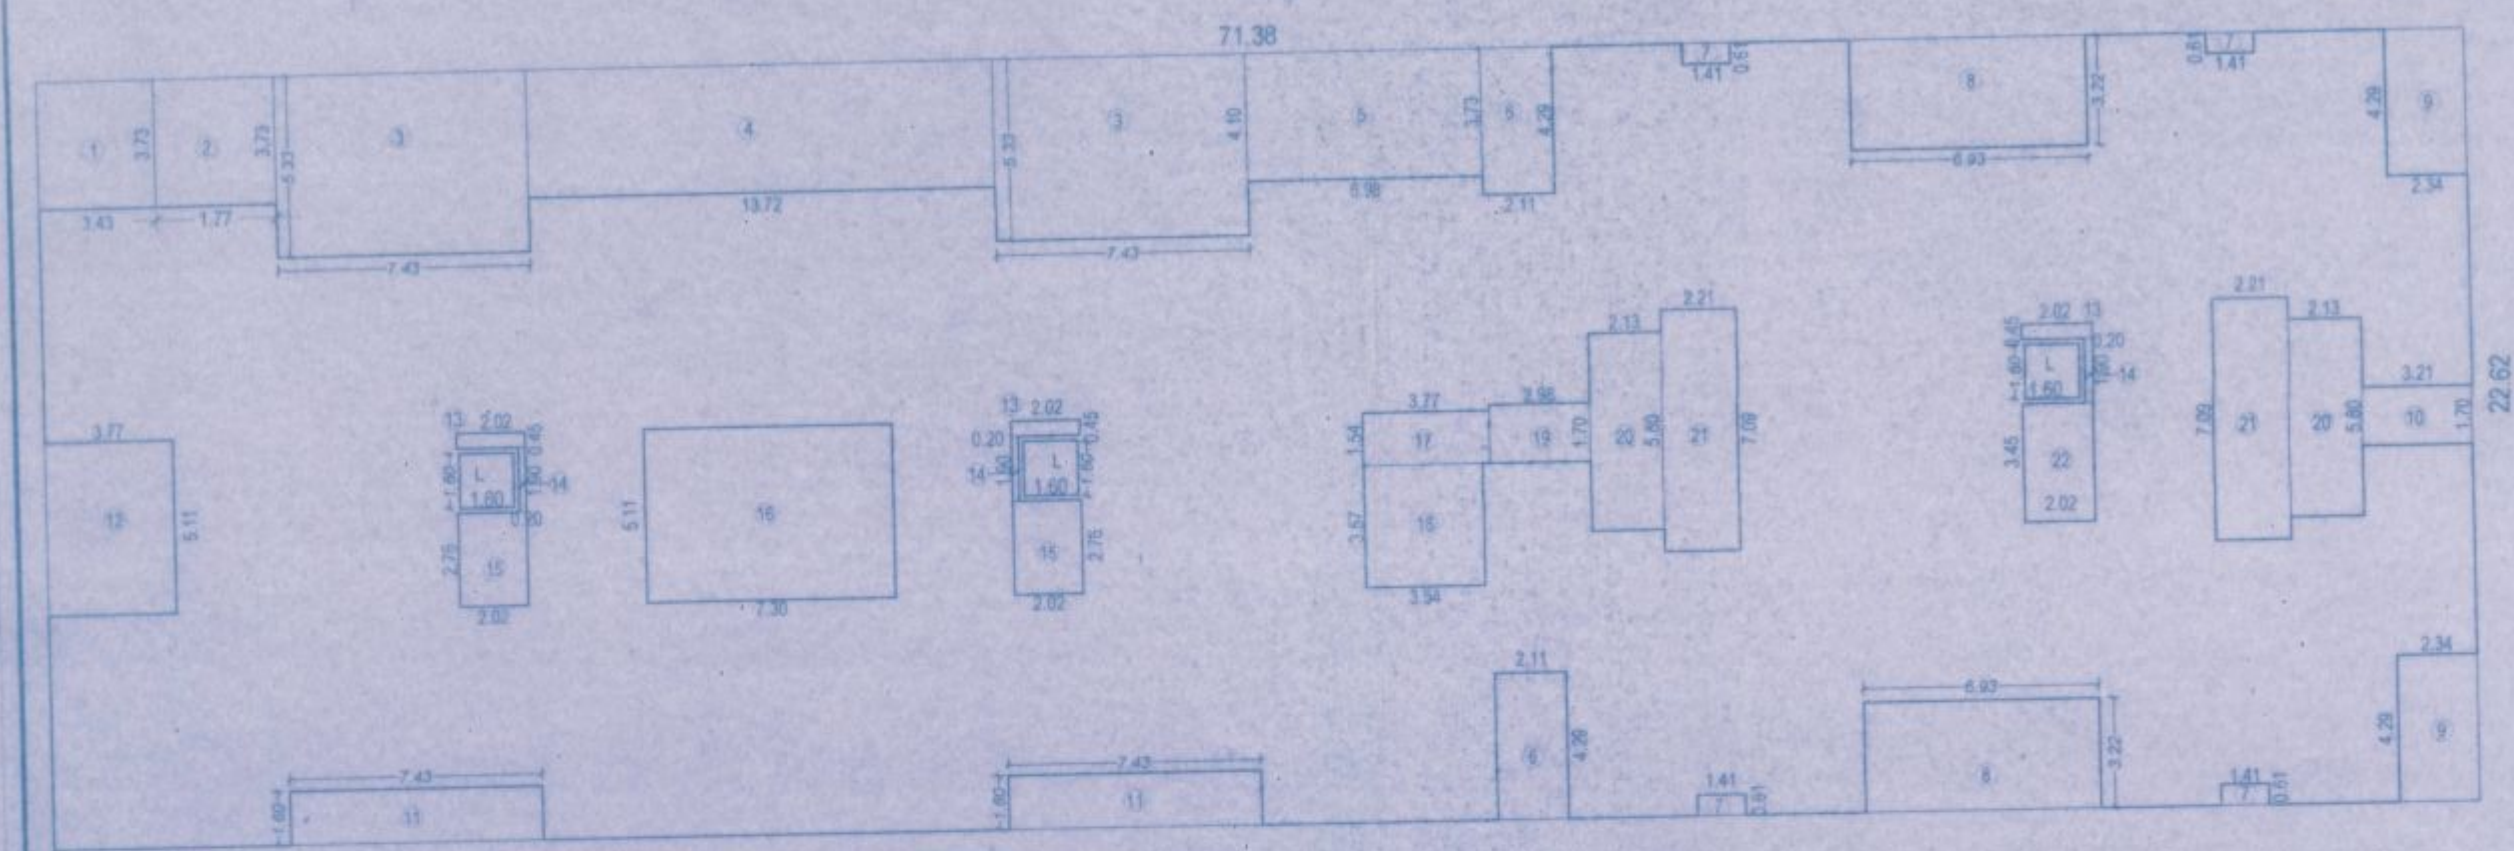

AREA KEY PLAN FOR TYPICAL FLOOR
(FIRST, SECOND & THIRD FLOOR)
(SCALE: 1:200)


AREA CALCULATION FOR TYPICAL FLOOR (FIRST, SECOND & THIRD)				
'A'	71.38 X	22.62	=	1614.62 SQM
DEDUCTIONS:				
1	3.43 X	3.73 X	1	= 12.79 SQM
2	3.55 X	3.73 X	1	= 13.24 SQM
3	7.43 X	5.33 X	2	= 79.20 SQM
4	13.72 X	3.73 X	1	= 51.18 SQM
5	6.98 X	3.73 X	1	= 26.04 SQM
6	2.11 X	4.29 X	2	= 18.10 SQM
7	1.41 X	0.61 X	4	= 3.44 SQM
8	6.93 X	3.22 X	2	= 44.68 SQM
9	2.34 X	4.29 X	2	= 20.08 SQM
10	3.21 X	1.70 X	1	= 5.46 SQM

11	7.43 X	1.60 X	2	= 23.78 SQM
12	3.77 X	5.11 X	1	= 19.26 SQM
13	2.02 X	0.45 X	3	= 2.73 SQM
14	0.20 X	1.90 X	3	= 1.14 SQM
15	2.02 X	2.76 X	2	= 11.15 SQM
16	7.30 X	5.11 X	1	= 37.30 SQM
17	3.77 X	1.54 X	1	= 5.81 SQM
18	3.54 X	3.57 X	1	= 12.64 SQM
19	2.98 X	1.70 X	1	= 5.07 SQM
20	2.13 X	5.90 X	2	= 25.17 SQM
21	2.21 X	7.03 X	2	= 31.34 SQM
22	2.02 X	3.45 X	1	= 6.97 SQM
L	1.60 X	1.60 X	3	= 7.68 SQM
NET BALU AREA OF TYPICAL FL. = 1150.88 SQM				

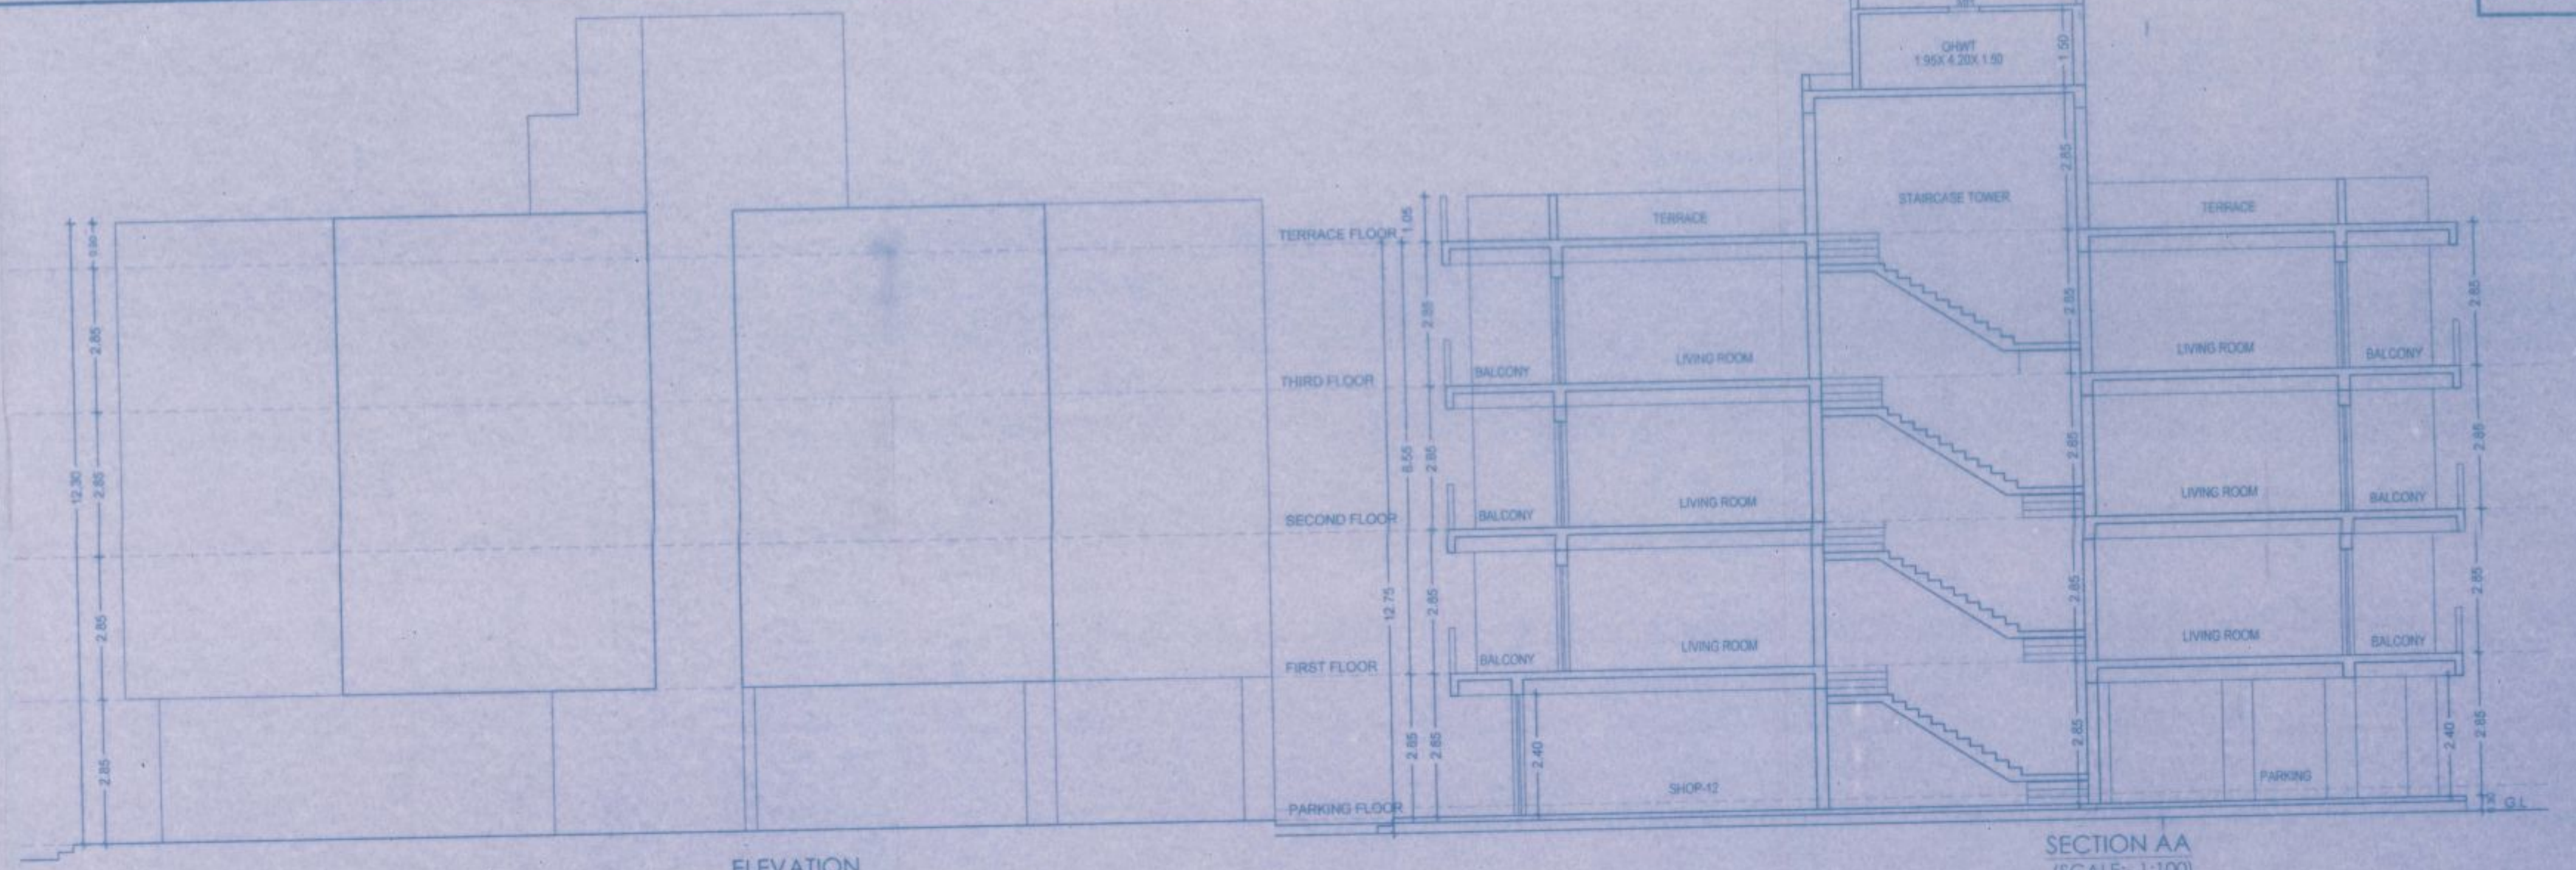


ELEVATION
(SCALE: 1:100)

SECTION AA
(SCALE: 1:100)

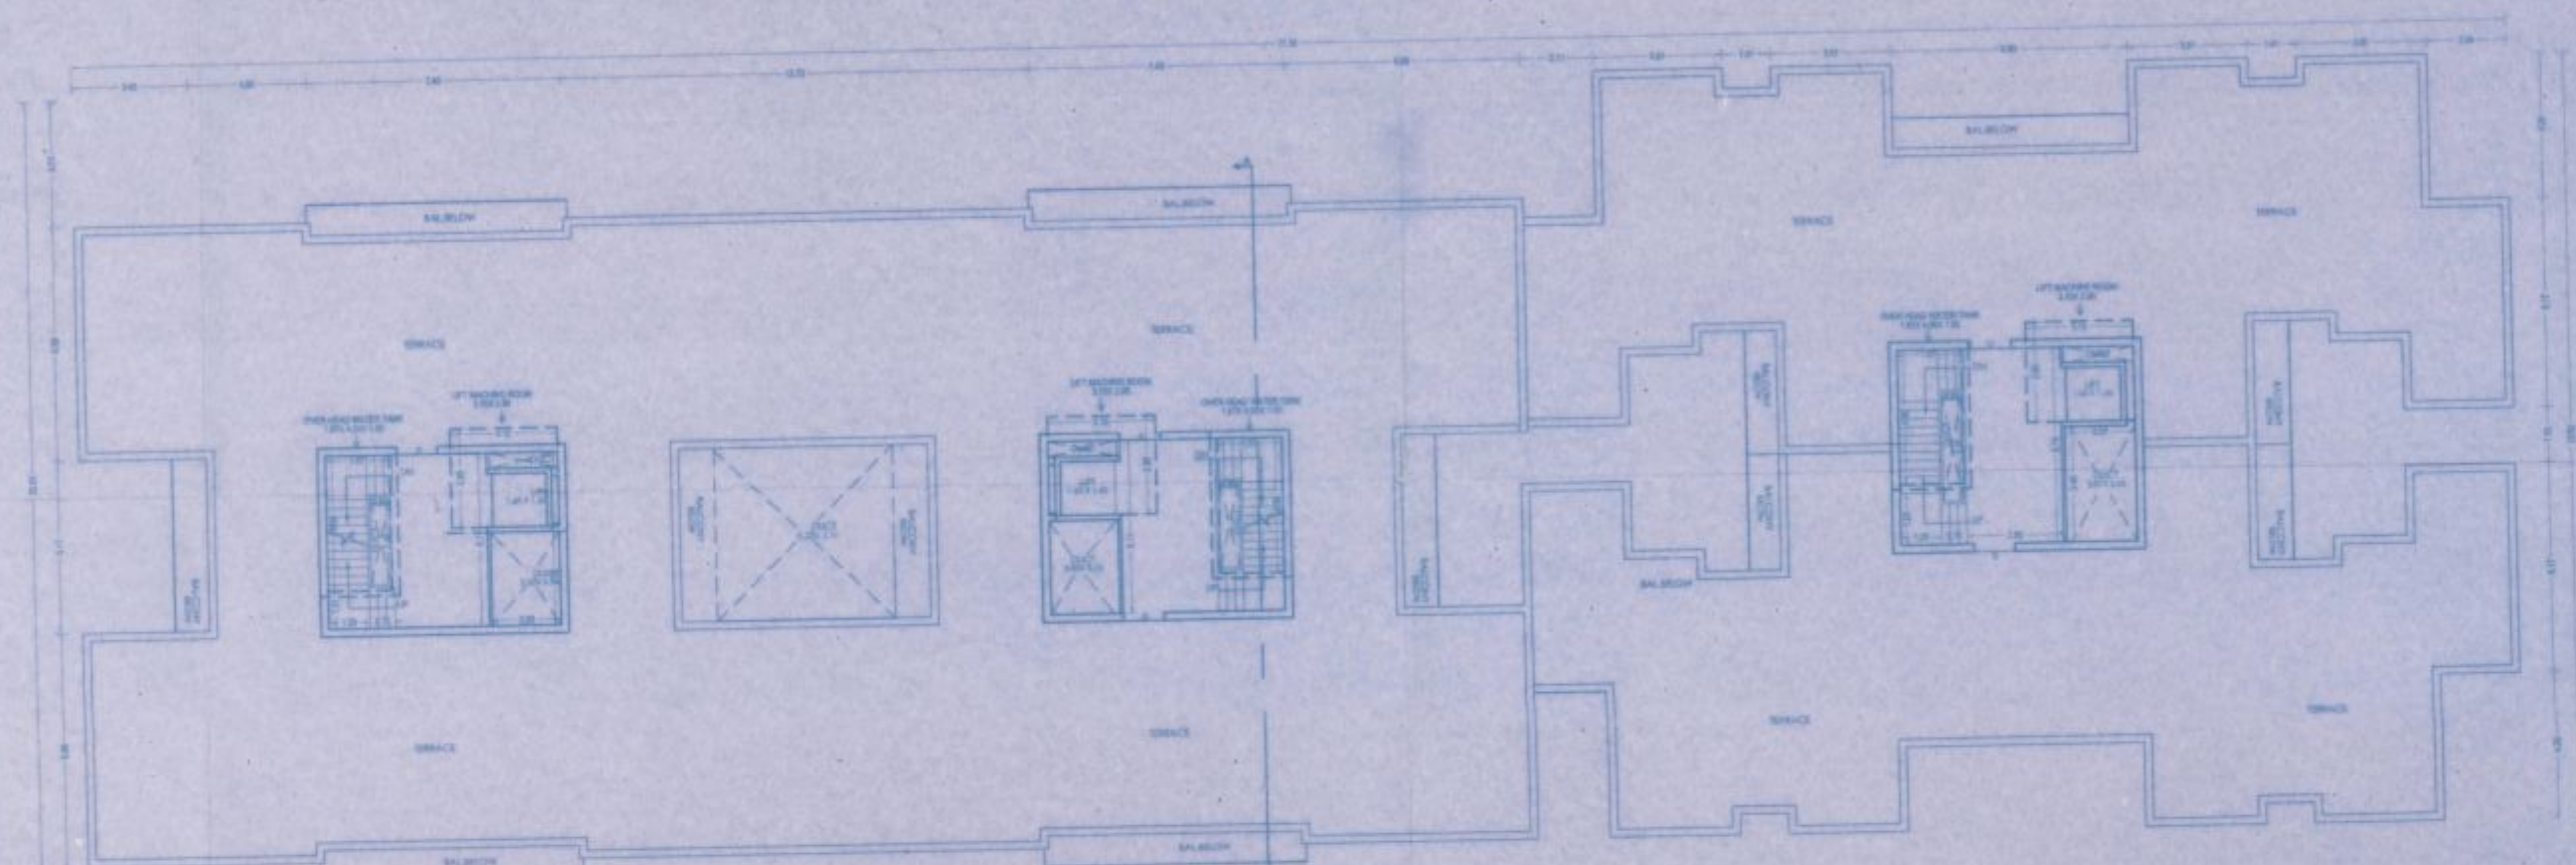

TERRACE FLOOR PLAN
(SCALE: 1:200)

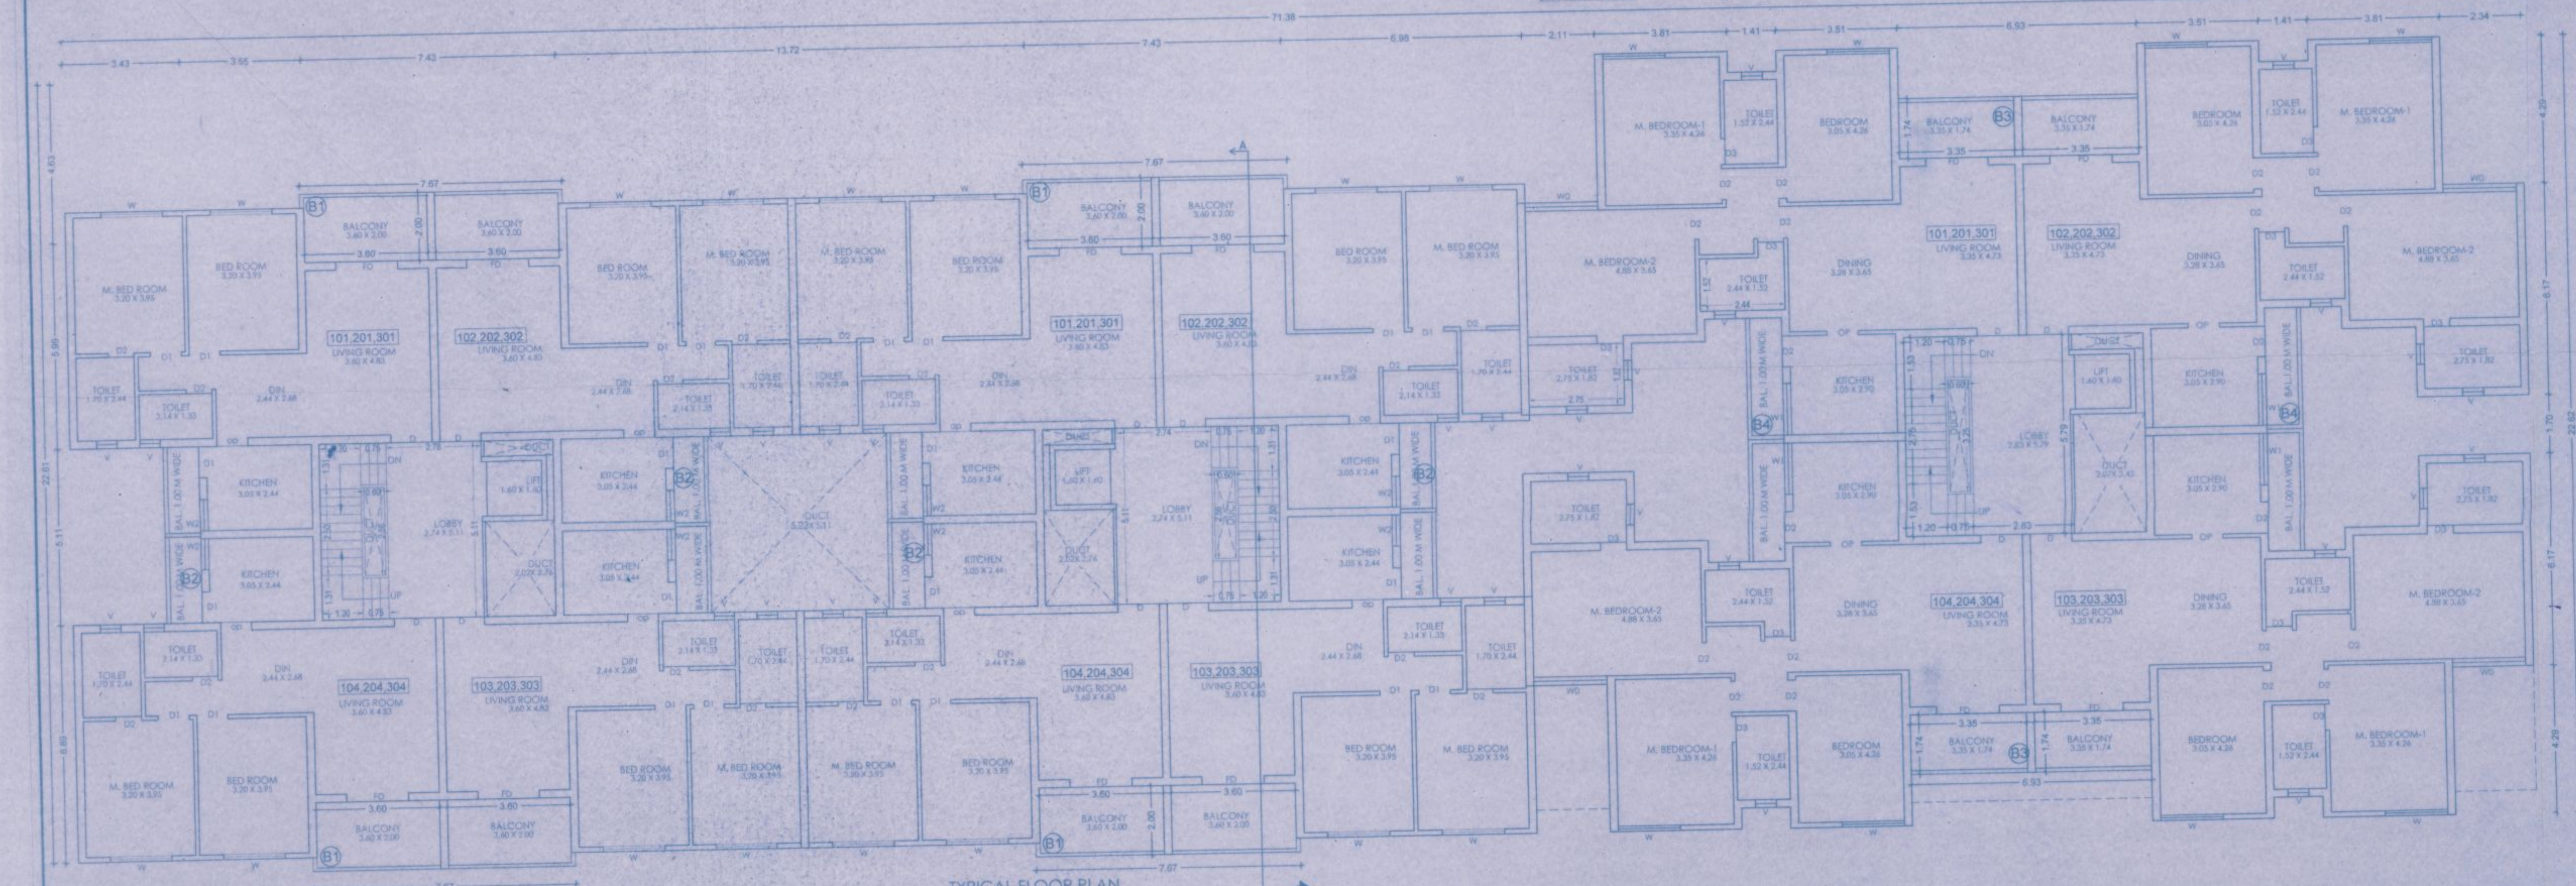

TYPICAL FLOOR PLAN
(FIRST, SECOND & THIRD FLOOR) (SCALE: 1:100)

STAMP OF APPROVAL

TOWER-1
(WING-A,B,C)

This approval Supersedes the
previous approval granted under this
Office Letter No. 2
Dated 1-1-2015

OFFICE OF THE ASSISTANT DIRECTOR O.
TOWN PLANNING
NANDURBAR
Subject to the conditions mentioned in the letter No. 2
Letter No. 2 dated 1-1-2015
RECOMMENDATION FOR DEMARCATION
For Residential Purpose
ASSISTANT DIRECTOR OF TOWN PLANNING,
NANDURBAR



OFFICE OF THE MUNICIPAL COUNCIL
NANDURBAR
Letter No. 47559 dated 13-10-2017
LAYOUT RECOMMENDED FOR DEMARCATION
Subject to conditions mentioned in the letter No. 2
MUNICIPAL ENGINEER CHIEF OFFICER
MUNICIPAL COUNCIL, NANDURBAR



PROJECT

PROPOSED REVISED RESIDENTIAL
AND COMMERCIAL SCHEME LAYOUT
ON S.NO. 146/1, AT NANDURBAR

OWNER/PAH.

DR. KISHOR KISANLALI KELA

Kishor

M. Saraf
MILIND SARAF
(ARCHITECT)

JOB NO.	DRG. NO.	SCALE	DATE	DRN	CKD BY
		1:100	23.06.2017	BANSI	KHANKAR