

APP. AUTHORITY

SHEET NO.3 OF 3

महाराष्ट्र शासनचे निर्देश क्र. डीसीएन/२०१४/२८२९/नवि-११ मजलस.
मुबई दि. १८/११/२००३ नुसार. महापौराचे अधिकार क्षेत्रात
नगर आ. नं. १२९३३ अन्वयेत सार्वजनिक वित्तियत वित्तियत
सिस्टम व वित्तियत आर्थिक राहिल.
इमारत व उपसाधन (इमारत) परिसरात जमा होणारे
पावसाचे पाणी भूगर्भत होवामध्ये अथवा प्लिनीमध्ये
जमा करणे किंवा ते पाणी जमीनीत मुरवणे अशी व्यवस्था
करणे. अन्वया प्रत्येक बाबतही तो मी. बांधकामात
किंवा एका ठराव वर आधारित आहे.



APPROVED
For Comm. + Residential
amended in green
purpose as
shown to the
Commissioner
Date: 11/08
2017
0521
for Commissioner
Municipal Corporation of the city of Jalgaon

This superseded plan
Previously approved vide this
Office letter No. 0046-
3105
2017

REVISED RESIDENTIAL&COMMERCIAL
ON P.NO.1+2+3+4 ,S.NO. 311/1A
JALGAON SHIWAR, JALGAON.
FOR :

SCHEDULE OF OPENINGS

RS	2.35 X 2.54	M. S. ROLLING SHUTTR
DE	1.00 X 2.20	T. W. DOOR.
D1	0.90 X 2.20	T. W. DOOR.
D2	0.75 X 2.20	T. W. DOOR.
W	1.20 X 1.20	M.S. WINDOW.
WK	1.20 X 1.00	M.S. WINDOW.
V	0.60 X 0.90	LOV. VENTILATOR

OWNER'S SIGN

APPLICANT/OWNER CONFIRMATION THE ABOVE STATEMENT IS CORRECT AND TRUE TO THE BEST OF MY
KNOWLEDGE AND IT WILL BE MY RESPONSIBILITY TO CARRY OUT THE INSTRUCTION UNDER PROPER
SUPERVISION AND ACCORDING TO SANCTIONED PLAN

Signature *Signature* *Signature*


CERTIFIED THAT THE PLOT UNDER REFERENCE WAS SURVEYED BY ME ON _____
AND THE DIMENSIONS OF SIDES ETC. OF PLOT STATED ON PLAN AREA AS MEASURED ON SITE
AND THE AREA SO WORK OUT TALLIES WITH THE AREA STATED IN DOCUMENT OF
OWNERSHIP P.S. SCHEME RECORD

ARCHITECT/ENGINEER

Signature


Shri.MILIND S.RATHI
Jalgaon City Municipal Corporation
Reg. Structural Engineer (L.No.006)

NOTE: ONLY SUBMISSION DRAWING IS PREPARED BY ENGINEER., OWNERS IS RESPONSIBLE FOR
CONSTRUCTION ACTUALLY DONE ON SITE AND THE EXCESS USE OCCUPIED BY THE OWNER
WHICH IS NOT INCLUDED IN SANCTIONED PLAN

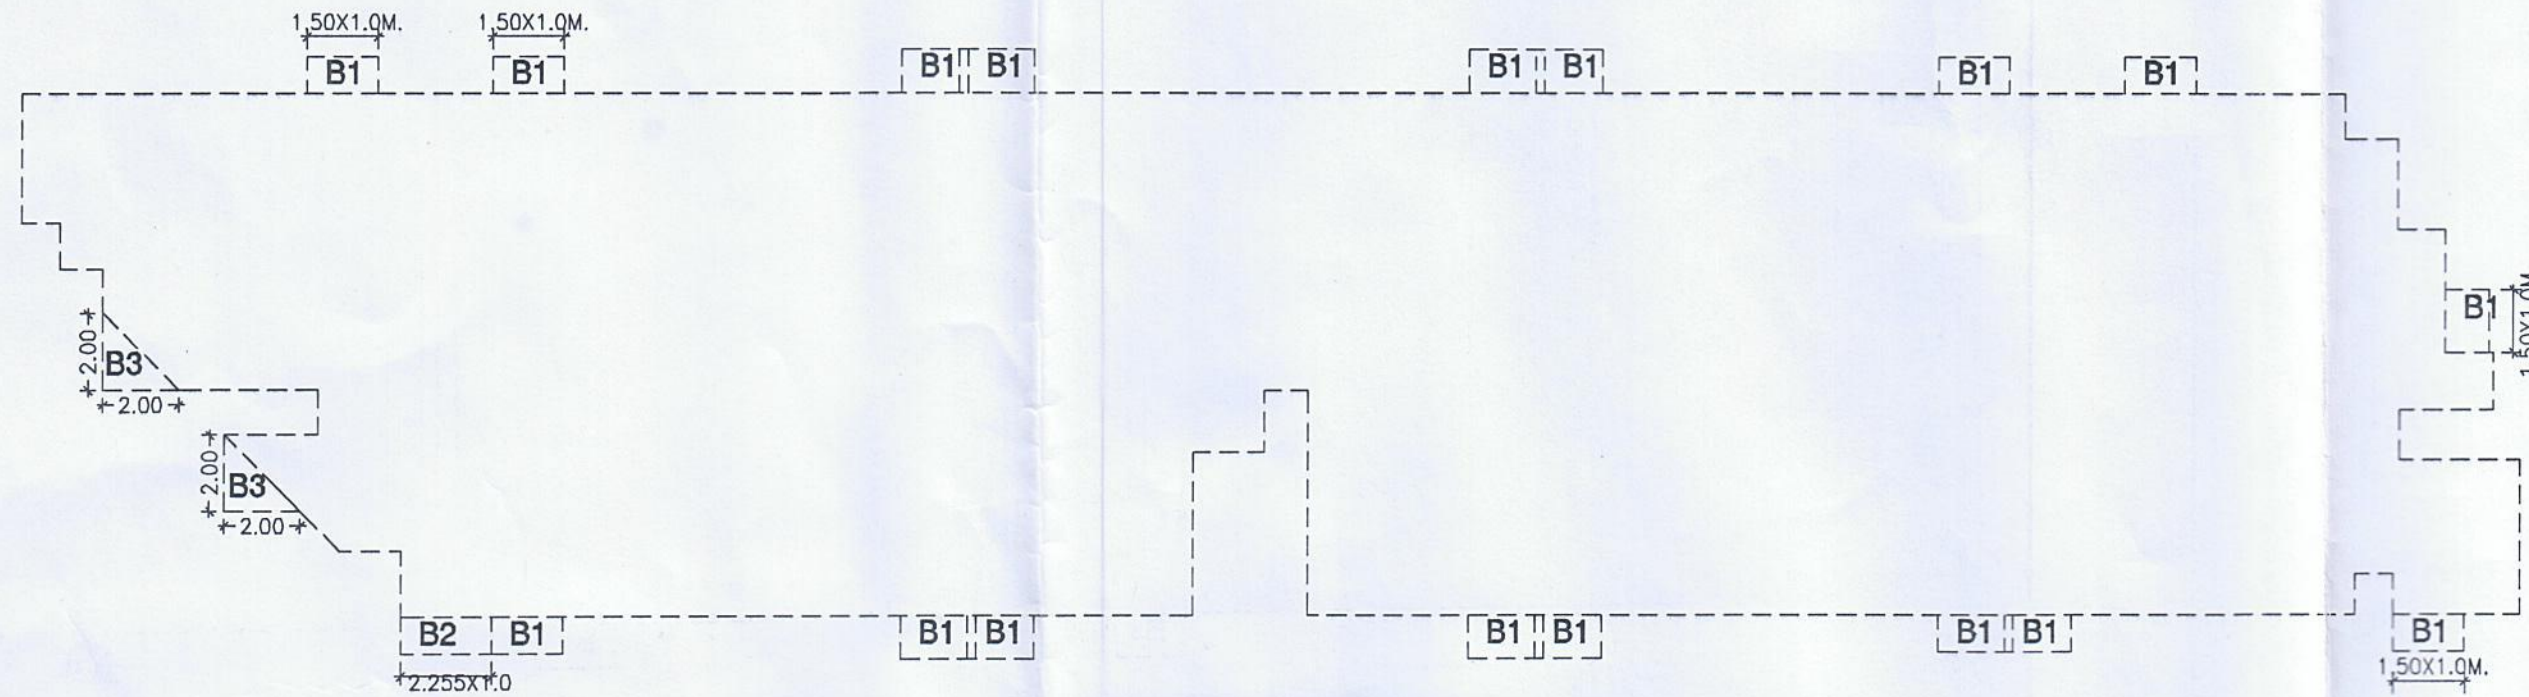

TYP.FLOOR BALCONY AREA DIA.
SCALE= 1:200
TYP.FLOOR BALCONY AREA CALCULATION

B1	1.50X1.0X17=25.50
B2	2.25X1.0X =2.255
B3	2.00X2.00/2X2=4.00
TOTAL BALCONY AREA =	=31.755 SQ.M.

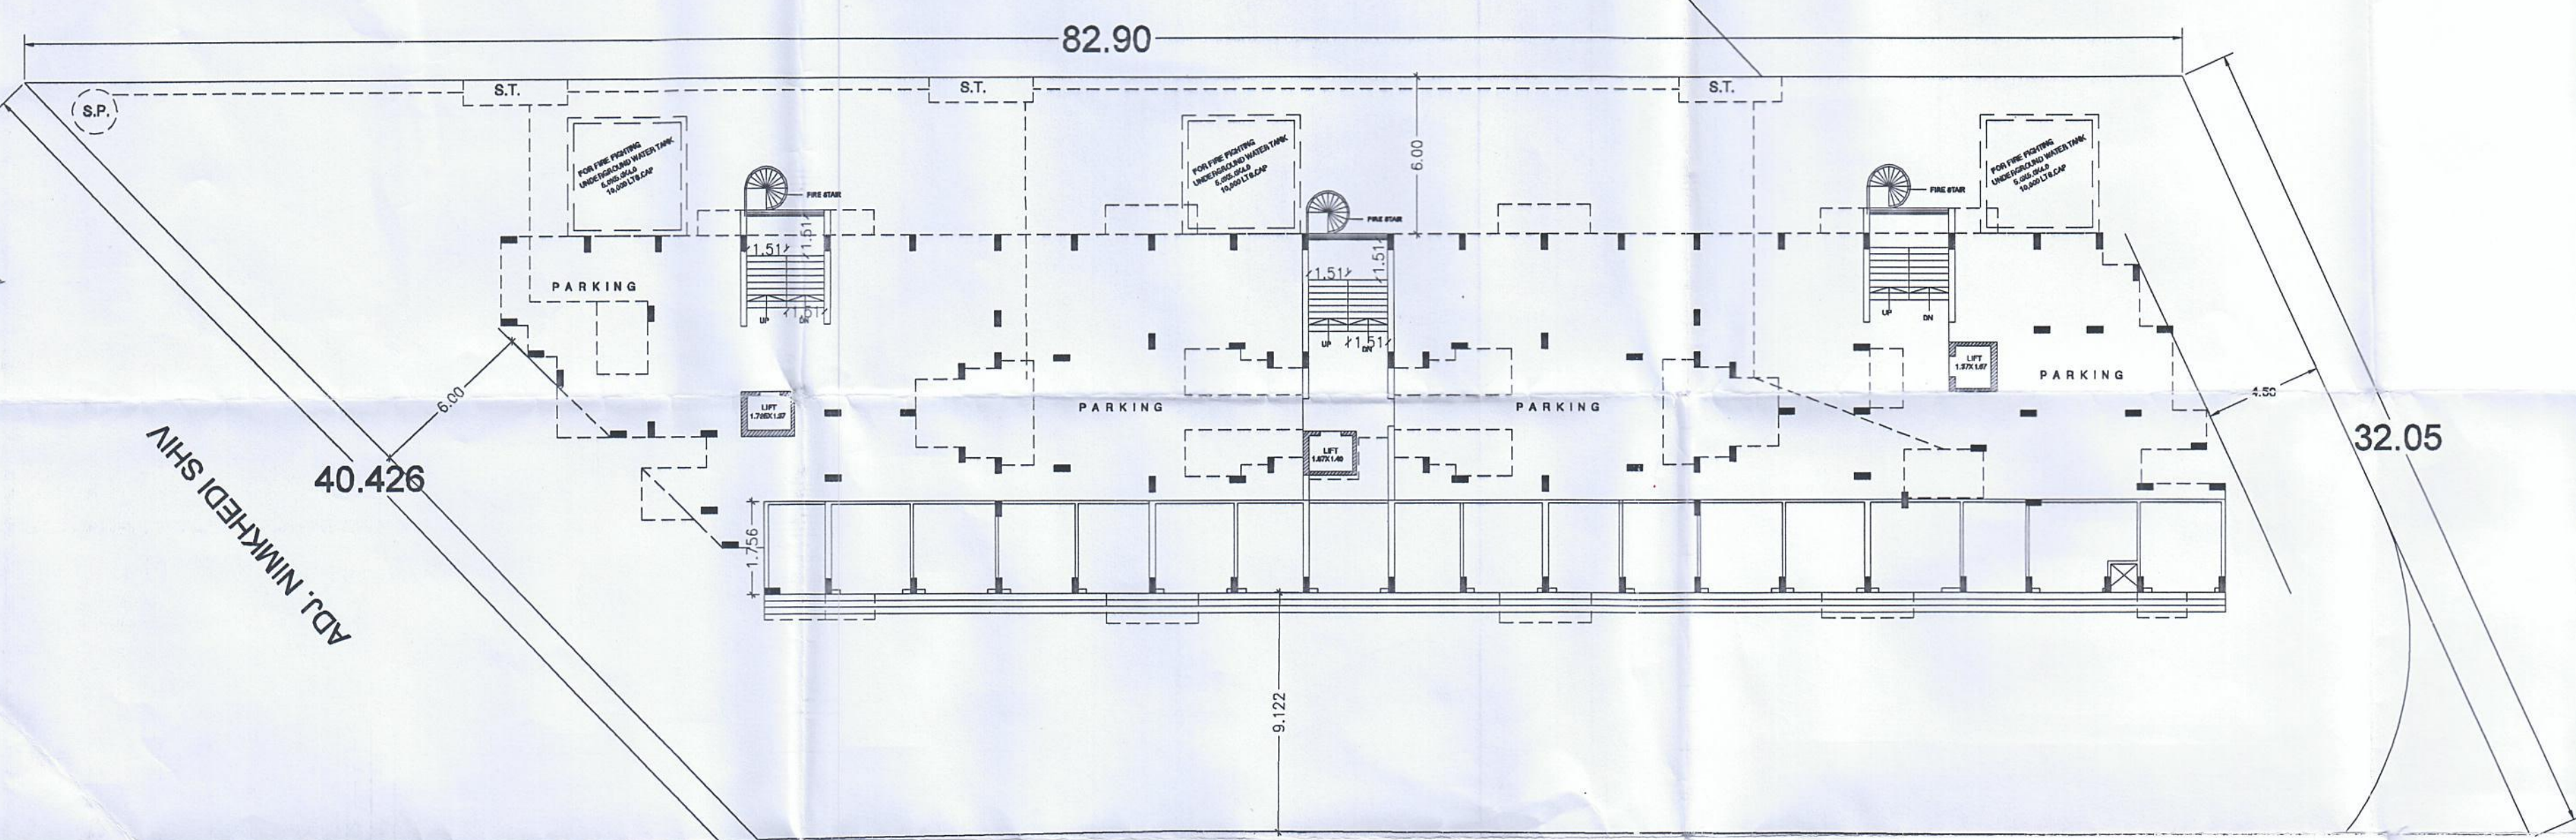

18.00 M.W. D.P. ROAD

SITE PLAN
SCALE 1:200