


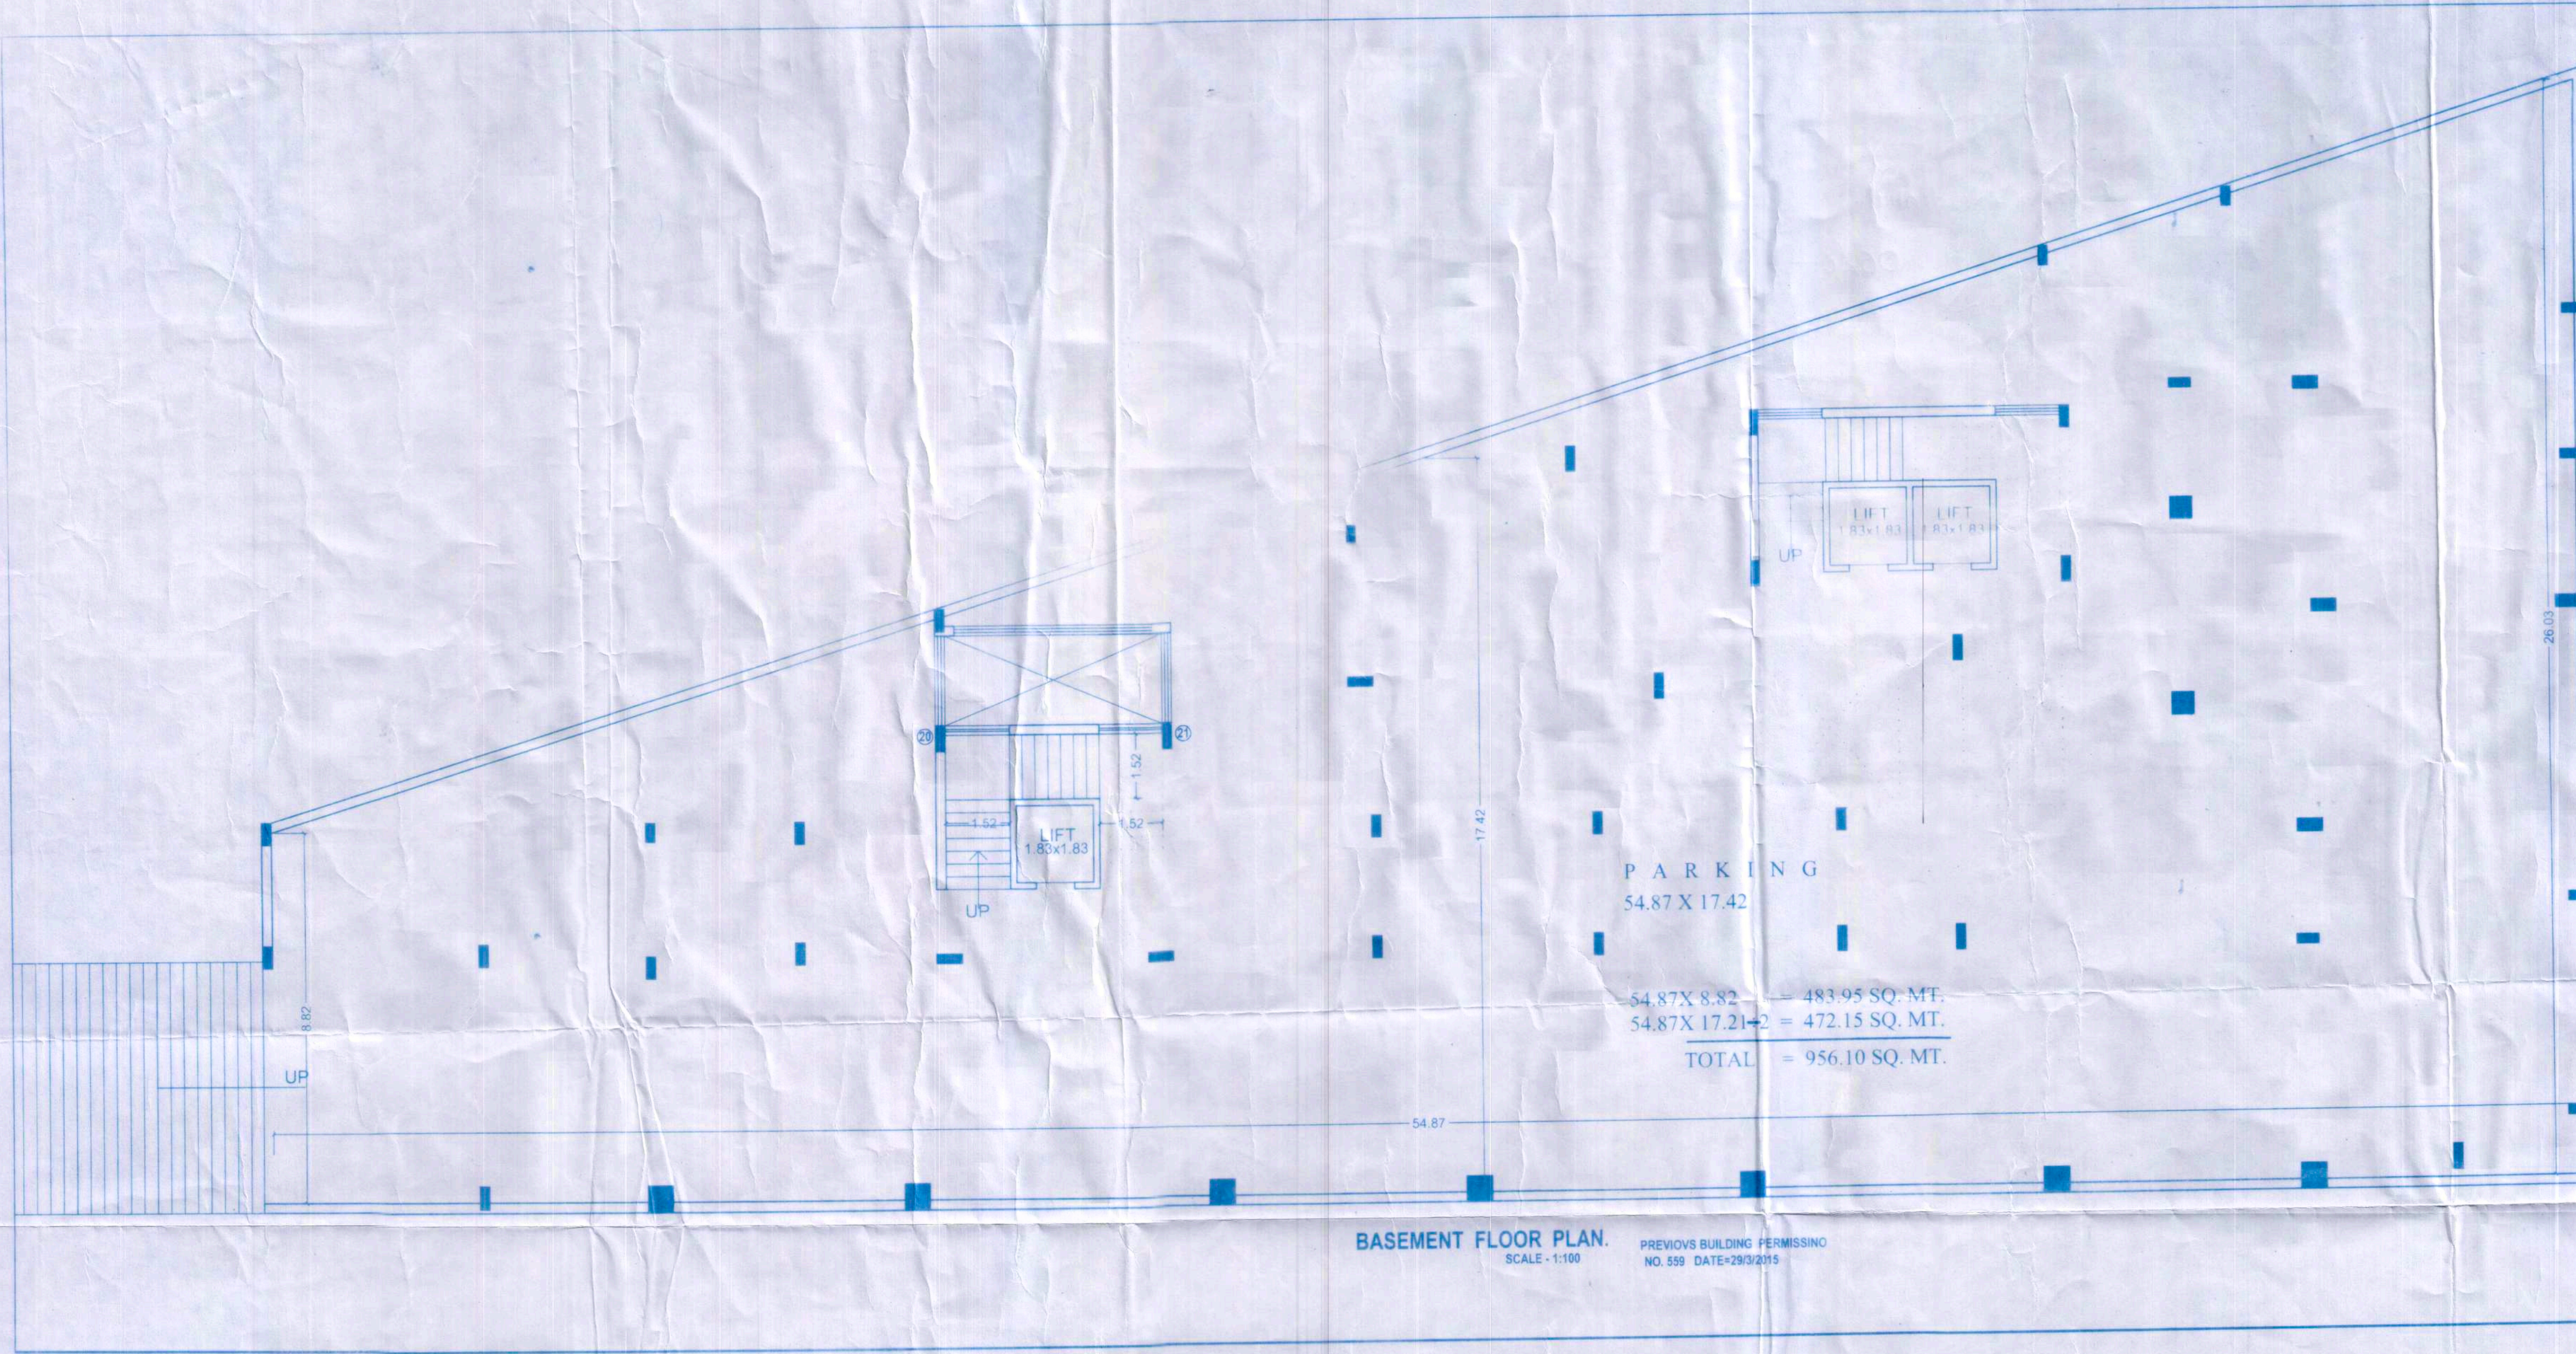

BASEMENT FLOOR PLAN.
SCALE - 1:100

PREVIOUS BUILDING PERMISSIO
NO. 559 DATE=29/3/2015

APPROVAL SHEET NO. 1-2

FOR COMM. + Residential

01/10/2019

0626-

APPROVED

For Comm. + Residential

01/10/2019

Assistant Director of Town Planning

Jalgaon Municipal Corporation

PROJECT-
REVISED VEGETABLE MARKET/ RESIDENTIAL
BUILDING ON S. NO. 436 / A 1
AT - MEHRUN
TAL & DIST - JALGAON

AREA STATEMENT	
FLOOR	SQ. MT.
TOTAL AREA OF SPACE RESERVED FOR VEGETABLE MARKET IN S. NO. 436 A-1	1895.51
ADDITIONS OF F.S.I. PERMISSIBLE	
BASIC F.S.I.	1.10 2085.06
PAYMENT OF PREMIUM F.S.I.	0.30 568.65
PERMISSIBLE TDR 40 %	0.40 758.20
TOTAL PERMISSIBLE F.S.I.	1.80 3411.91
GROUND FLOOR B/UP AREA (COMM.)	426.74
FIRST FLOOR B/UP AREA (RESI.)	577.86
SECOND FLOOR B/UP AREA (RESI.)	577.86
THIRD FLOOR B/UP AREA (RESI.)	577.86
FOURTH FLOOR B/UP AREA (RESI.)	577.86
FIFTH FLOOR B/UP AREA (RESI.)	577.86
TOTAL B/UP AREA (RESI.)	2889.93
TOTAL B/UP AREA (COMM.)	426.74
TOTAL B/UP AREA	3316.67
F.S.I. CONSUMED	1.75

OWNER -

V. INFRA SOLUTION PARTNER

V. INFRA SOLUTION PARTNER

PARTNER

ARCHITECT -

PRAKASH M. GUJARATHI.

flat no. 1 tanmayee apartment
near R.T.O. office, adrsha nagar, jalgaon.
REG. NO. - CA/86/10376 PH. NO. - (0257) 2262603.

YA 142 \ SURESH

DRG.NO. 2 22/8/2019