


REVISED PLAN SHOWING M.I.G. SCHEME IN S.NO 300/1 AT SAKEGAON, TAL- BHUSAWAL, DIST- JALGAON.

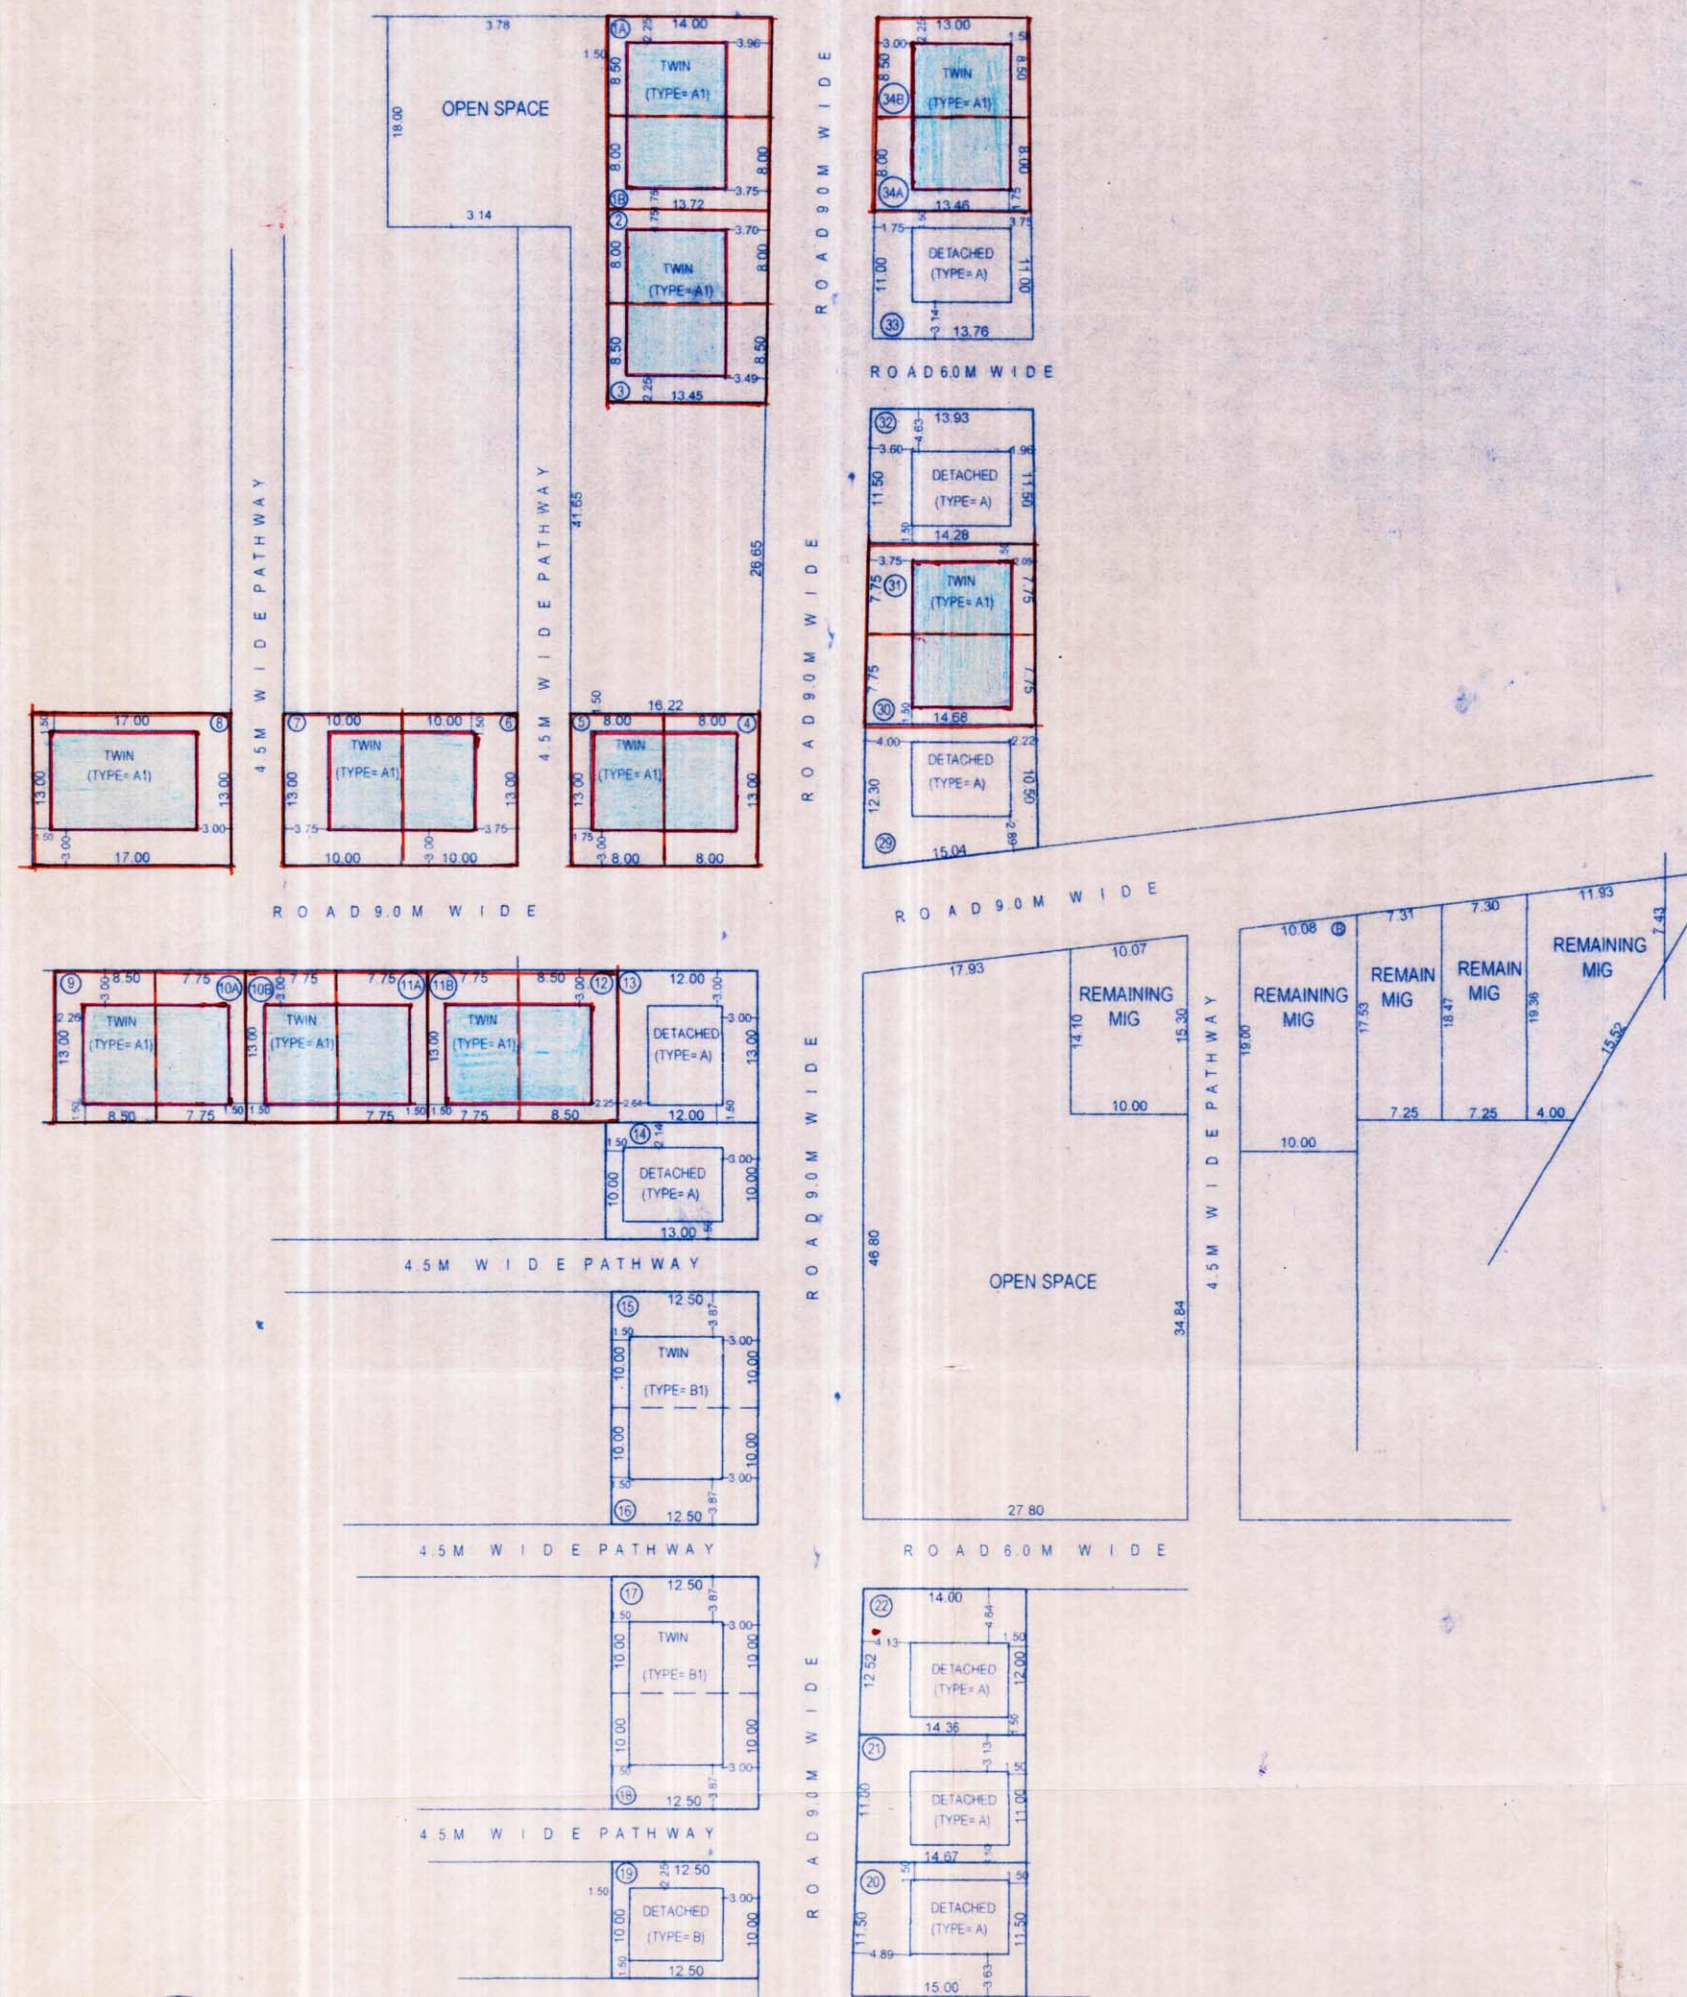

SITE PLAN

SCALE= 1:500

SHOWN THUS

1) PLOT BOUNDARY SHOWN IN =



2) PROPOSED WORK SHOWN IN =



3) 'DETACHED' (A) BLOCK SHOWN IN =



4) 'TWIN' (A1) BLOCK SHOWN IN =



3) 'DETACHED' (B) BLOCK SHOWN IN =



4) 'TWIN' (B1) BLOCK SHOWN IN =



DWG NO= 05

[Signature]
Building Inspector
Municipal Council, Bhusawal

[Signature]
TOWN PLANNER
Bhusawal Municipal Council
BHUSAWAL



Approved Subject to the condition
mentioned in the Accompanying
Permission Dated 28/11/14

[Signature]
Chief Officer
Bhusawal Municipal Council Bhusawal

[Signature]
Executive Engineer,
Housing & Area Devp. Board,
Division - DHULE.

CHETAN V. SONAR, B. ARCH.
ARCHITECT & ENGINEER'S
LIC. NO. CA/87/11097
"MUKTAI" DHULE ROAD, AMALNER,
DIST. JALGAON. PH. NO. - 222419
CELL NO. - 9422278419

VASTU CHAITANYA
CHETAN V SONAR, B ARCH.
ARCHITECT & INERIOR DESIGNER
"MUKTAI" DHULE ROAD, AMALNER,
DIST= JALGAON. MO = 9422278419