 
 
 


REVISED PLAN SHOWING M.I.G. SCHEME IN S.NO 300/1 AT SAKEGAON, TAL- BHUSAWAL, DIST- JALGAON.

SHOWN THUS

- 1) PLOT BOUNDRY SHOWN IN = 
- 2) PROPOSED WORK SHOWN IN = 
- 3) ' DETACHED ' (A)BLOCK SHOWN IN = 
- 4) ' TWIN ' (A1)BLOCK SHOWN IN = 
- 3) ' DETACHED ' (B)BLOCK SHOWN IN = 
- 4) ' TWIN ' (B1)BLOCK SHOWN IN = 


DWG NO= 05



Building Inspector
Municipal Council, Bhusawal




TOWN PLANNER
Bhusawal Municipal Council
BHUSAWAL


Approved Subject to the conditions
mentioned in the Accompanying
Permission Dated 28-11-14

 
Chief Officer
Bhusawal Municipal Council Bhusawal

 
Executive Engineer,
Nasik Housing & Area Devp. Board,
Division - DHULE.


CHETAN V. SONAR, B. ARCH.
ARCHITECT & ENGINEER'S
LIC. NO. CA/87/11097
'MUKTAI' DHULE ROAD, AMALNER,
DIST. JALGAON. PH. NO. - 222419
CELL NO. - 9422278419

VASTU CHAITANYA
CHETAN V. SONAR, B. ARCH.
ARCHITECT & INTERIOR DESIGNER
'MUKTAI' DHULE ROAD, AMALNER,
DIST- JALGAON. MO = 9422278419

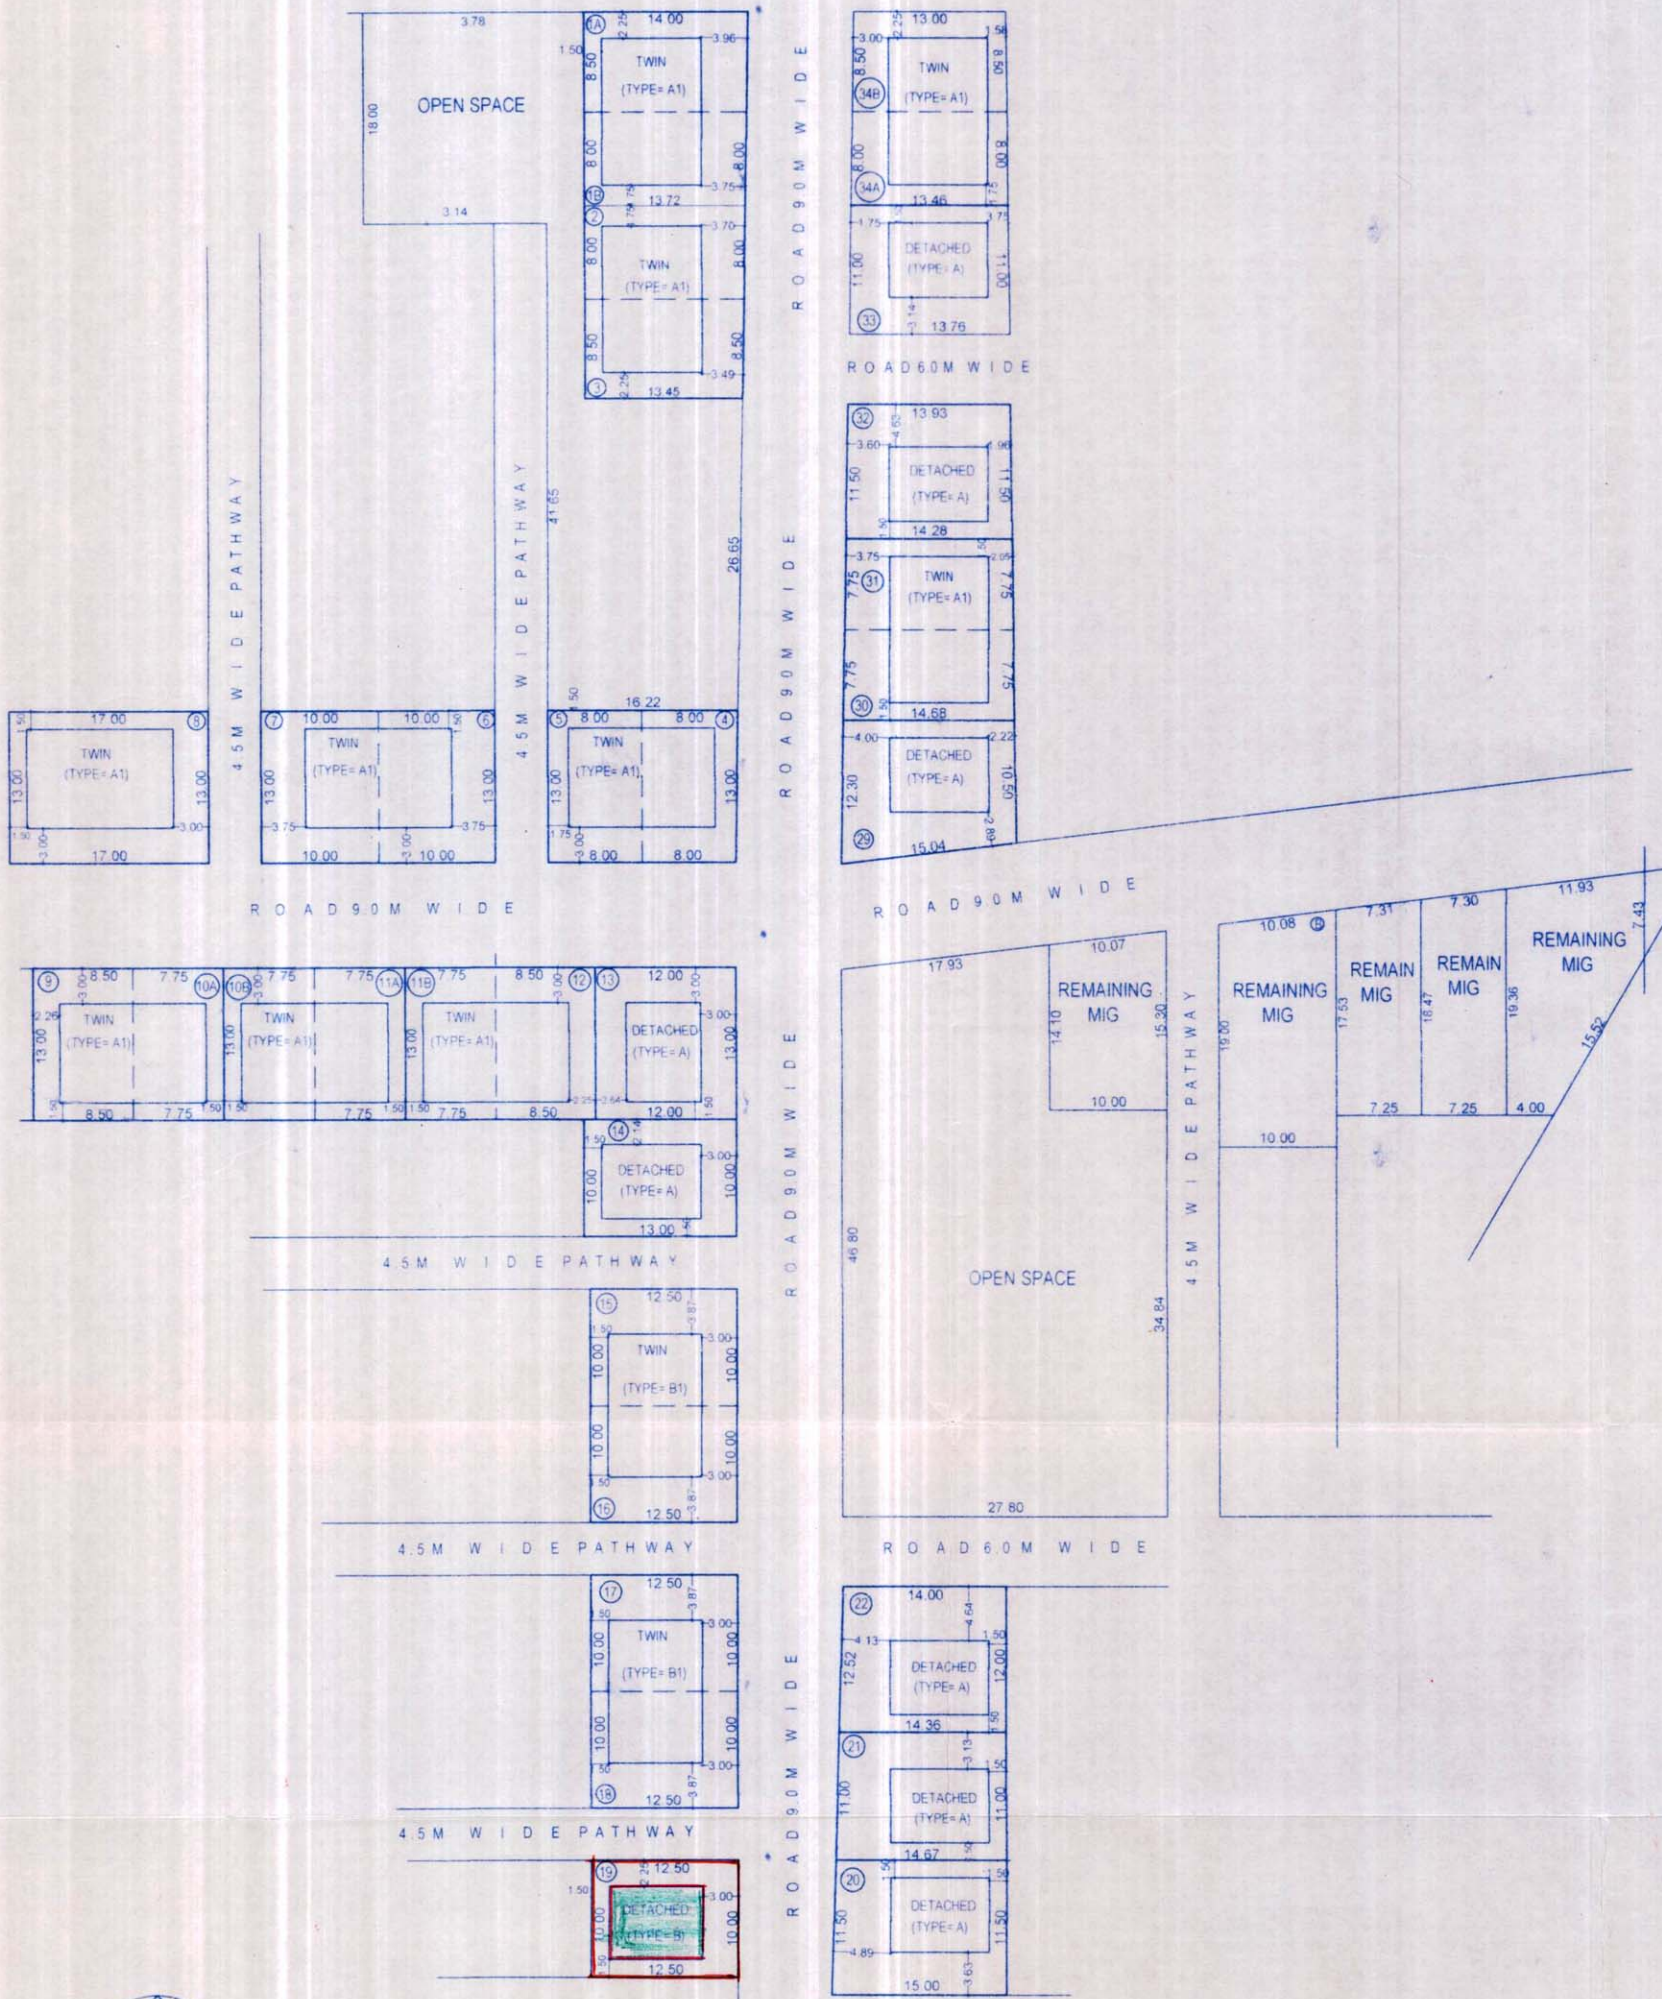

SITE PLAN

SCALE= 1:500