


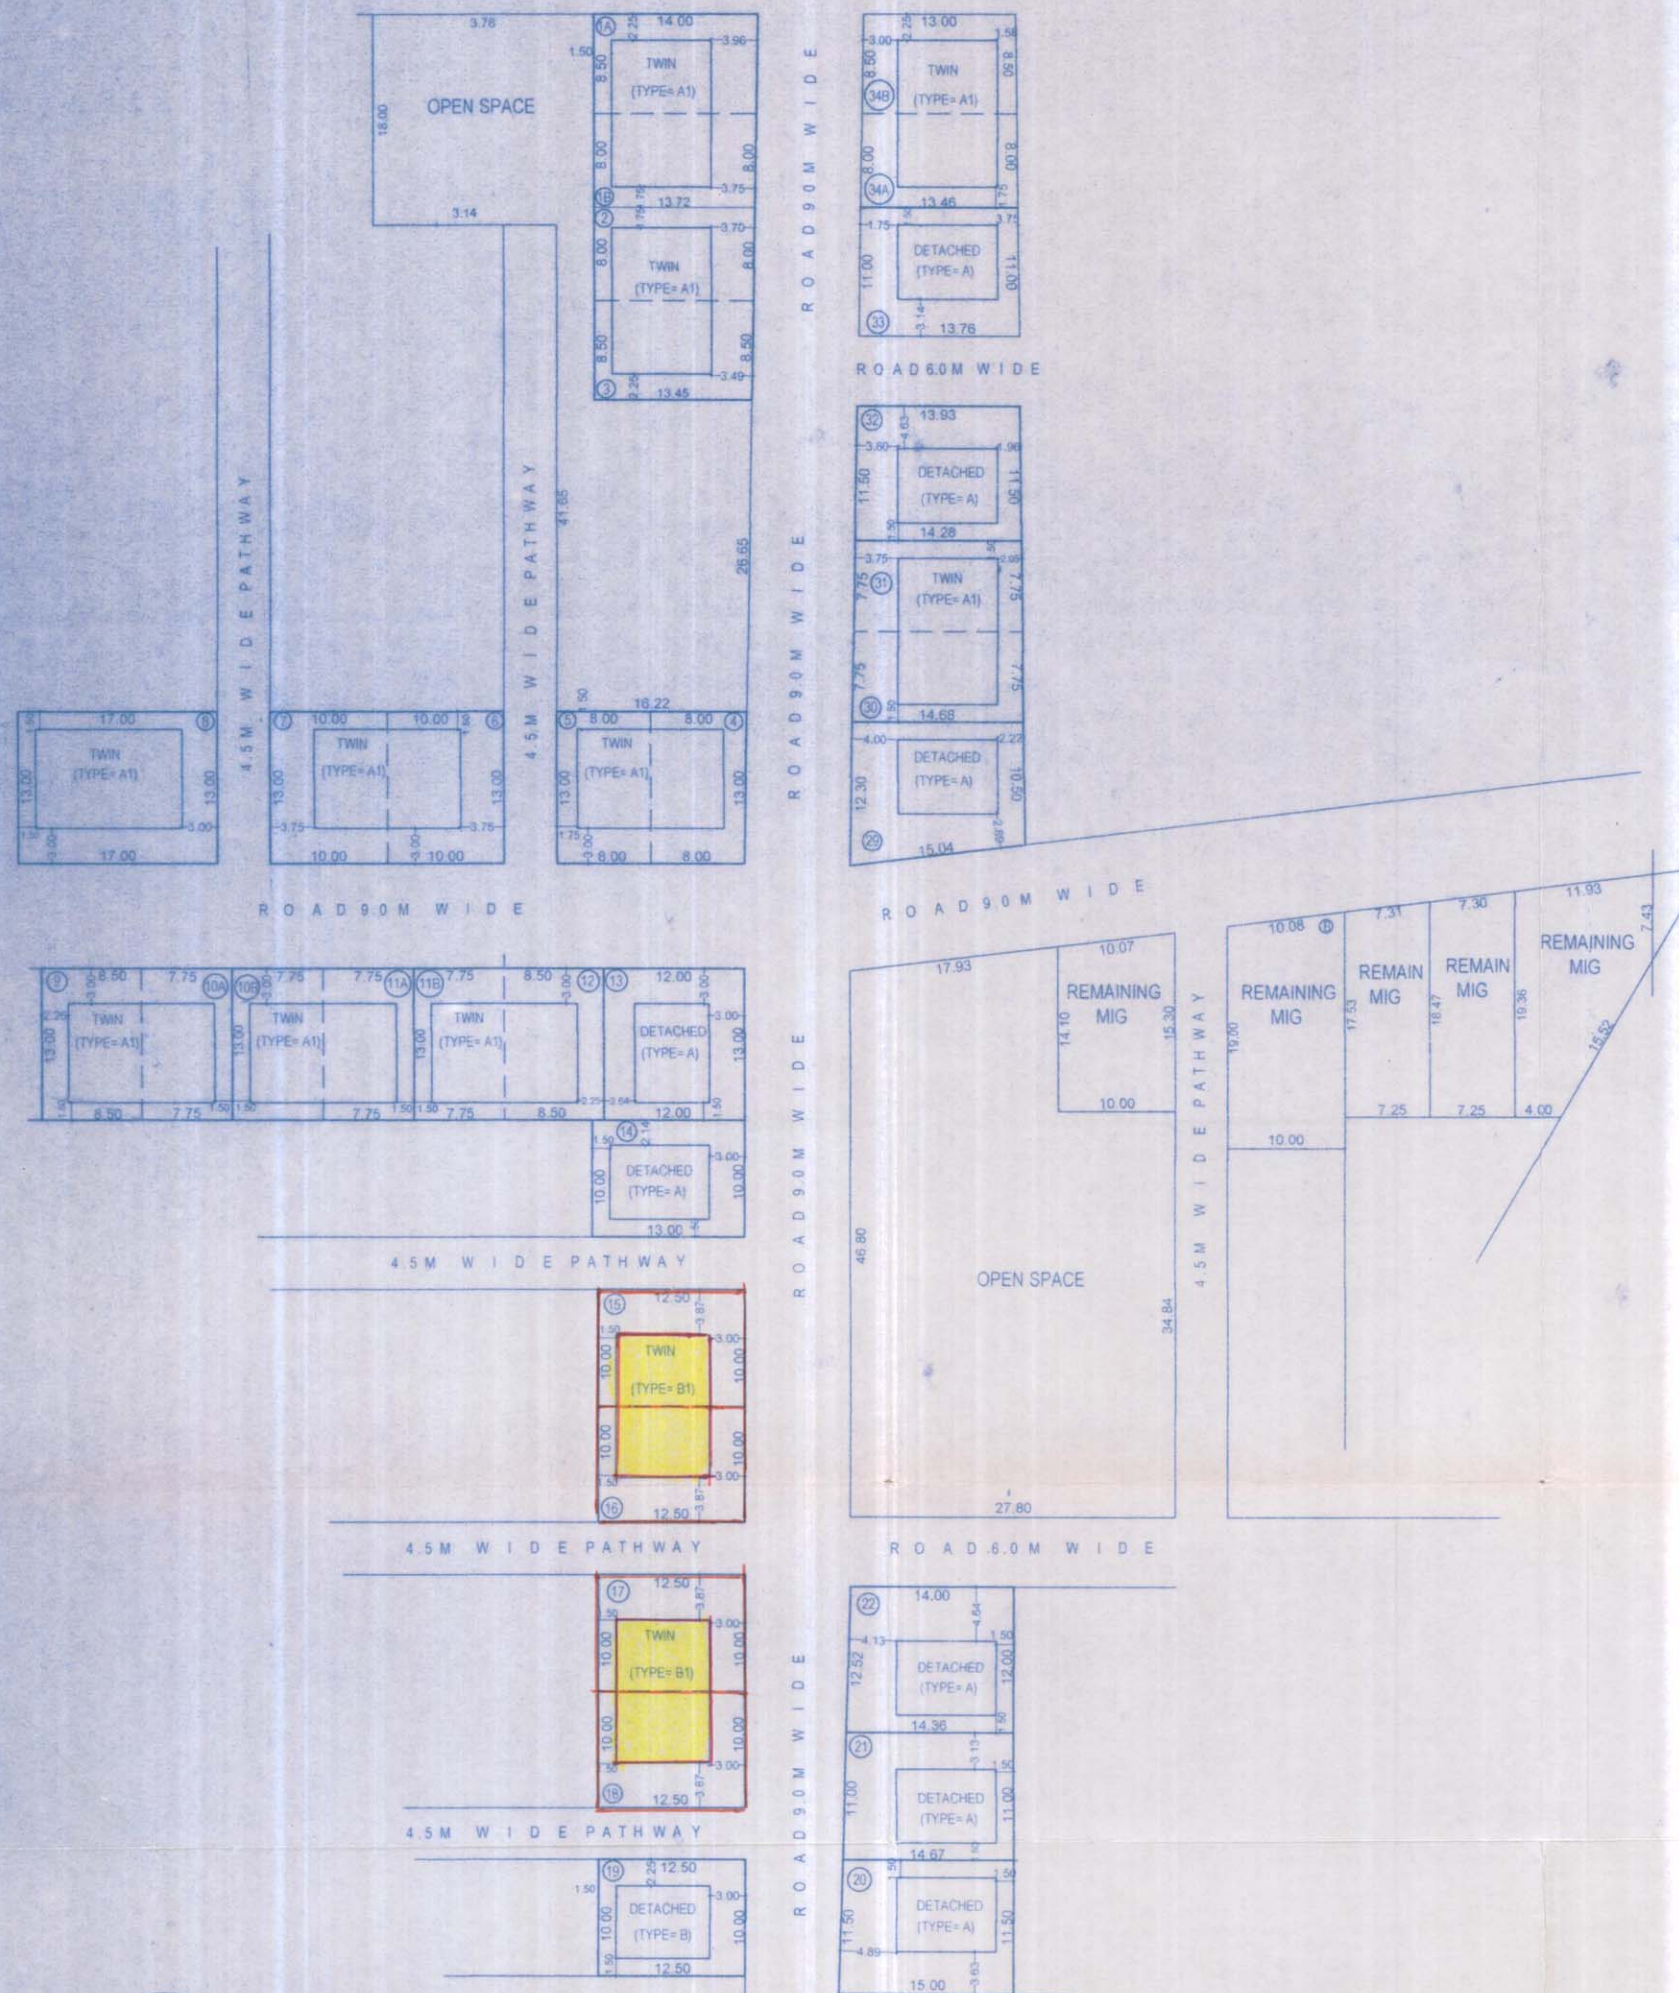

SHOWN THUS

- 1) PLOT BOUNDRY SHOWN IN =
- 2) PROPOSED WORK SHOWN IN =
- 3) ' DETACHED ' (A)BLOCK SHOWN IN =
- 4) ' TWIN ' (A1)BLOCK SHOWN IN =
- 3) ' DETACHED ' (B)BLOCK SHOWN IN =
- 4) ' TWIN ' (B1)BLOCK SHOWN IN =

DWG NO= 05

Building Inspector
Municipal Council, Bhusawal

TOWN PLANNER
Bhusawal Municipal Council
BHUSAWAL



Approved Subject to the condition
mentioned in the Accompanying
Permission Dated 28.11.14
Chief Officer
Bhusawal Municipal Council Bhusawal

Executive Engineer,
Nasik Housing & A. & Devp. Board,
Division - DHULE.

CHETAN V. SONAR, B. ARCH.
ARCHITECT & ENGINEER'S
LIC. NO. CA/87/11097
"MUKTAI" DHULE ROAD, AMALNER,
DIST. JALGAON. PH. NO. - 222419
CELL NO. - 9422278419

VASTU CHAITANYA
CHETAN V SONAR, B ARCH
ARCHITECT & INTERIOR DESIGNER
"MUKTAI" DHULE ROAD, AMALNER
DIST= JALGAON MO = 9422278419



SITE PLAN

SCALE= 1:500