

STATEMENT OF AREA

AREA OF S.No. 71/1A = 11700.00m<sup>2</sup>


AREA OF ALL PLOTS = 8084.56 m<sup>2</sup>

AREA OF OPEN SPACE = 1180.00 m<sup>2</sup>

AREA OF ROADS = 2435.44 m<sup>2</sup>

TABLE OF PLOTS

| PLOT NO | AREA M <sup>2</sup> |
|---------|---------------------|
| 1       | 465.30              |
| 2       | 293.70              |
| 3       | 180.00              |
| 4       | 180.00              |
| 5       | 180.00              |
| 6       | 180.00              |
| 7       | 180.00              |
| 8       | 180.00              |
| 9       | 180.00              |
| 10      | 180.00              |
| 11      | 180.00              |
| 12      | 171.90              |
| 13      | 154.39              |
| 14      | 179.78              |
| 15      | 255.83              |
| 16      | 295.10              |
| 17      | 311.62              |
| 18      | 153.12              |
| 19      | 177.18              |
| 20      | 207.50              |
| 21      | 178.45              |
| 22      | 158.00              |
| 23      | 343.76              |
| 24      | 345.16              |
| 25      | 273.58              |
| 26      | 279.03              |
| 27      | 279.38              |
| 28      | 492.34              |
| 29      | 475.50              |
| 30      | 475.50              |
| 31      | 481.84              |
| TOTAL   | 8084.56             |

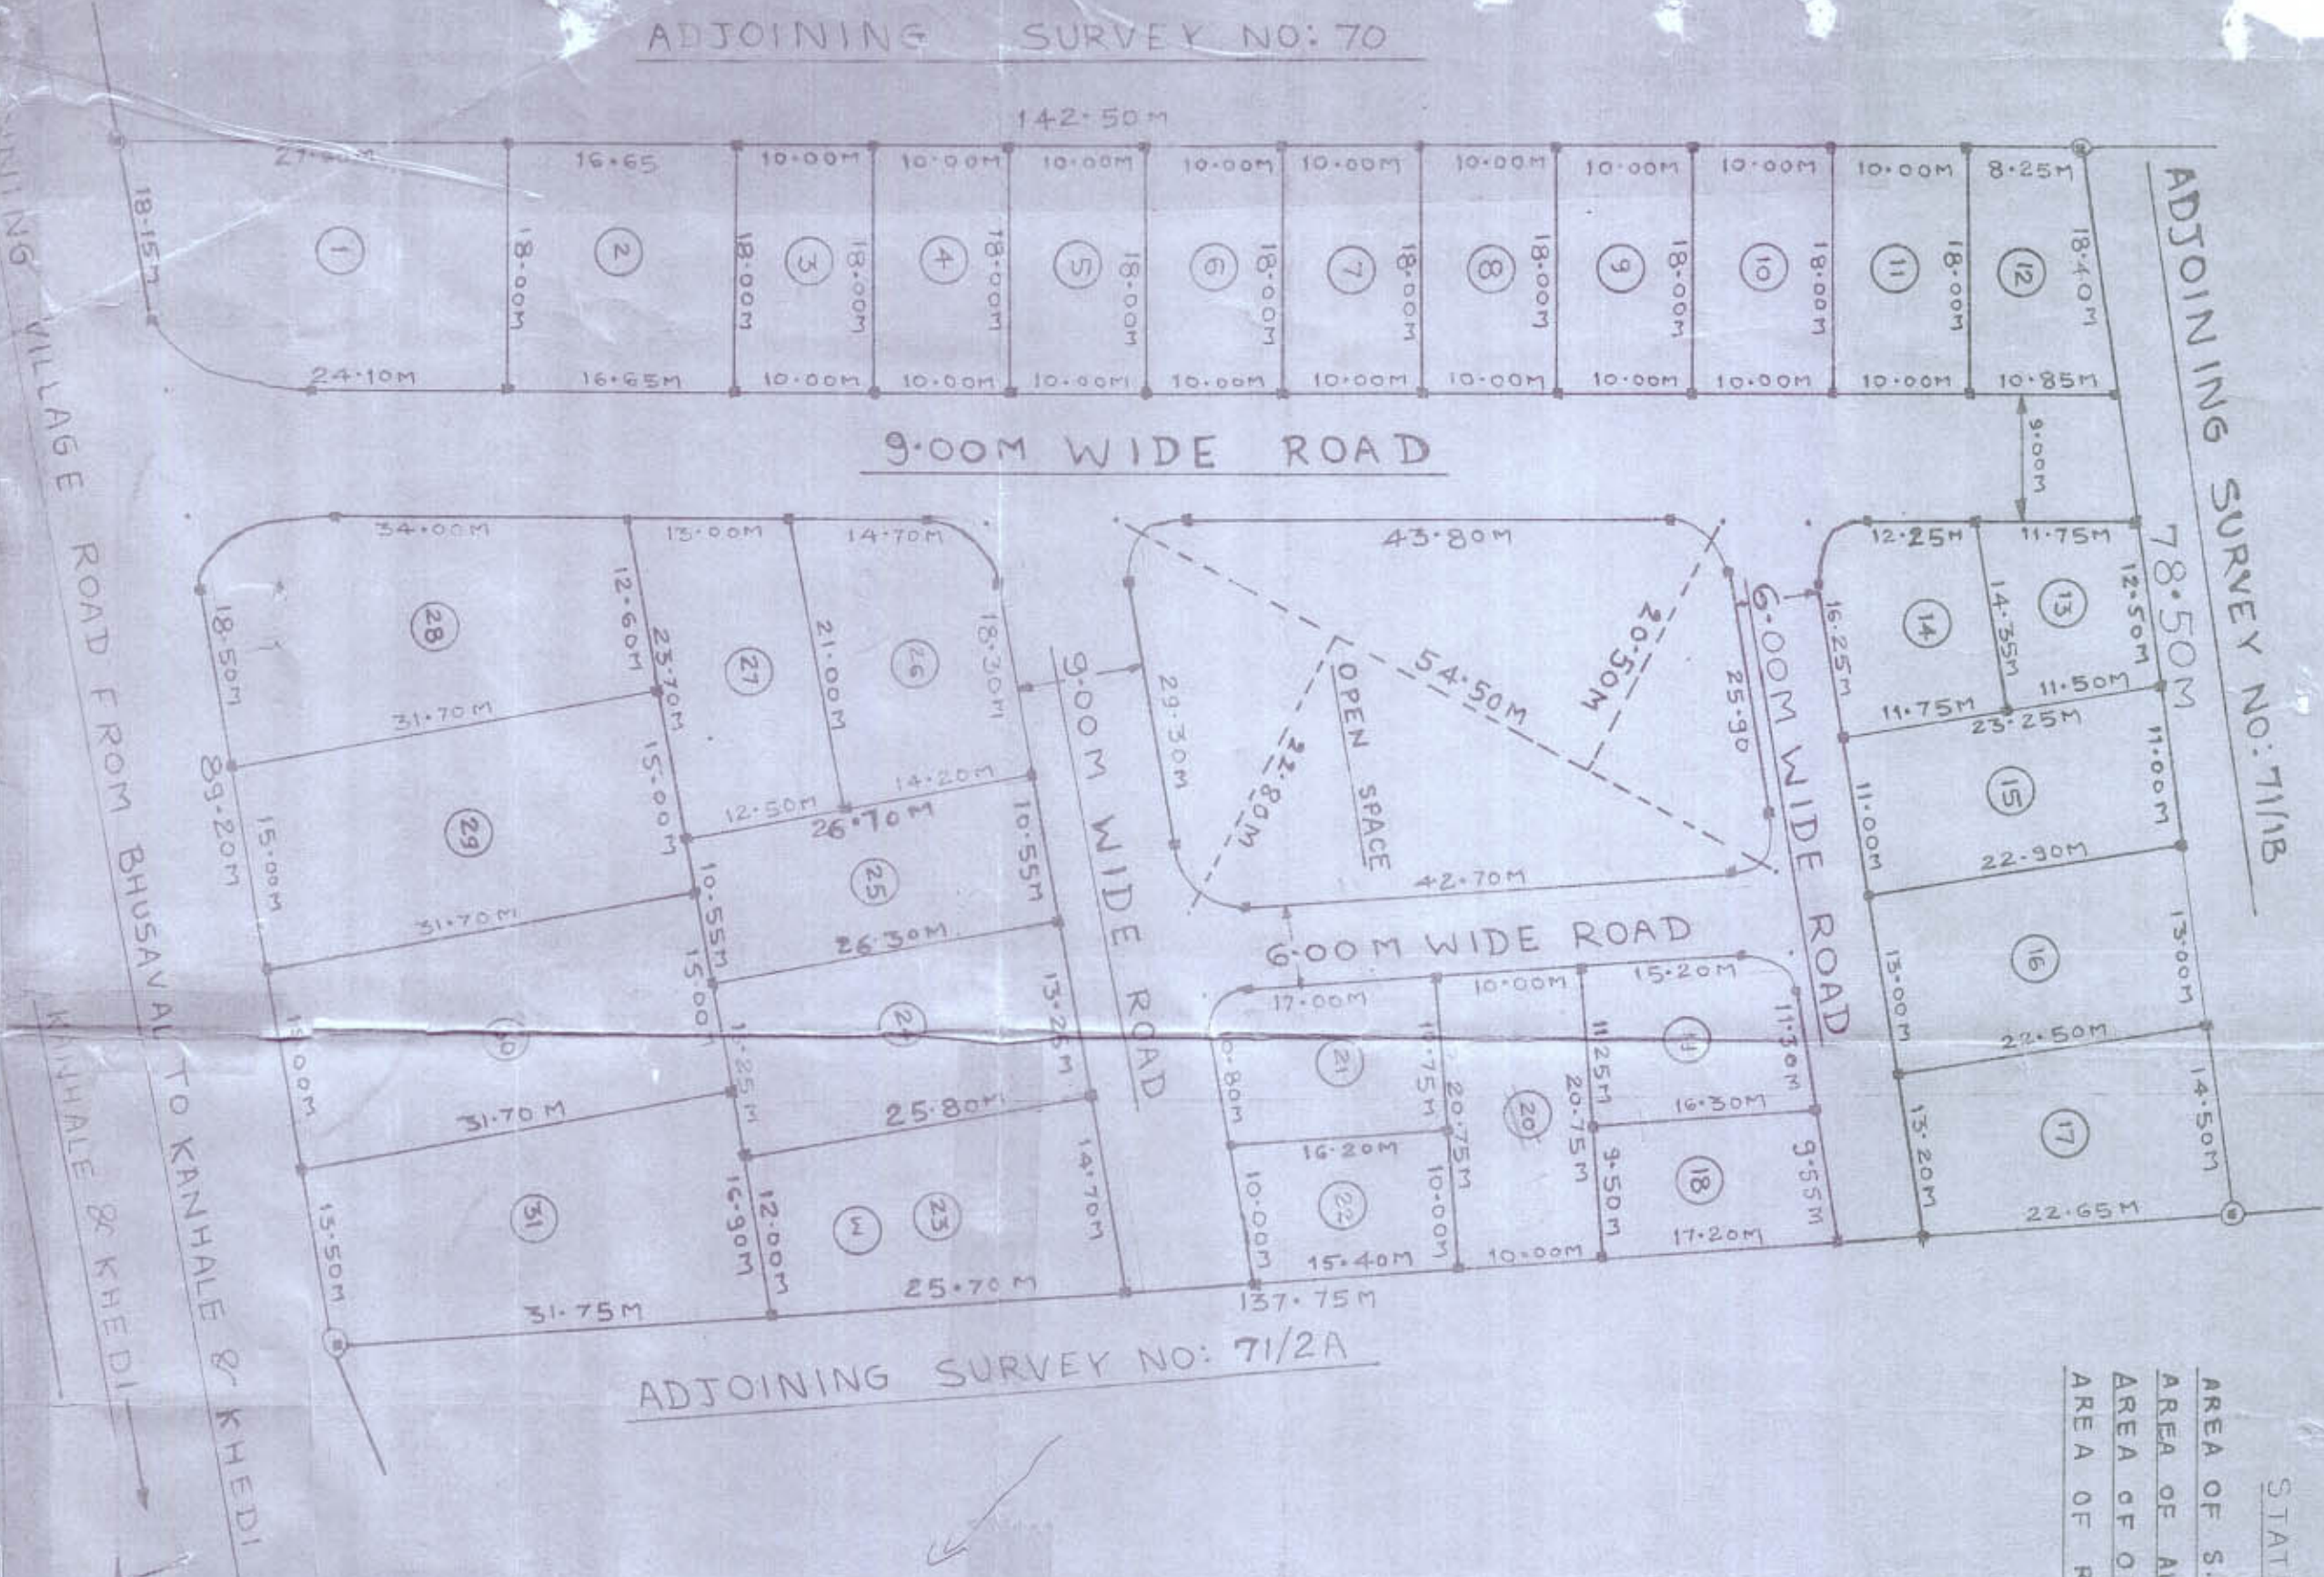

SMALL SQUARES AT CORNERS OF PLOTS INDICATE THE SINE MARKS OF ACTUAL DEMARCATION.

APPROVAL

for Approval of purpose, as amended in ... subject to the conditions mentioned in this office letter No. 71/1A/ADYG dated 13/12/85

PLAN BY:-

SARANG V. CHAUDHARI

Consulting Structural Engineer, Prachi, Sonelhal Wadi, Jambur Road, BHUSAVAL-425 201

APPLICANT'S SIGNATURES

SARANG V. CHAUDHARI

DILIP K. KOLHE

SITE PLAN

SCALE:- 1:8000



Assistant Director of Town Planning, Jalgaon

DRAWING NO: 84231 R2D1

SARANG V. CHAUDHARI  
DILIP K. KOLHE