



ELEVATION

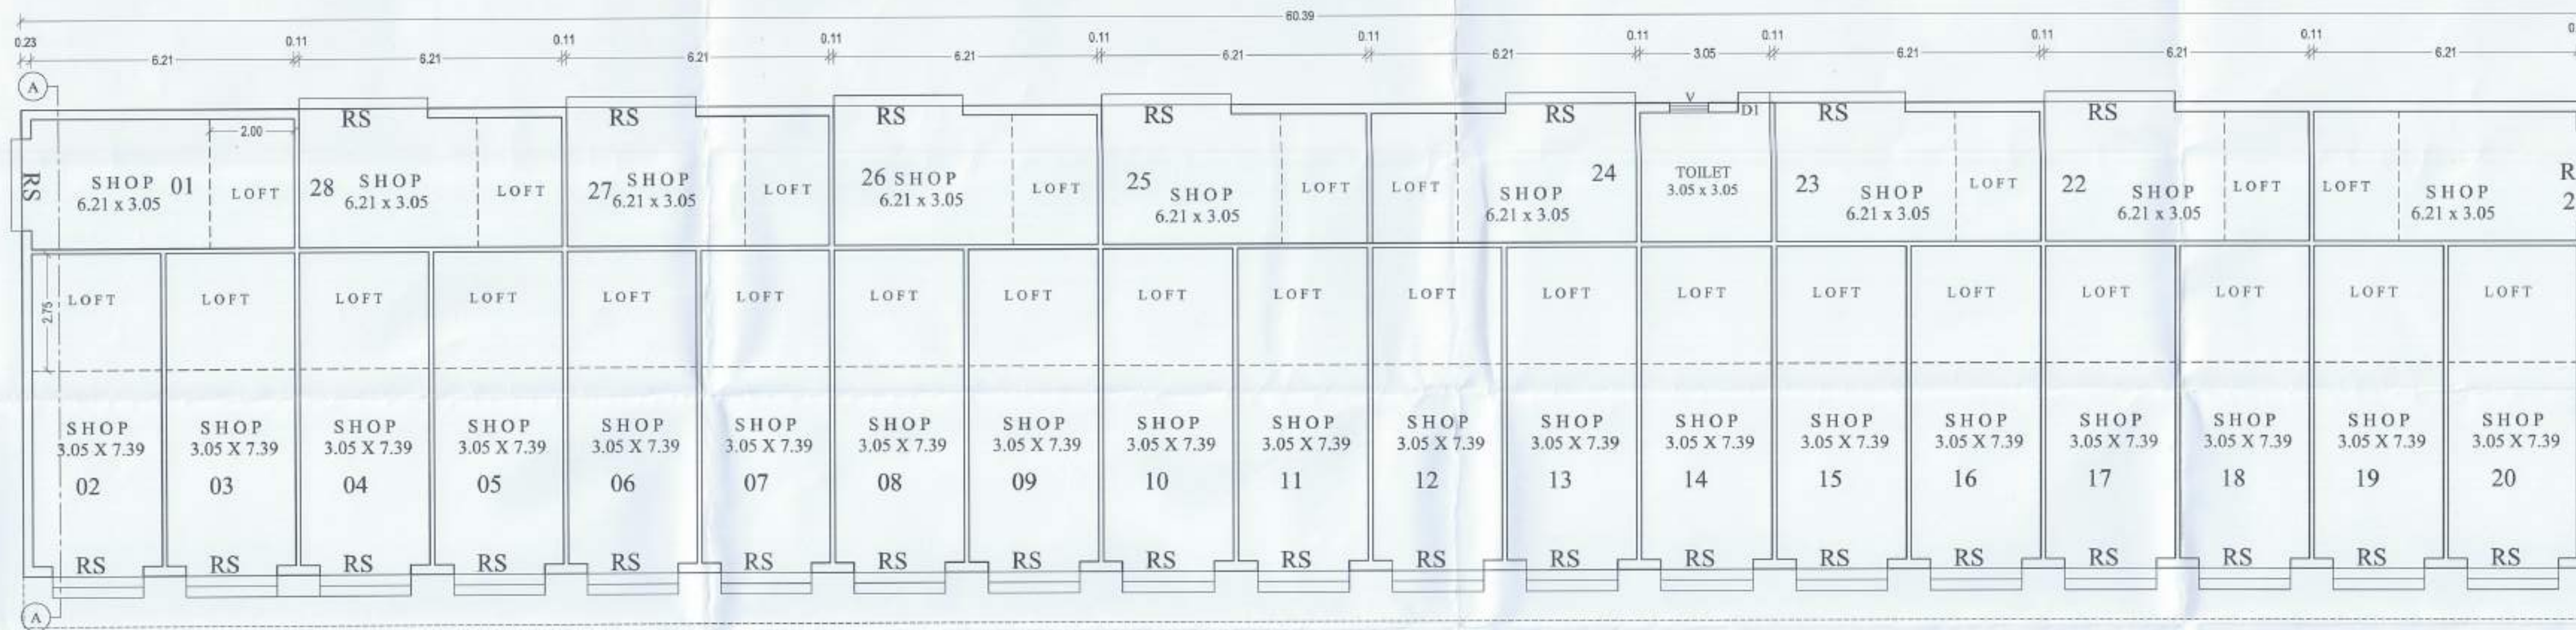


GROUND FLOOR PLAN


(SCALE:1:100)

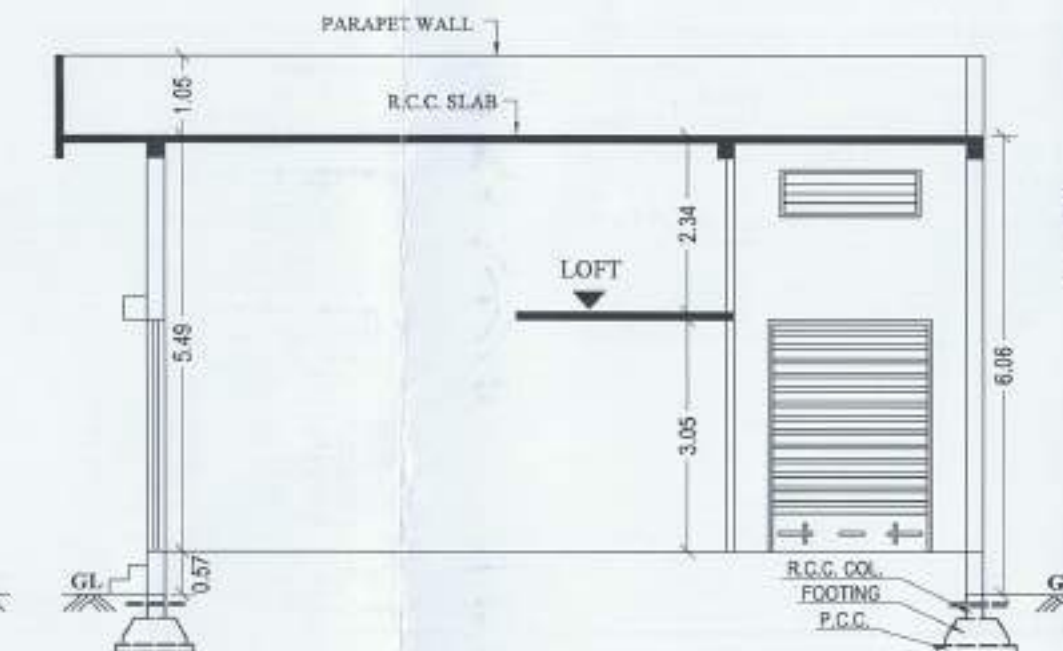

SECTION A-A'

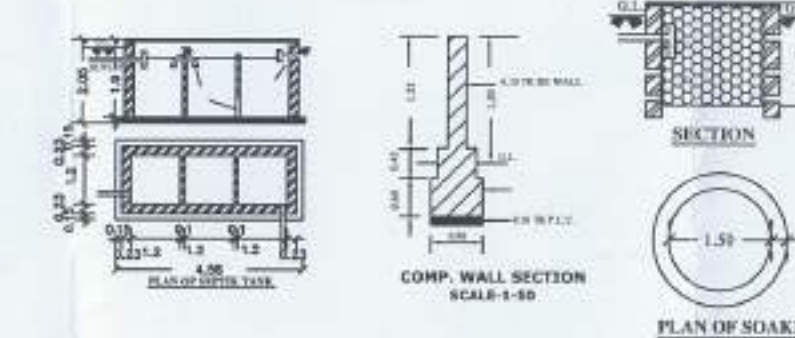

SCHEDULE OF DOORS & WINDOWS	
R.S.	2.15 X 3.05 ROLLING SHUTTER
D2	0.75 X 2.10 M.S. GLAZED WINDOW
V	0.90 X 0.60 M.S. GLAZED WINDOW

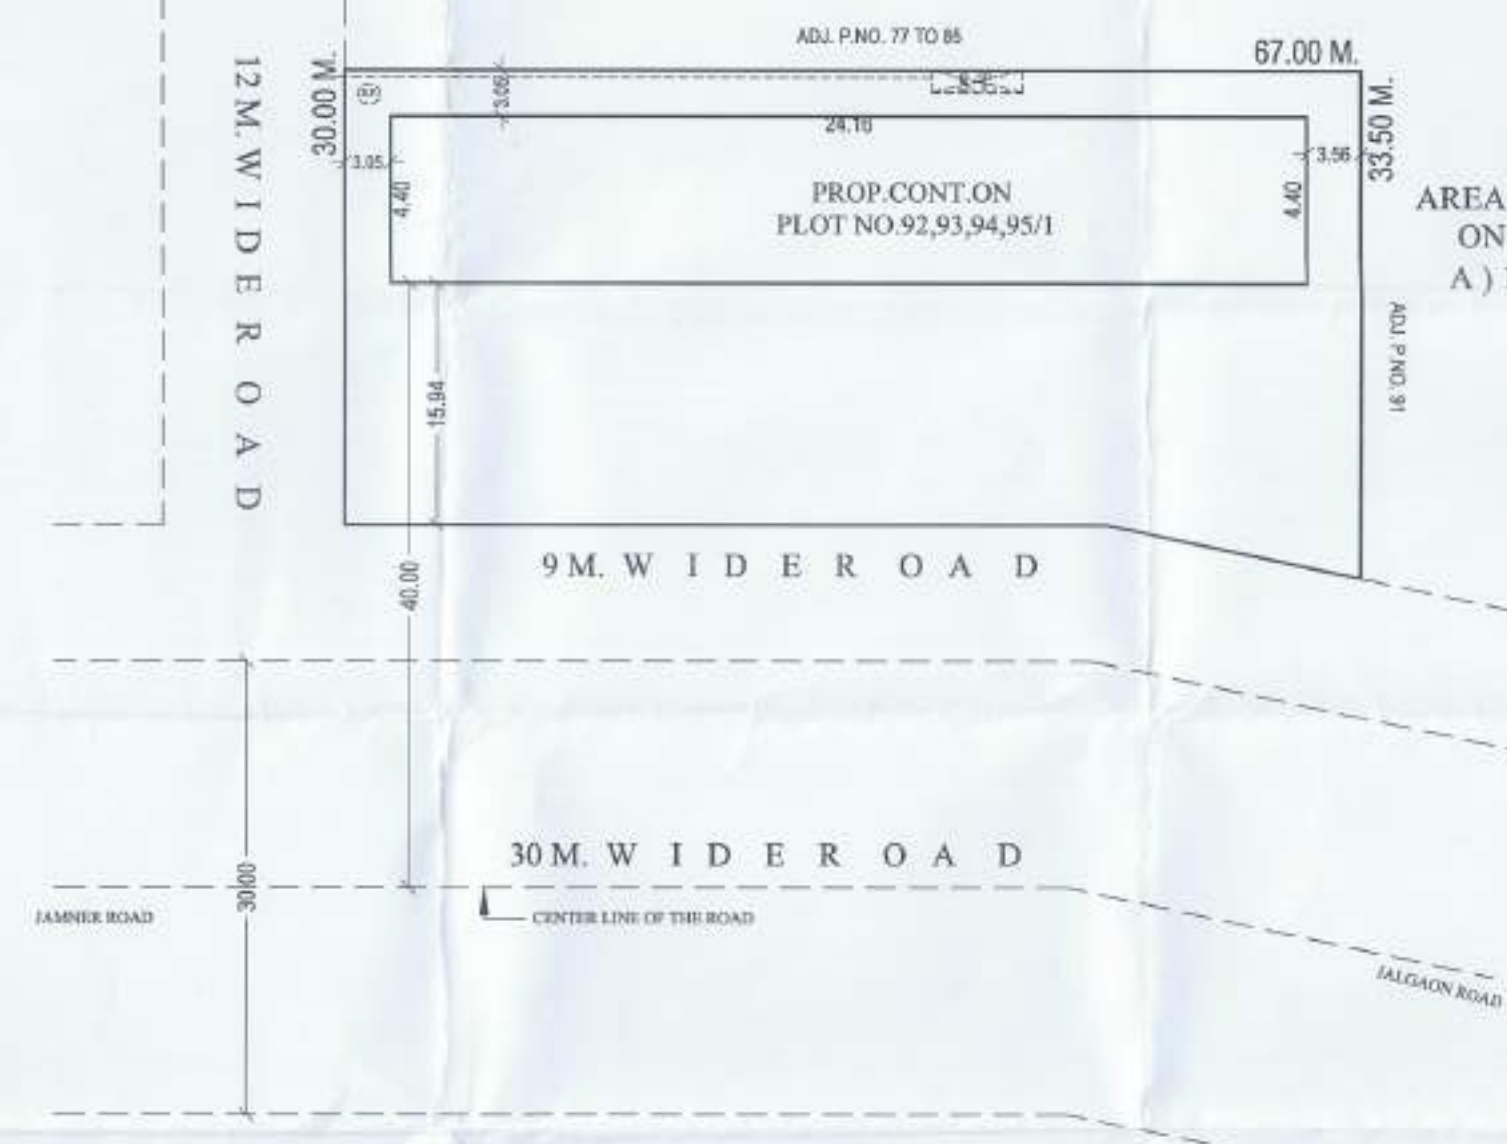

SITE PLAN

(SCALE:1:500)

PROPOSED COMMERCIAL BUILDING ON
P. NO. PLOT NO.92,93,94,95/1, G.NO.334/1+2
AT - NERI BK. TAL. JAMNER & DIST. (334)
JALGAON No 334-1

AREA STATEMENT	
TOTAL PLOT AREA	= 2047.88 SQ.M.
GROUND FLOOR BIUP AREA	= 664.89 SQ.M.
TOTAL BIUP AREA	= 664.89 SQ.M.
F.S.I CONSUMED	= 0.320 68 %

APPROVING AUTHORITY



सर्वोच्च न्यायालय
सर्वोच्च न्यायालय, नैरी बु।।
ता.जामनेर, जि.जळगांव

ग्राम विकास अधिकारी
ग्रामपंचायत नैरी बु।।
ता.जामनेर, जि.जळगांव

OWNER
ग्यान पार्क
334/1+2 बडाले नगर
नैरी बु।। (जामनेर)

ENGINEER
SAGAR V.BHAVSAR
M.E.(STRUCTURES)
J.C.M.C. Lic.Struc.Engineer
Lic No.024
JALGAON.Mob.9881281949

UNESK PNTL 986042972