



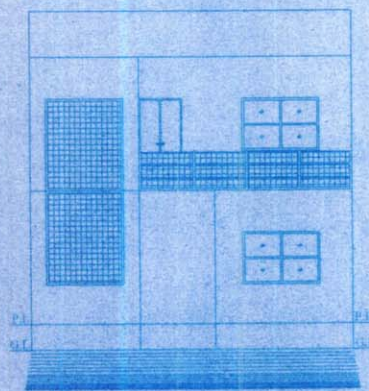


FRONT ELEVATION

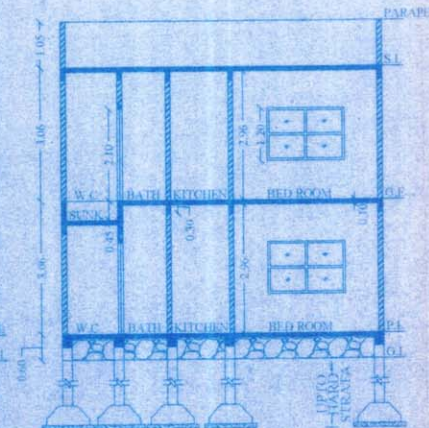


SECTION AT A-A

SCALE - 1:100

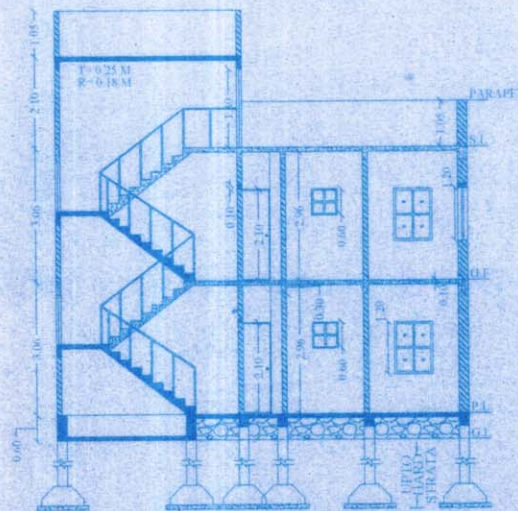

SECTION AT B-B

SCALE - 1:100

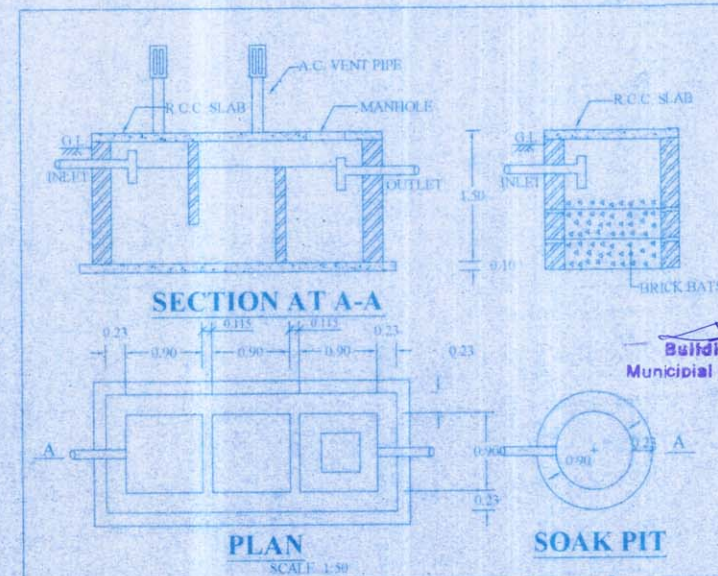


SECTION AT A-A

PLAN


SCALE - 1:50

SOAK PIT

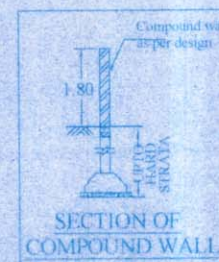


SECTION OF COMPOUND WALL

DETAIL OF RAIN WATER HARVESTING (SOAK PIT)
CAPACITY - 5000 LT SIZE - 1.5X1.5X2.5

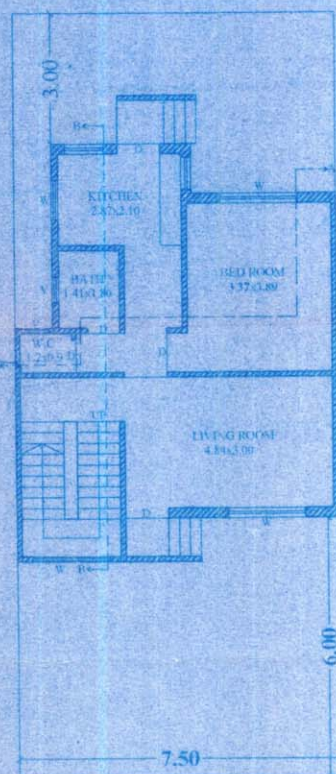


GROUND FLOOR PLAN

SCALE - 1:100

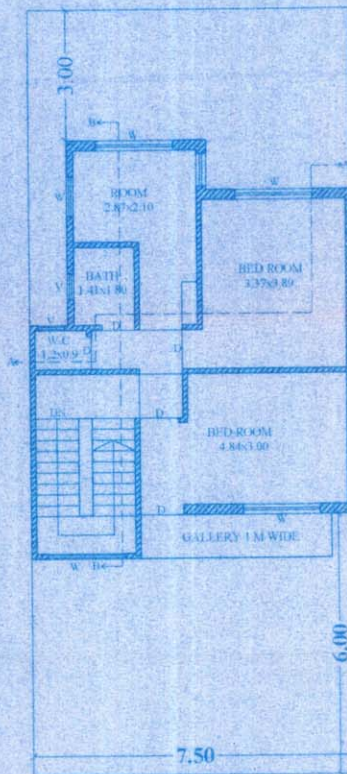

FIRST FLOOR PLAN

SCALE - 1:100

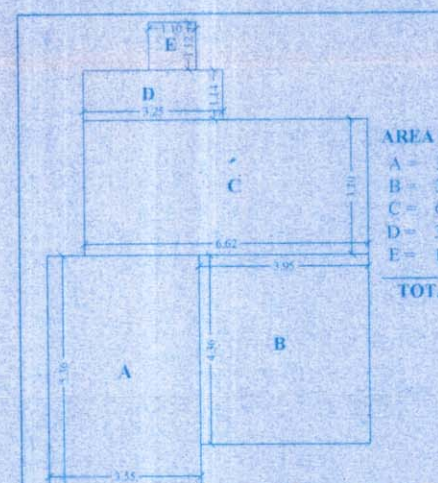


AREA DIAGRAM FOR G.FLOOR

SCALE 1:100

AREA CALCULATION FOR G.F. :-

A = 3.55 X 5.36 = 19.03 Sq.M
B = 3.95 X 4.36 = 17.22 Sq.M
C = 6.22 X 3.10 = 19.28 Sq.M
D = 3.25 X 1.14 = 3.71 Sq.M
E = 1.10 X 1.12 = 1.23 Sq.M

TOTAL AREA = 60.47 Sq.M

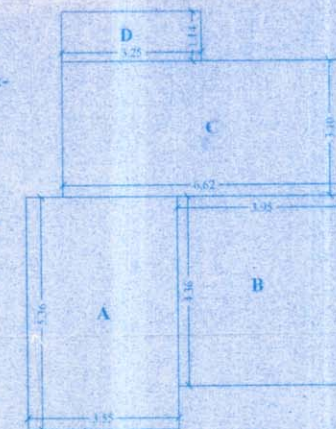

AREA DIAGRAM FOR F.FLOOR

SCALE 1:100

AREA CALCULATION FOR F.F. :-

A = 3.55 X 5.36 = 19.03 Sq.M
B = 3.95 X 4.36 = 17.22 Sq.M
C = 6.22 X 3.10 = 19.28 Sq.M
D = 3.25 X 1.14 = 3.71 Sq.M

TOTAL AREA = 59.24 Sq.M

NOTE :-
CARPET AREA FOR
G.FLOOR = 47.42 Sq.M
F.FLOOR = 49.52 Sq.M

PROPOSED CONSTRUCTION OF RESIDENTIAL BUILDING FOR LAYOUT IN S.NO.299/1C & 299/2 AT BHUSAWAL,TAL:BHUSAWAL DIST:JALGAON.(ROW HOUSES.)

(REVISED DRAWING)

SHEET NO. 1/1

APPROVING AUTHORITY :-



Approved Subject to the condition
Mentioned in the Accompanying
Permission Dated

TOWN PLANNER
Bhusawal Municipal Council
BHUSAWAL

Chief Officer
Bhusawal Municipal Council Bhusawal

AREA STATEMENT :-

TOTAL AREA OF PLOT NO.112 TO 117	2233.01
TOTAL AREA OF PLOT NO.118 & COMM PLOT	1304.25 Sq.M
TOTAL AREA OF PLOT NO.119 TO 120	688.50 Sq.M
TOTAL AREA OF COMMERCIAL PLOT	410.75 Sq.M
TOTAL AREA OF PLOTS	4631.51 = 4631.51 Sq.M
PROPOSED G. FLOOR B-UP AREA	1814.10 Sq.M
PROPOSED F. FLOOR B-UP AREA	1777.20 Sq.M
TOTAL BUILT - UP AREA	3591.20 Sq.M
FST RATIO	0.78

SCHEDULE OF OPENINGS :-

D = 1.00 x 2.10	FULLY PANEELED DOOR
D = 0.90 x 2.10	FULLY PANEELED DOOR
D = 0.75 x 2.10	PVC SHUTTER DOOR
W = 1.80 x 1.20	ALUMINIUM SECTION WINDOW
W = 0.90 x 1.20	ALUMINIUM SECTION WINDOW
W = 0.75 x 1.20	ALUMINIUM SECTION WINDOW
V = 0.60 x 0.45	Z SECTION VENTILATOR

OWNER :- NASHIK HOUSING & AREA DEVELOPMENT
BOARD (UNIT OF MHADA).

CHIEF OFFICER

EX. ENGINEER

DY. ENGINEER

SECT. ENGR.

ARCHITECT :-

HEMANTKUMAR S. PATIL

CONSULTING ARCHITECT, INTERIOR & INDUSTRIAL DESIGNER
97, NEW B J MARKET, FIRST FLOOR, JALGAON