




PROPOSED AMALGAMATION & SUBDIVISION OF PLOT NO. 6, 7, 8, 9, 10, 11. IN G.NO.172 (S.NO. 160)
AT- PACHORA, TAL-PACHORA, DIST - JALGAON.

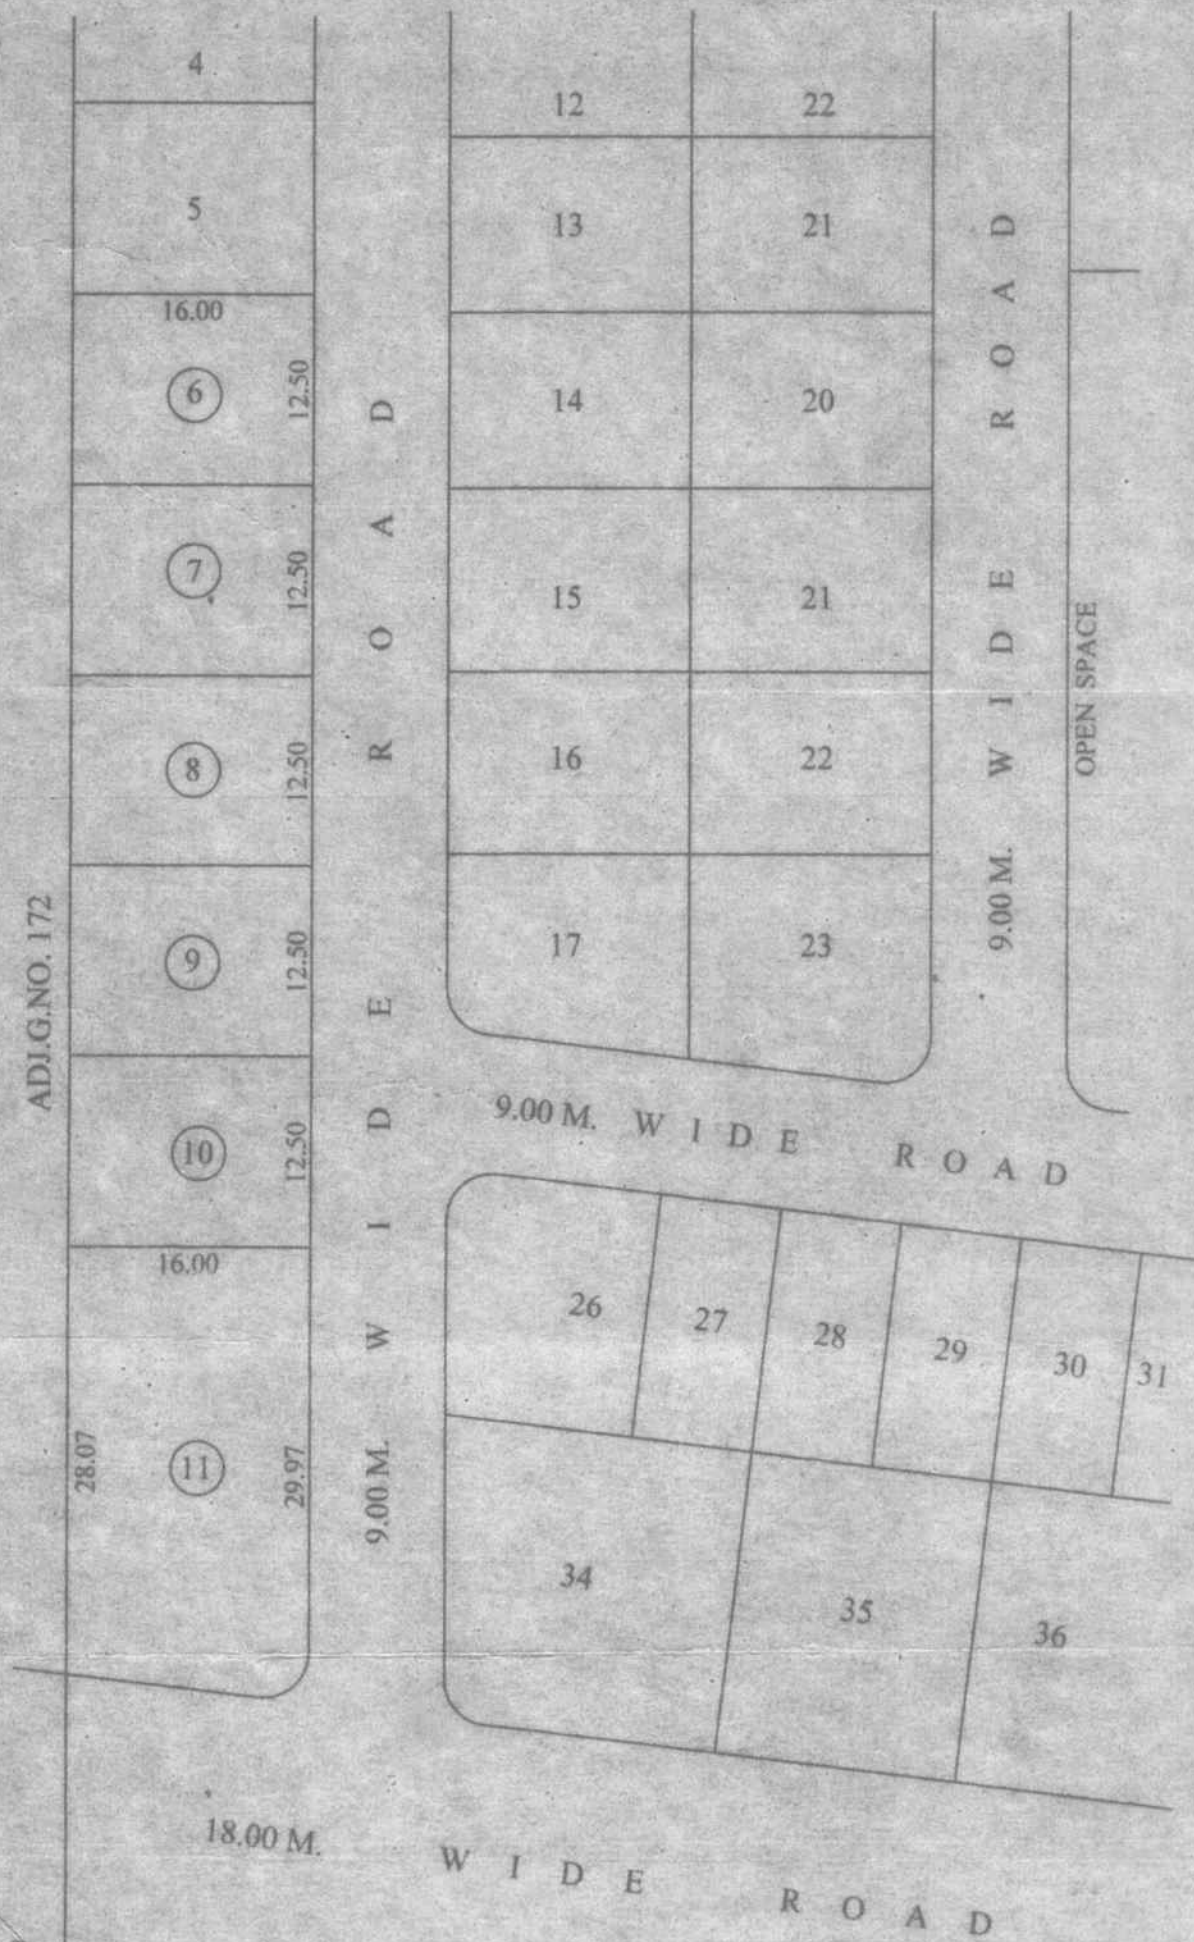

LAY OUT PLAN
BEFORE AMALGAMATION
SCALE 1 : 500

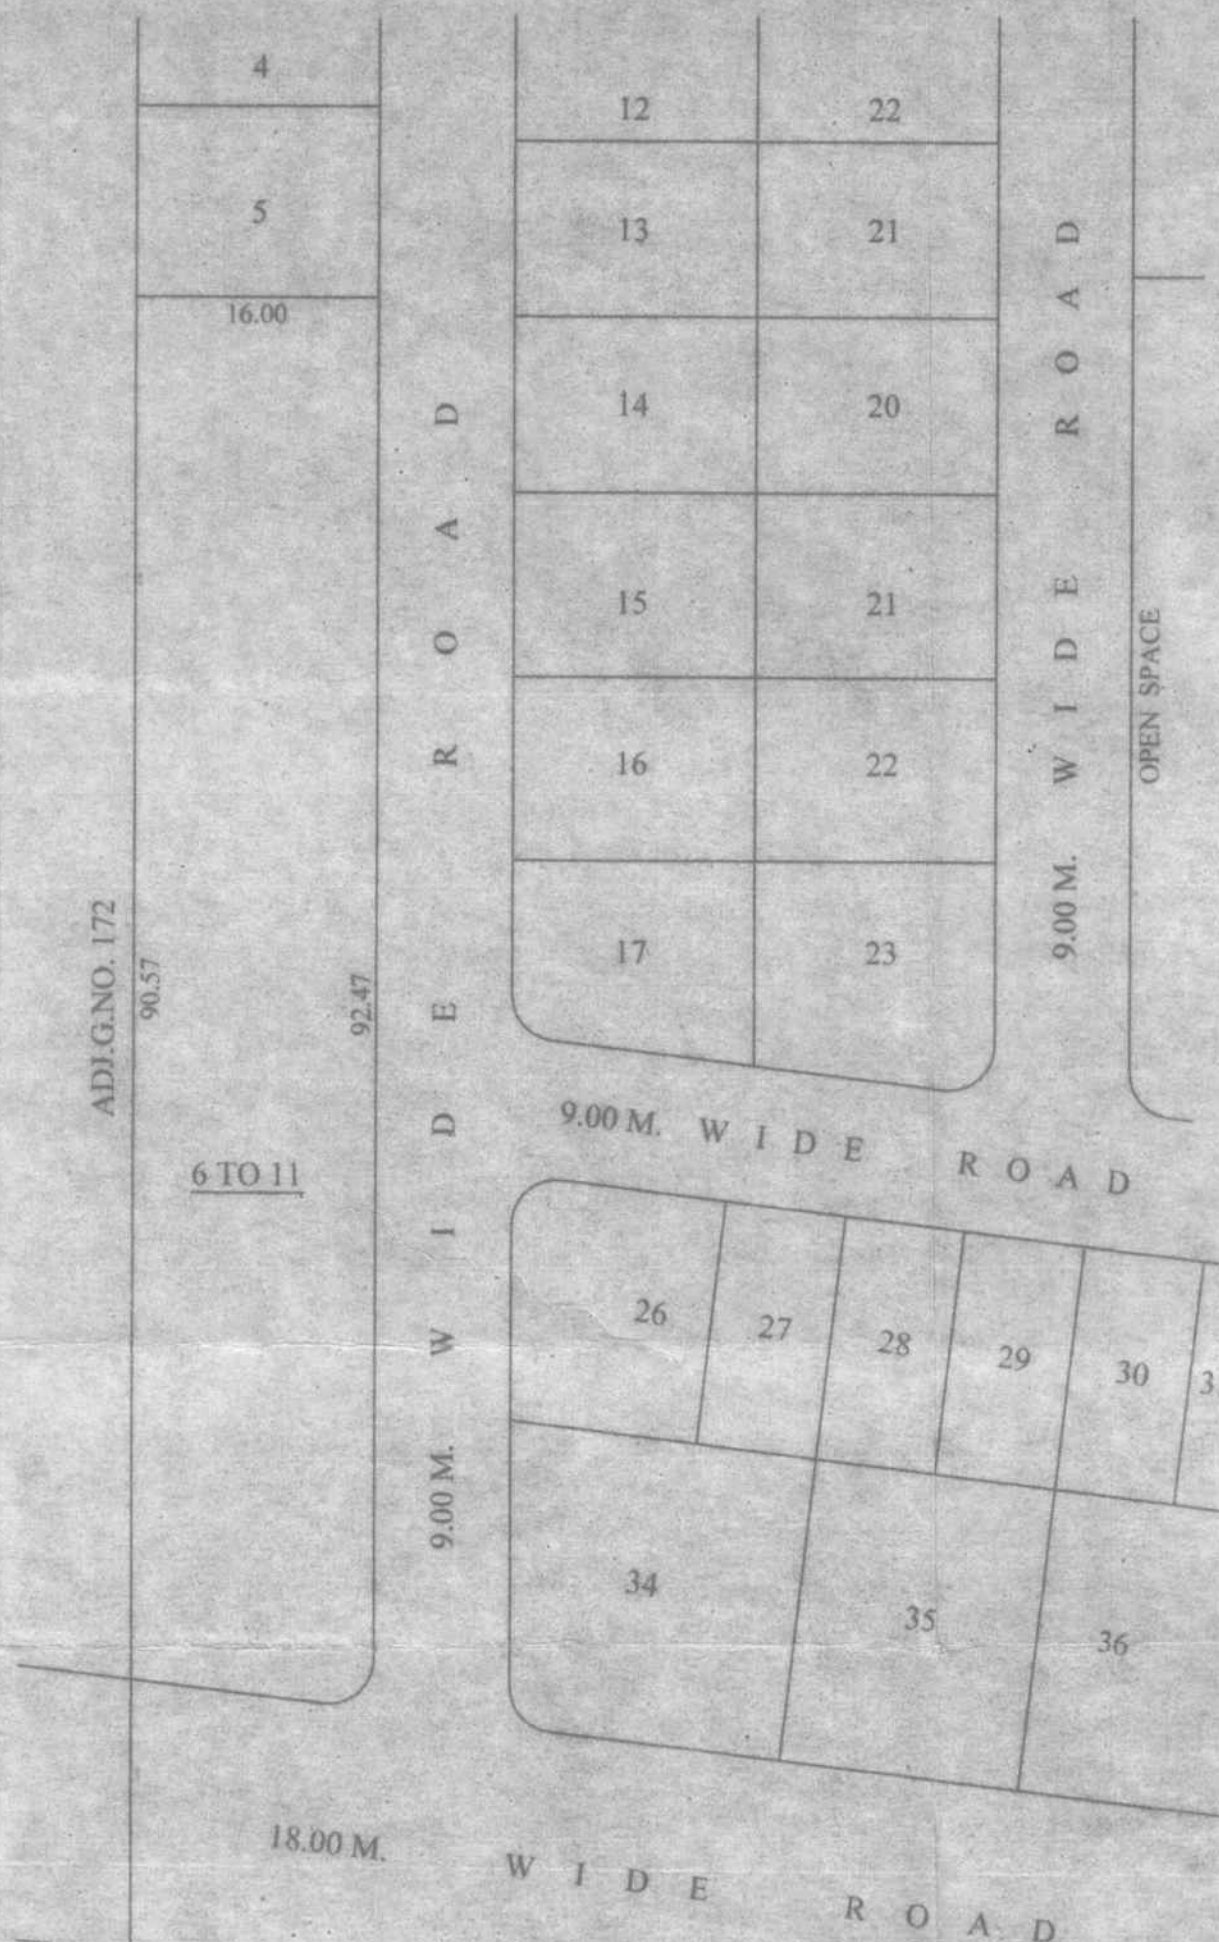

LAY OUT PLAN
AFTER AMALGAMATION
SCALE 1 : 500

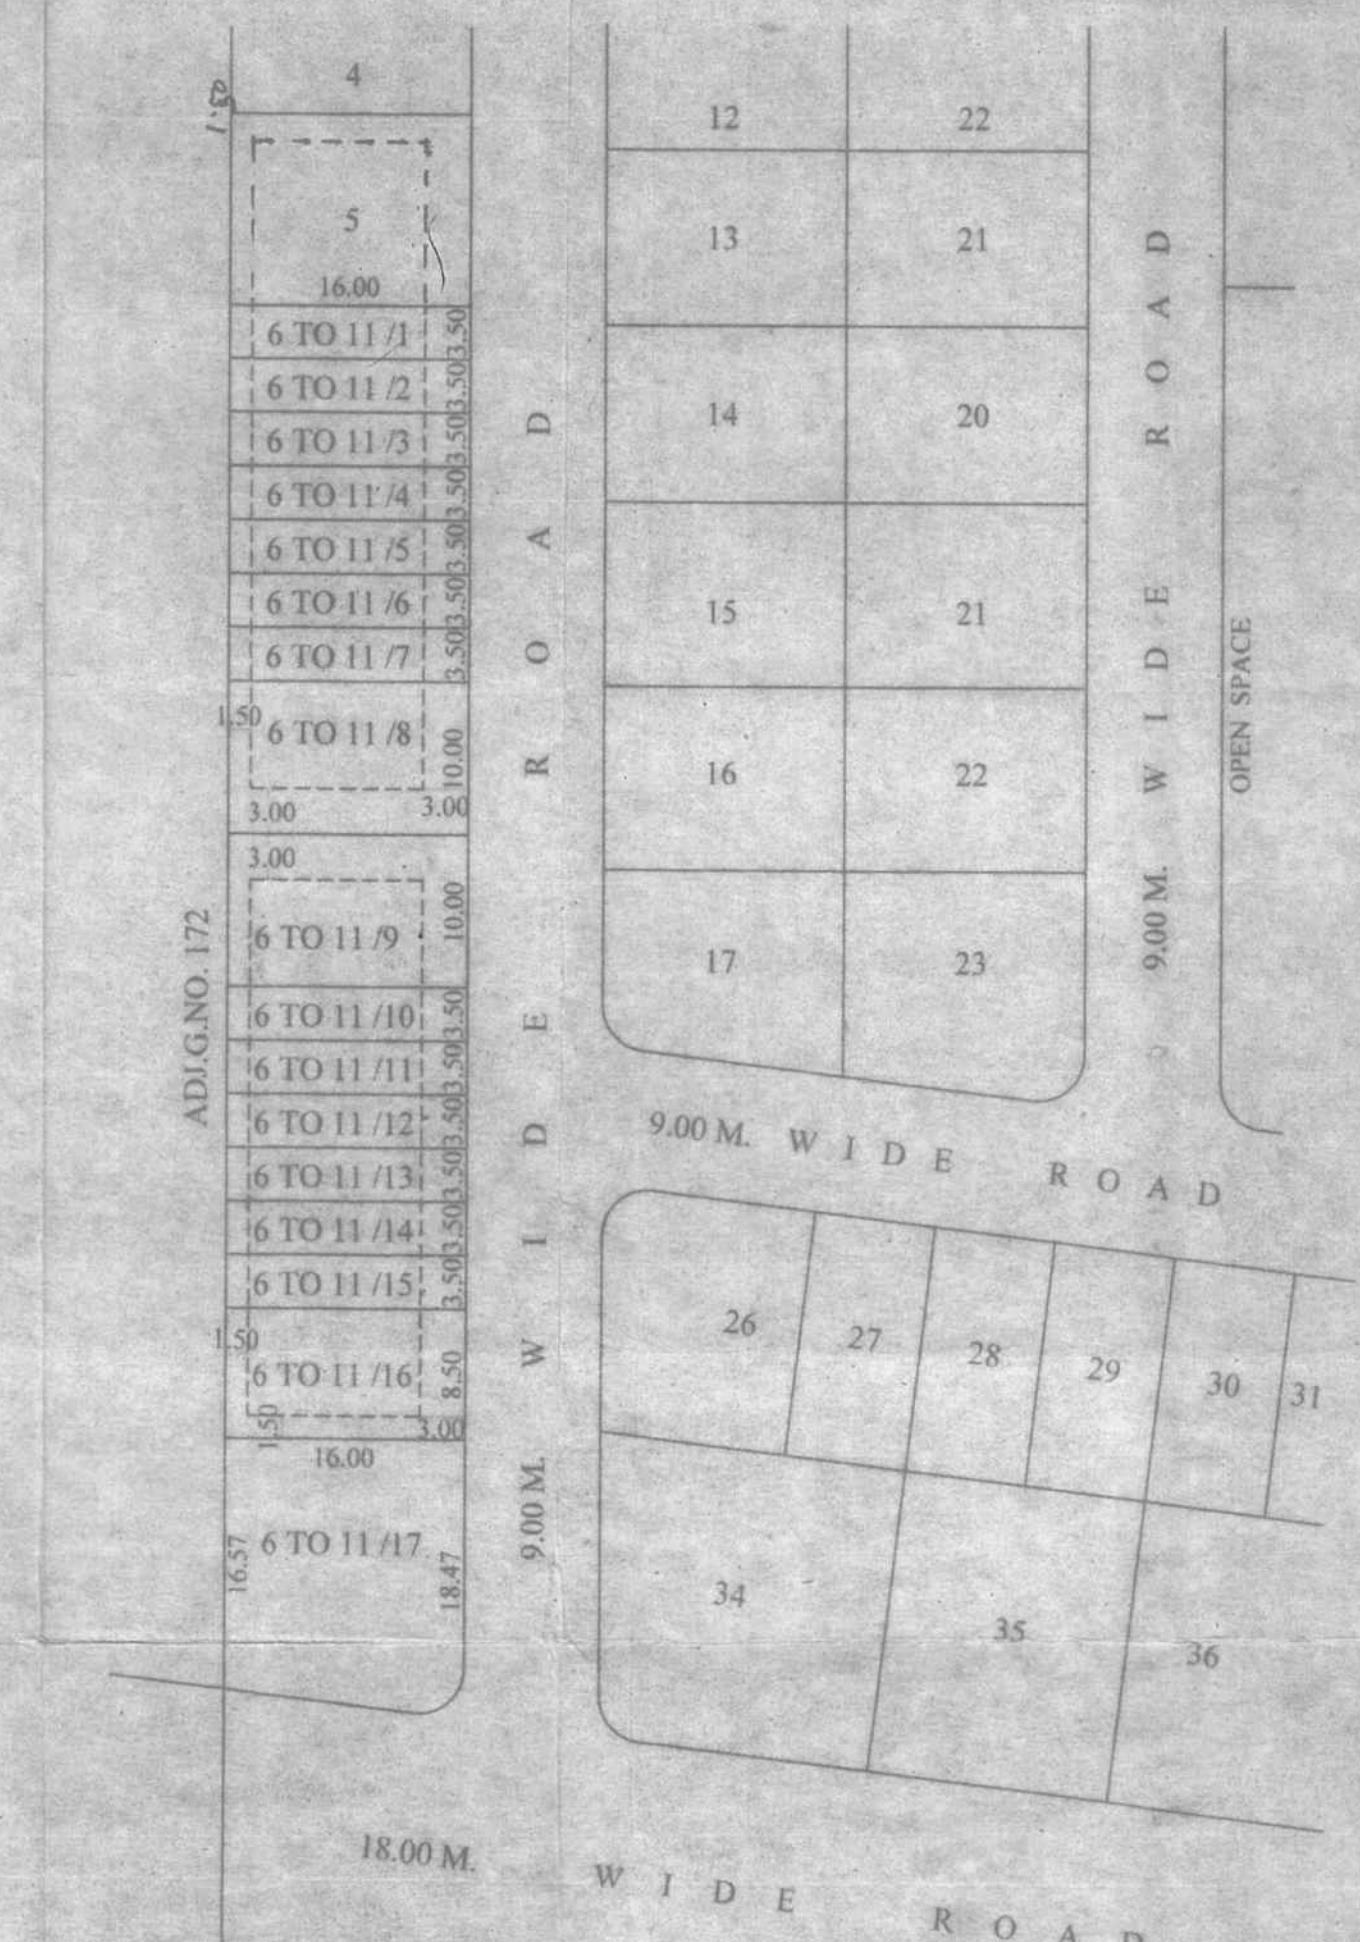

LAY OUT PLAN
AFTER SUBDIVISION
SCALE 1 : 500

APPROVAL



या कार्यालयाचे आदेश क्र.जमिन/कावि/६८०
२०१६ दि. १८/१०/१६ नुसार
बांधकाम/एकत्रीकरण- विभाजन परवानगी त्या
खालील अटीचे अधिन राहून देण्यात येत आहे.
उपविभागीय अधिकारी
पाचोरा भाग, पाचोरा

Recommended for Approval for Amalgamation
and sub-division for
purpose only as amended in Red
Subject to conditions mentioned in this
office L.No. Date



Assistant Director of
Town Planning, Jalgaon



APPROVED
Sanctioned subject to the conditions
Mentioned in this office letter
No. 1226 Dtd. 16/12/2016
Chief Officer
Pachora Municipal Council
Dist. Jalgaon

SITE PLAN



SCALE 1:10000

AREA STATEMENT

AREA UNDER BEFORE AMALGAMATION	
PLOT NO. 6	200.00 SQ.M.
PLOT NO. 7	200.00 SQ.M.
PLOT NO. 8	200.00 SQ.M.
PLOT NO. 9	200.00 SQ.M.
PLOT NO. 10	200.00 SQ.M.
PLOT NO. 11	443.86 SQ.M.
TOTAL AREA OF P.NO.	
6+7+8+9+10+11	1443.86 SQ.M.

AREA UNDER AFTER AMALGAMATION	
AREA OF PLOT NO.	
6+7+8+9+10+11	1443.86 SQ.M.

AREA UNDER AFTER SUBDIVISION		OWNER
PLOT NO.	AREA	
6 TO 11/1	56.00 SQ.M.	अ. रशद अ. हमीद
6 TO 11/2	56.00 SQ.M.	
6 TO 11/3	56.00 SQ.M.	
6 TO 11/4	56.00 SQ.M.	
6 TO 11/5	56.00 SQ.M.	
6 TO 11/6	56.00 SQ.M.	
6 TO 11/7	56.00 SQ.M.	
6 TO 11/8	160.00 SQ.M.	
6 TO 11/9	160.00 SQ.M.	ARCH / ENGI
6 TO 11/10	56.00 SQ.M.	
6 TO 11/11	56.00 SQ.M.	
6 TO 11/12	56.00 SQ.M.	
6 TO 11/13	56.00 SQ.M.	
6 TO 11/14	56.00 SQ.M.	
6 TO 11/15	56.00 SQ.M.	
6 TO 11/16	136.00 SQ.M.	
6 TO 11/17	259.86 SQ.M.	SUDHIR G. WAGHULDE "RUCHA SHILP" Civil Consultant, M.L.No.004 Teli Samaj Shopping Complex, Opp.Maheshwari Boarding, Jalgaon-425001.M.9422292081
TOTAL AREA	1443.86 SQ.M.	

ARCH / ENGI

SUDHIR G. WAGHULDE
"RUCHA SHILP"
Civil Consultant, M.L.No.004
Teli Samaj Shopping Complex,
Opp.Maheshwari Boarding,
Jalgaon-425001.M.9422292081

DRAWN BY - JAVED S. TADAVI
MOB. NO. 9422292081