


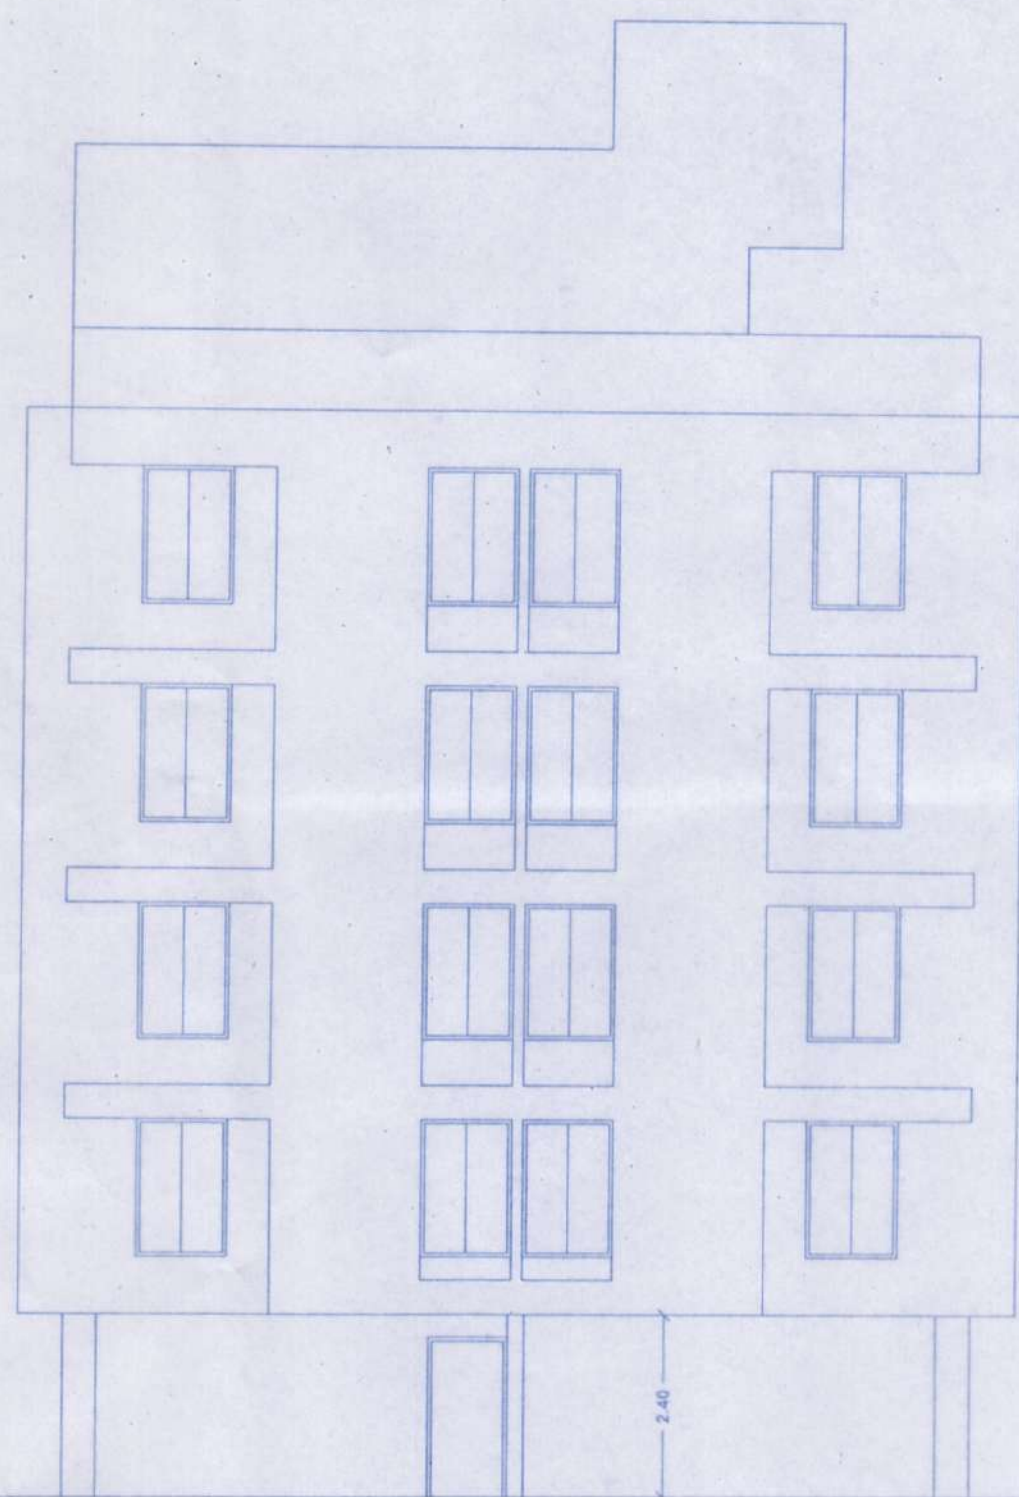
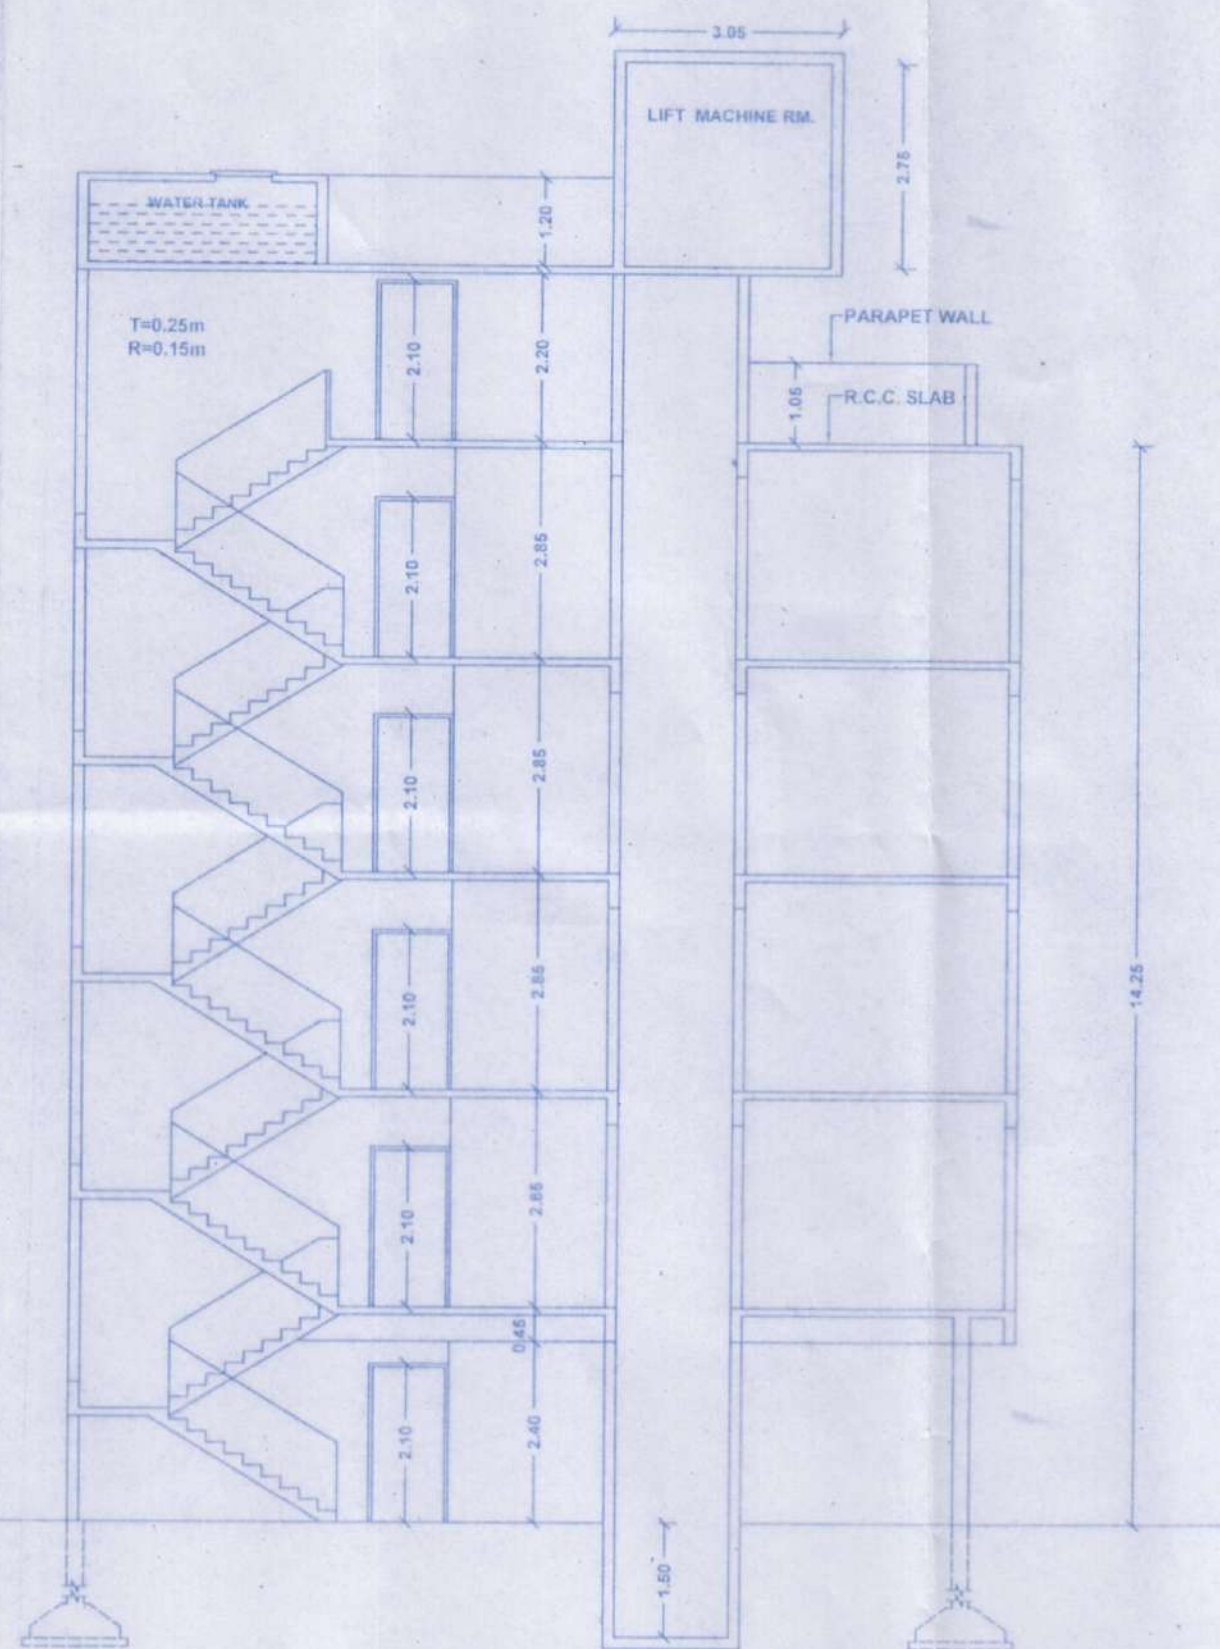


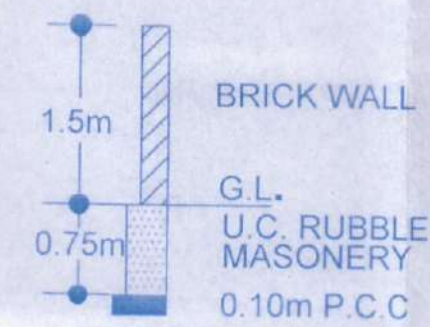

FRONT SIDE ELEVATION
SCALE: 1:100

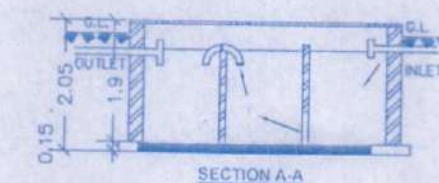

SECTION A-A
SCALE: 1:100

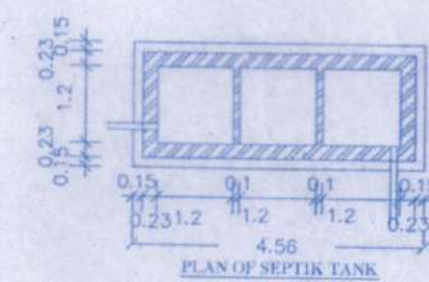

SECTION
COMPOUND WALL




LOCATION PLAN

AREA CALCULATION OF FIRST, SECOND, THIRD, FORTH FLOOR.


A) 12.00 x 19.00	=	228.00 sq.mt
Less-a) 1.52 x 1.52	=	2.31 sq.mt
b) 1.46 x 1.93	=	2.81 sq.mt
c) 1.68 x 1.67	=	2.80 sq.mt
d) 8.80 x 1.05	=	9.24 sq.mt
e) 4.65 x 2.40	=	11.16 sq.mt
f) 1.20 x 3.46 x 2	=	8.30 sq.mt
g) 1.00 x 3.31 x 2	=	6.62 sq.mt
TOTAL B/UP AREA	=	184.76 sq.mt




RAINWATER HARVESTING

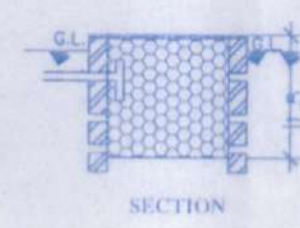

SECTION

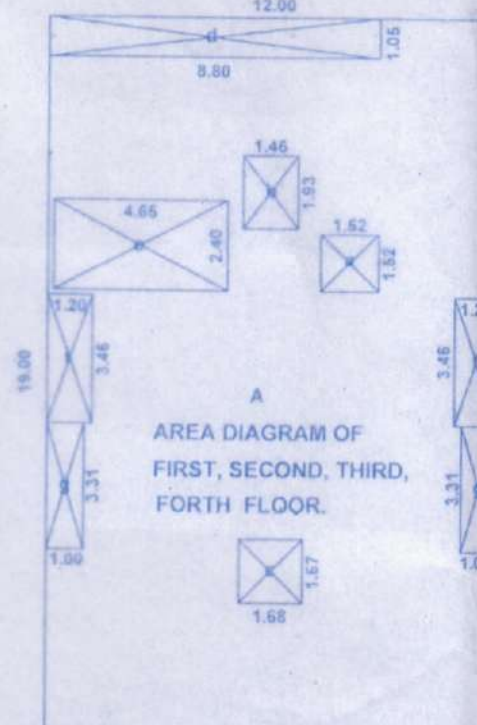

AREA DIAGRAM OF
FIRST, SECOND, THIRD,
FORTH FLOOR.

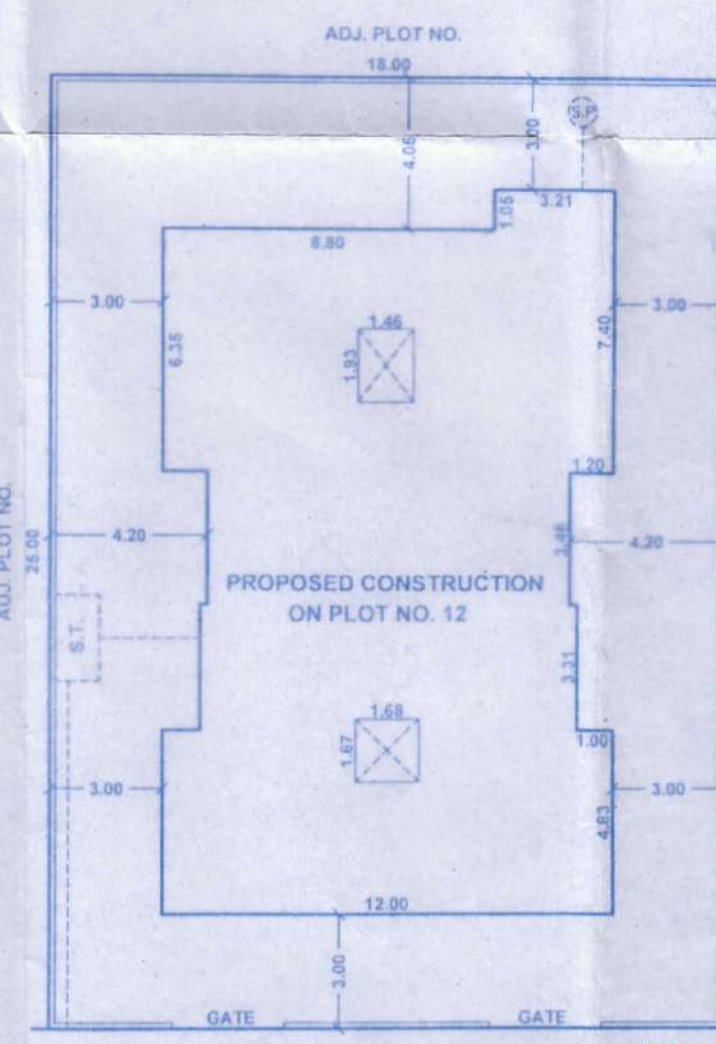

SITE PLAN
SCALE: 1:200

PLAN SHOWING PROPOSED RESIDENTIAL CONSTRUCTION ON PLOT NO. 12 IN GAT NO. 21 AT PIMPRALA, SHIWAR TAL. & DIST. JALGAON

APPROVING AUTHORITY
मुंबई दि. १८/११/२००३ नुसार व आ. नं. १२९३३ प्रमाणित सार्वजनिक वॉटर डिस्ट्रिक्ट
नगर आय.एस. १२९३३ प्रमाणित सार्वजनिक वॉटर डिस्ट्रिक्ट
सिस्टीम द्वारा विजे आवधिक शरील



महाराष्ट्र राज्य सरकार (महाराष्ट्र) परिसरात जमा शासकीय
पावसाचे पाणी संग्रहित होवारे अथवा विहारात
जमा करावे किंवा ते पाणी जमीनीत मुरवणे अथवा व्यर्थ
करावी अन्यथा प्रत्येक शहराची मी. बांधकाम
प्रतिष्ठापना एक हजार रु. एक हजार रु. अकारणत येईल

APPROVED
For Residential green Purpose as
subjected in the
documented Certificate no. 0945-
Date 14/11/2017
for Commissioner
Municipal Corporation of the city of Jalgaon

संयुक्त
महाराष्ट्र राज्य सरकार व महाराष्ट्र राज्य बांधकाम विभाग

NOTE:- ALL MEASUREMENT ARE IN METER
PROPOSED CONSTRUCTION SHOWN IN = RED
DEMOLISHED CONSTRUCTION SHOWN IN = YELLOW
PLOT BOUNDARY SHOWN IN = BLACK

SCHEDULE OF DOORS & WINDOWS			
FD	2.44 x 2.10	GLAZED DOOR	
MD	1.05 x 2.10	M.S. ROLLING SHUTTER	
D	0.90 x 2.10	PANELLED DOOR	
D1	0.75 x 2.10	PANELLED DOOR	
W1	1.22 x 1.80	PANELLED WINDOW	
W2	0.95 x 1.80	PANELLED WINDOW	
W3	0.66 x 1.80	PANELLED WINDOW	
KW	1.22 x 1.20	PANELLED WINDOW	
V	0.60 x 0.90	LOUVERED VENTILATOR	


BALCONY AREA STATEMENT			
a) PERMISSIBLE BALCONY FOR FL.	=	20.66 RMT	
b) BALCONY PER FLOOR	=	20.66 RMT	
c) EXCESS BALCONY AREA TOTAL	=		

AREA STATEMENT			
TOTAL PLOT AREA	=	450.00 sq.mt	
PERMISSIBLE F.S.I. (1.10)	=	495.00 sq.mt	
PREMIUM F.S.I. (0.30)	=	135.00 sq.mt	
T.D.R. PURCHASED C.NO. 56 DATE 26/06/2017	=	135.00 sq.mt	
TOTAL PLOT AREA + T.D.R.	=	765.00 sq.mt	
PROPOSED FIRST FL. B/UP	=	184.76 sq.mt	
PROPOSED SECOND FL. B/UP	=	184.76 sq.mt	
PROPOSED THIRD FL. B/UP	=	184.76 sq.mt	
PROPOSED FORTH FL. B/UP	=	184.76 sq.mt	
TOTAL B/UP AREA	=	739.04 sq.mt	
F.S.I. CONSUMED	=	1.64	


OWNER'S SIGNATURE
1) *Abhinav*
2) *Trishajay*

STRUCTURAL ENGINEER
Dnyaneshwar P. Patil
B.E.(Civil) M.I.E.
Structural Engineer L.No.016
3/54-B, Suraksha Nagar, Jalgaon
M.No.94222 78910

ENGINEER
Dnyaneshwar P. Patil B.E.(Civil)
Jalgaon City Municipal Corporation,
Licence Engineer L.No.029
3/54-B, Suraksha Nagar, Jalgaon
M.No.: 94222 78910

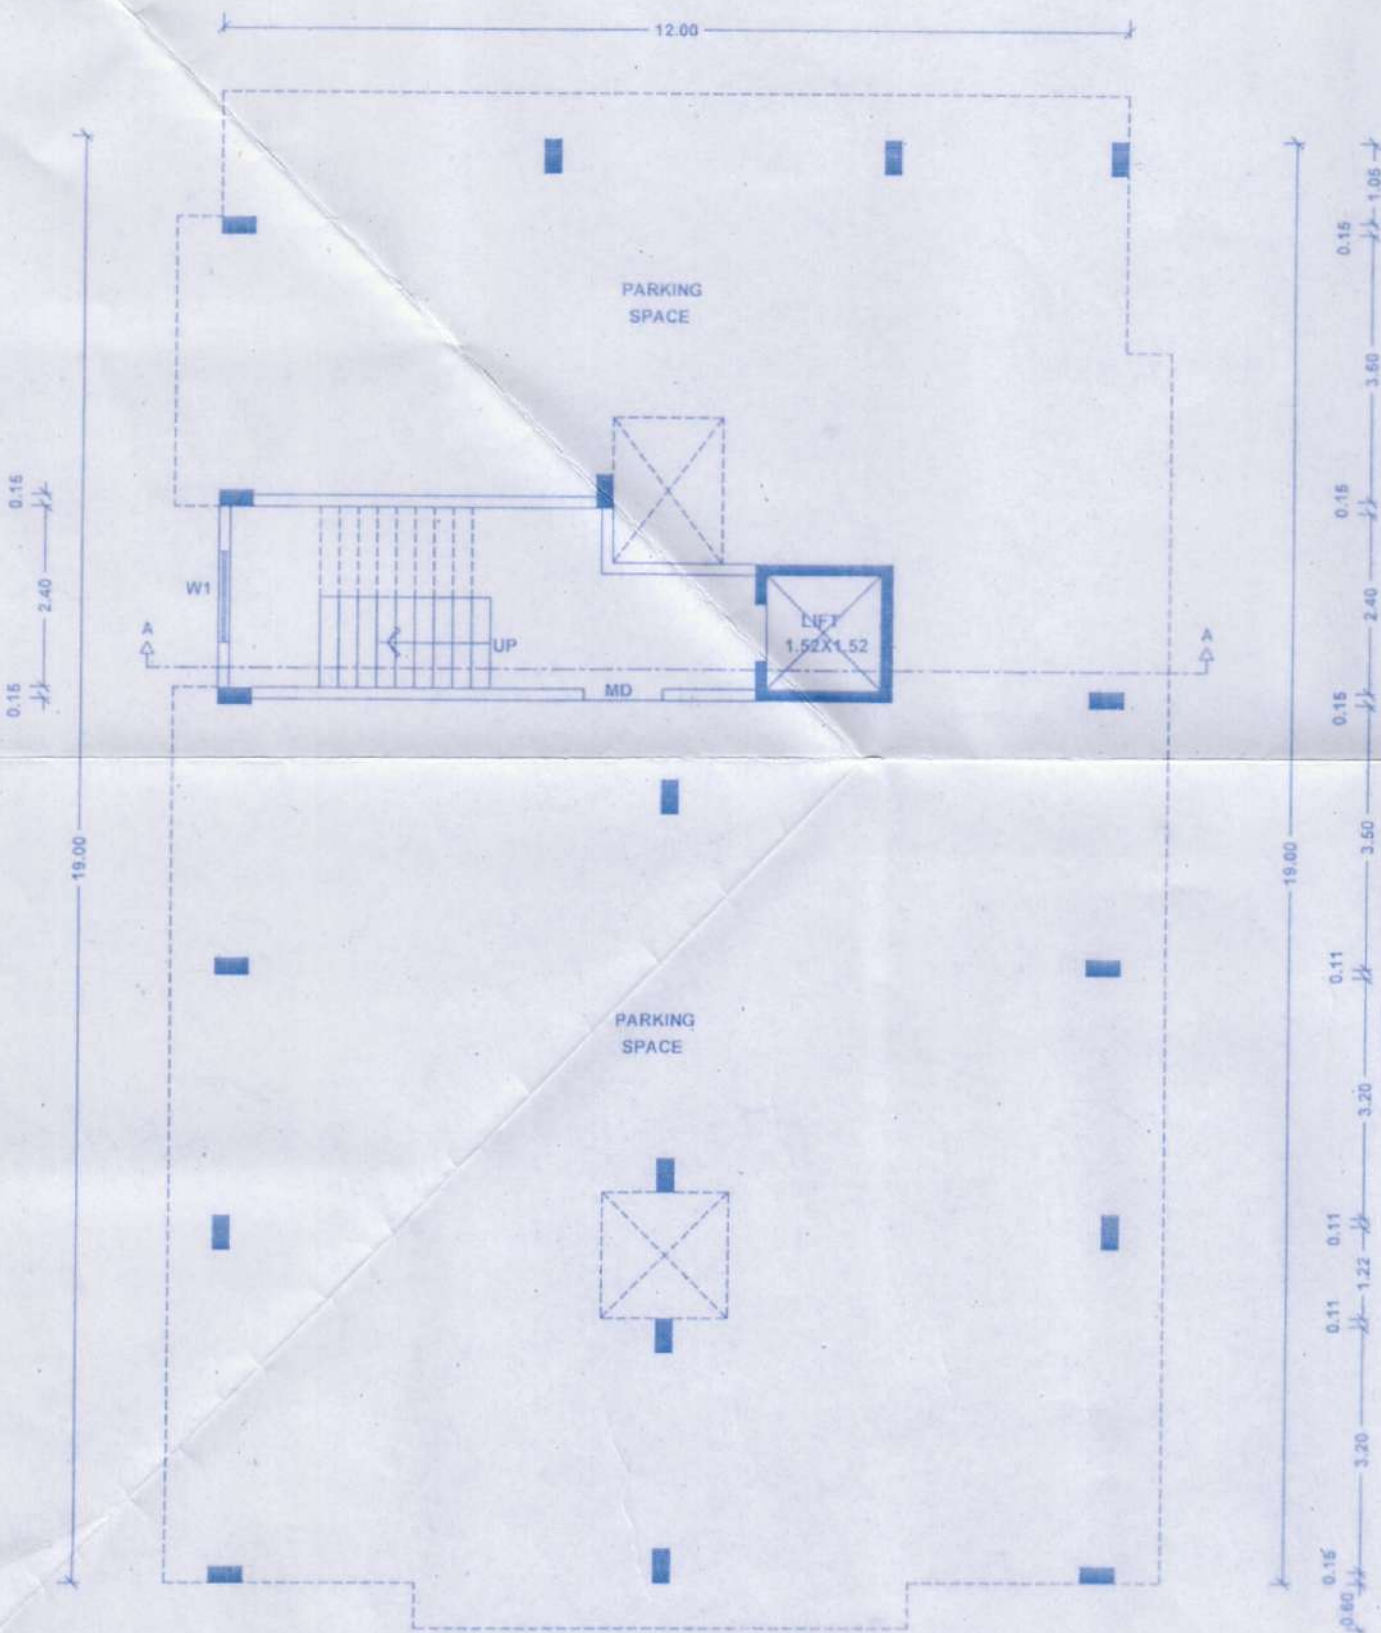

STILT PARKING FLOOR PLAN
SCALE: 1:100

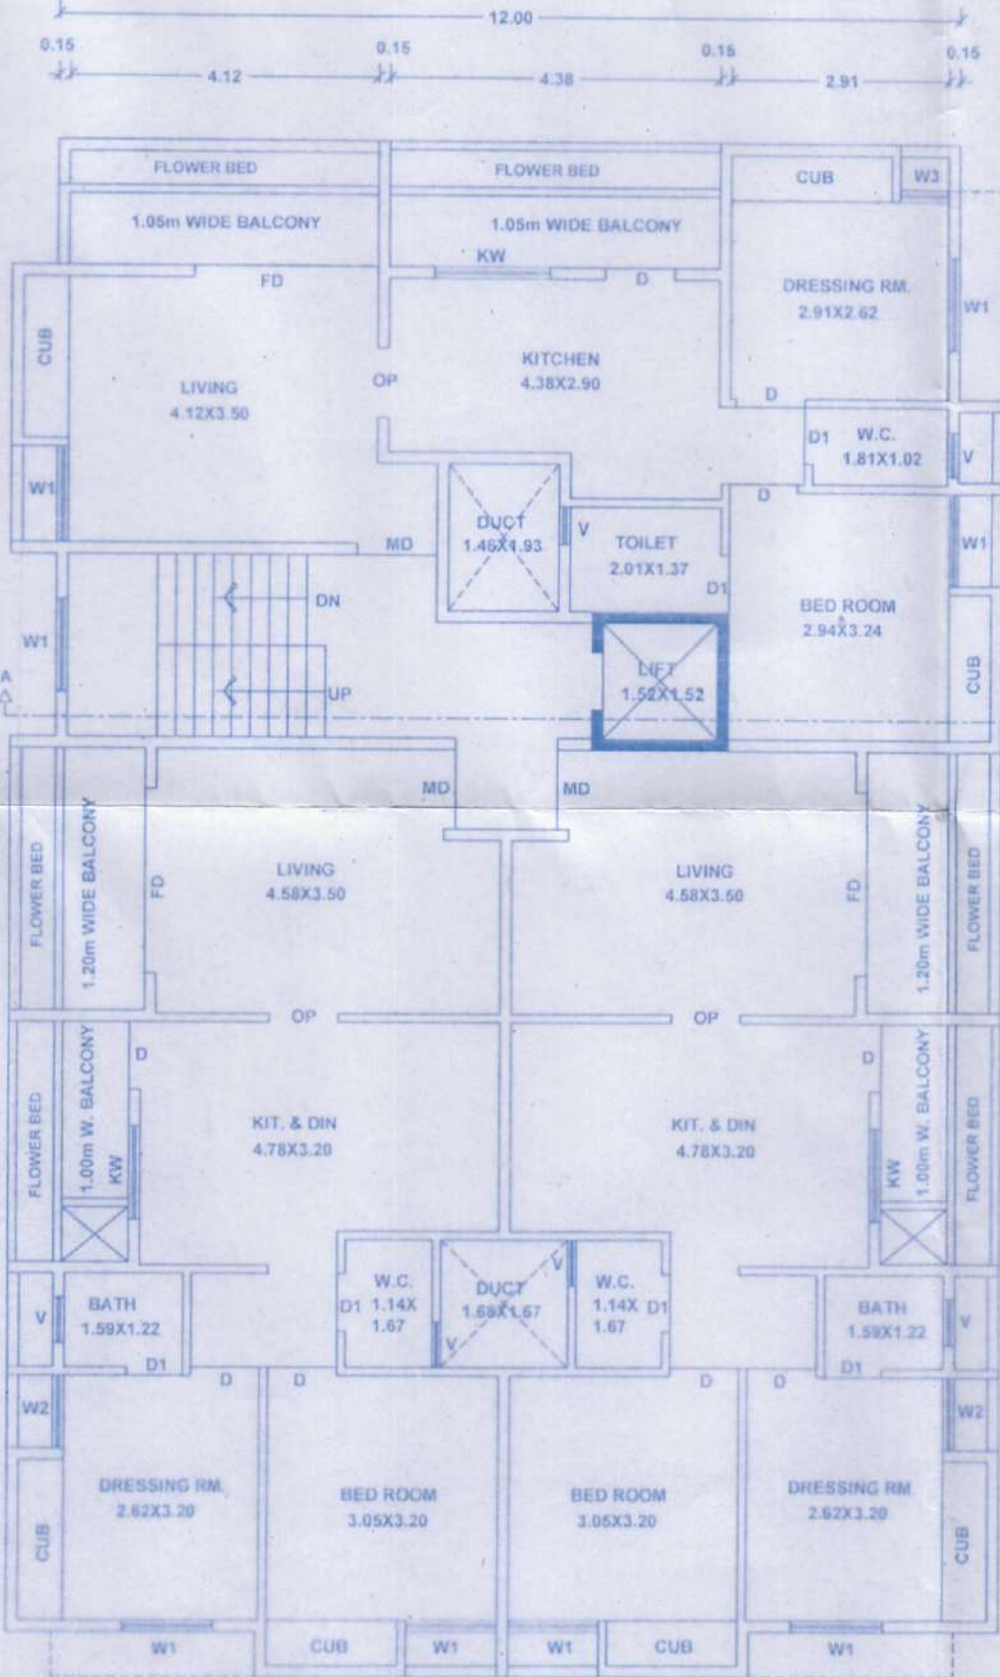

TYPICAL FIRST, SECOND, THIRD, FORTH, FLOOR PLAN
SCALE: 1:100