

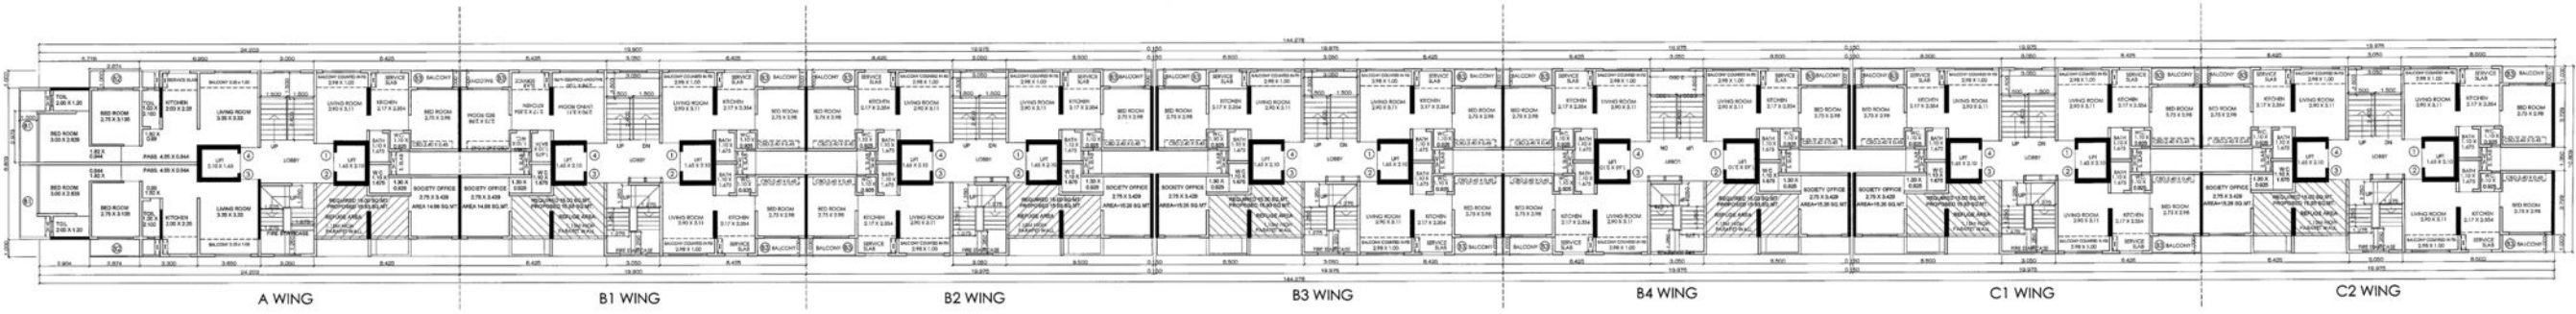


9TH REFUGE FLOOR PLAN
TERRACE FLOOR PLAN
SECTION AT A-A & B-B

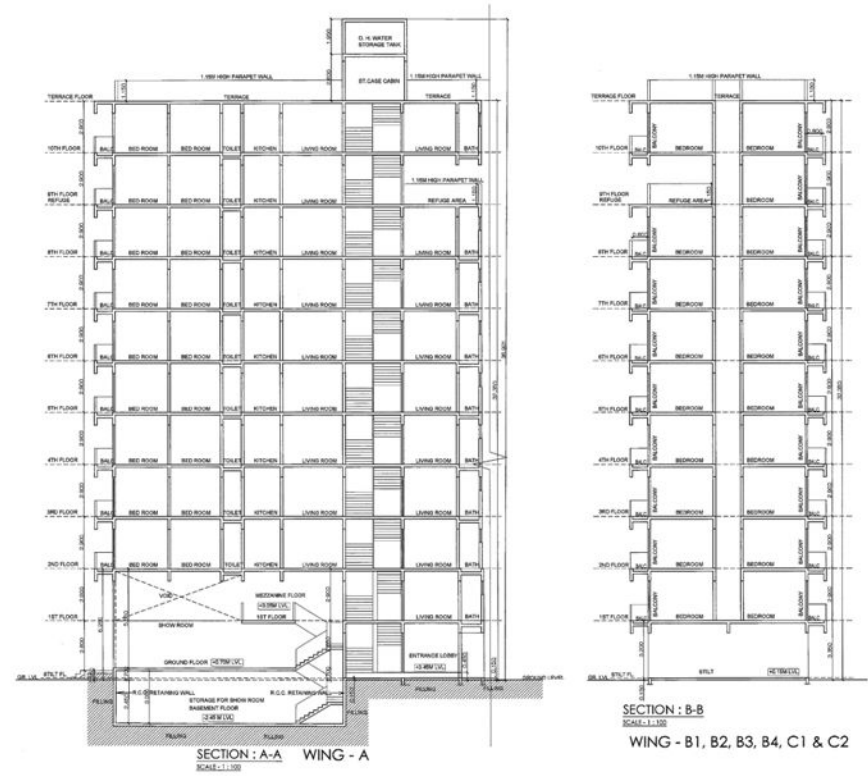

9TH FLOOR PLAN
REFUGE FLOOR PLAN
SCALE: 1:100

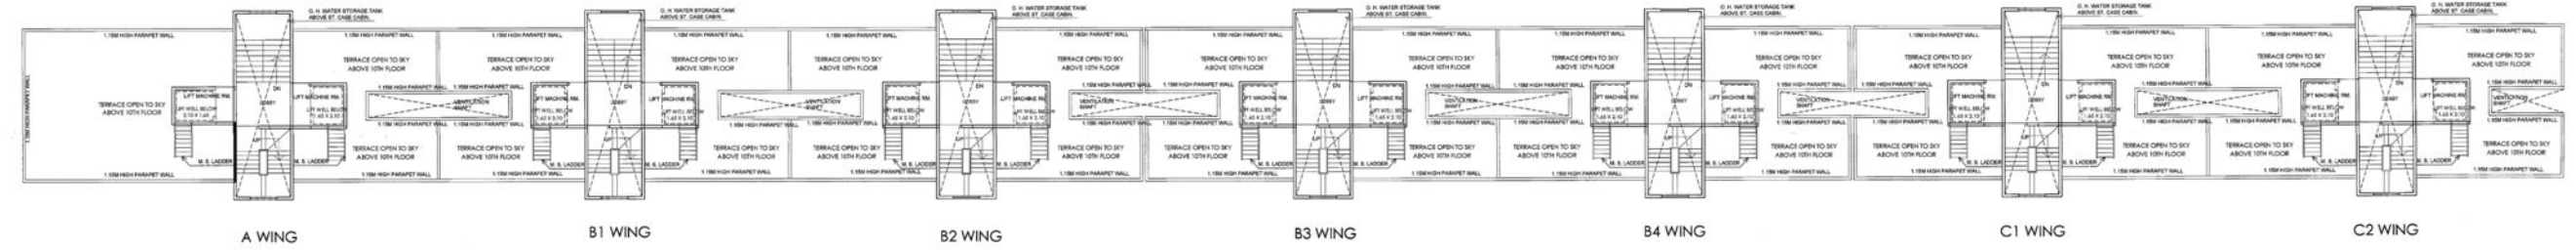

TERRACE FLOOR PLAN
SCALE: 1:100

NOTES :-

- BOUNDARY OF PLOT SHOWN IN THICK BLACK COLOUR.
- PROPOSED REHAB AREA SHOWN IN BLUE FILLED IN COLOUR.
- PROPOSED SALE AREA SHOWN IN RED FILLED IN COLOUR.
- EXISTING STRUCTURE TO BE DEMOLISHED SHOWN IN YELLOW DOTTED COLOUR.
- PROP. PWT. R. G. SHOWN IN GREEN WASH COLOUR.

PROFORMA 'B'

CONTENTS OF SHEET

9TH REFUGE FLOOR PLAN
TERRACE FLOOR PLAN
SCALE: 1:100

DESCRIPTION OF PROPOSAL & PROPERTY

PROPOSED: BLK. NO. 1, 1ST FLOOR, MANTRI AARVAS YOGIANS SCHEME ON PLOT BEARING S. NO. 39/01, BHIVANDGAR, RAJGIRI.

STAMP OF DATE OF RECEIPT OF PLANS

STAMP OF DATE OF APPROVAL OF PLANS

NAME OF DEVELOPER

M/S. EZZY ENTERPRISES

FOR EZZY ENTERPRISES

Adopted Signature

JOE NO. **DATE** 01-06-2019

DRAWN BY SANCHALA K. **SCALE** AS SHOWN

CHECKED BY SANCHALA K. **NAME OF LICENSED ARCHITECT**

North

Logo