



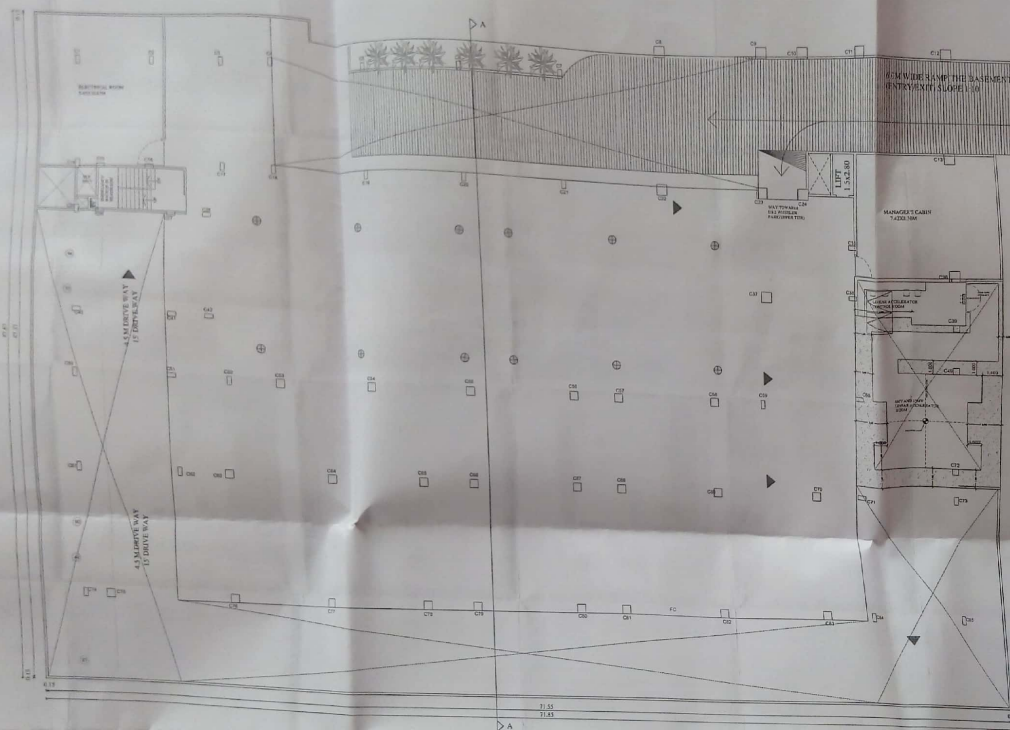

UPPER BASEMENT FLOOR PLAN

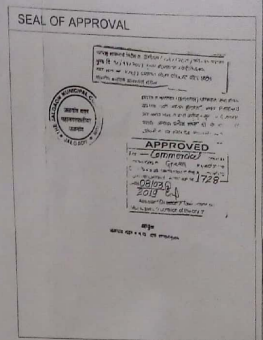

AREA STATEMENT	SQ. M
1. BUILD UP AREA	410.90
2. DESCRIPTION (From Ground Plot Area)	9.95
(a) ROAD SETBACK AREA (RA)	50.00
(b) OPENING	0.00
(c) TOTAL	50.00
3. BALANCE PLOT AREA	410.90
4. PERMISSIBLE PLOT AREA	410.90
5. TOTAL PERMISSIBLE BUILT UP AREA	410.90
6. SPECIAL CASES (FV)	0.00
7. TOTAL PERMISSIBLE BUILT UP AREA	410.90
8. PROPOSED AREA	410.90
9. PROPOSED RESIDENTIAL AREA	410.90
10. PROPOSED COMMERCIAL AREA	0.00
11. PROPOSED INDUSTRIAL AREA	0.00
12. PROPOSED SPECIAL USE AREA	0.00
13. TOTAL PROPOSED AREA (A+B+C+D)	410.90
14. BALANCE PLOT AREA	0.00
15. EXCESS TERRACE AREA	0.00
16. EXCESS BUILT UP AREA	0.00
17. OTHERS (SUBSTRUCTURE/PROJECTIONS)	0.00
18. TOTAL BUILT UP AREA (PROPOSED) (A+B+C+D)	410.90
19. COULDED FV	0.00
20. PARKING STATEMENT	0.00
21. PARKING REQUIRED NOS.	0.00
22. PARKING REQUIRED AREA	0.00
23. PARKING PROVIDED NOS.	0.00
24. PARKING PROVIDED AREA	0.00

LEGEND	DESCRIPTION
PLUST BOUNDARY SHOWN BLACK	EXISTING
PROPOSED SHOWN SHOWN RED DOTTED	PROPOSED
ORANGE LINE SHOWN RED DOTTED	ORANGE LINE
WATERLINE SHOWN BLUE DOTTED	WATERLINE
EXISTING NO. SHOWN YELLOW	EXISTING NO.
PROPOSED NO. SHOWN YELLOW	PROPOSED NO.

PROJECT INFORMATION

PLOT NO. 2-358/2000 SURVEY NO. 2-358/2000

PLATE NO. 10/2000 LOCATION: New Compound

PROJECT TYPE: Residential Development (Residential)

CONSULTANT NAME: M.C.

YASH PRAKASH SHETH (ENGINEER)

115, KAMAYYA HOUSING SOCIETY,

ATKIN, HOSUR, BANGALORE

JOB NO. 1000 SCALE: 1:100

PREPARED BY: JAYANTHI REDDY DATE: 10/01/2020

CHECKED BY: JAYANTHI REDDY DATE: 10/01/2020

APPROVED BY: JAYANTHI REDDY DATE: 10/01/2020

SHEET NO. 1/12