


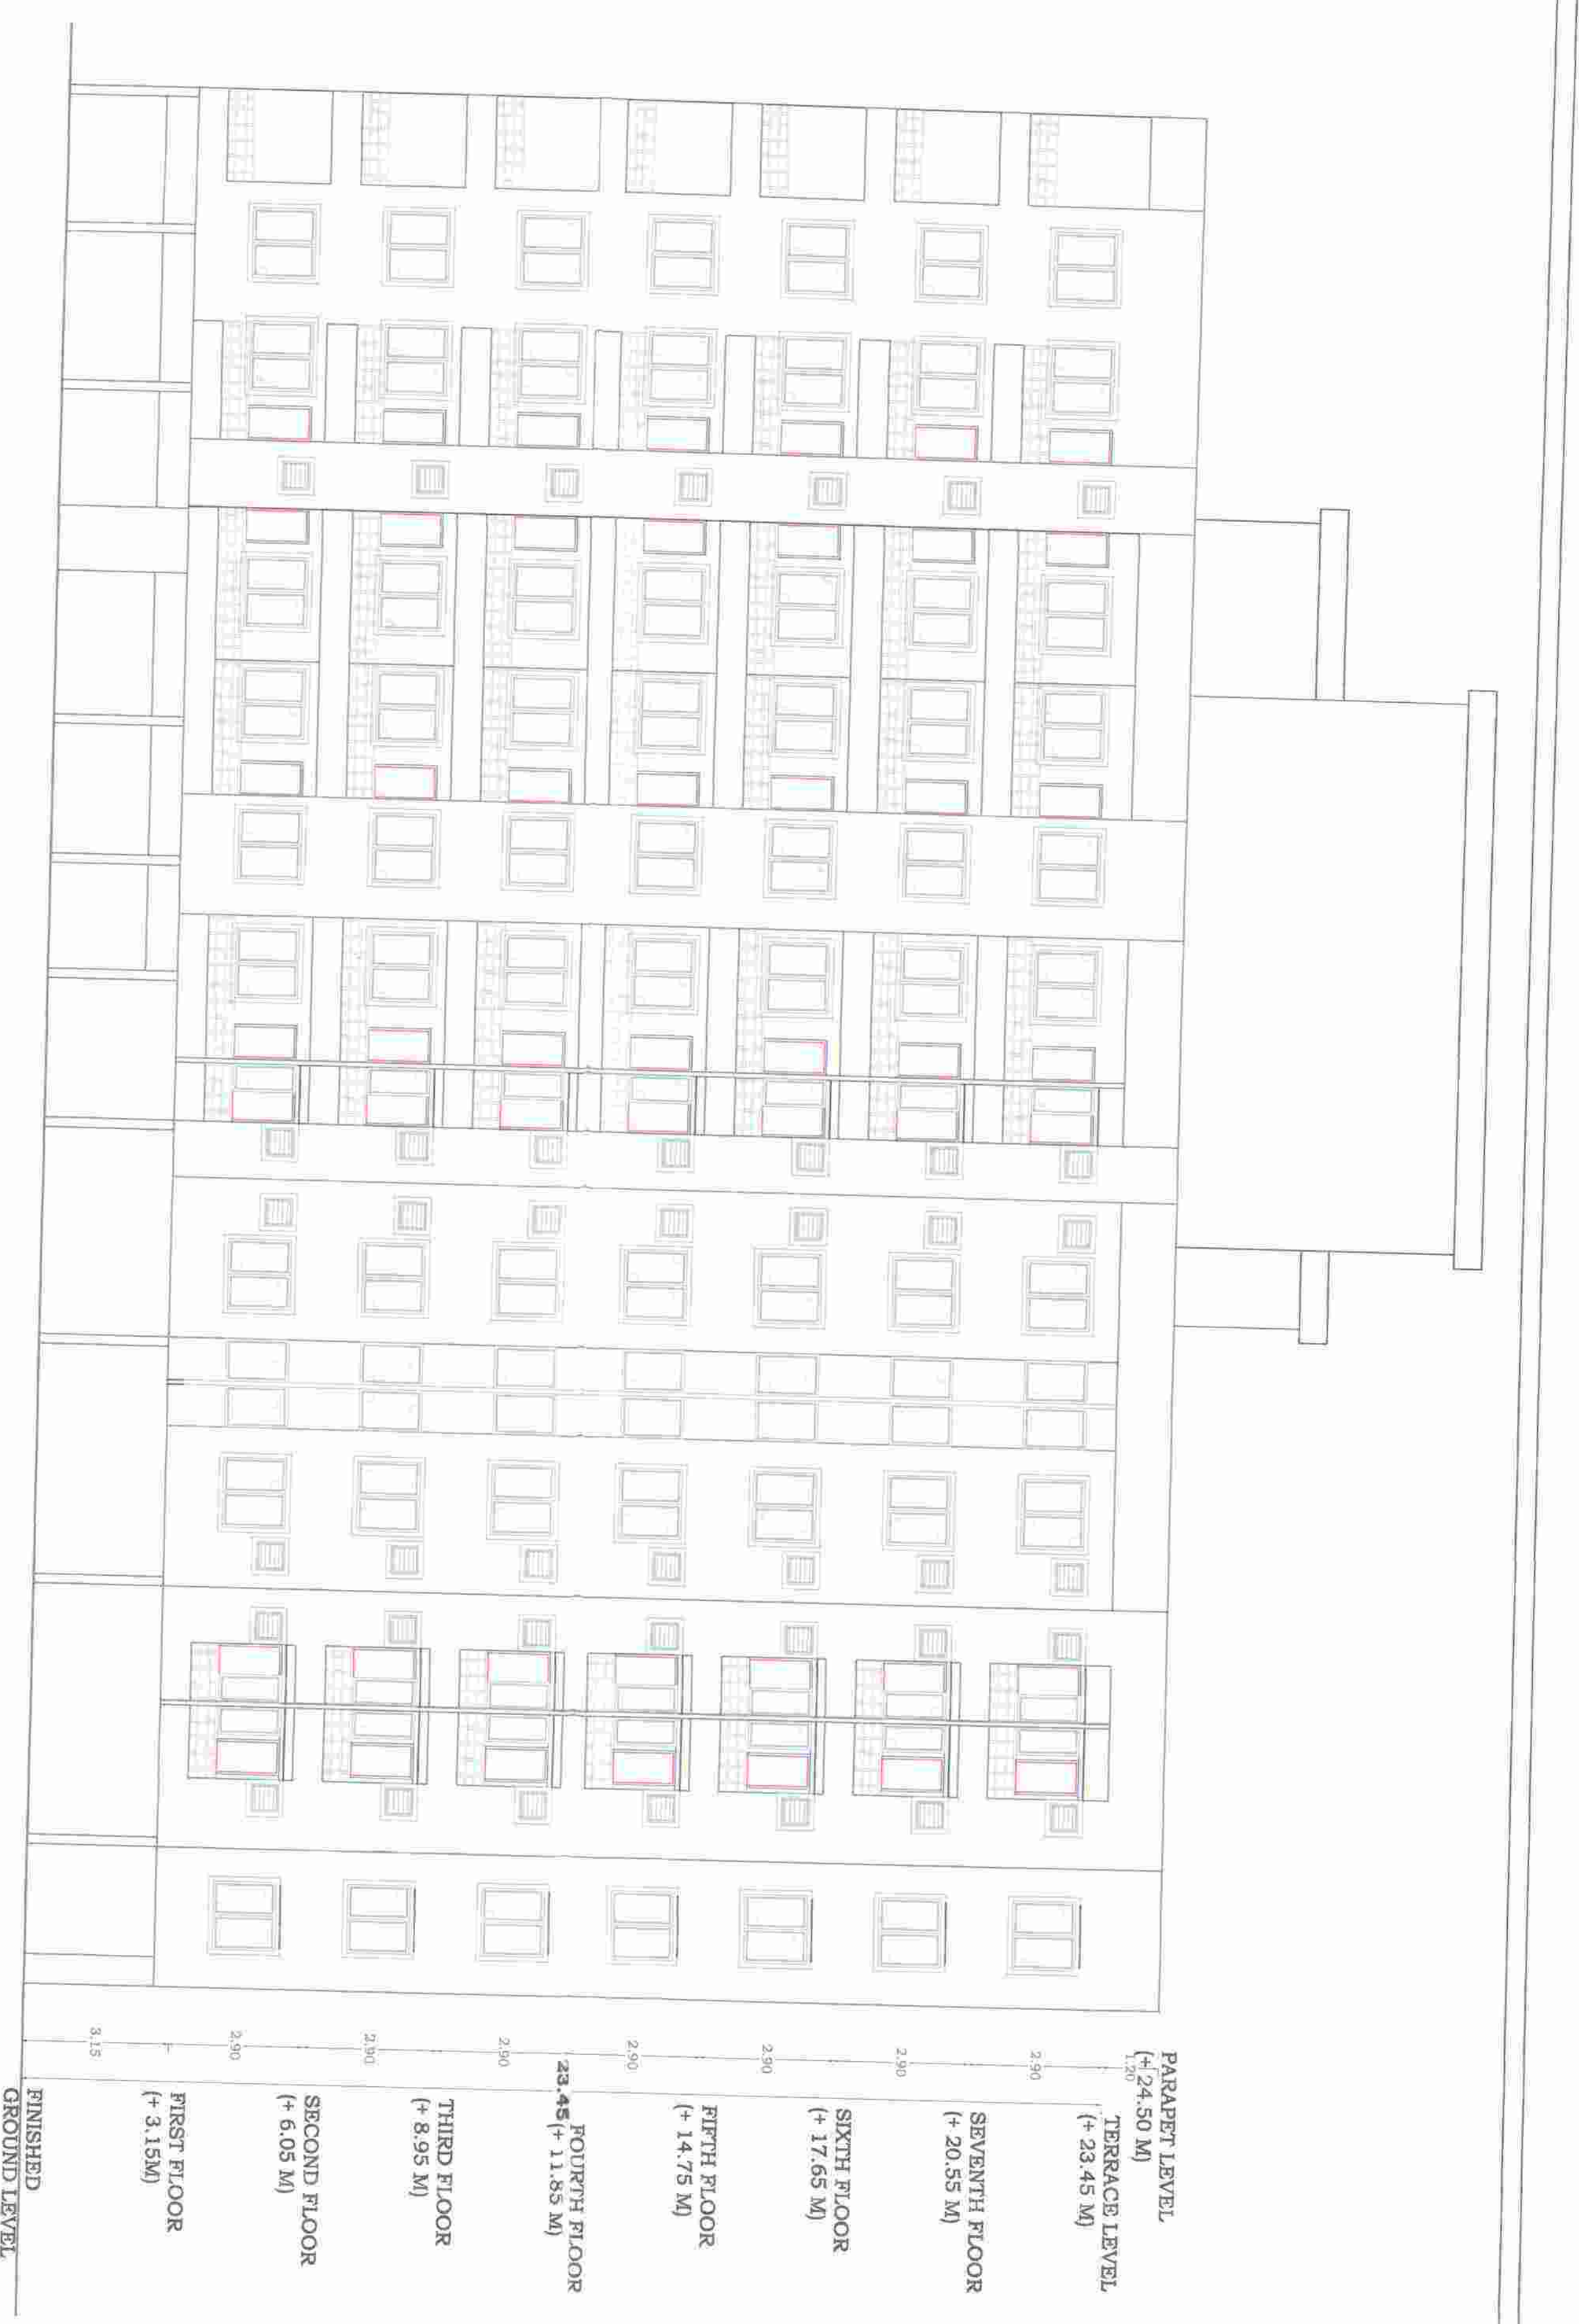
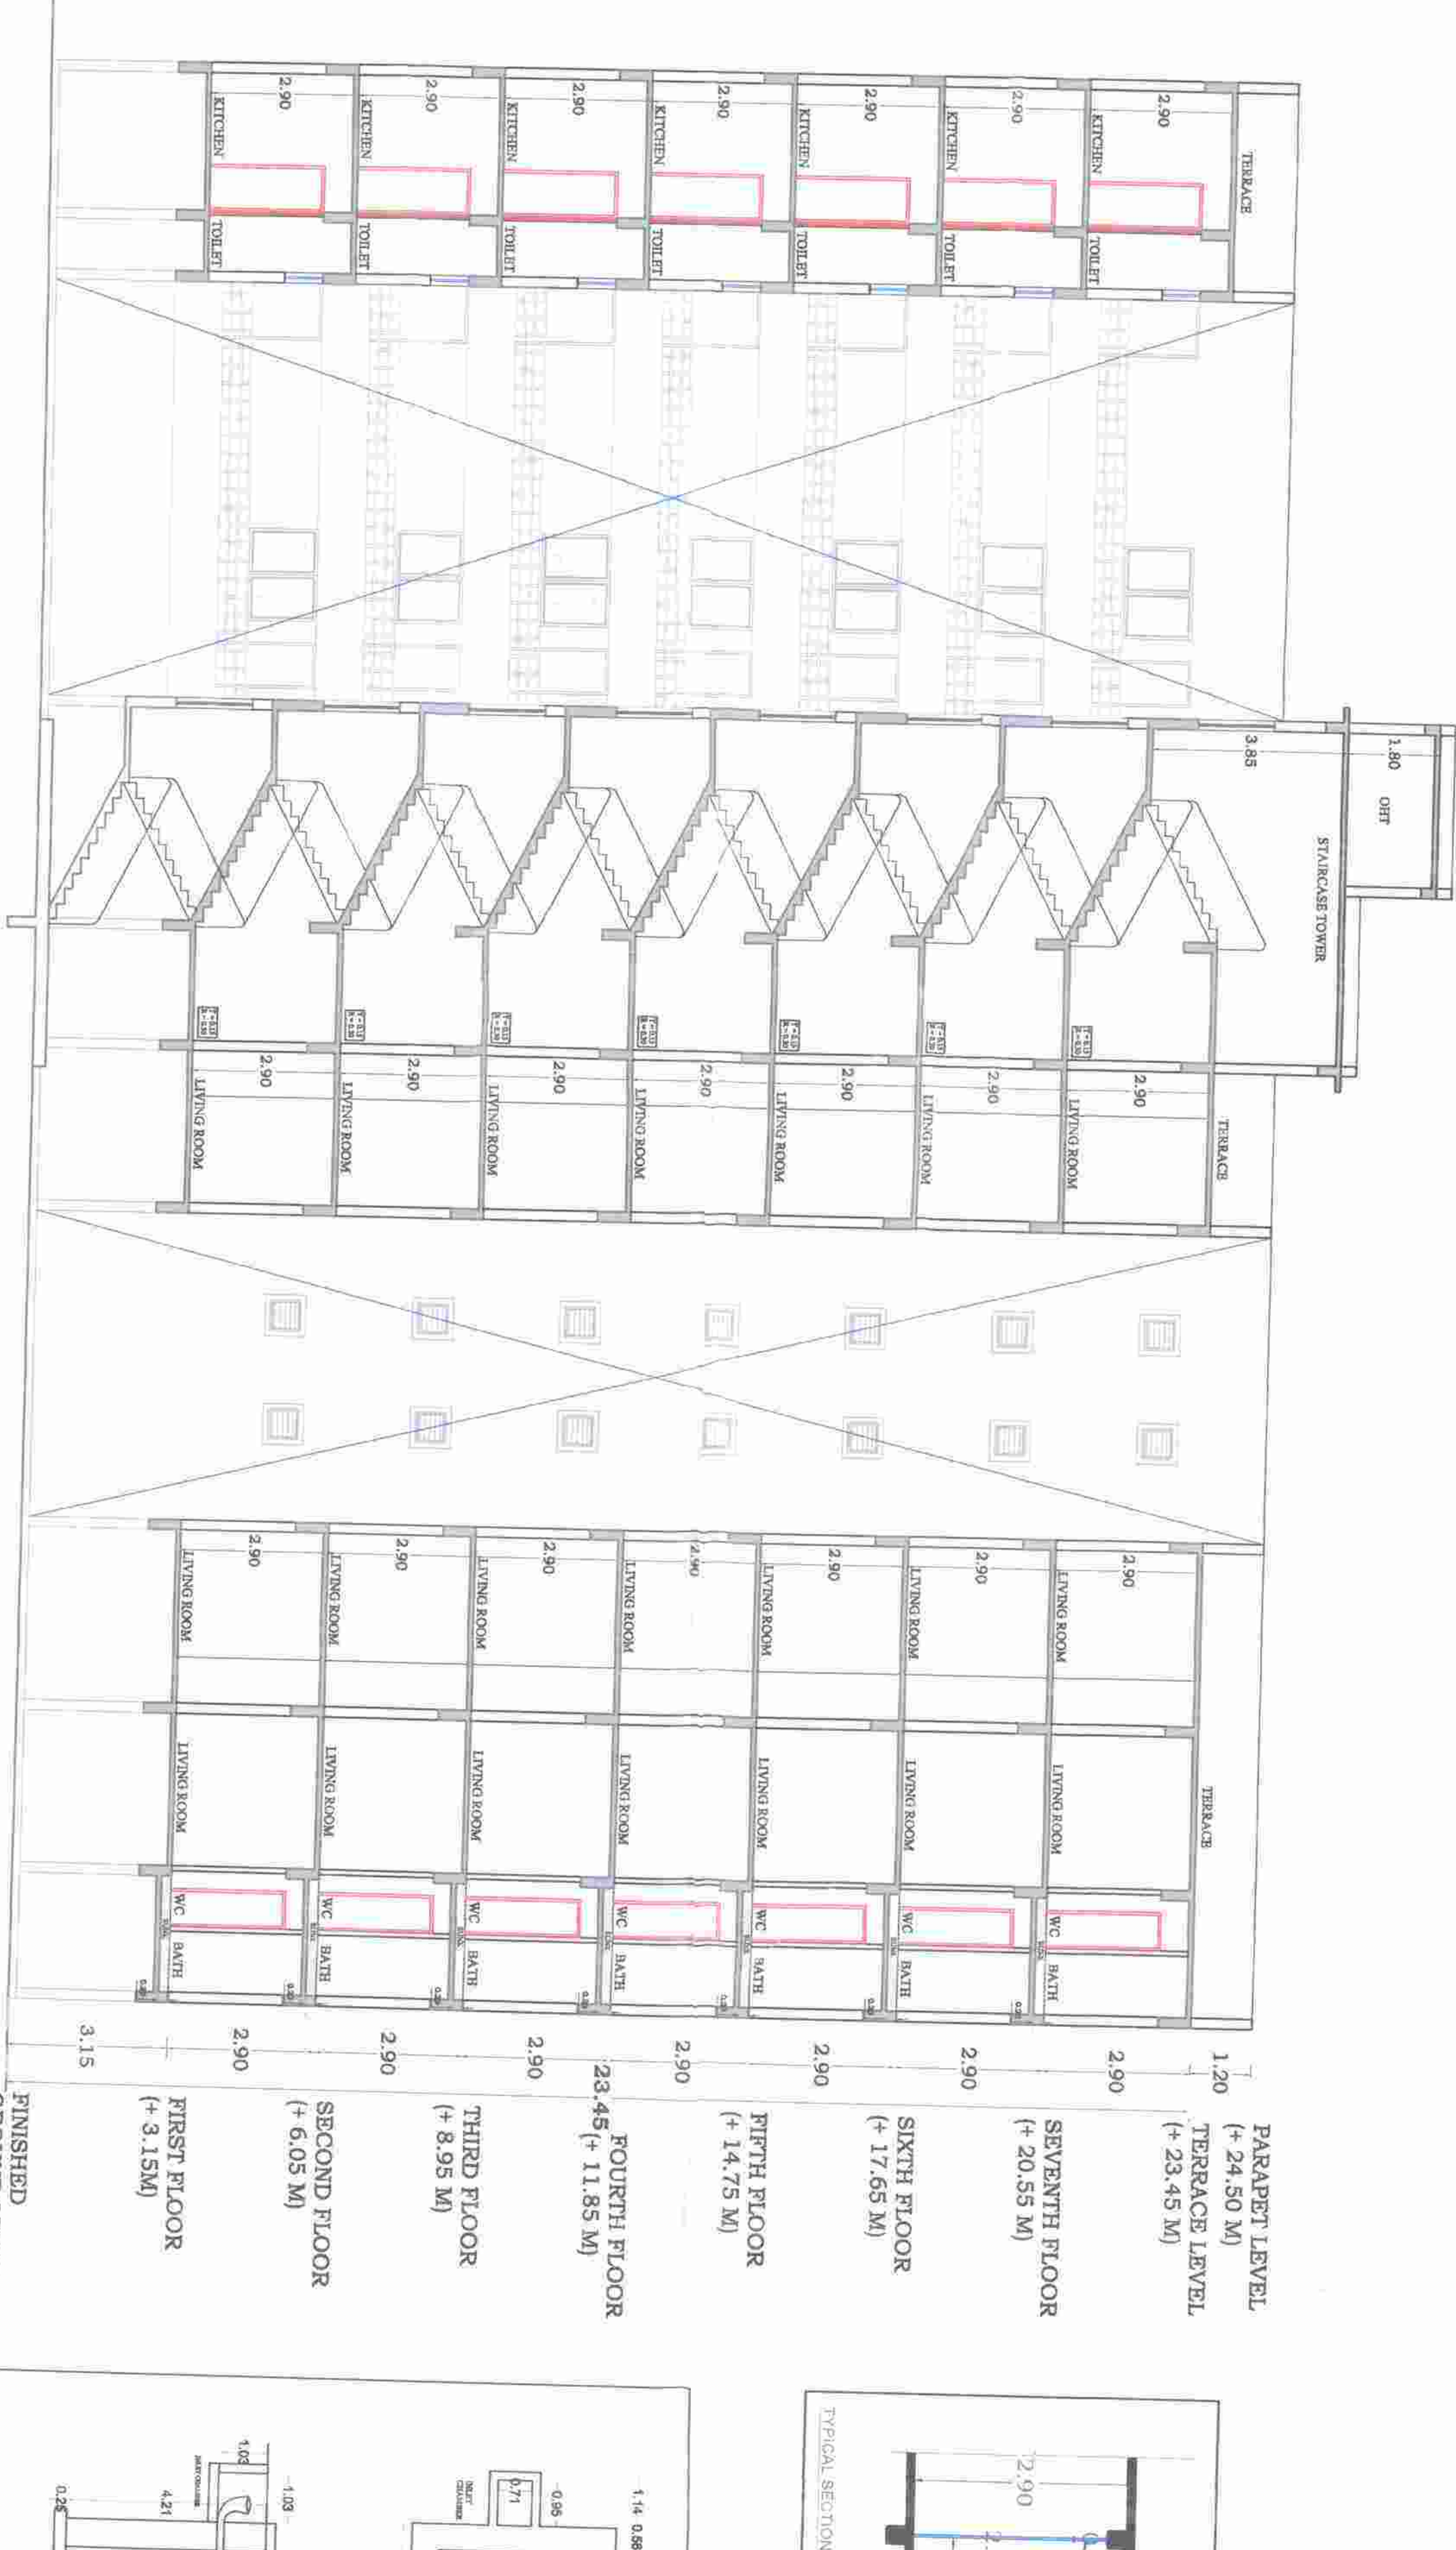


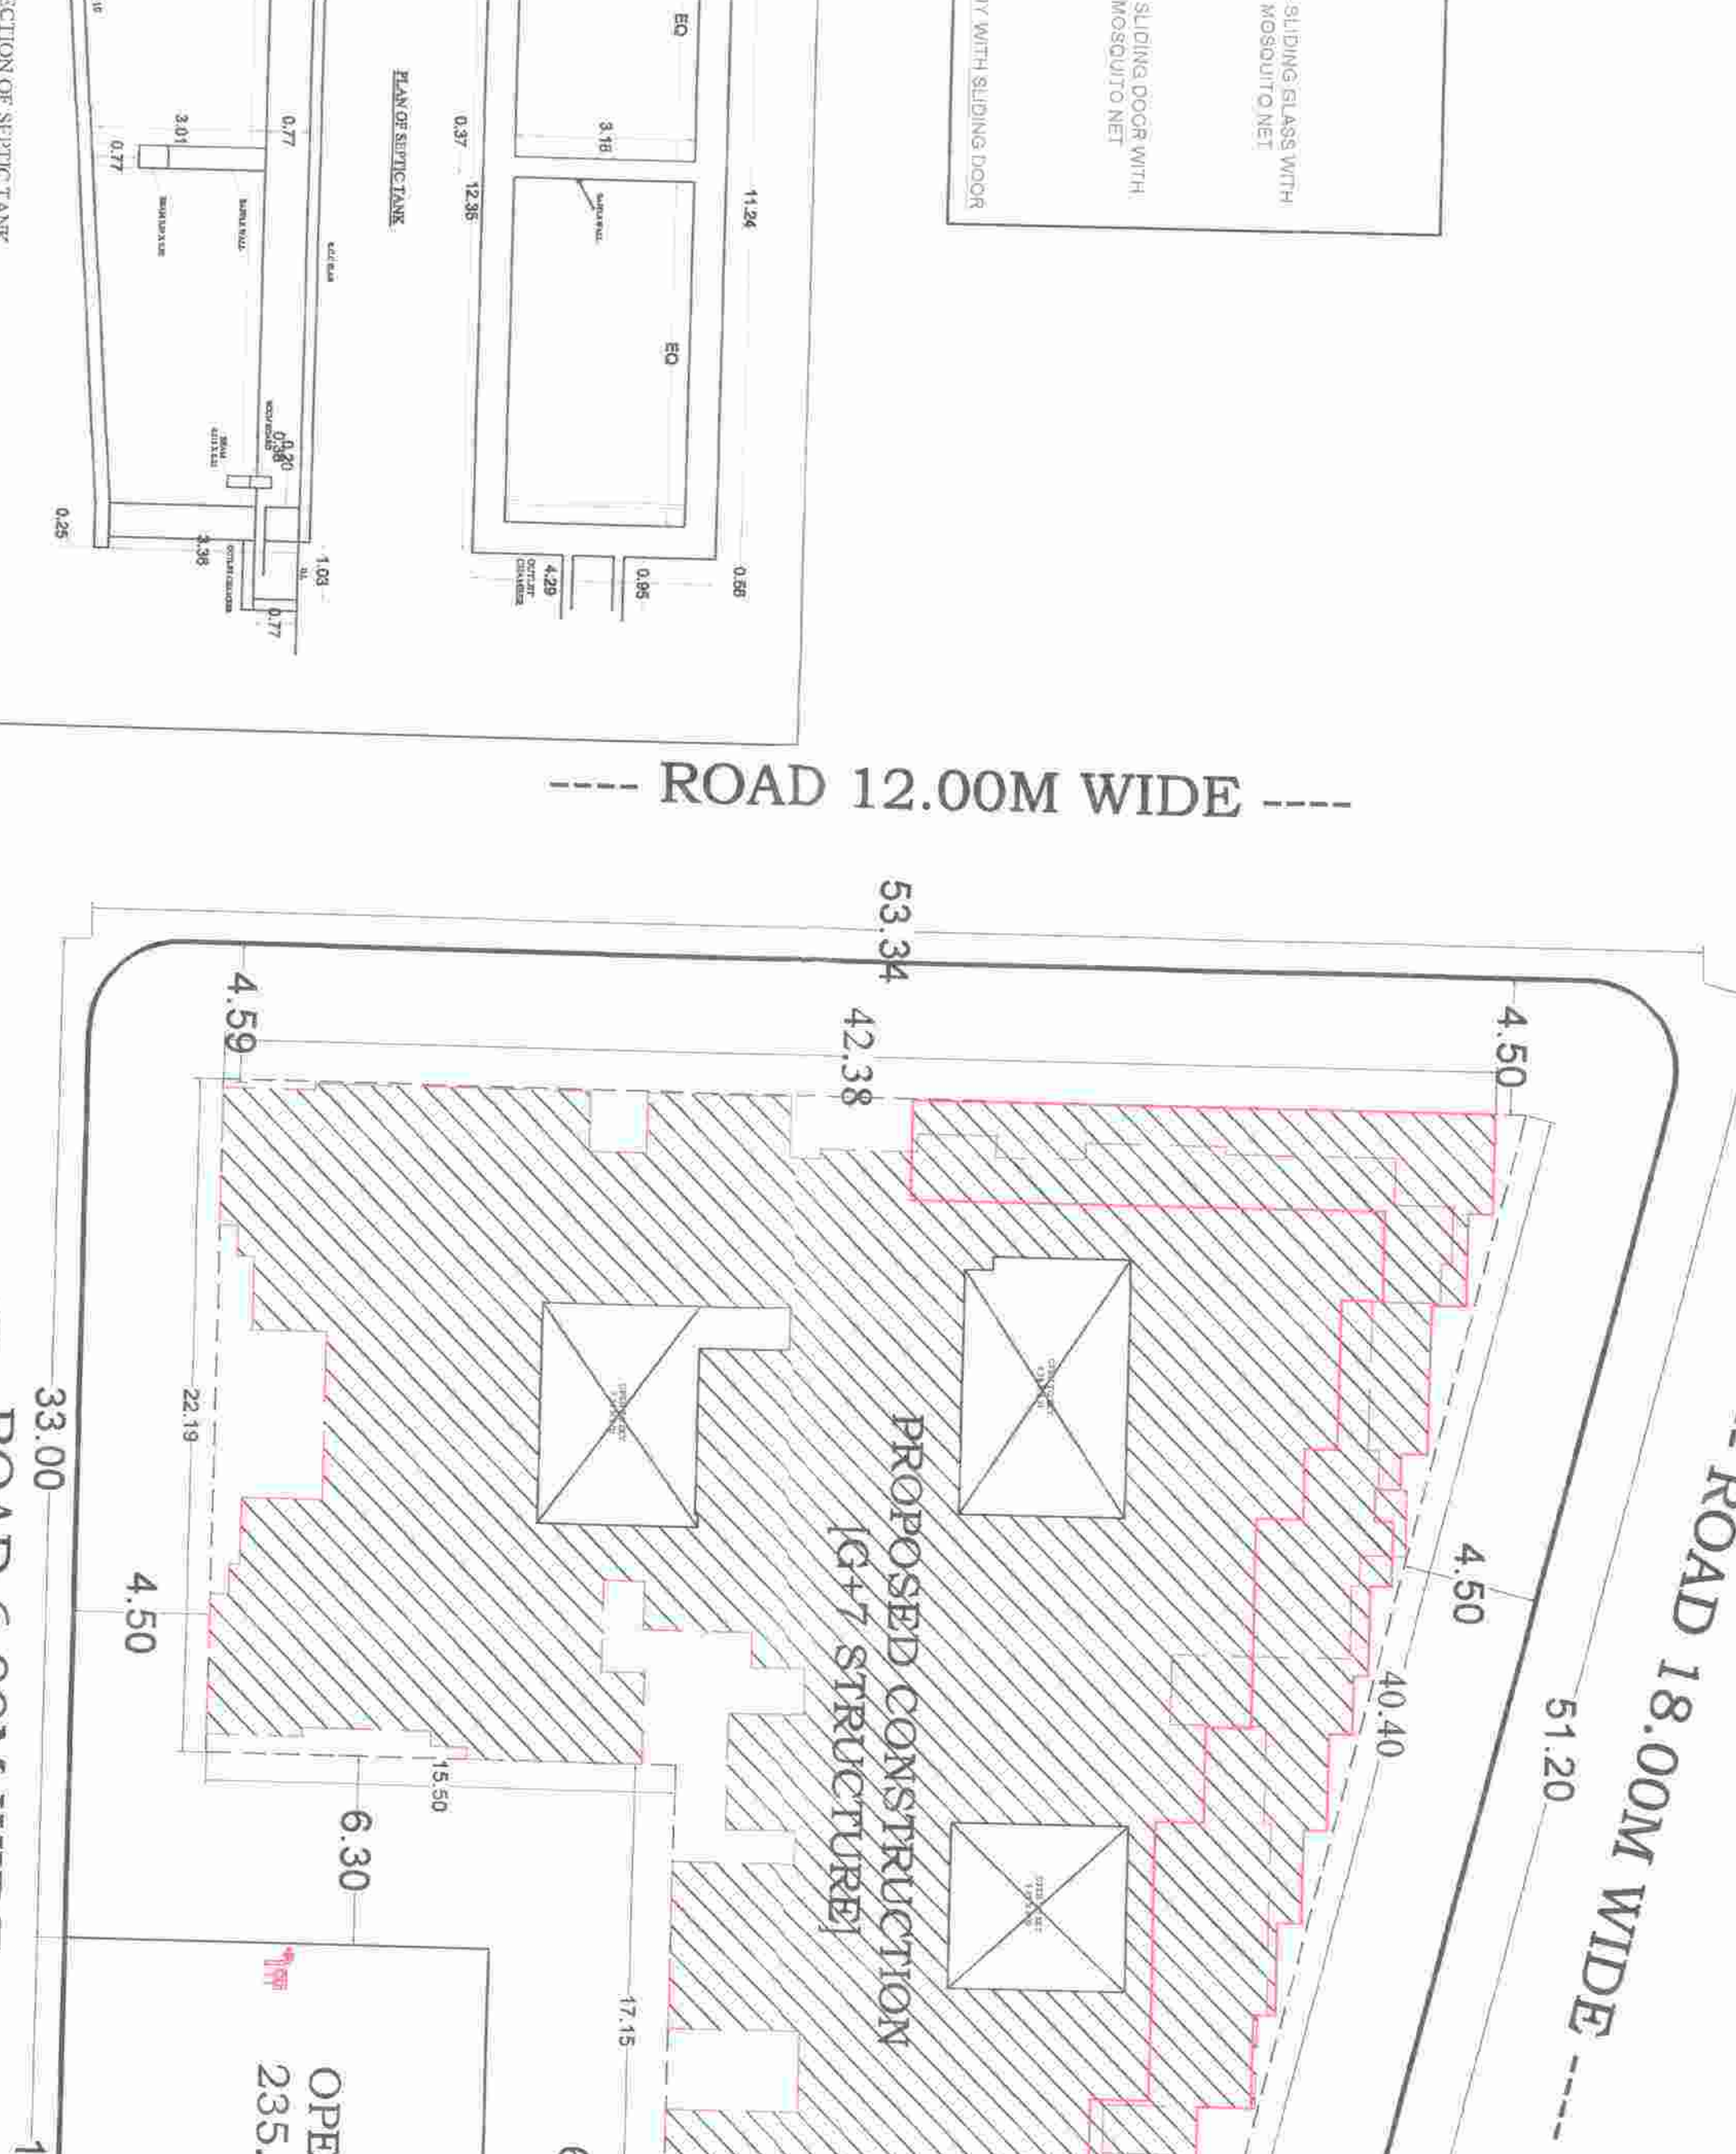

FRONT ELEVATION (FROM 12.00 M WIDE ROAD) SCALE 1:100

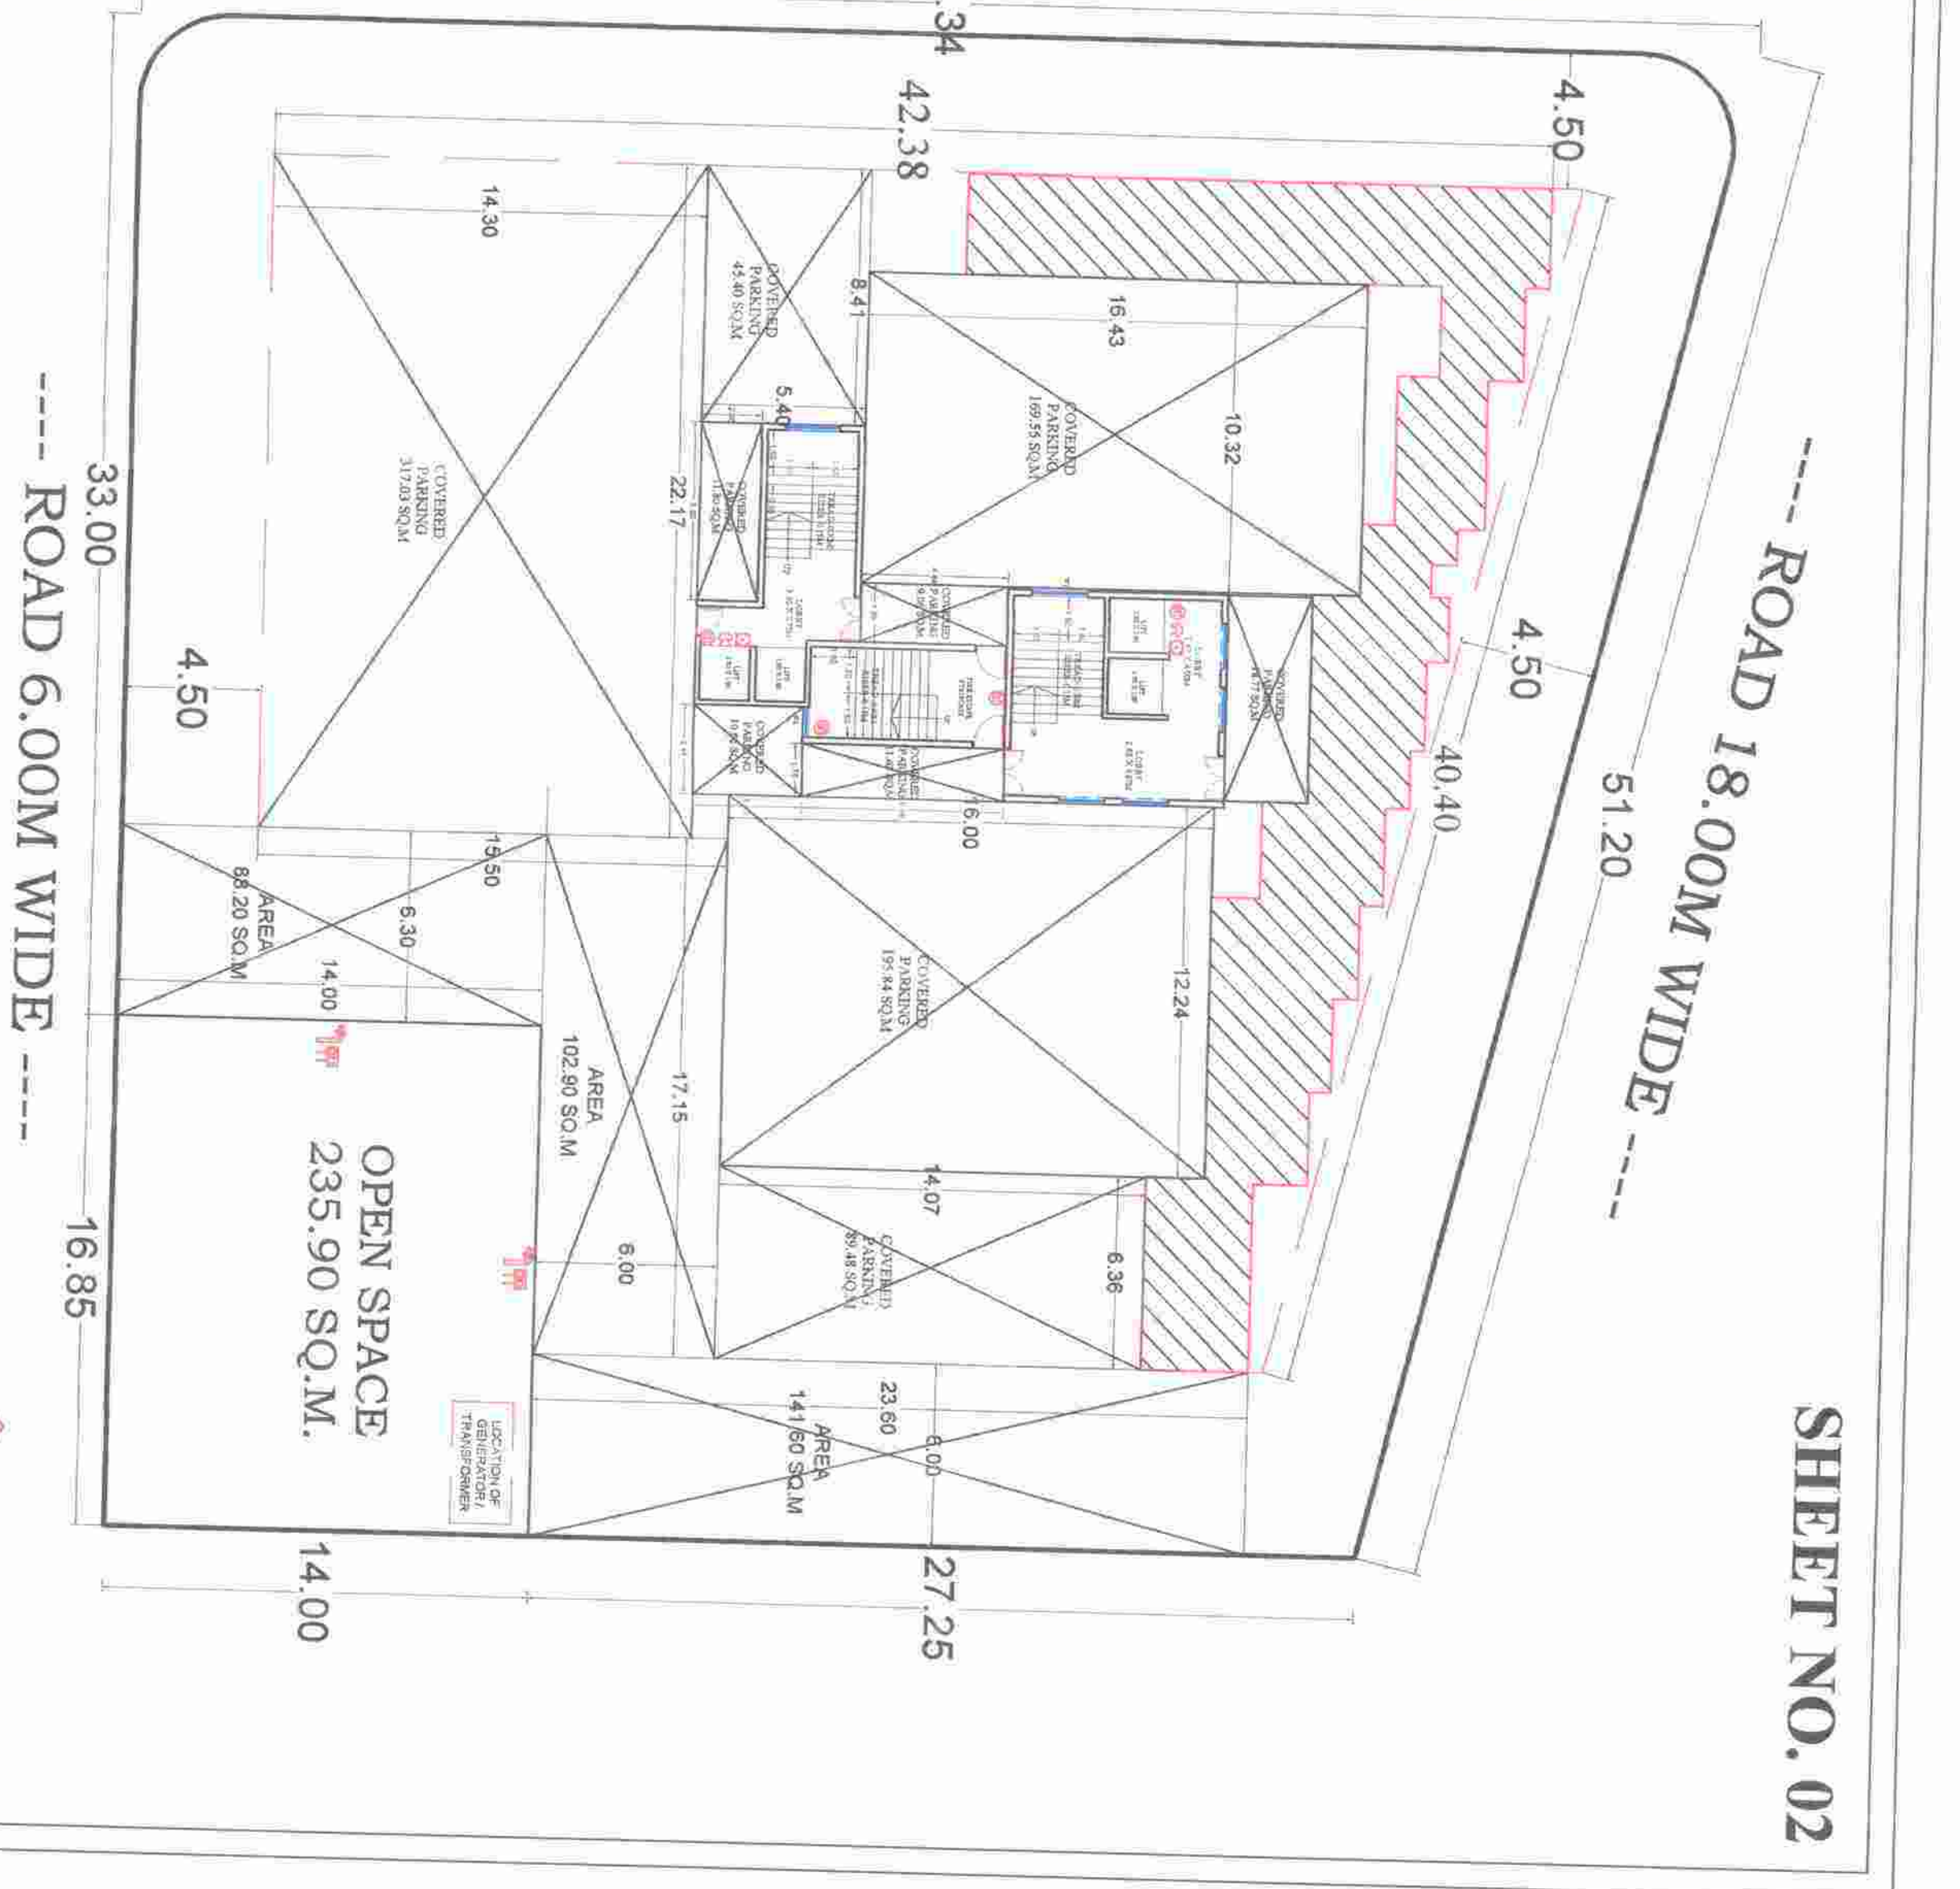

SECTION AA' (SCALE 1:100)

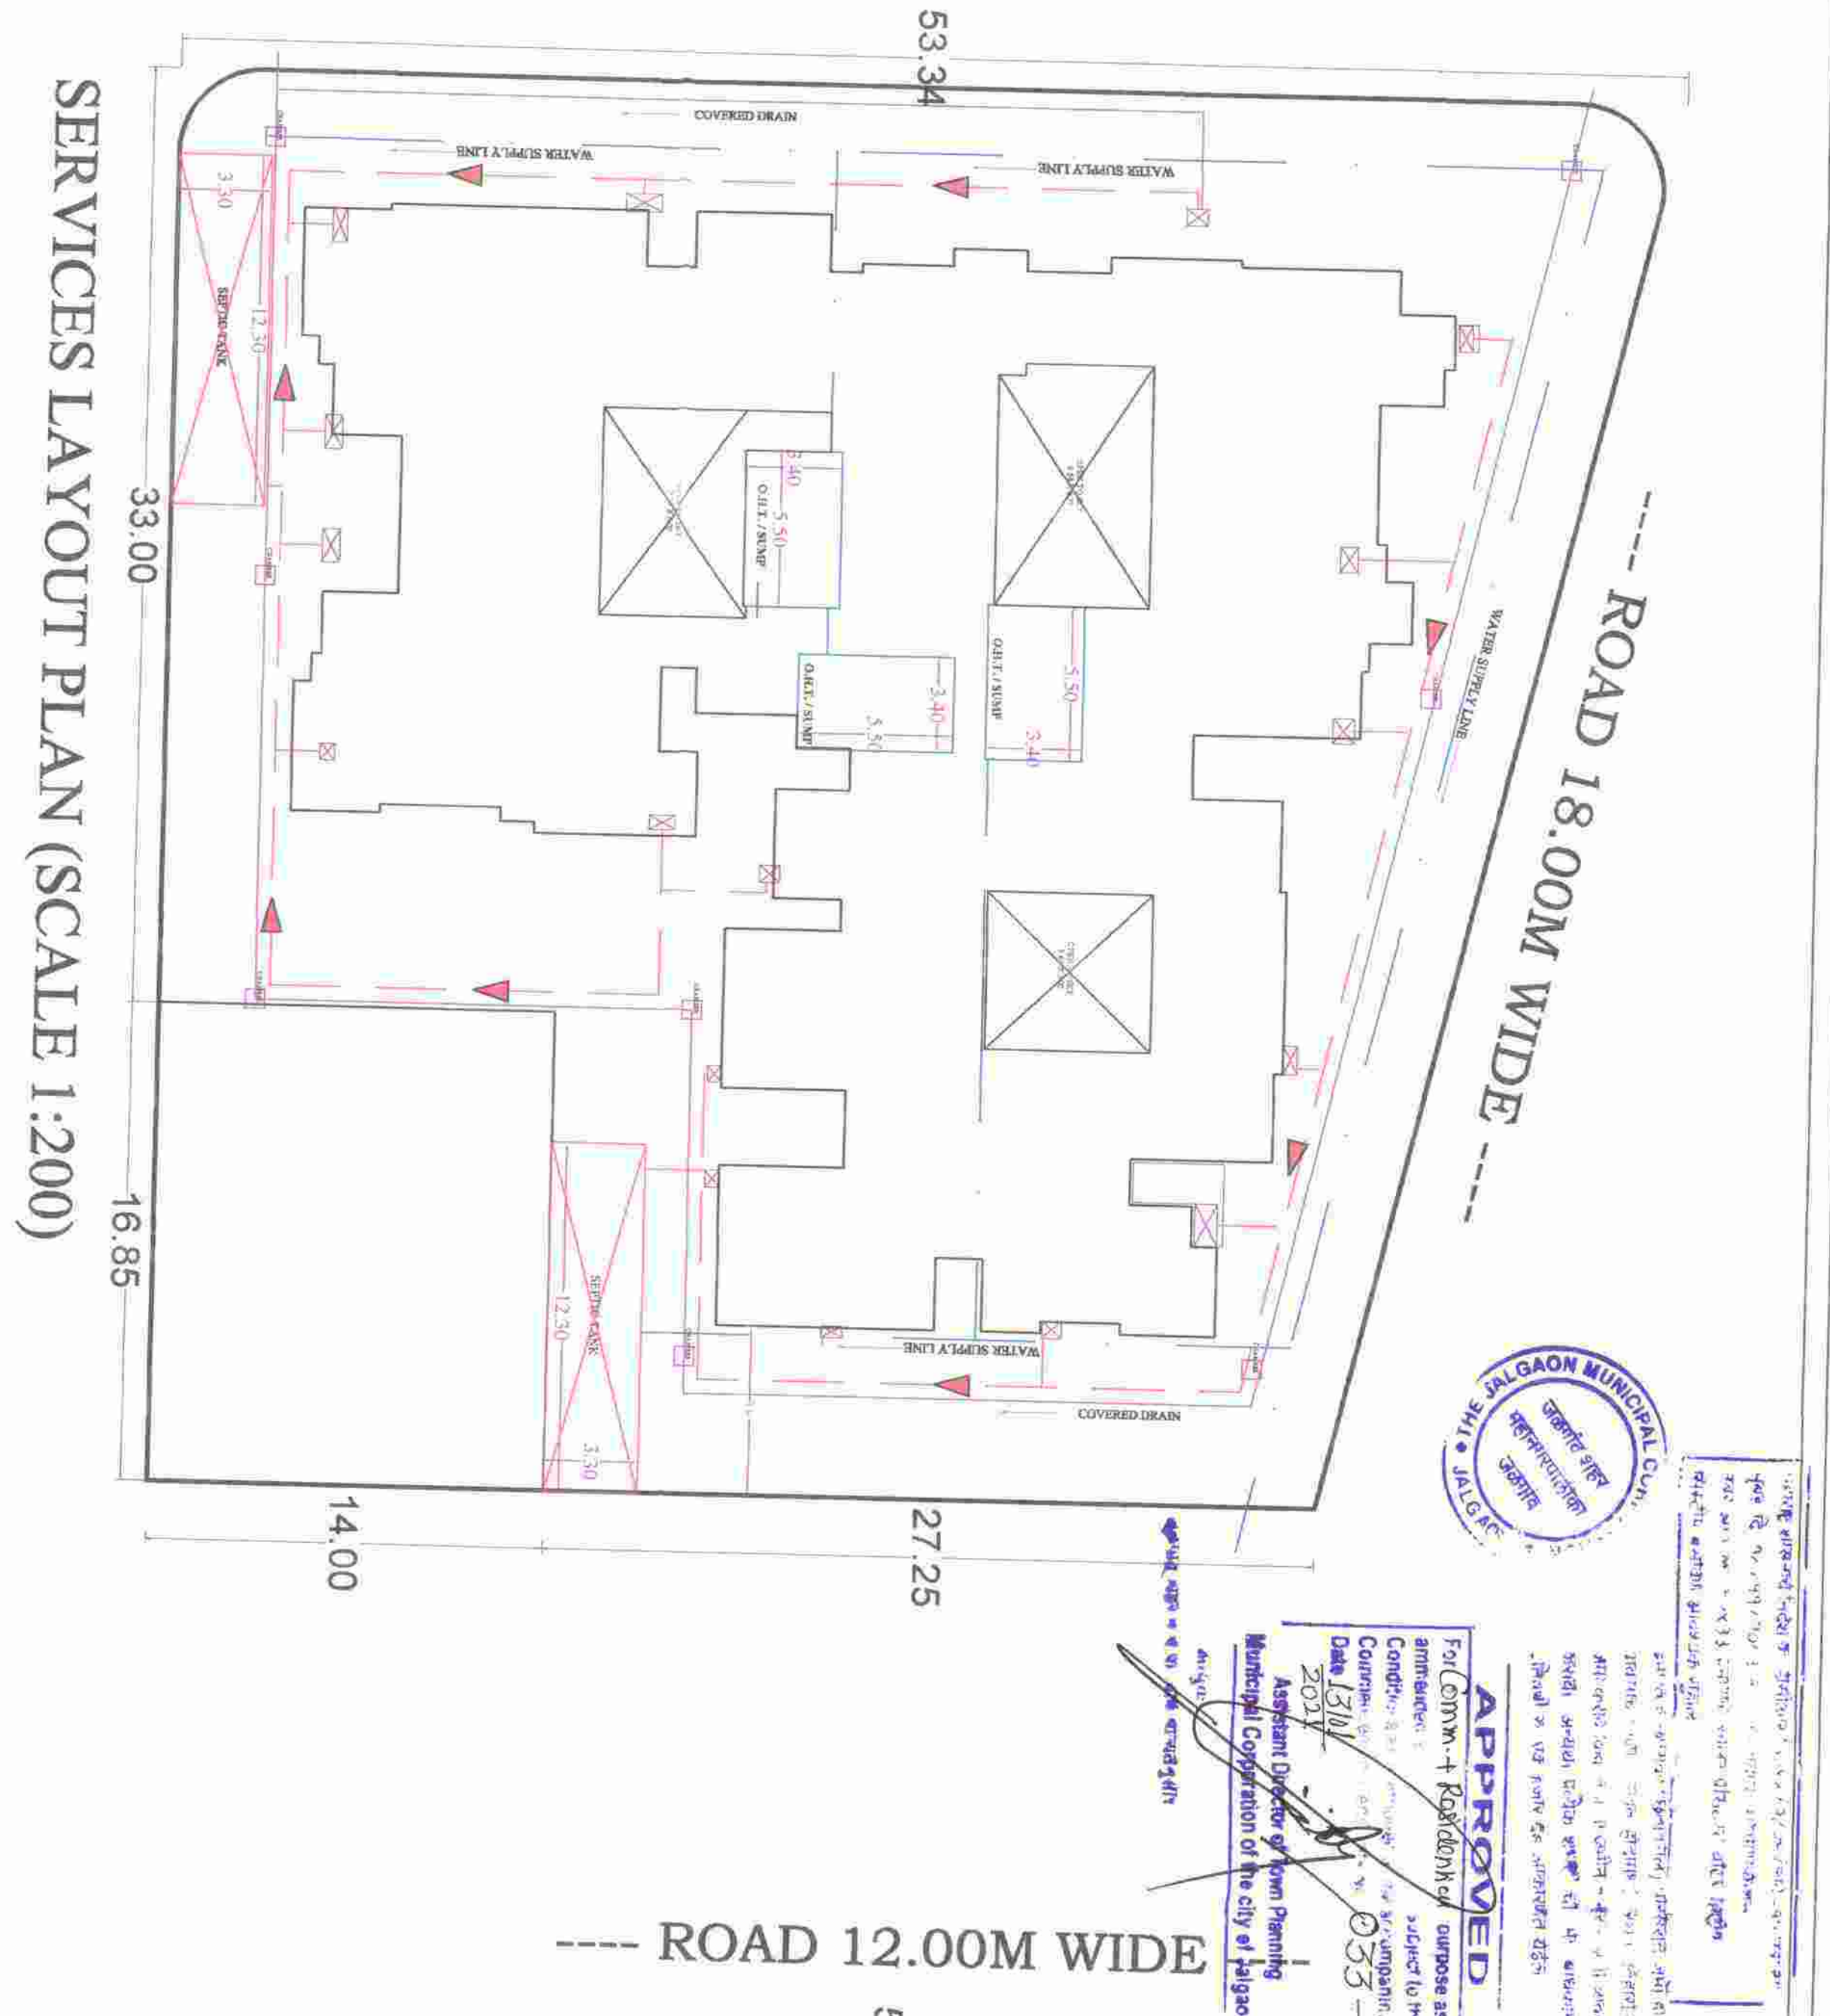


SITE PLAN (SCALE 1:200)



Prepared By: **AR. SANJESH KELA**
Nest Design Studio
Akola.

Owner: **Yogesh Knabiyu,**
Authorised Representative,
Shankheshwar Associates,
Jalgaon.

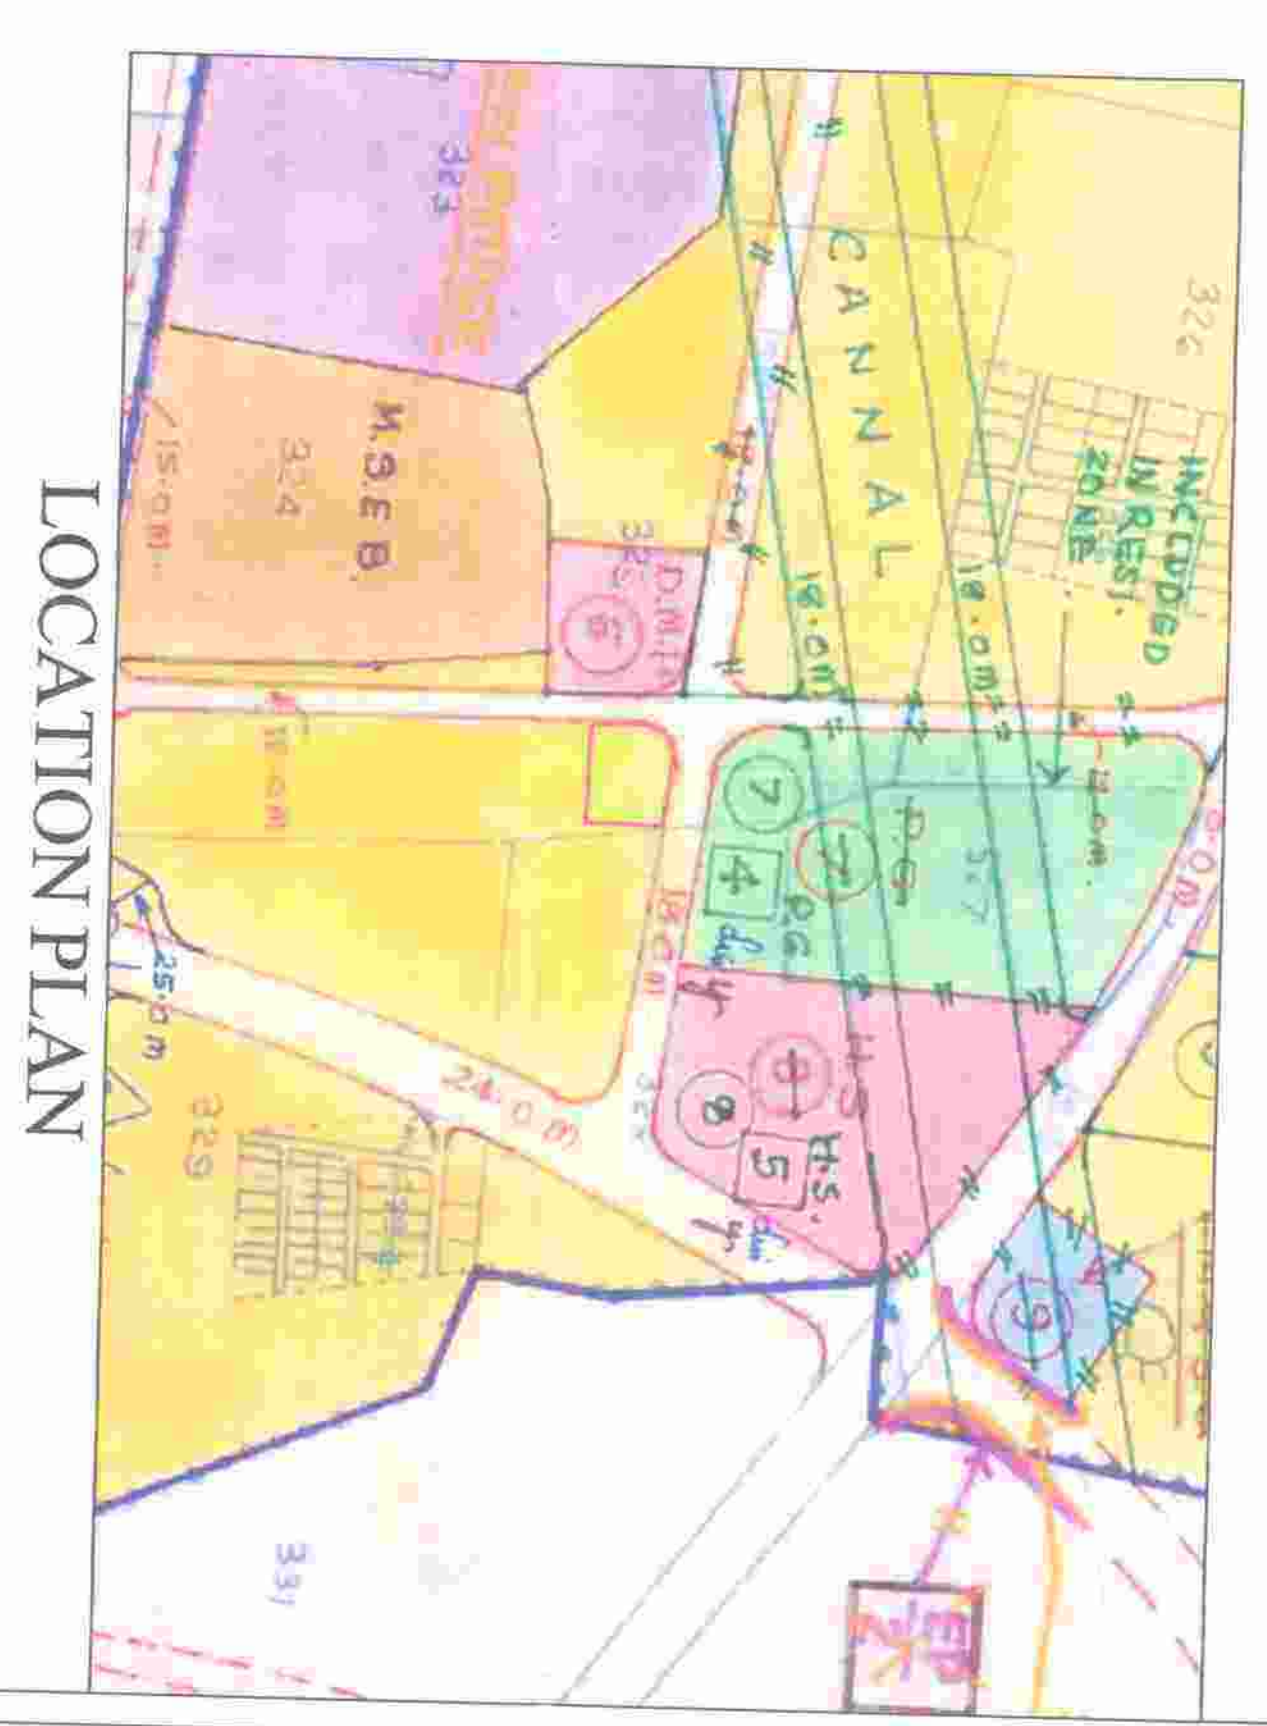

LOCATION PLAN

PROPOSED RESIDENTIAL CONSTRUCTION IN PLOT
NO. 01 OF JALGAON SHIVER SURVEY NO. 325 / 2 / 4, AT
SHIVAJI NAGAR, JALGAON.



PARKING AREA PLAN (SCALE 1:200)