



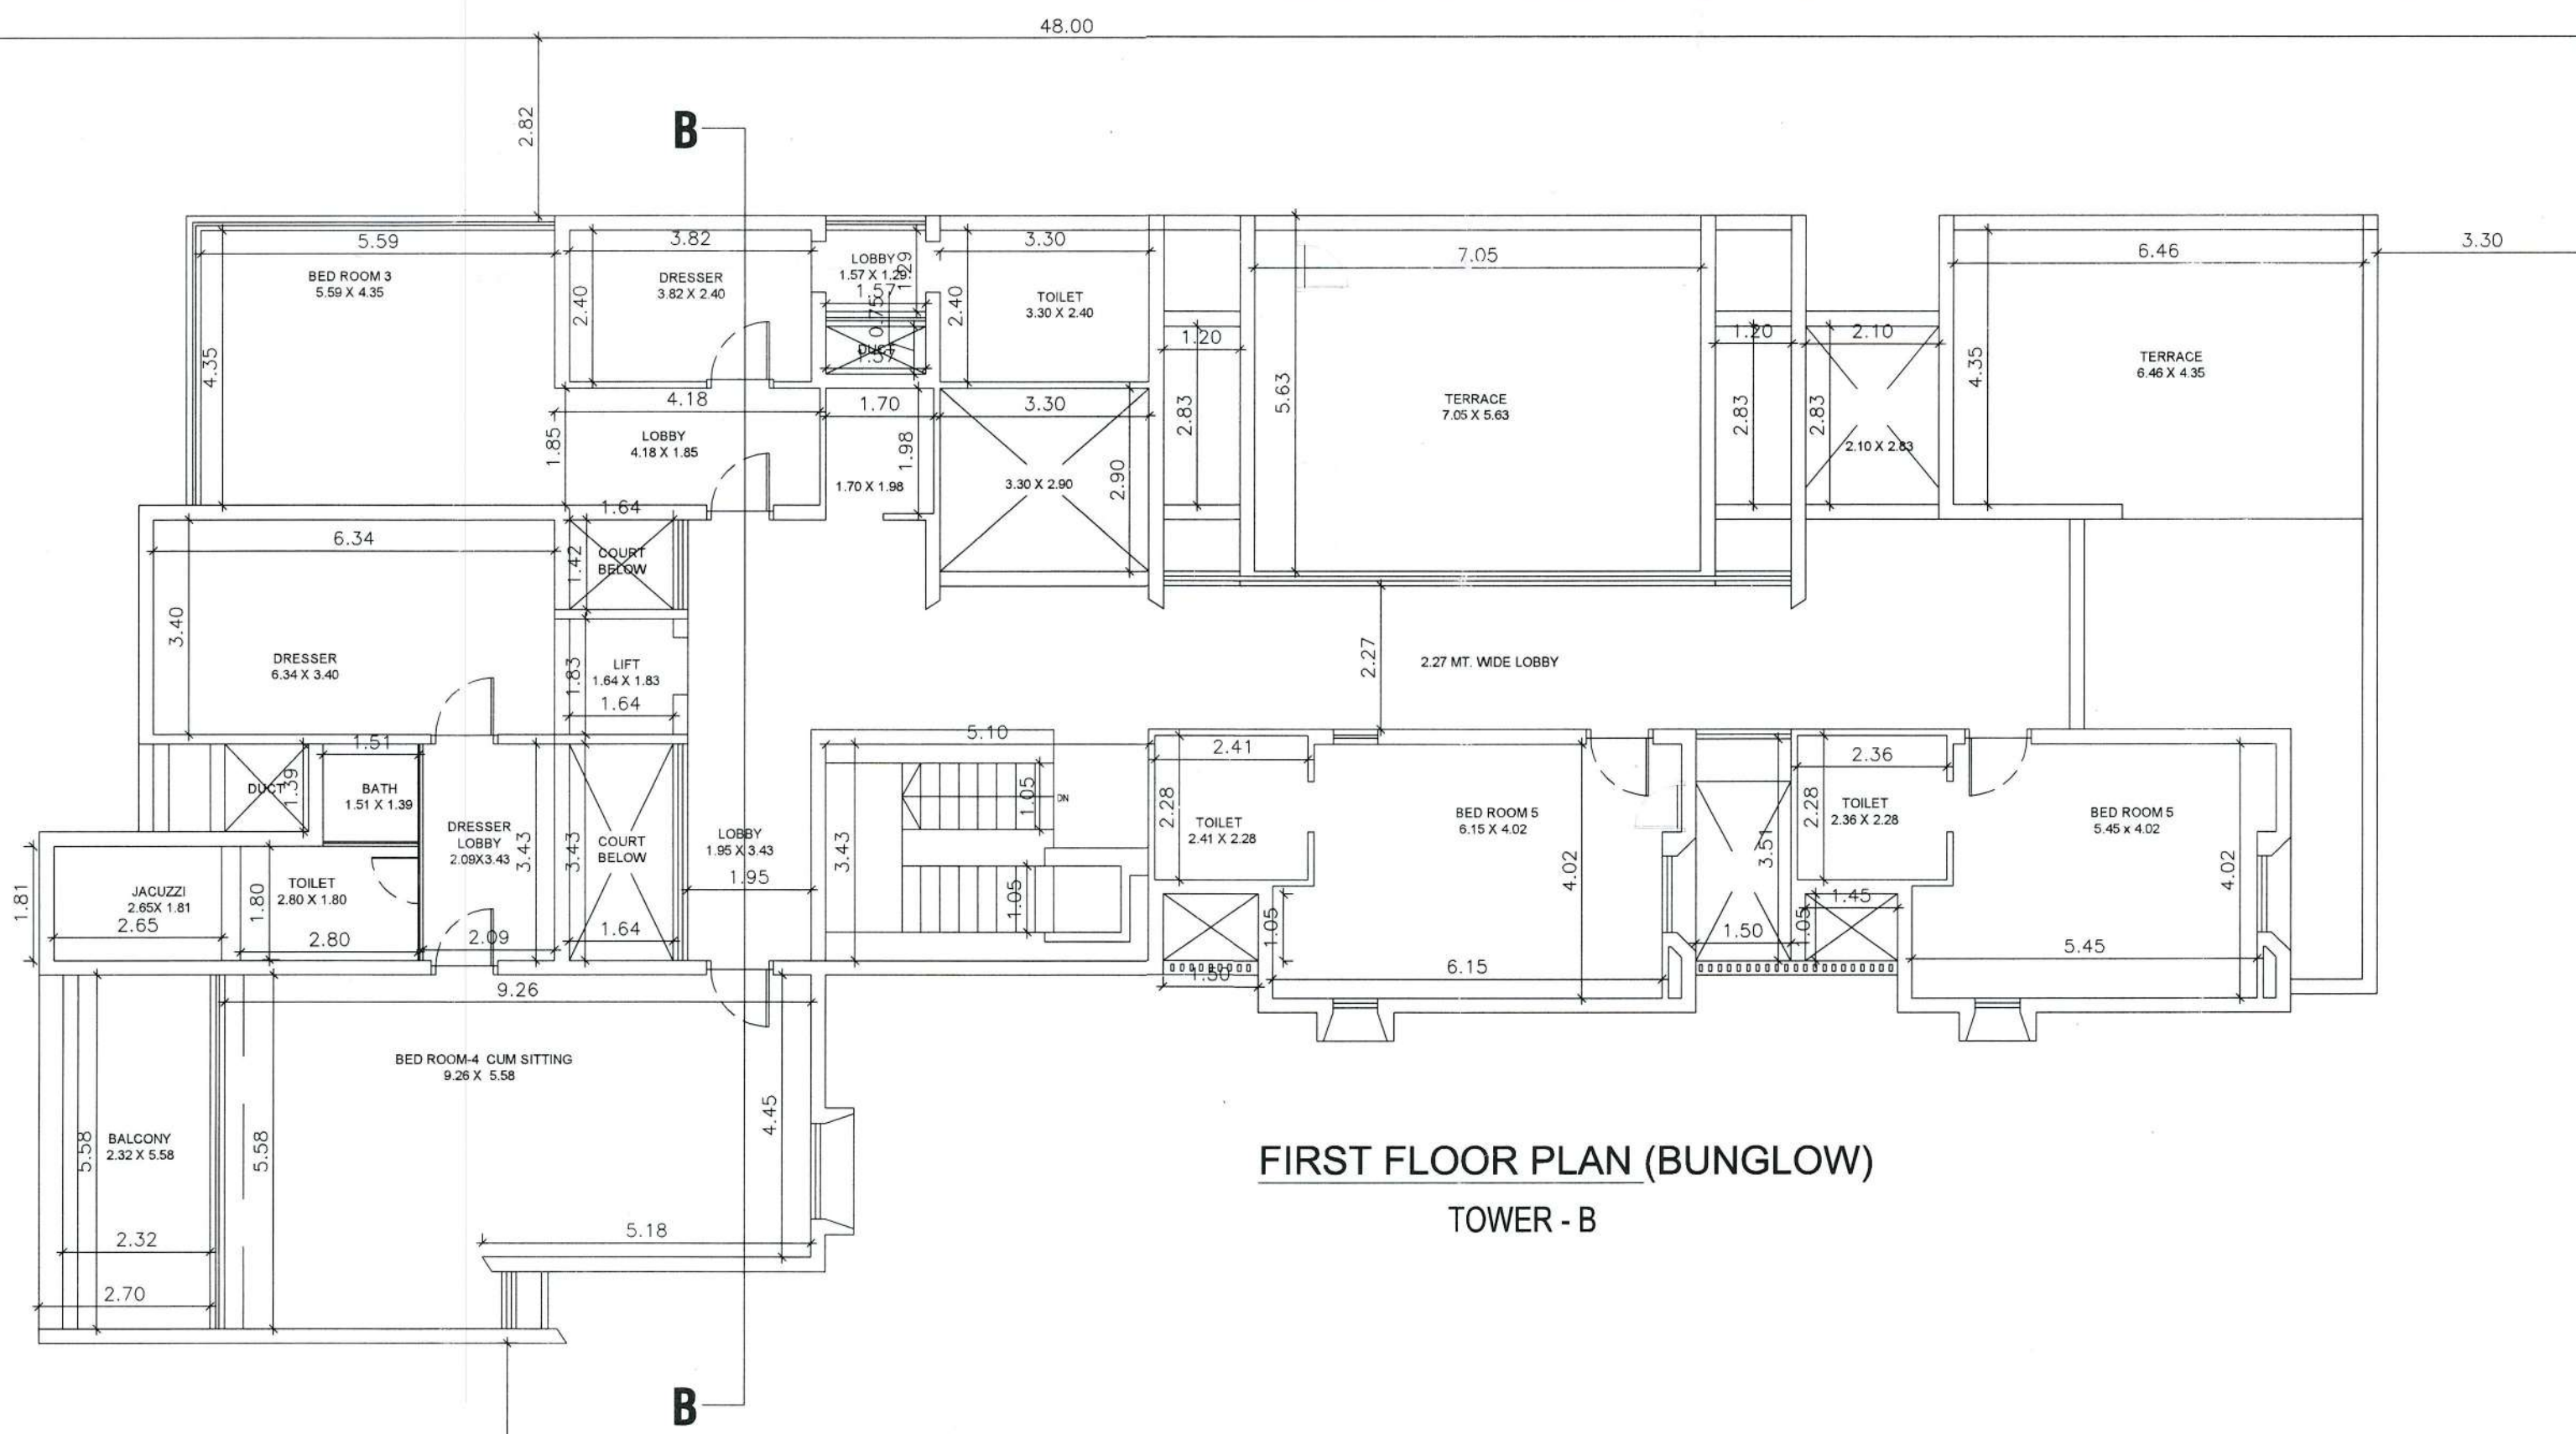

FIRST FLOOR PLAN (BUNGLOW)
TOWER - B

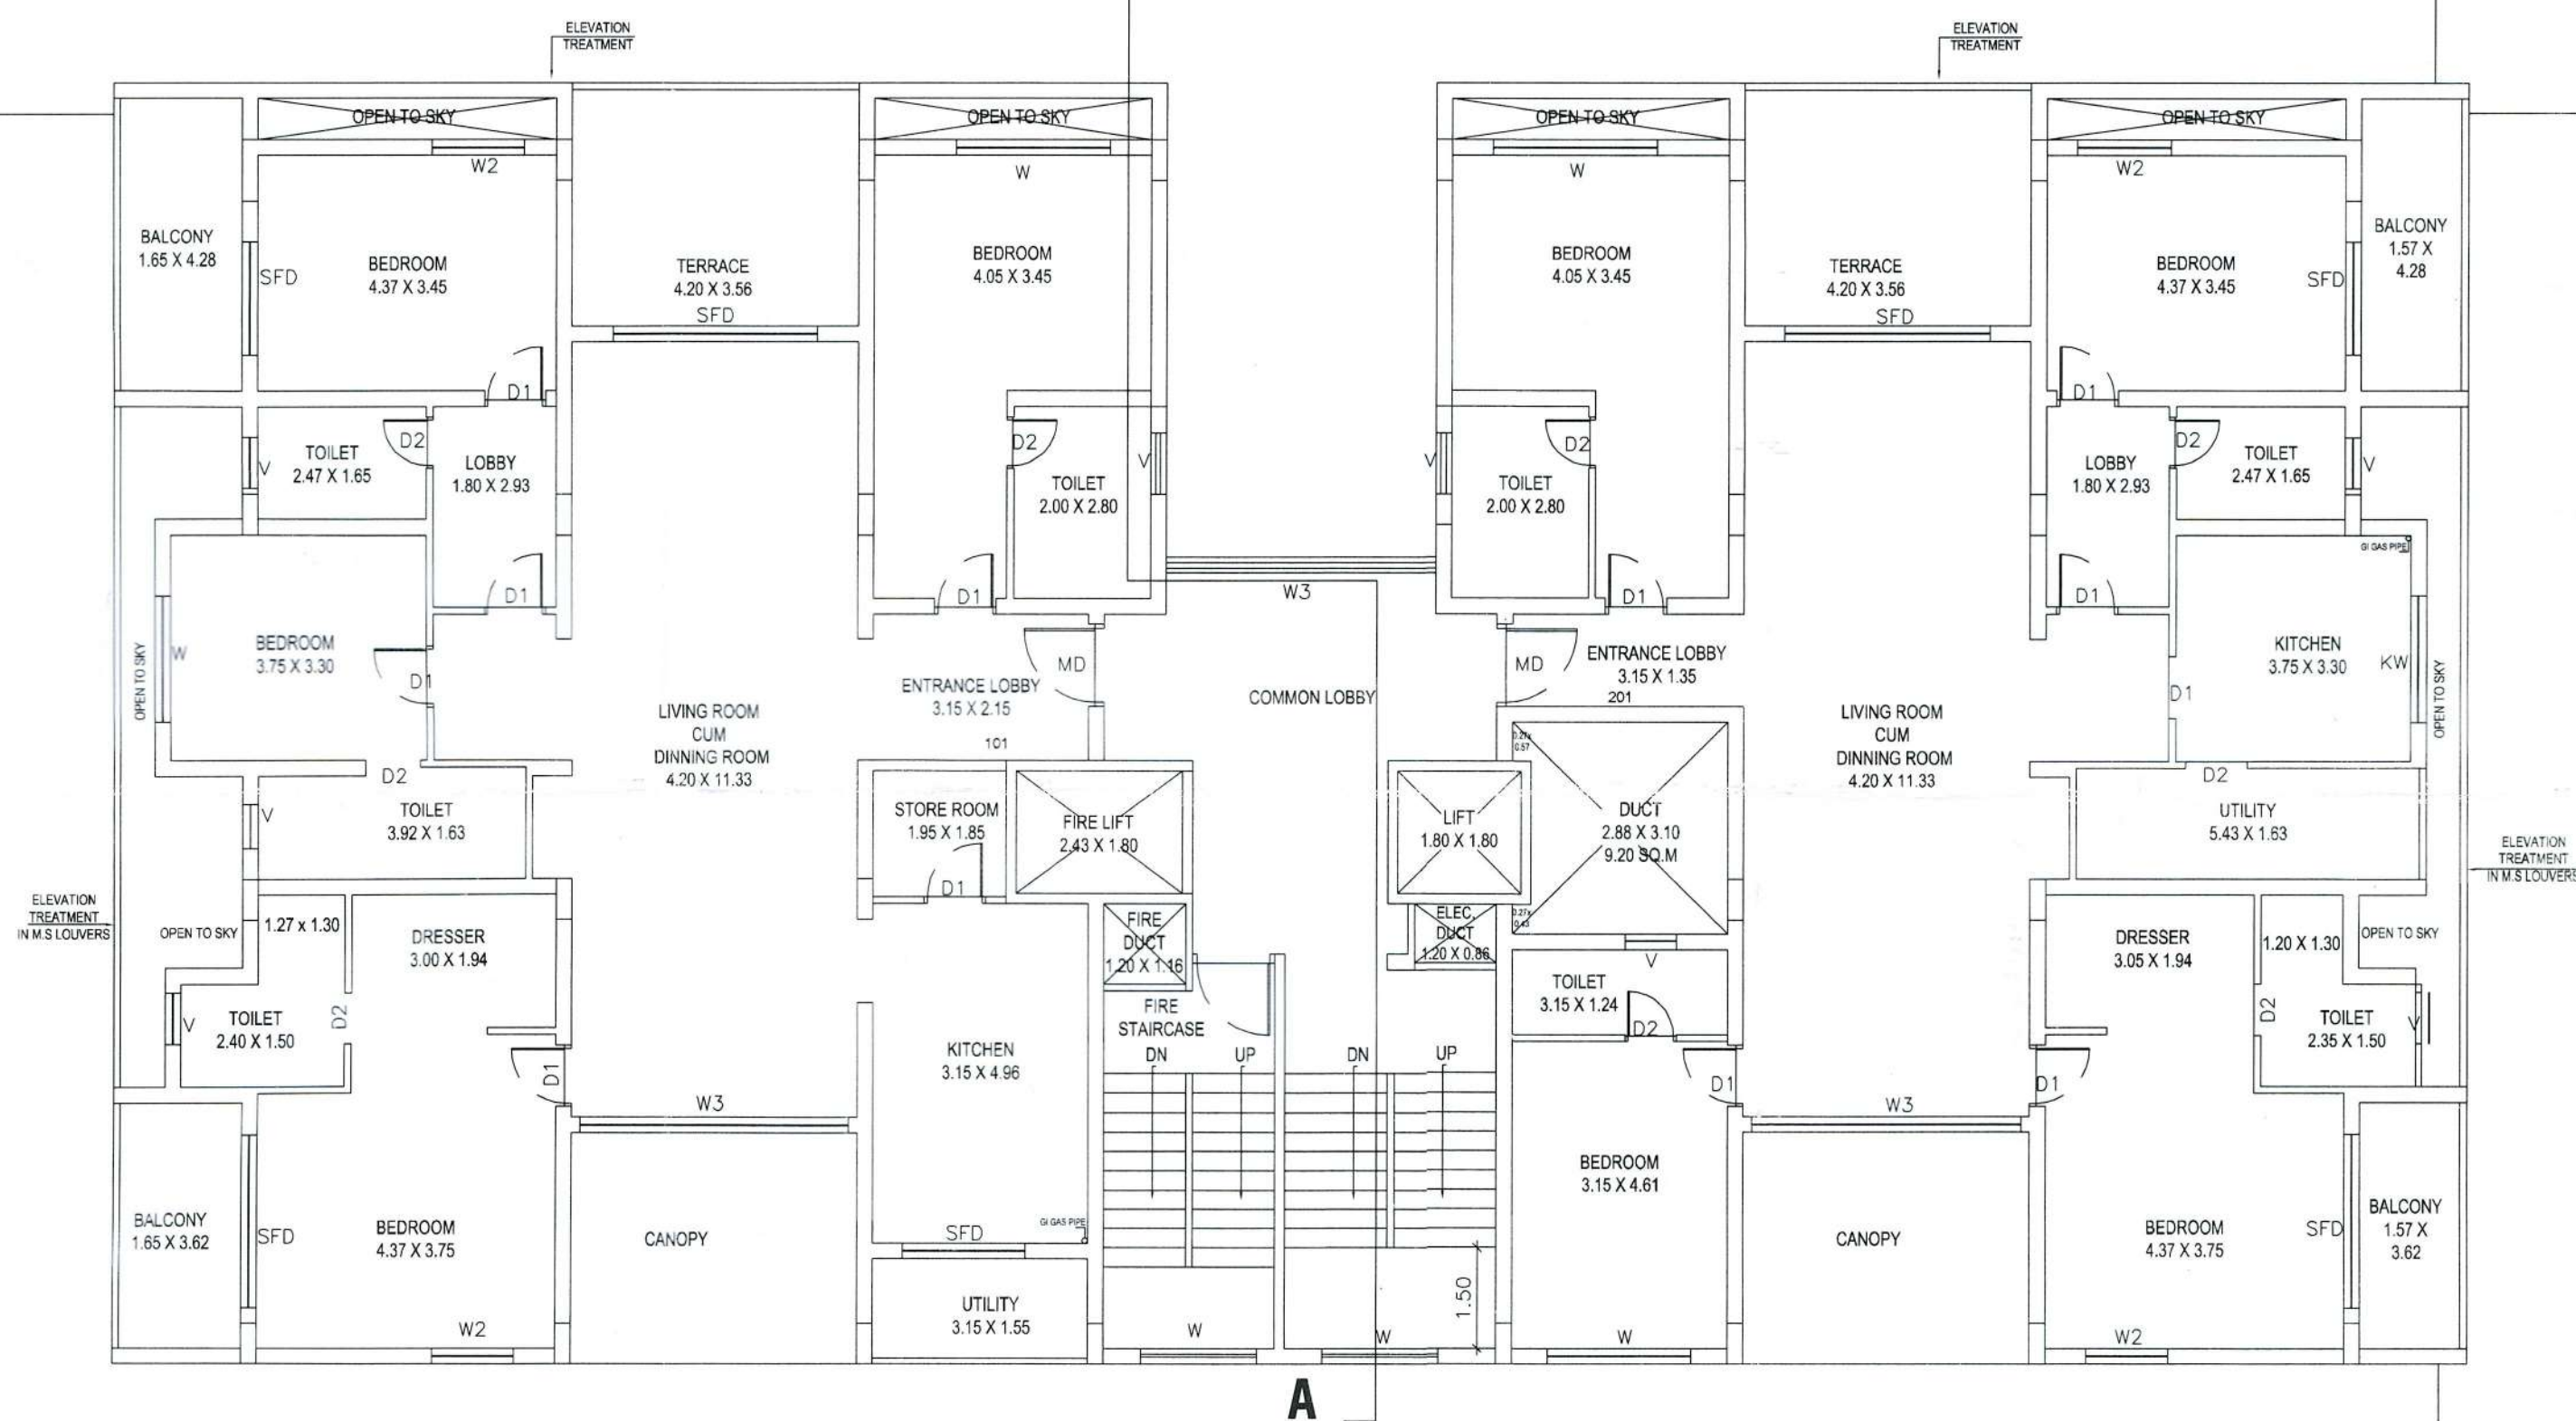


FIRST FLOOR PLAN

APPROVING AUTHORITY

SHEET- 4/6

महाराष्ट्र शासनको निर्देशक, जालगाँव/१०१४/२८२९/नं. ३९
महाराष्ट्र शासनको निर्देशक, जालगाँव/१०१४/२८२९/नं. ३९
नं. ३९/१९/२००३ नं. ३९/१९/२००३ नं. ३९/१९/२००३ नं. ३९/१९/२००३
नं. ३९/१९/२००३ नं. ३९/१९/२००३ नं. ३९/१९/२००३ नं. ३९/१९/२००३
नं. ३९/१९/२००३ नं. ३९/१९/२००३ नं. ३९/१९/२००३ नं. ३९/१९/२००३

इमारत व छातर (छात्रावली) चरित्रात जमा होणारे
वास्तविक भागी भूमिगत होचानध्ये अथवा विहीरीमध्ये
जमा करावे किंवा दोघाणी जमिनीत मुरण्याची व्यवस्था,
करावी अन्वया प्रत्येक शंभर चौ.मी.बांधकामास
जमिनीत एक हजार रु. आकारात येईल

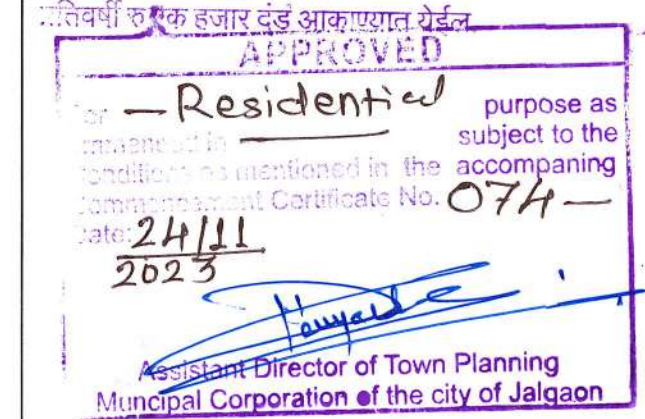

अनुमति
जालगाँव शहर महानगरपालिका यांचे कार्यवाहक



PREVIOUS APP. LT NO-412 DATE 27.06.2022

REVISED & PROPOSED RESIDENTIAL
CONSTRUCTION ON P. NO - 6+7+8+17+18 OF
S. NO. 385 AT MEHRUN, JALGAON, TAL.&
DIST.-JALGAON.

STRUCTURAL CONSULTANT

Er. MILIND S. RATHI
Jalgaon City Municipal Corporation
Reg. Structural Engineer
License No.STATE/R/2022/APL/04294

Owner's Declaration
I/We undersigned hereby confirm that i/We would abide by plans approved by
Authority / Collector. I/We
would execute the structure as per approved plans. Also I/We would execute the
work under supervision of
proper technical person so as to ensure the quality and safety at the work site
Owner (s) name and signature
Shri.

SHRI. SUMEET P. MUTHA.

Architect Signature
MAYURESH AGRAWAL
(B.Arch) R.No.CA/2018/97015
7/8, Opp.Old Employee.Exchange
Near Hotel Tirupati,Jalgaon

Job No.	Drawing No.	Scale	Drawn by	checked by	Registration no. of Architect
	01	1:100			

SCHEDULE OF OPENINGS

D1- 0.90 X 2.20-FLUSH DOOR	W - 2.25 X 1.50- ALU.WINDOW
D2- 0.75 X 2.20-FLUSH DOOR	W2 - 1.35 X 1.50- ALU.WINDOW
D3- 2.00 X 2.20-FLUSH DOOR	W3 - 3.00 X 2.00- ALU.WINDOW
MD- 1.20 X 2.20-FLUSH DOOR.	V - 0.90 X 0.91- VENT.WINDOW