

AREA DIAGRAM & CALCULATIONS :

BASEMENT - II FLOOR

AREA OF BLOCK 'A'
6.30 X 3.20 X 2 = 40.32 SQM

AREA OF BLOCK 'B'
3.30 X 6.25 = 20.63 SQM

BUP AREA ON BASEMENT - II FLOOR
= 40.32 + 20.63 = 60.95 SQM




65.00 M

32.50 M

32.50 M

47.58 M

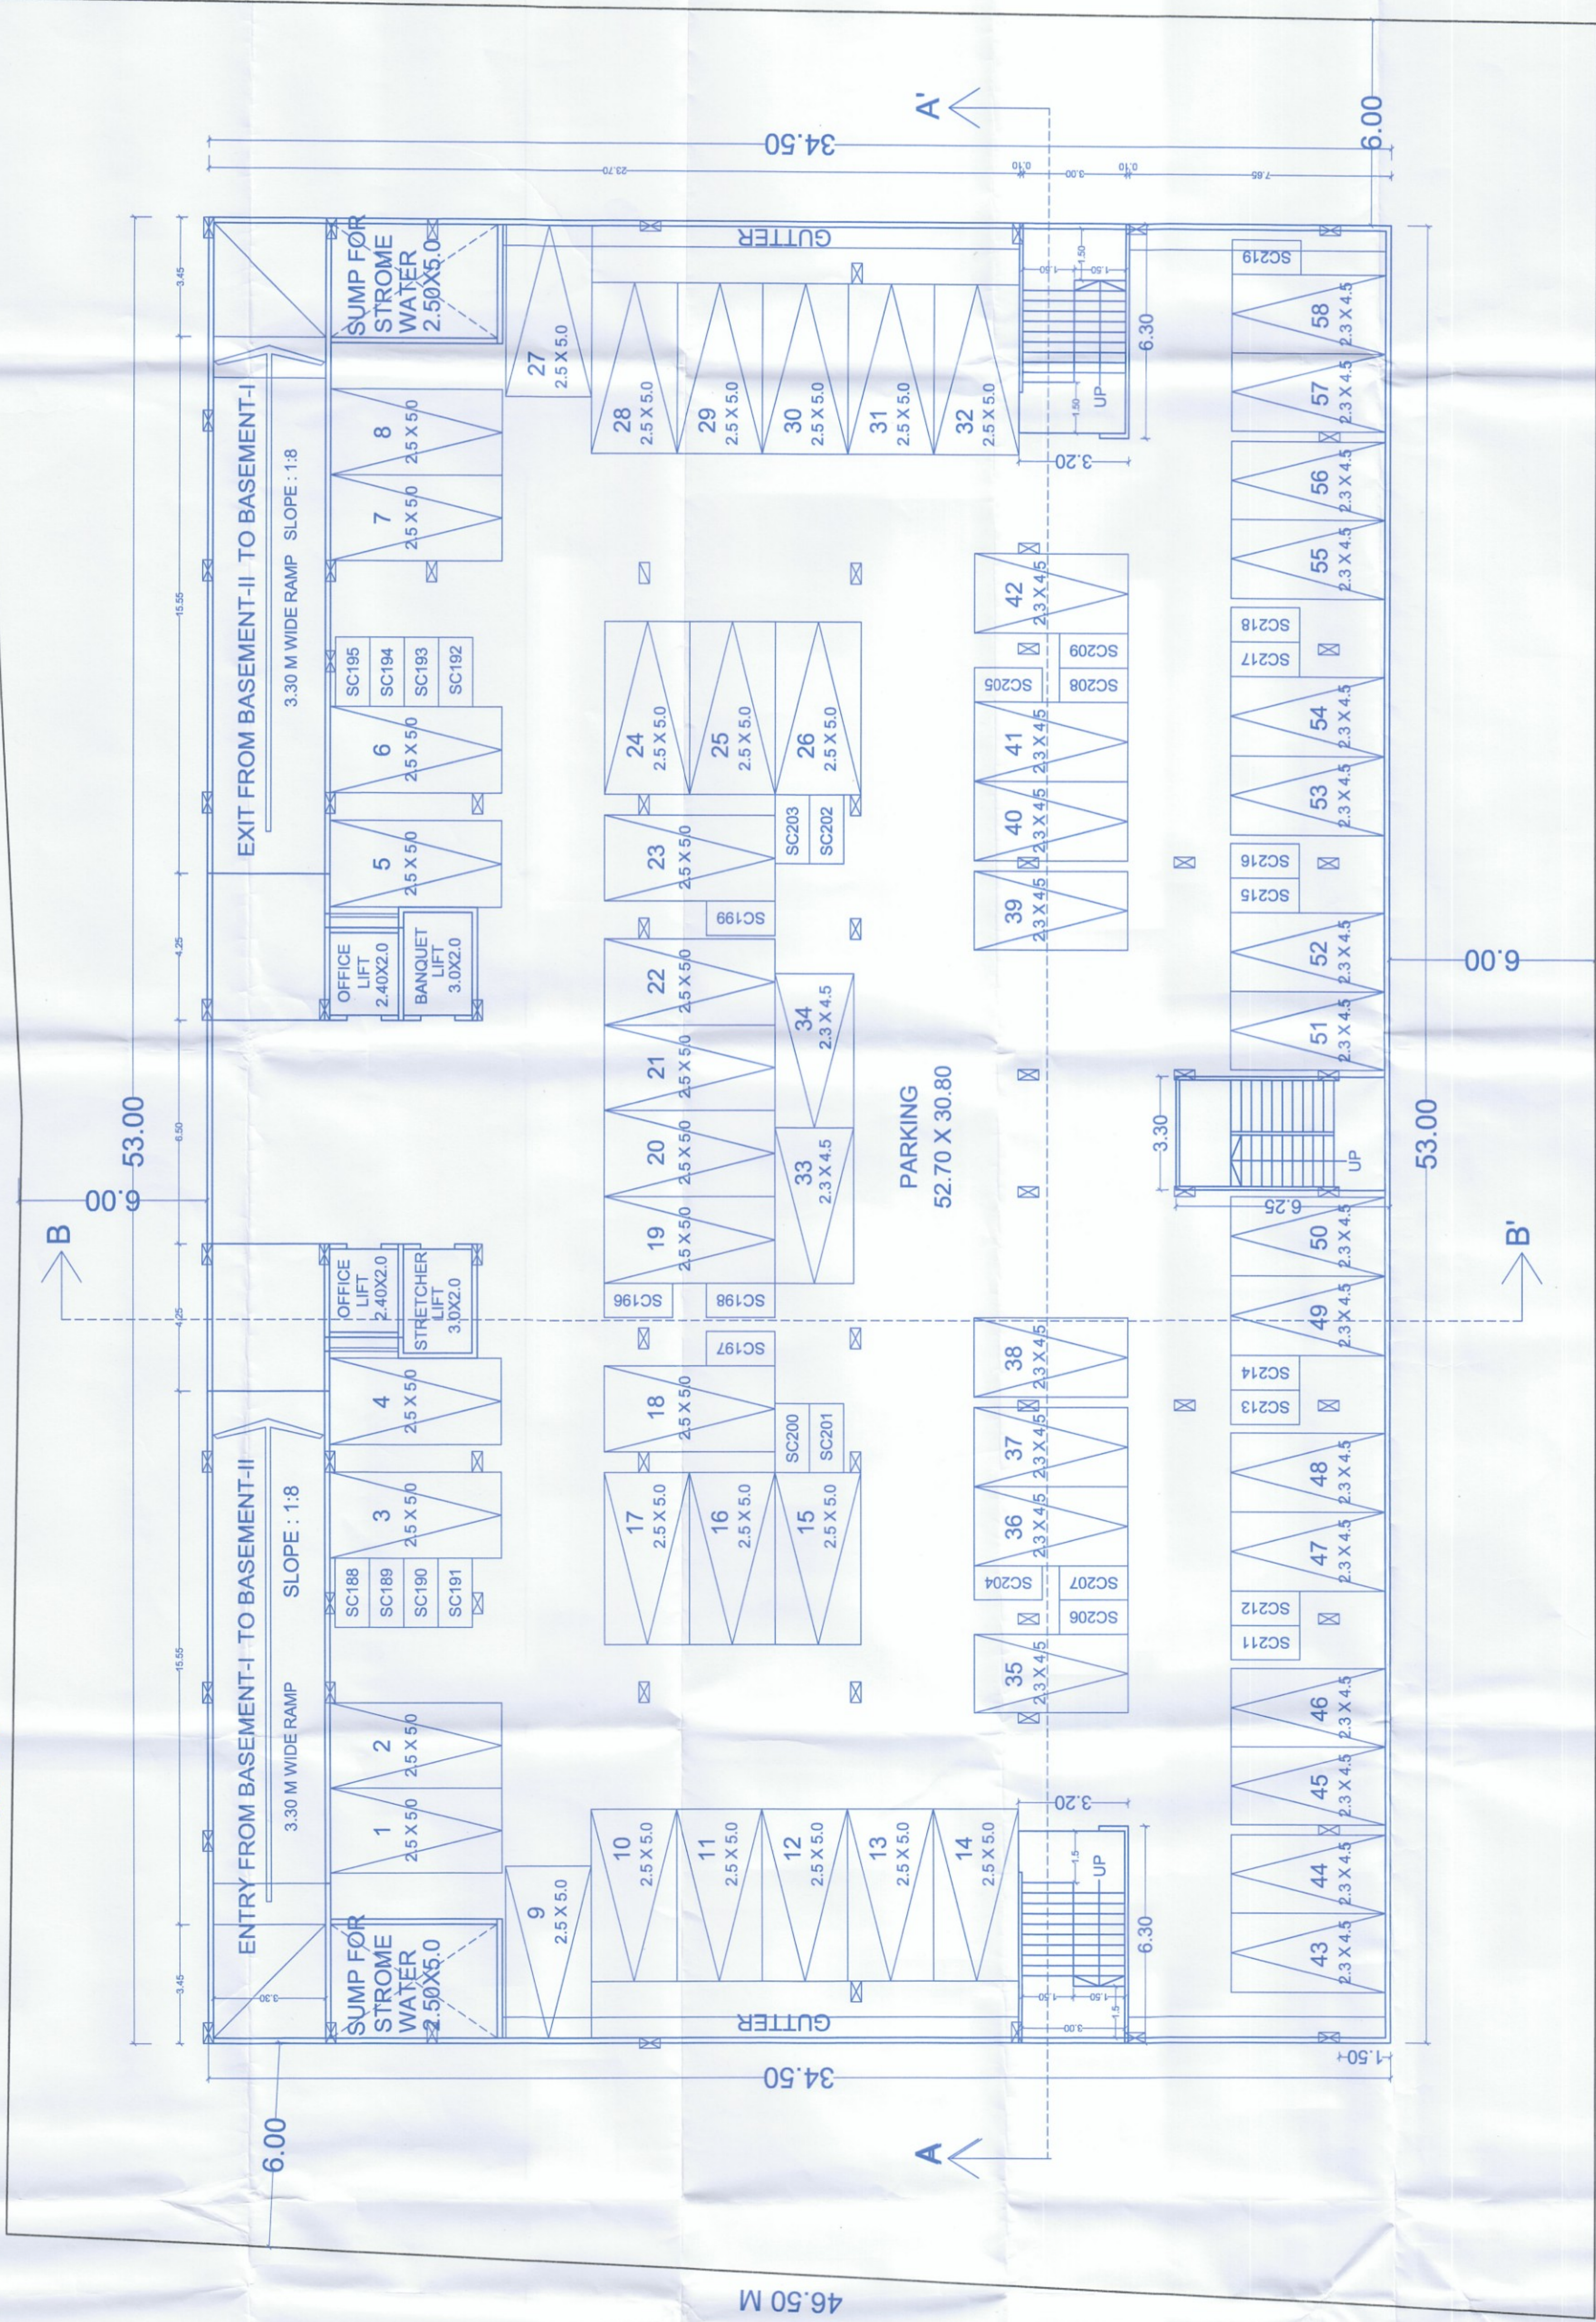

66.99 M

----- BHADGAON ROAD -----

BASEMENT-II FLOOR PLAN


(SCALE - 1:100)



PROPOSED CONSTRUCTION WORK OF THE COMMERCIAL BUILDING (SHOP / OFFICES / HOSPITAL) ON S. NO. 84/2 + 84/3 OF PACHORA, TAL. PACHORA, DIST. JALGAON. FOR : SHRI. S. L. WANI, SHRI. H. L. WANI, SHRI. R. L. WANI, SHRI. PRASHANT B. YEOLE, SHRI. PRADEEP B. YEOLE & SHRI. MADHUKAR P. WANI.

STAMP OF APPROVAL

SHEET NO. 2 / 9

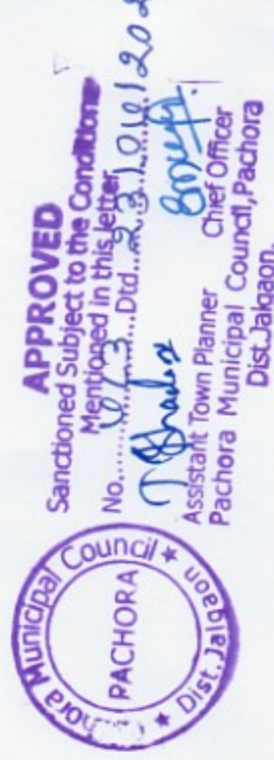

FOR THE DESIGNER'S COLLECTIVE	FOR STRUCTURAL ENGINEER	OWNER'S SIGNATURE
		1) SHRI. S. L. WANI
		2) SHRI. H. L. WANI
		3) SHRI. R. L. WANI
		4) SHRI. PRASHANT B. YEOLE
		5) SHRI. PRADEEP B. YEOLE
		6) SHRI. MADHUKAR P. WANI



the DESIGNERS' collective

architects & interior designers
1. Laxmapati park, behind woodland showroom,
near D. V. Road, Bhadgaon Road, Jalgaon - 422005
ph : (+91) 263 2575500
e-mail : sanjay.mhalas@gmail.com

Drawing No.	Scale	Drawn by	Checked by	Registration No. of Architect
NIL	AS SHOWN	SACHIN	S. G. MHALAS	CA/67/10888