


AREA DIAGRAM & CALCULATIONS :

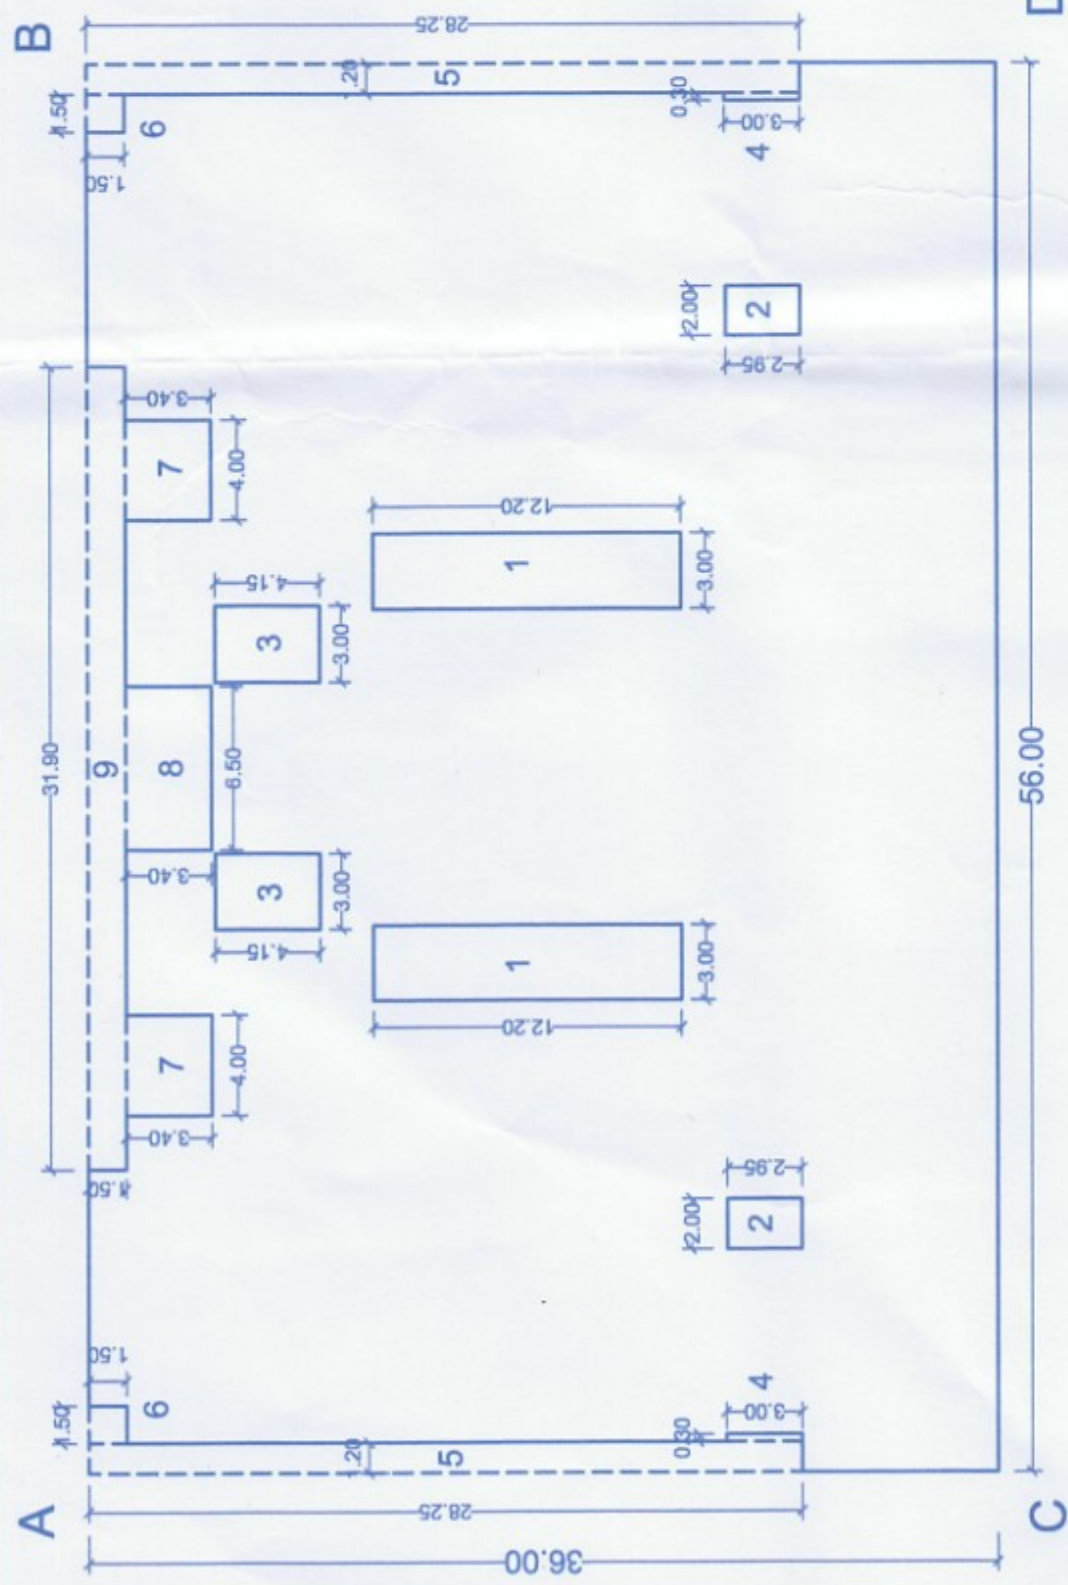


FIRST FLOOR

OCCUPANT LOAD STATEMENT:		OCCUPANT LOAD FLOOR AREA IN SQ.M. (A)	TOTAL NO. OF PERSONS C = A / B	ROUND OFF PERSON
FLOOR	OCCUPANCY			
GROUND FLOOR	SHOP	919.20	3	308.4
FIRST FLOOR	OFFICE	897.71	6	149.62
SECOND FLOOR	OFFICE	1022.00	6	167.00
THIRD FLOOR	RESTAURANT	989.05	6	161.51
FOURTH FLOOR	HOSPITAL	152.88	6	25.48
		10 BEDS X 2 NOS	15	20 BEDS

SANITATION REQUIREMENTS FOR FIRST FLOOR: (Table No. 12-C) OFFICE :

SANITATION REQUIREMENTS FOR FIRST FLOOR: (Table No. 12-C) OFFICE:							
SR. NO.	FIXTURES	TOTAL NO. OF PERSONS	REQUIRED		PROVIDED		
			MALE 233 OF A	FEMALE 112 OF A	MALE	FEMALE	
		A	110 PERSONS	55 PERSONS			
I)	W.C.	165	5	4	8	6	
II)	URINALS		5	—	10	—	

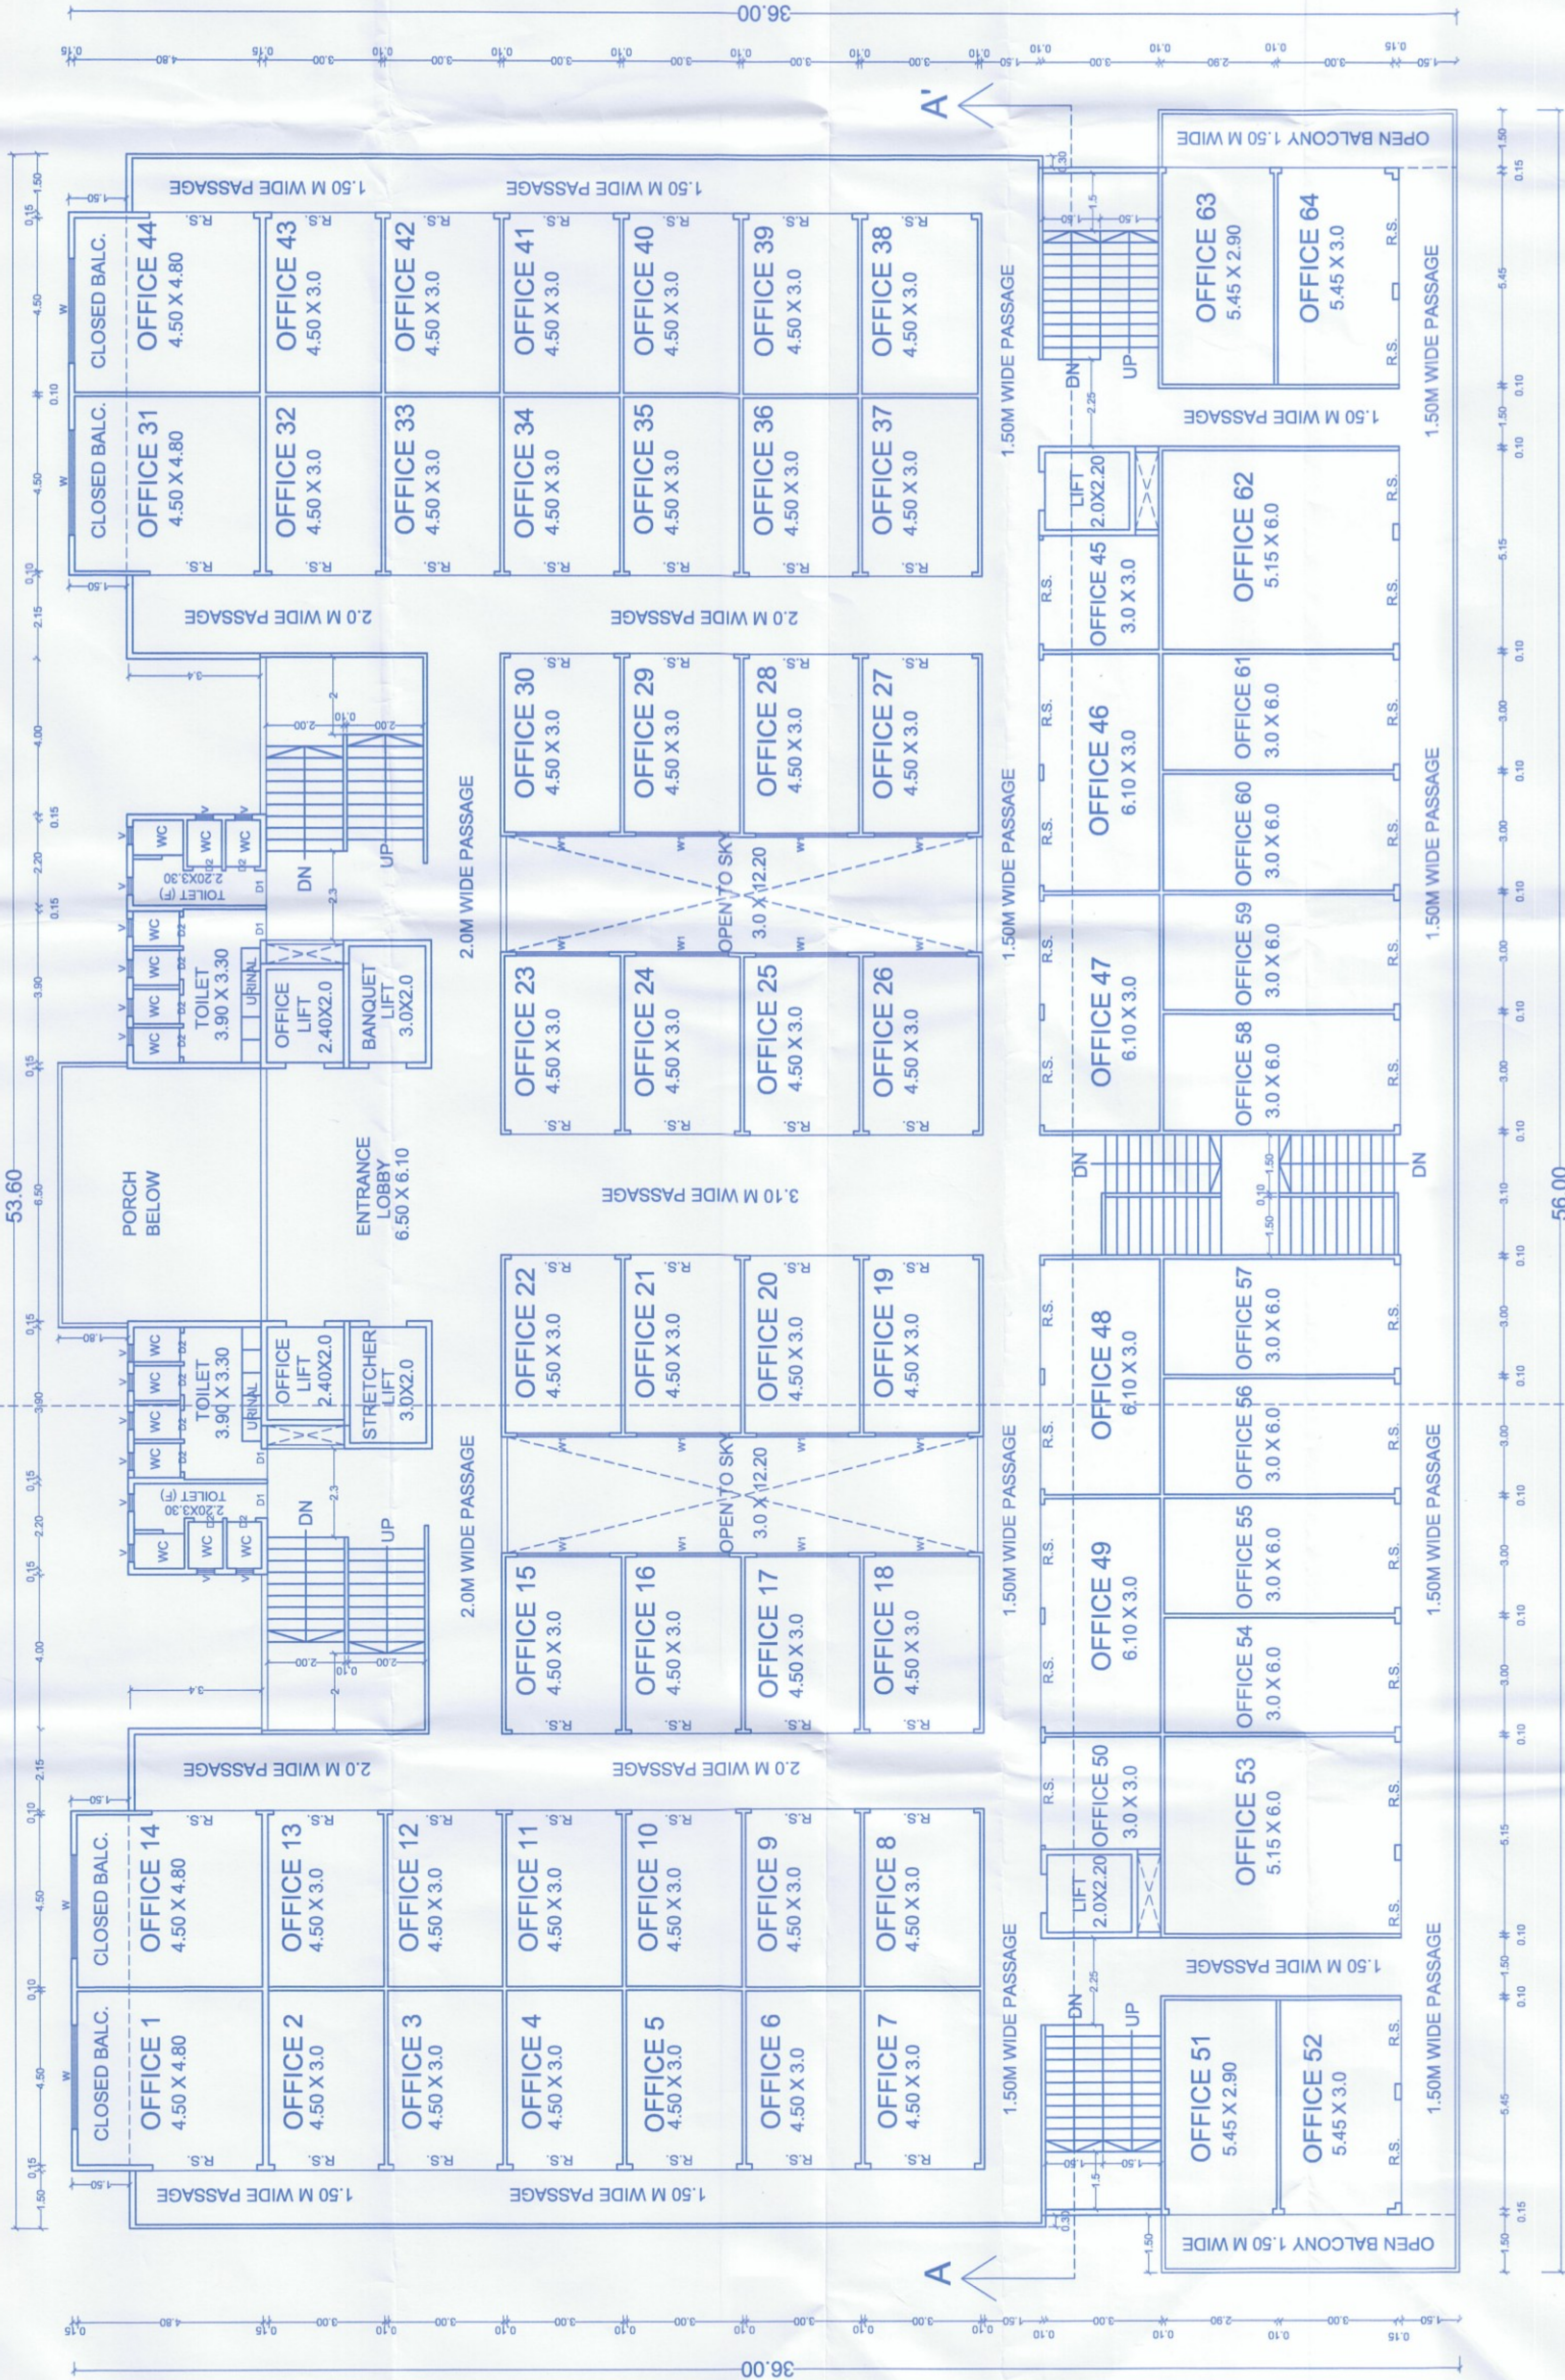

FIRST FLOOR PLAN
(SCALE - 1:100)

SCHEDULE OF OPENINGS		
TYPE	SIZE	SPECIFICATION
D	1.20 M X 2.10 M	TEAK WOOD FRAME PANELLED FLUSH DOOR AS PER DETAIL DRAWINGS
D1	0.90 M X 2.10 M	
D2	0.75 M X 2.10 M	
SFD	2.10 M X 2.10 M	SLIDING FOLDING DOOR
R.S.	2.40 M X 2.40 M	M.S. ROLLING SHUTTER
W1	2.40 M X 1.50 M	
W2	1.80 M X 1.50 M	TEAK WOOD OR MILD STEEL GLAZED WINDOW AS PER DETAIL DRAWINGS
V	0.60 M X 0.60 M	VENTILATOR




the DESIGNERS' collective
architects & interior designers
Pachora, Tal. Pachora, Dist. Jalgaon
Plot No. 28, off college road, Nask - 422005
ph.: (+91) 253) 2579566, 2580163
e-mail: sanjay.mhale@gmail.com

Drawing No.	Scale	Drawn by	Checked by	Registration No. of Architect
NIL	AS SHOWN	SACHIN	S. G. MHALAS	CA87710988

PROPOSED CONSTRUCTION WORK OF THE COMMERCIAL BUILDING (SHOP / OFFICES / HOSPITAL) ON S. NO. 84/2 + 84/3 OF PACHORA, TAL. PACHORA, DIST. JALGAON.
FOR : SHRI. S. L. WANI, SHRI. H. L. WANI, SHRI. R. L. WANI, SHRI. PRASHANT B. YEOLE, SHRI. PRADEEP B. YEOLE & SHRI. MADHUKAR P. WANI.

STAMP OF APPROVAL

SHEET NO. 5 / 9

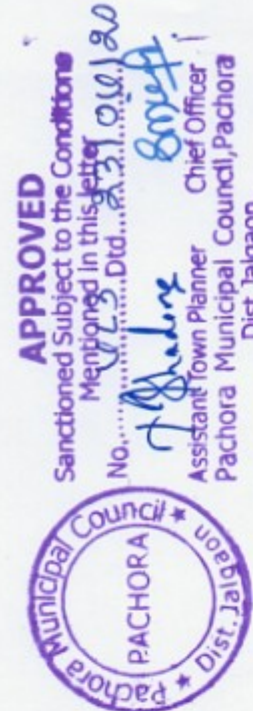

FOR - THE DESIGNERS' COLLECTIVE	FOR - STRUCTURAL ENGINEER	OWNERS SIGNATURE
		1) SHRI. S. L. WANI
		2) SHRI. H. L. WANI
		3) SHRI. R. L. WANI
		4) SHRI. PRASHANT B. YEOLE
		5) SHRI. PRADEEP B. YEOLE
		6) SHRI. MADHUKAR P. WANI