



AREA DIAGRAM & CALCULATIONS :

THIRD FLOOR

AREA OF BLOCK / ABCD = 56.00 X 36.00 = 2016.00 SQM

DEDUCTIONS :

1) 3.00 X 12.20 X 2	= 73.20
2) 2.00 X 2.65 X 2	= 11.80
3) 3.00 X 4.15 X 2	= 24.90
4) 1.50 X 1.50 X 2	= 4.50
5) 1.50 X 2.65 X 2	= 7.95
6) 1.50 X 1.50 X 2	= 4.50
7) 4.00 X 3.40 X 2	= 27.20
8) 6.50 X 3.40	= 22.10
9) 31.90 X 1.50	= 47.85
TOTAL DEDUCTION	= 282.25
BLUP AREA OF BLOCK / ABCD	= 2016.00 - 282.25 = 1733.75 SQM

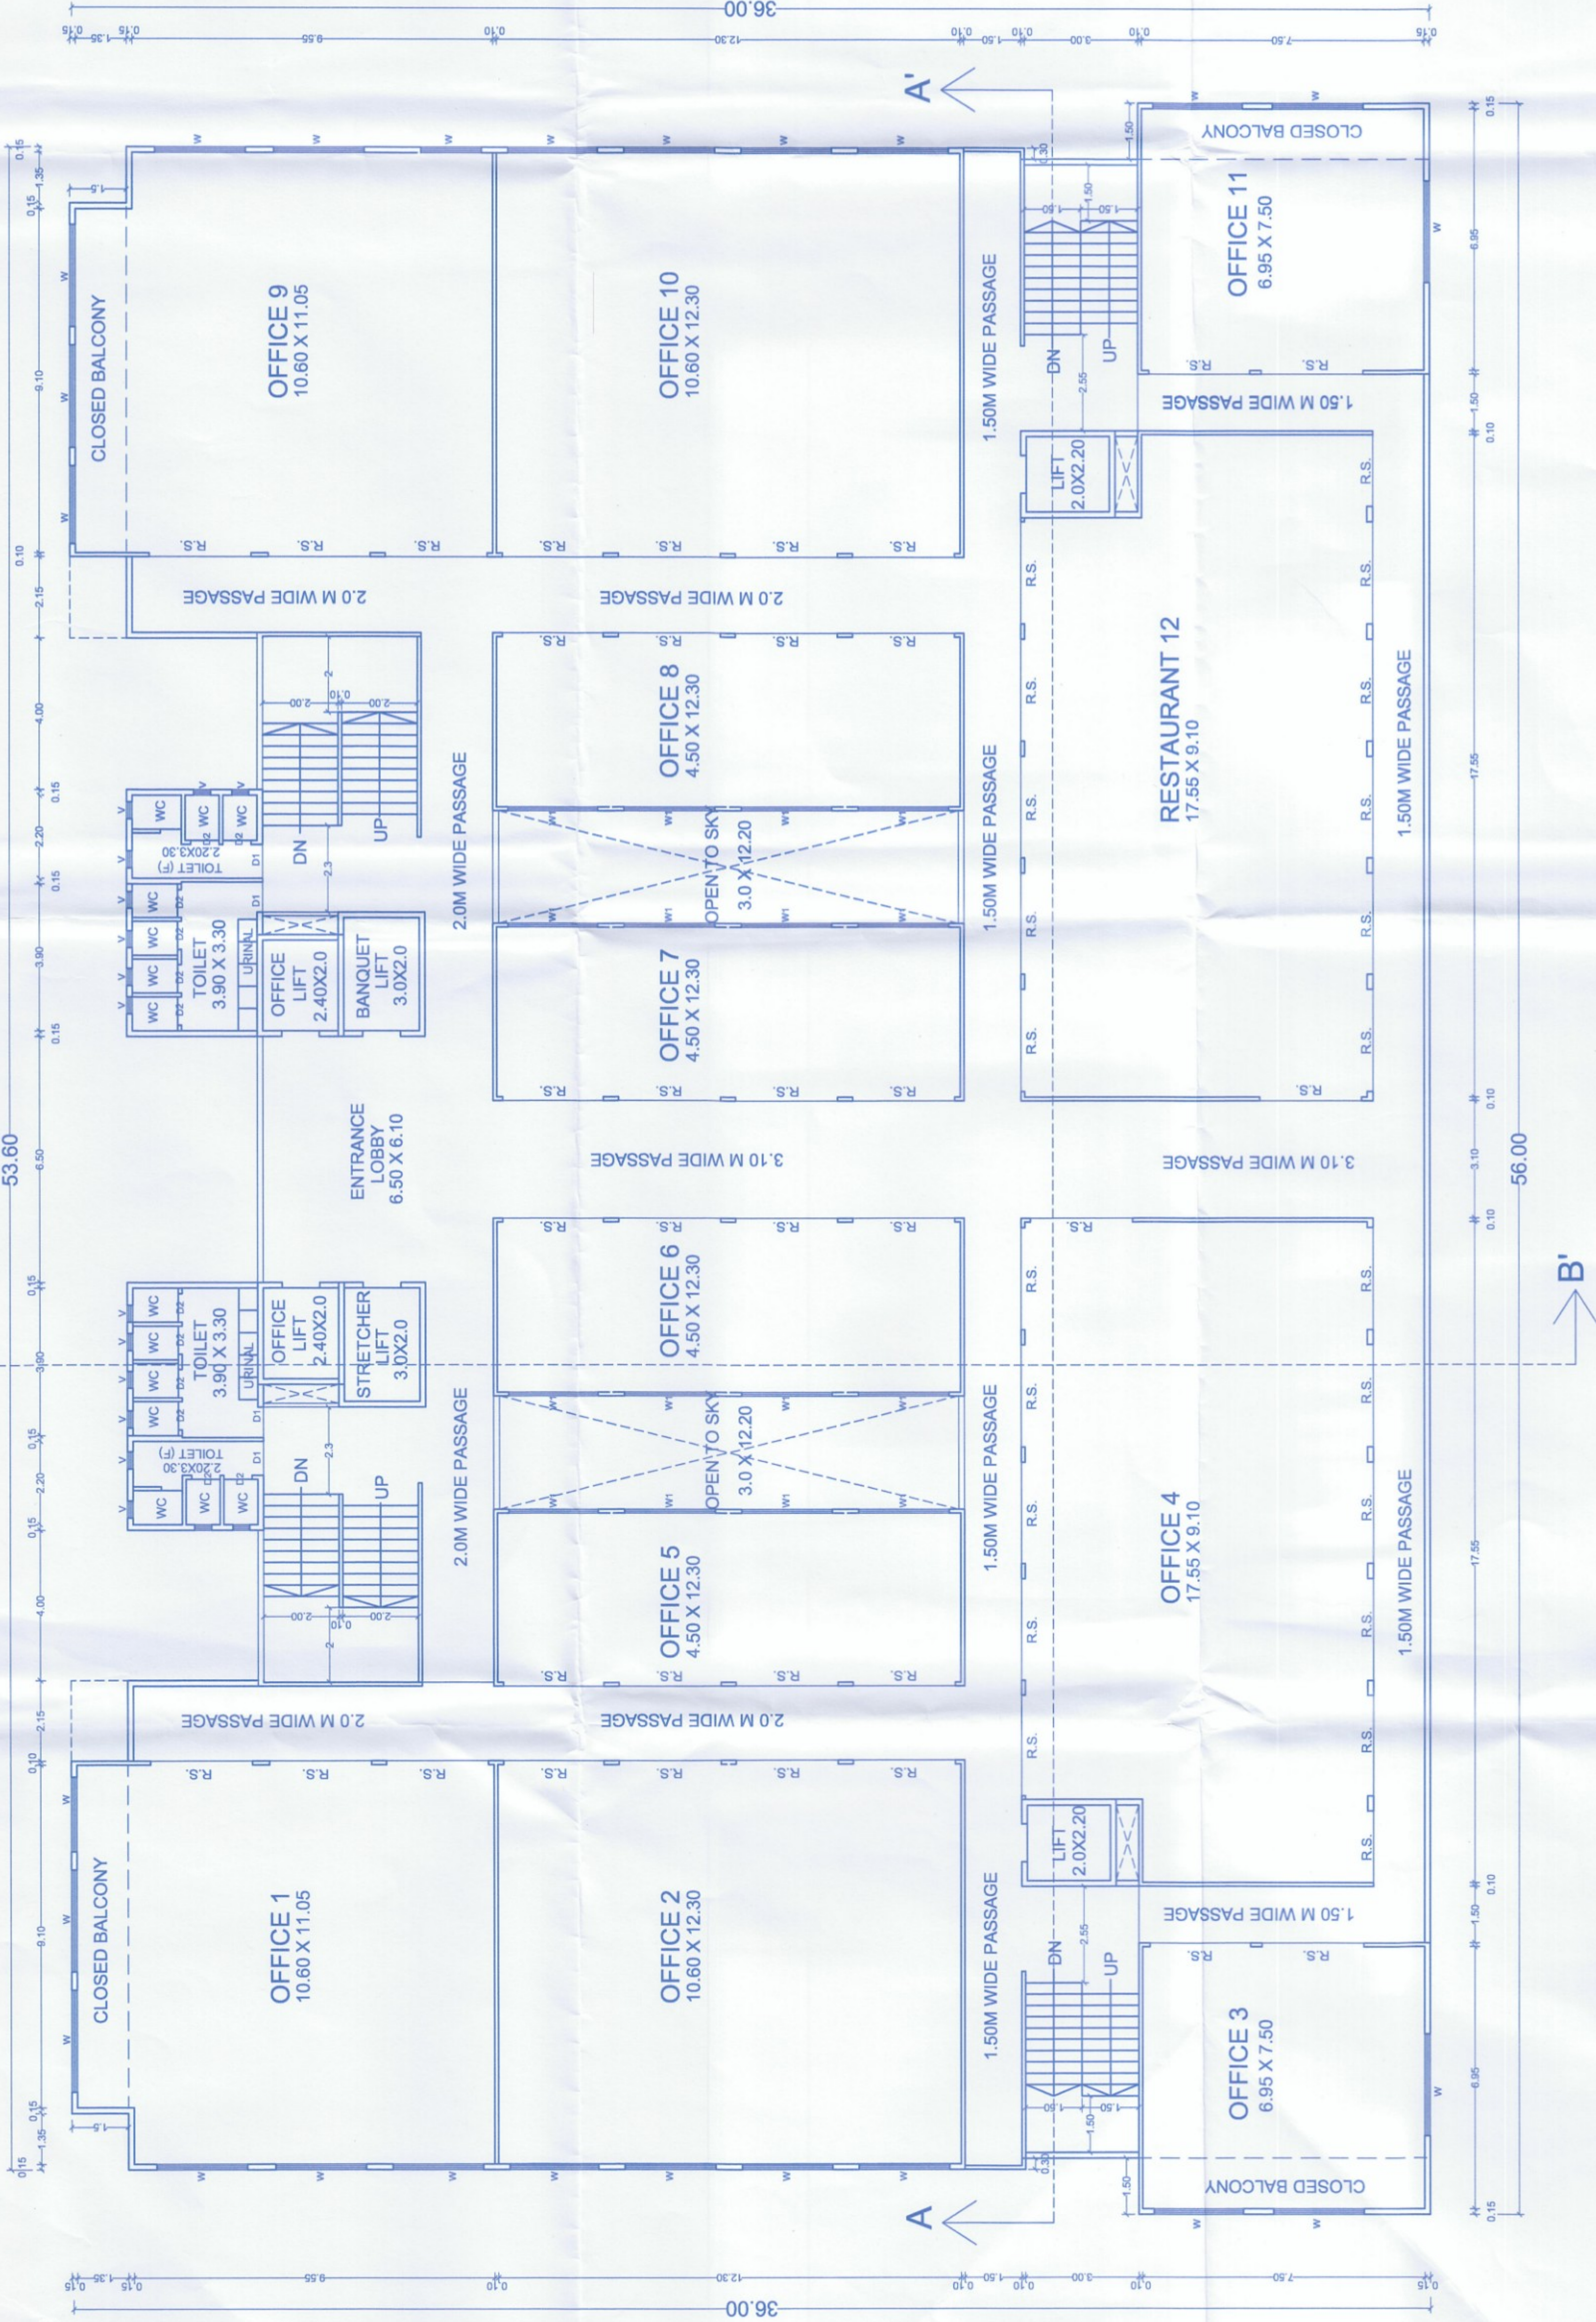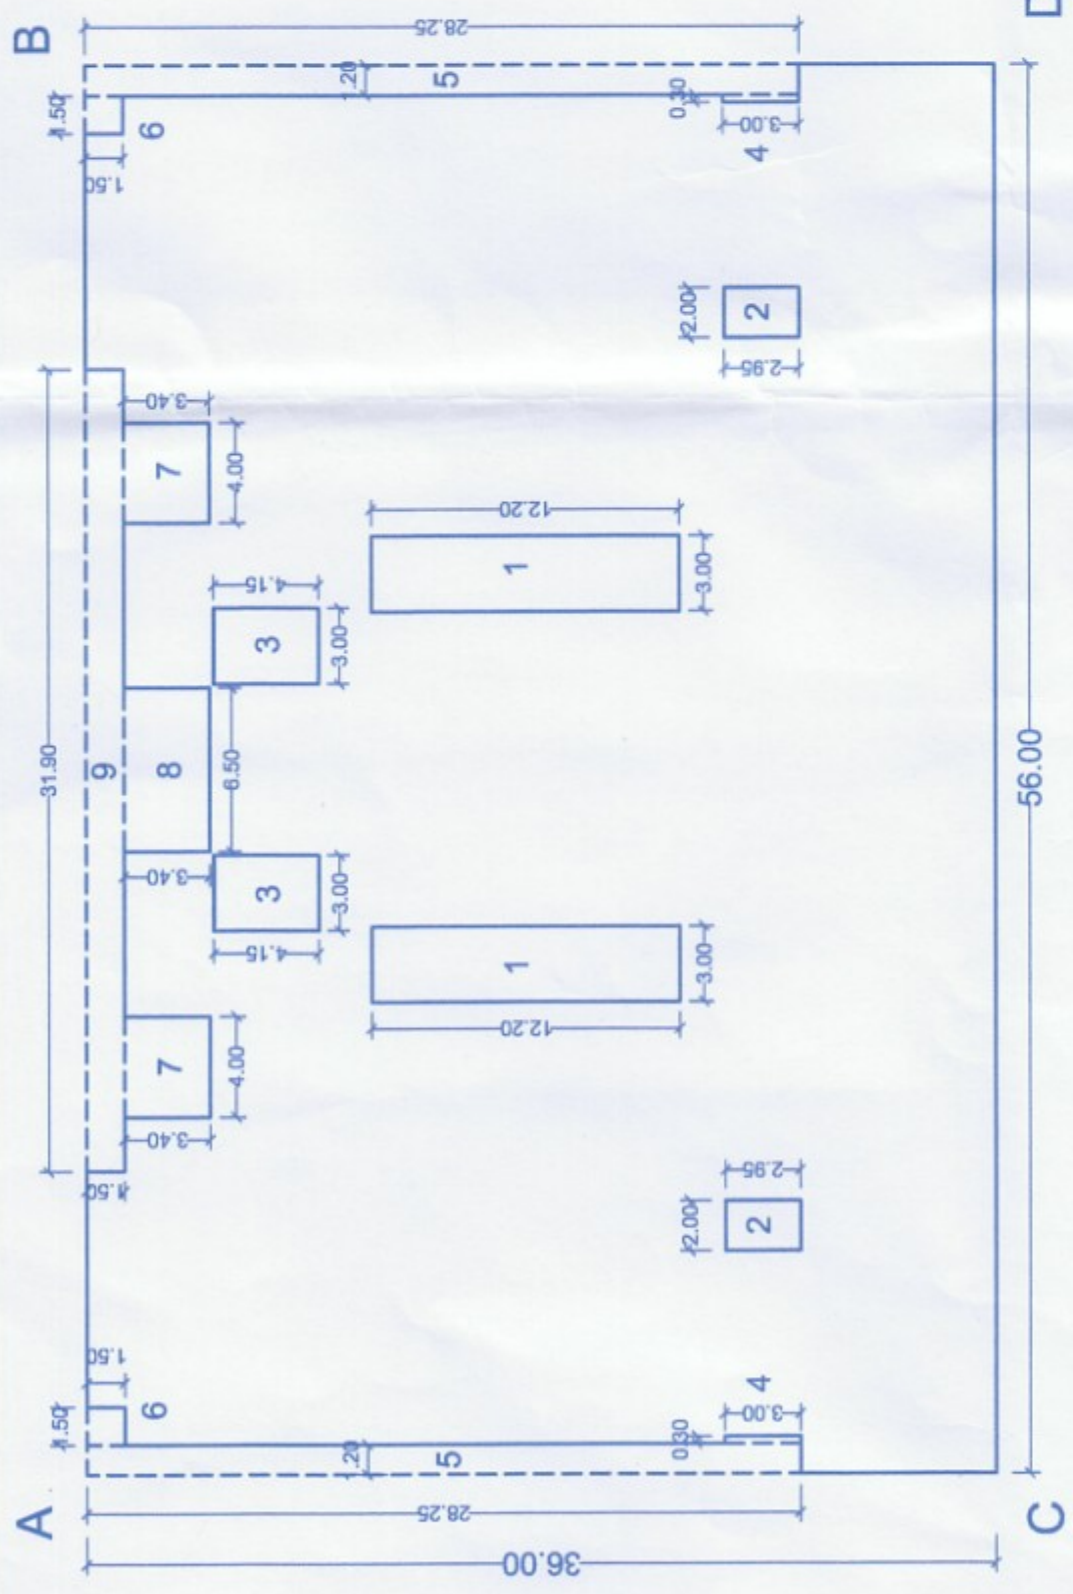

THIRD FLOOR PLAN
(SCALE - 1:100)



FLOOR	OCCUPANCY	CARPET AREA (SQ. M.)	OCCUPANT LOAD FLOOR AREA IN SQ.M. PER PERSON	TOTAL NO. OF PERSONS C = A / B	ROUND OFF PERSON
GROUND FLOOR	SHOP	919.20	3	306.4	306
FIRST FLOOR	OFFICE	987.71	6	164.62	165
SECOND FLOOR	OFFICE	1002.00	6	167.00	167
THIRD FLOOR	OFFICE + RESTAURANT	153.00	6	25.50	26
FOURTH FLOOR	HOSPITAL	10 BEDS X 2 NOS	15	20 BEDS	20 BEDS

SANITATION REQUIREMENTS FOR THIRD FLOOR : (Table No. 12-C) OFFICE :						
SR. NO.	FIXTURES	TOTAL NO. OF PERSONS	REQUIRED		PROVIDED	
			MALE	FEMALE	MALE	FEMALE
		A	2/3 OF A	1/3 OF A		
			108 PERSONS	54 PERSONS		
i)	W.C.	182	5	4	8	6
ii)	URINALS		5	—	10	—

SANITATION REQUIREMENTS FOR THIRD FLOOR : (Table No. 12-C) RESTAURANT :						
SR. NO.	FIXTURES	TOTAL NO. OF PERSONS	REQUIRED		PROVIDED	
			MALE	FEMALE	MALE	FEMALE
			23 OF A	10 OF A		
i)	W.C.	A	17 PERSONS	8 PERSONS		
		25	1	1	8	6
ii)	URINALS		1	-	10	-


TOTAL SANITATION REQUIREMENTS FOR THIRD FLOOR : OFFICE + RESTAURANT :						
SR. NO.	FIXTURES	TOTAL NO. OF PERSONS	REQUIRED		PROVIDED	
			MALE 23 OF A	FEMALE 13 OF A	MALE	FEMALE
I)	W.C.	A	17 PERSONS	8 PERSONS	8	6
II)	URINALS	187	6	—	10	—

SCHEDULE OF OPENINGS		
TYPE	SIZE	SPECIFICATION
D	1.20 M X 2.10 M	TEAK WOOD FRAME PANELLED FLUSH
D1	0.80 M X 2.10 M	DOOR AS PER DETAIL DRAWINGS
D2	0.75 M X 2.10 M	DOOR AS PER DETAIL DRAWINGS
SFD	2.10 M X 2.10 M	SLIDING FOLDING DOOR
R.S.	2.40 M X 2.40 M	M.S. ROLLING SHUTTER
W1	2.70 M X 1.50 M	TEAK WOOD OR MILD STEEL GLAZED WINDOW AS PER DETAIL DRAWINGS
W2	1.80 M X 1.50 M	TEAK WOOD OR MILD STEEL GLAZED WINDOW AS PER DETAIL DRAWINGS
W3	1.50 M X 1.50 M	TEAK WOOD OR MILD STEEL GLAZED WINDOW AS PER DETAIL DRAWINGS
V	0.80 M X 0.80 M	VENTILATOR

PROPOSED CONSTRUCTION WORK OF THE COMMERCIAL BUILDING (SHOP / OFFICES / HOSPITAL) ON S. NO. 84/2 + 84/3 OF PACHORA, TAL. PACHORA, DIST. JALGAON.
FOR : SHRI S. L. WANI, SHRI H. L. WANI, SHRI R. L. WANI, SHRI PRASHANT B. YEOLE, SHRI. PRADEEP B. YEOLE & SHRI. MADHUKAR P. WANI.

STAMP OF APPROVAL

SHEET NO. 7 / 9

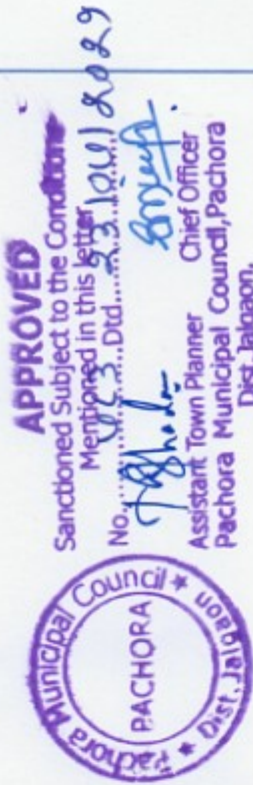

FOR : THE DESIGNERS' COLLECTIVE	FOR : STRUCTURAL ENGINEER	OWNERS SIGNATURE
		1) SHRI S. L. WANI
		2) SHRI H. L. WANI
		3) SHRI R. L. WANI
		4) SHRI PRASHANT B. YEOLE
		5) SHRI PRADEEP B. YEOLE
		6) SHRI MADHUKAR P. WANI



architects & interior designers
Pachora Municipal Council Pachora
Dist. Jalgaon
ph. : (+91 253) 2579566, 2580163
e-mail : sanjay.mhale@gmail.com

Drawing No.	Scale	Drawn by	Checked by	Registration No. of Architect
NIL	AS SHOWN	SACHIN	S. G. MHALAS	CA877/0988