





FRONT ELEVATION

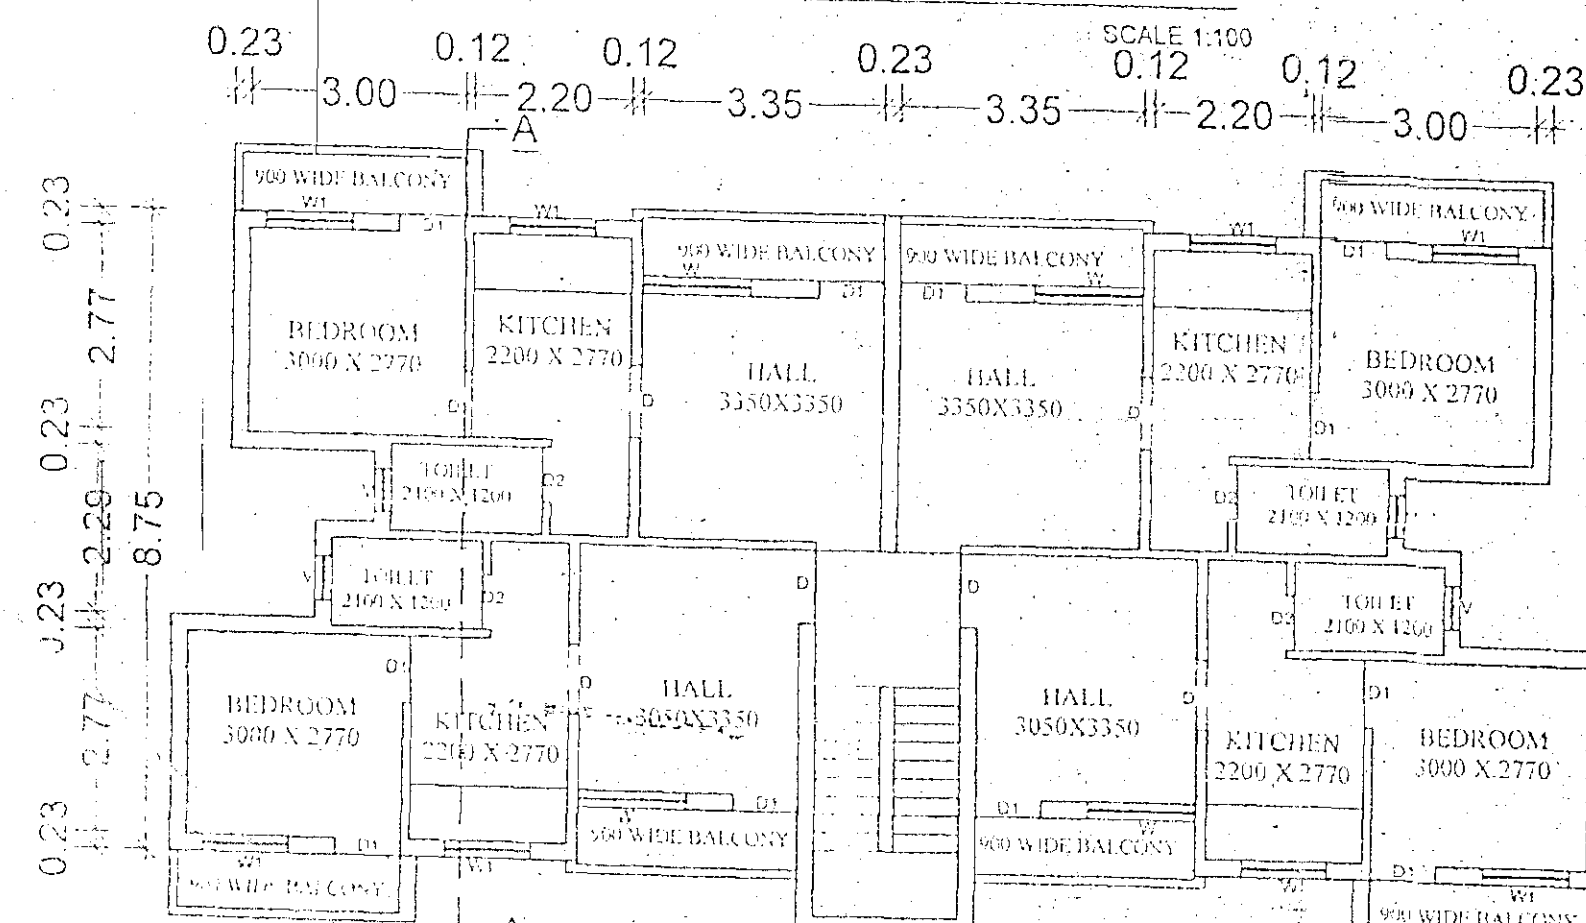

PROPOSED TYPICAL GROUND, FIRST, SECOND AND THIRD FLOOR PLAN

SCALE 1:100

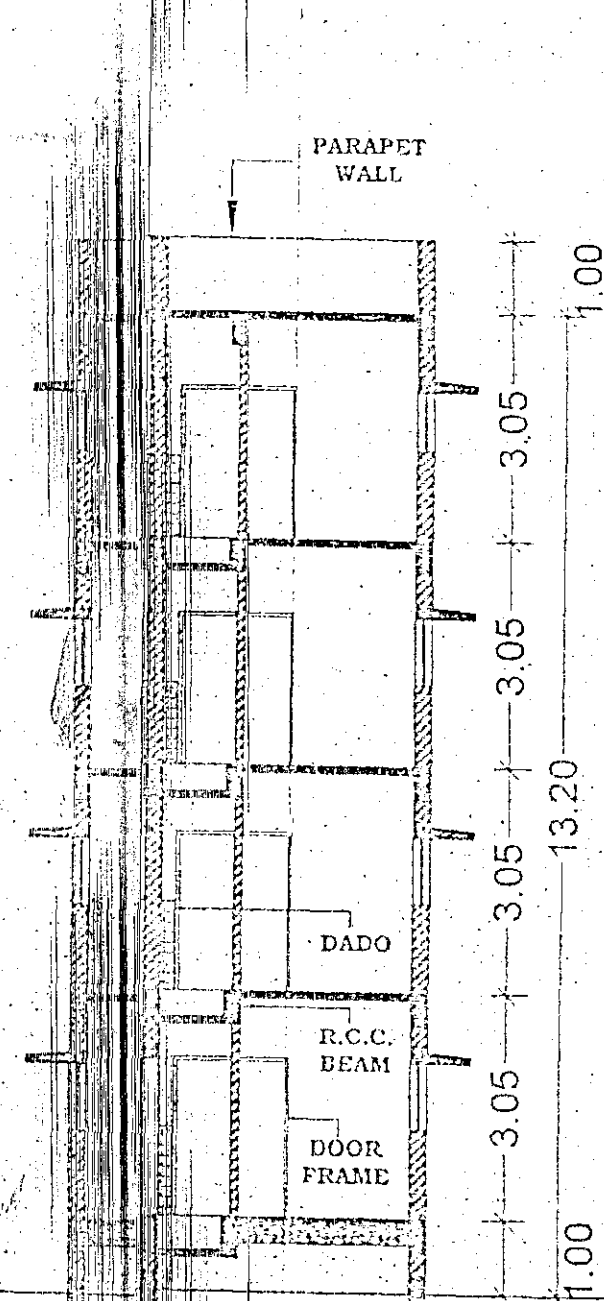

SECTION A-A

SCALE 1:100

BLOCK PLAN

TYPICAL G.F., F.F., S.F.

OFFICE OF THE
COUNCIL
Building Permit No.
Date
SANCTIONED



	GROUND FLOOR
1 X	19.950 X 9.650 = 192.52
2 X	5.520 X 0.320 = -9.63
2 X	2.020 X 0.970 = -3.92
2 X	1.320 X 1.200 = -3.17
1 X	6.930 X 0.740 = -5.13
2 X	5.700 X 0.900 = -10.25
2 X	3.050 X 1.610 = -10.00
BUILT UP AREA OF GROUND FLOOR	= 150.99
BUILT UP AREA OF FIRST FLOOR	= 150.99
BUILT UP AREA OF SECOND FLOOR	= 150.99
BUILT UP AREA OF THIRD FLOOR	= 150.99
TOTAL BUILT UP AREA	= 603.96

LAYOUT PLAN

SCALE 1:1000

Assistant Architect and Planner
Amravati Housing & Area Development Board,
AMRAVATI.

Chief Officer
Amravati Housing & Area Development Board,
AMRAVATI.

PROPOSED RESIDENTIAL
CONSTRUCTION OF EWS.HOUSE
BELONGING TO M.H.A.D.A., ON
PLOT NO.36TO43 SR.NO.52/1,
 $53\frac{1}{2}$, $53\frac{1}{3}$, $53\frac{1}{4}$, AND $53\frac{1}{5}$ AT
MZ.BULDANA TQ.DIST.

BULDANA

G+3 E.W.S.HOUSE

SCHEDULE OF OPENING

MARK	SIZE	DESCRIPTION
D	120X210	SINGLE LEAF FLUSH DOOR
D1	650X210	SINGLE LEAF FLUSH DOOR
D2	675X210	FRP DOOR
W	150X120	MILD STEEL GRILL WINDOW
W1	120X120	MILD STEEL GRILL WINDOW
V	650X650	MILD STEEL VENTILATOR

GROUND +3 STOREY BUILDING
NO OF TENEMENTS IN ONE
BUILDING = 16
BUILT UP AREA PER TENEMENT =
34.54sqm. [371.65sqft.]
CARPET AREA = 28.91 sqm.
[311.07sqft.]
TOTAL BUILT UP AREA OF BUILDING
= 150.99sqm/per floor
TOTAL NO OF TENEMENTS = 32


CLIENT:

AMRAVATI HOUSING AND AREA
DEVELOPMENT BOARD, AMRAVATI.

ARCHITECT:

Arch. Jayant R. Sonune
B.Arch. ALLA
CA/95/18967
M/S. Vastu Shilp
Proprietor
Buldana.

JAYANT R. SONUNE
B.Arch. ALLA
CA/95/18967

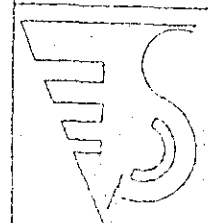

Consulting

- Architect
- Interior Designer
- Planner & Designer

Vastu

Shilp

OFF- CLUB LAYOUT, S.B.T. ROAD, BULDANA, PH. 0262-244345

DATE: 16/06/2019

DRAWN BY: RAHUL D. FADAR

SCALE: N.T.S.

CHECK BY: J.R.S.