





FRONT ELEVATION

SCALE 1:100

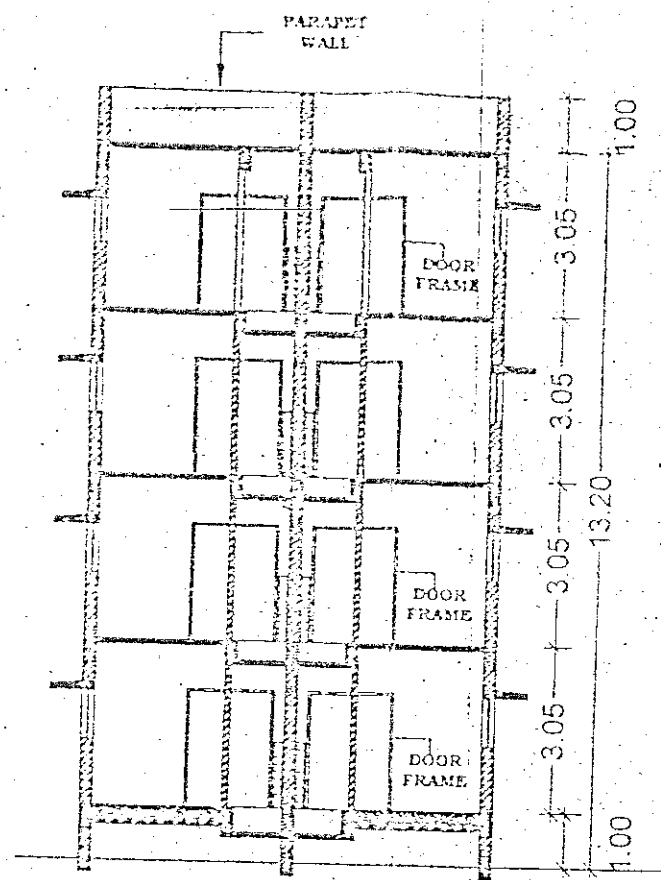


SECTION A-A

SCALE 1:100

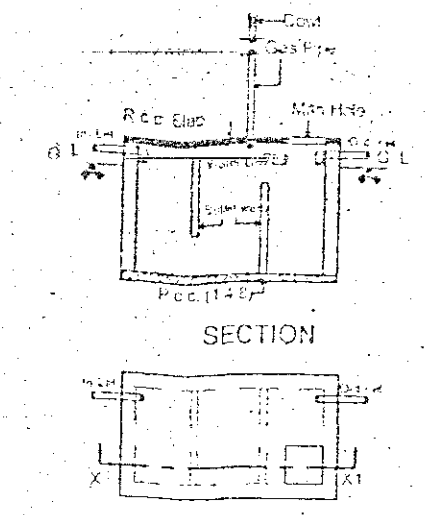


PLAN OF SEPTIK TANK

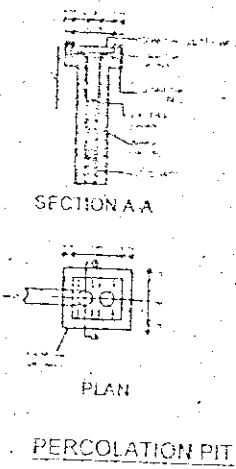

SECTION A-A


PLAN

PERCOLATION PIT

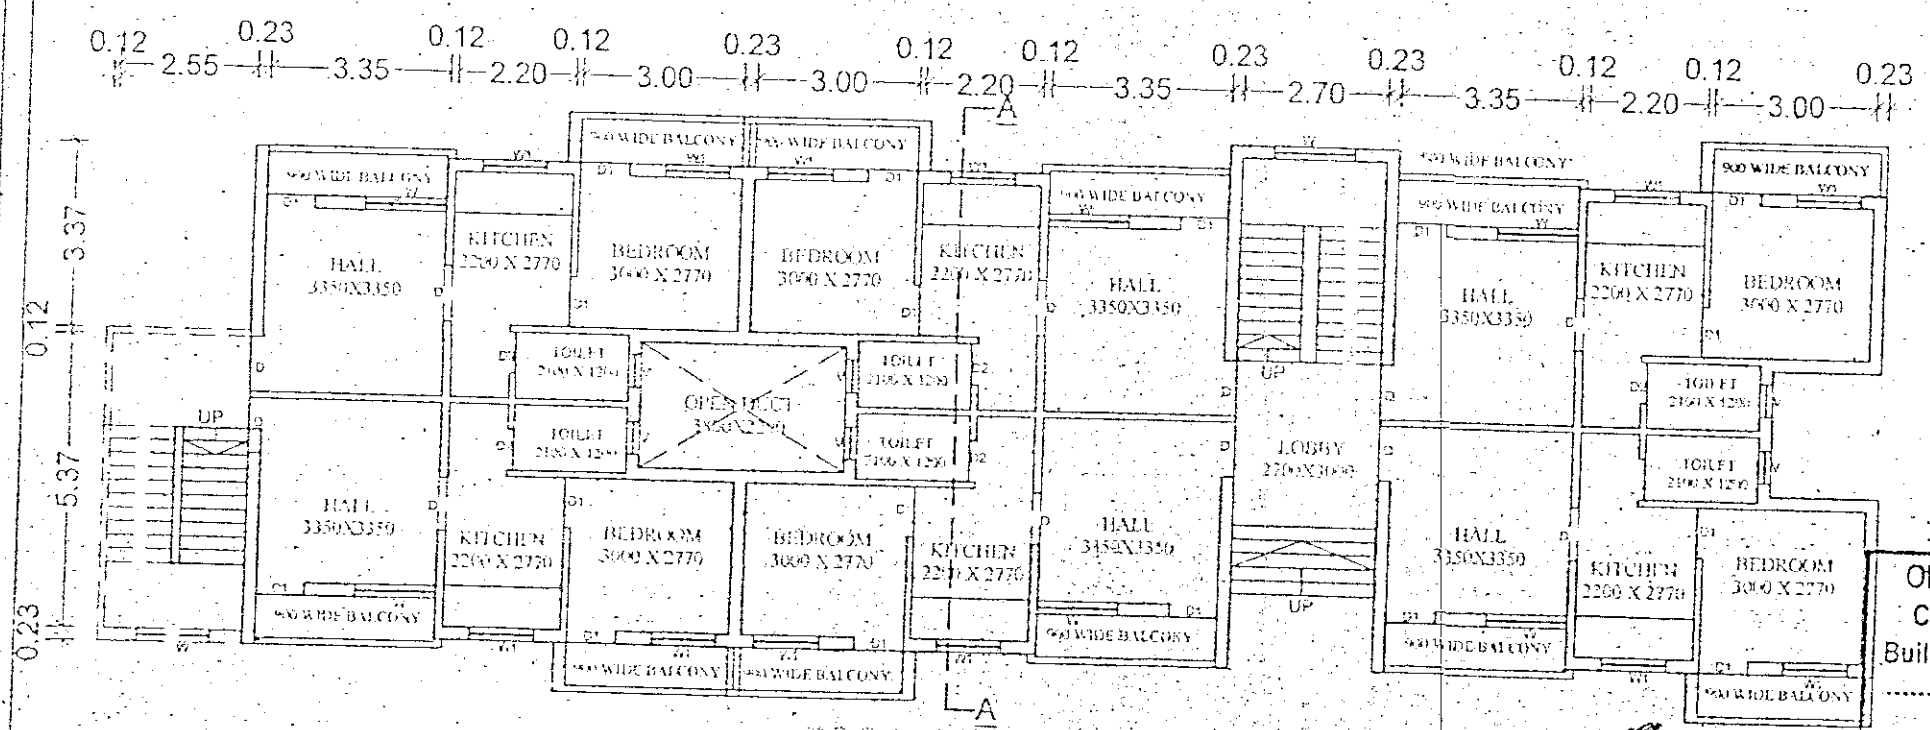

PROPOSED TYPICAL GROUND, FIRST, SECOND AND THIRD FLOOR PLAN

SCALE 1:100

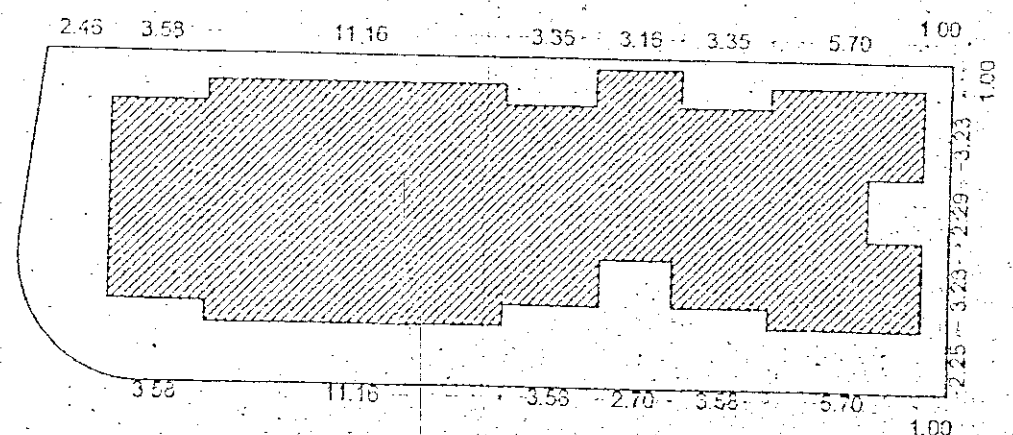

BLOCK PLAN

SCALE 1:1000

OFFICE OF THE MUNICIPAL COUNCIL
Building Permit No. _____
Date _____
SANCTIONED



महाराष्ट्र
नगर-परिचर, मुलस्थाना
नियोजन प्राधिकरण अधिकारी
नगर-परिचर, मुलस्थाना

Assistant Architect and Planner
Amravati Housing & Area Development Board,
AMRAVATI.

Chief Officer
Amravati Housing & Area Development Board,
AMRAVATI.

LAYOUT PLAN

SCALE 1:1000

PROPOSED RESIDENTIAL CONSTRUCTION OF EWS.HOUSE BELONGING TO M.H.A.D.A., ON PLOT NO.44TO50 SR.NO.52/1, 53/2, 53/3, 53/4, AND 53/5 AT MZ.BULDANA TQ.DIST. BULDANA

G+3 E.W.S.HOUSE

SCHEDULE OF OPENING


MARK	SIZE	DESCRIPTION
D	12'-0" X 5'	SLIDING LEAF FOLDING DOOR
D1	8'-0" X 2'-10"	SINGLE LEAF FOLDING DOOR
D2	0'-5" X 2'-10"	FAP DOOR
W	1'-0" X 1'-10"	MILD STEEL GRILL WINDOW
W1	1'-0" X 1'-10"	MILD STEEL GRILL WINDOW
V	0'-5" X 2'-10"	MILD STEEL GRILL WINDOW

GROUND +3 STOREY BUILDING
TOTAL NO OF TENEMENTS = 24
BUILT UP AREA PER TENEMENT = 35.76sqm. [384.77sqft.]
CARPET AREA = 31.13 sqm. [334.95sqft.]
TOTAL BUILT UP AREA OF BUILDING = 167.67sqm/per floor

CLIENT: AMRAVATI HOUSING AND AREA DEVELOPMENT BOARD, AMRAVATI.

ARCHITECT:

Arch. Jayant R. Sonune
B.Arch. A.I.I.A.
CA/15/18967
M/S. Vastu Shilp
Proprietor
Buldana.

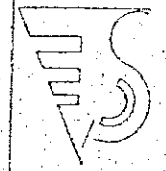

Consulting
• Architect
• Interior Designer
• Planner & Designer

Vastu Shilp

OFF: CLUB LAYOUT, S.B.E. ROAD, BULDANA, PH. 07262-244345	
DATE: 26/03/2014	DRAWN BY: RAJUL D. PARWAR
SCALE: N.T.S.	CHECK BY: J.R.S.