




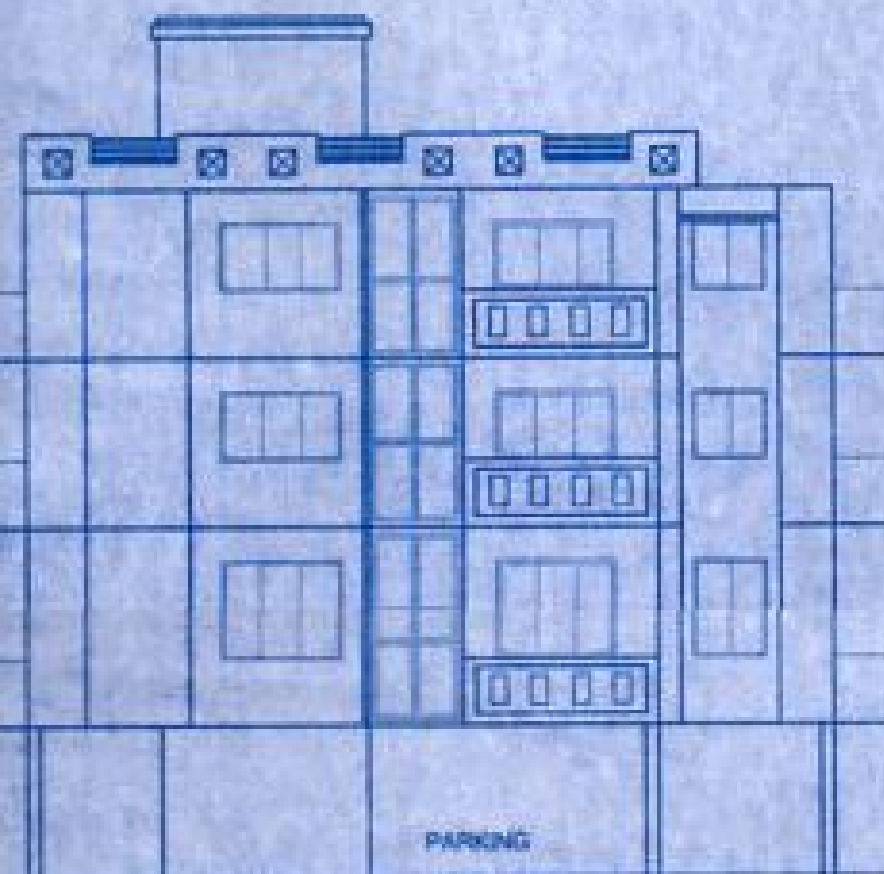

FRONT ELEVATION
SCALE 1:100

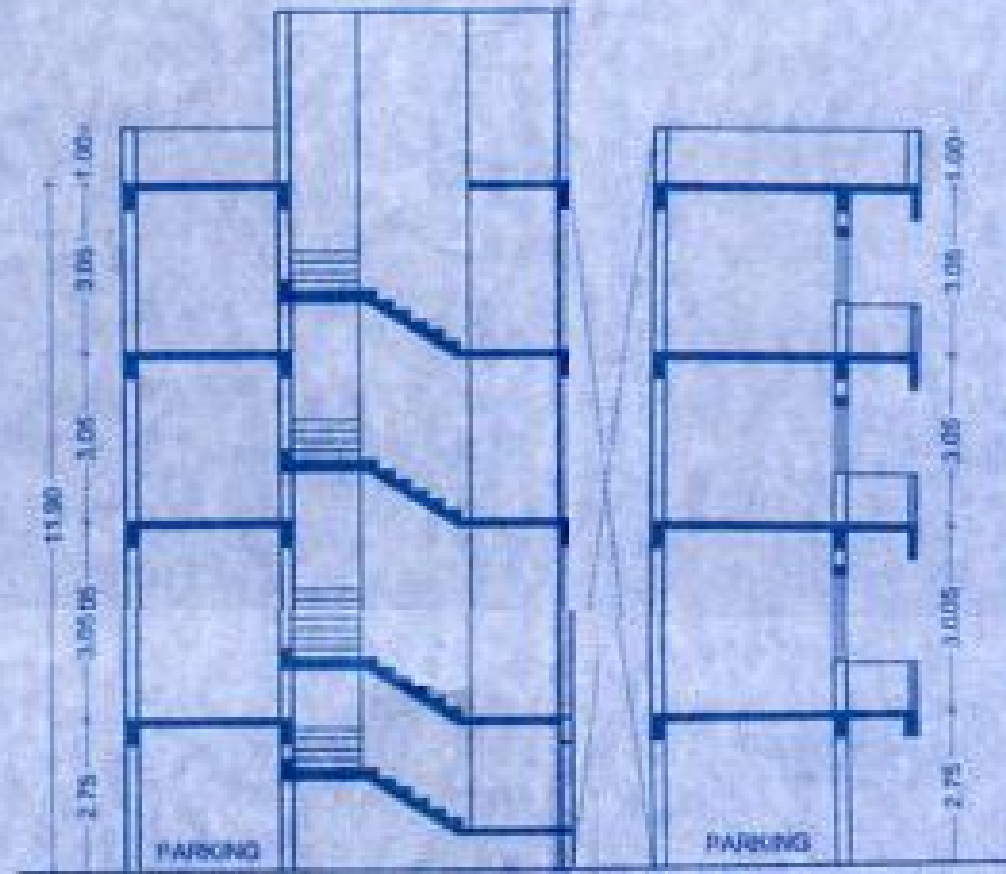


SECTION AA
SCALE 1:100

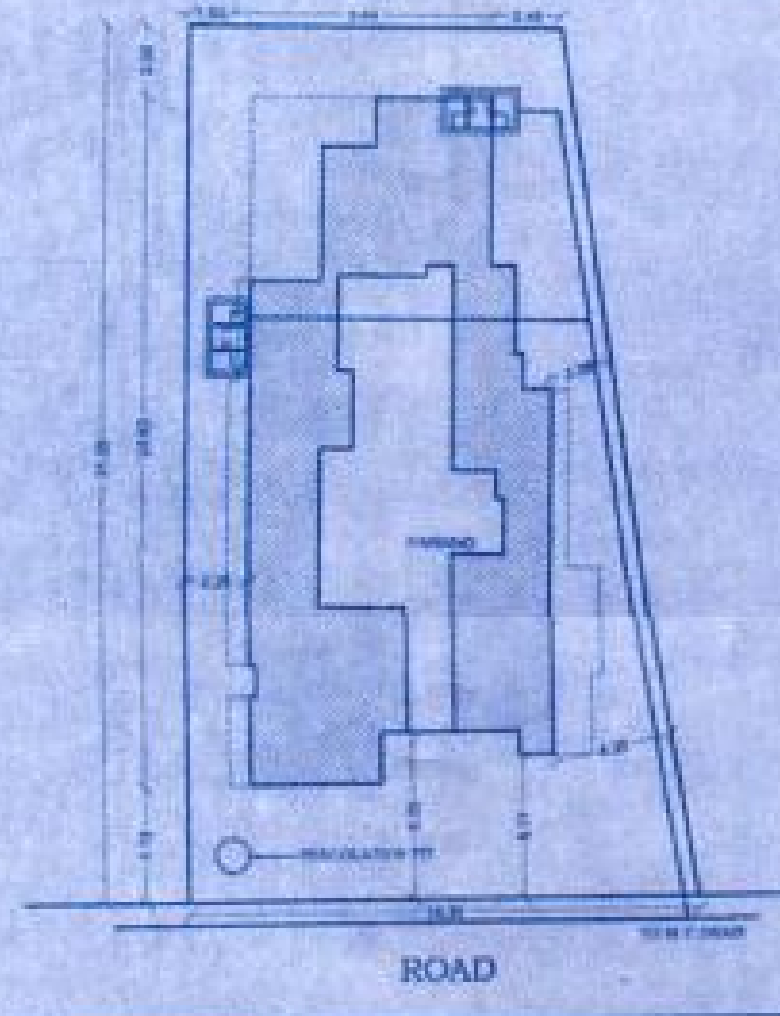

SITE PLAN (G.F.)
SCALE 1:100




TYPICAL BLOCK PLAN
[F.F., S.F., T.F.]

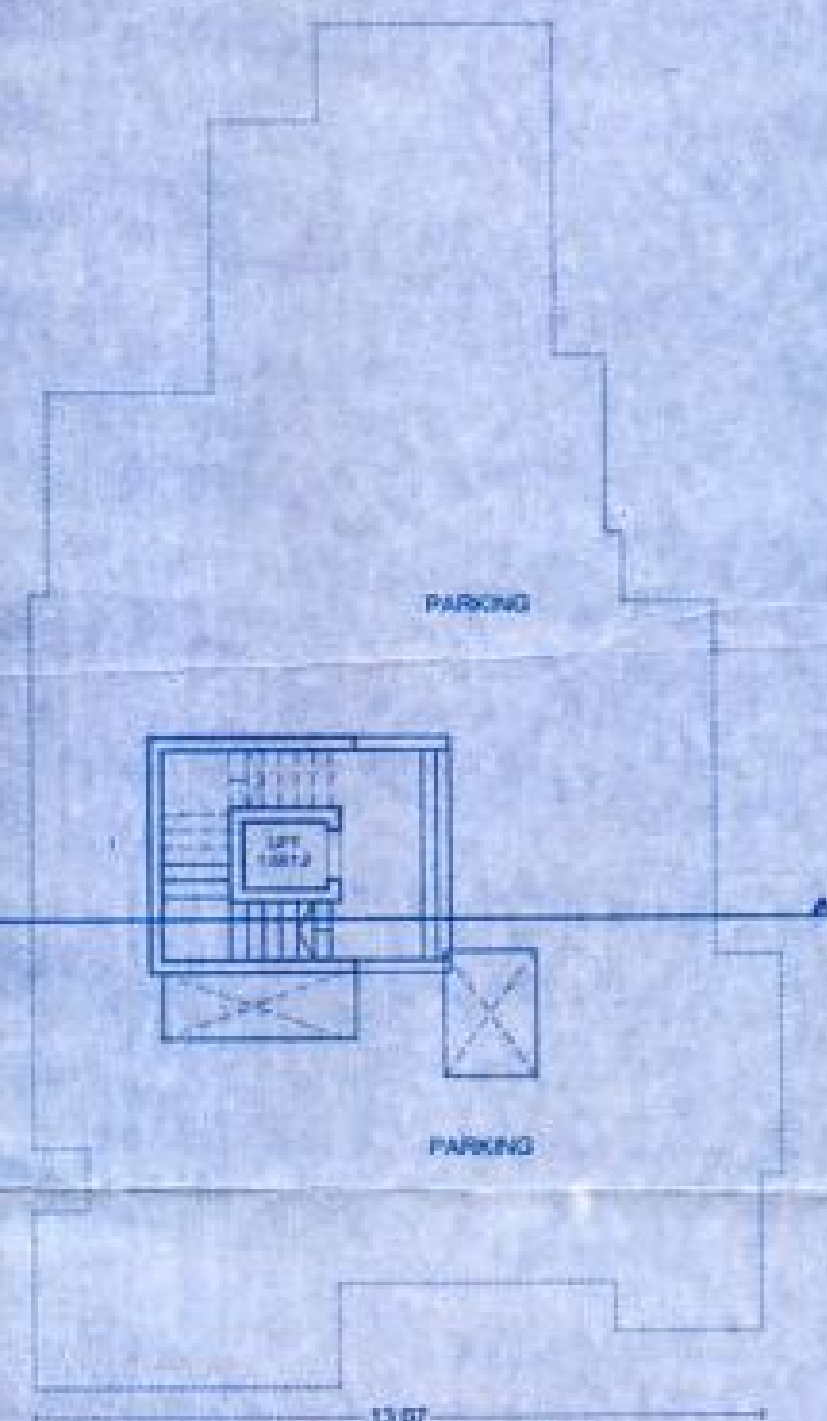


GROUND FLOOR PARKING PLAN
SCALE 1:100




TYPICAL FIRST, SECOND AND THIRD FLOOR PLAN
SCALE 1:100

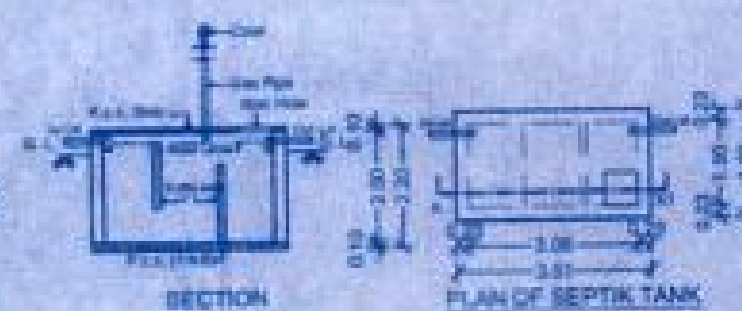

SECTION
PLAN OF SEPTIC TANK

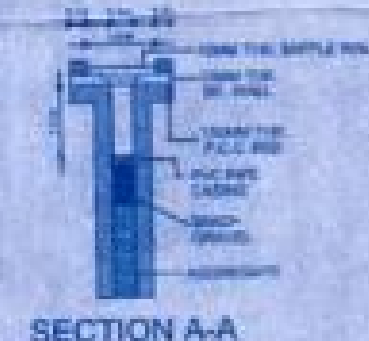


SECTION A-A

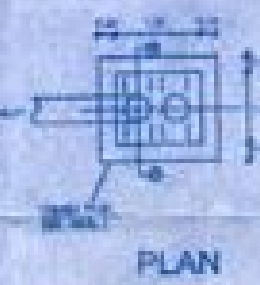

PLAN

PERCOLATION PIT

FLOOR	FLAT NO.	BUILT UP AREA		COVERED AREA		TOTAL AREA		TOTAL BUILT UP AREA	TOTAL COVERED AREA
		sq. ft.	sq. m.	sq. ft.	sq. m.	sq. ft.	sq. m.		
1ST FLOOR	1	1000	92.9	1000	92.9	2000	185.8	1000	92.9
	2	1000	92.9	1000	92.9	2000	185.8	1000	92.9
	3	1000	92.9	1000	92.9	2000	185.8	1000	92.9
	4	1000	92.9	1000	92.9	2000	185.8	1000	92.9
2ND FLOOR	5	1000	92.9	1000	92.9	2000	185.8	1000	92.9
	6	1000	92.9	1000	92.9	2000	185.8	1000	92.9
	7	1000	92.9	1000	92.9	2000	185.8	1000	92.9
	8	1000	92.9	1000	92.9	2000	185.8	1000	92.9
3RD FLOOR	9	1000	92.9	1000	92.9	2000	185.8	1000	92.9
	10	1000	92.9	1000	92.9	2000	185.8	1000	92.9
	11	1000	92.9	1000	92.9	2000	185.8	1000	92.9
	12	1000	92.9	1000	92.9	2000	185.8	1000	92.9
4TH FLOOR	13	1000	92.9	1000	92.9	2000	185.8	1000	92.9
	14	1000	92.9	1000	92.9	2000	185.8	1000	92.9
	15	1000	92.9	1000	92.9	2000	185.8	1000	92.9
	16	1000	92.9	1000	92.9	2000	185.8	1000	92.9
TOTAL	16	16000	1486.4	16000	1486.4	32000	2972.8	16000	1486.4

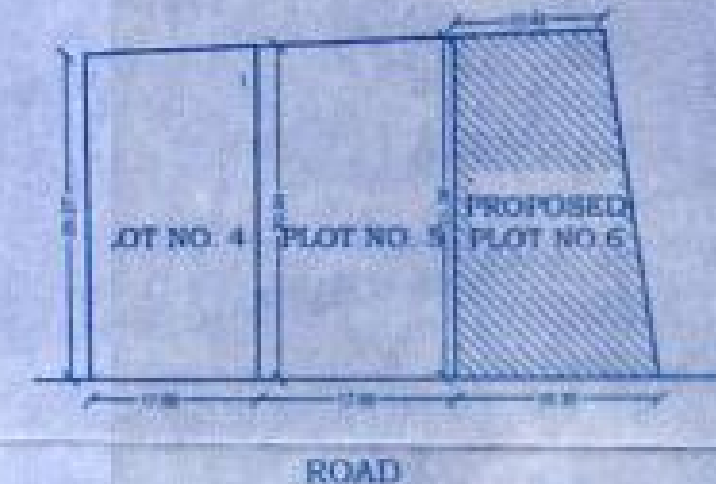

LOCATION PLAN
SCALE 1:100

PROPOSED CONSTRUCTION
BELONGING TO SHRI.
S.S.SARDAR, ON PLOT NO.06,
S.NO. 5/3, AT MZ.BULDANA,
TQ.+DIST. BULDANA.

SCHEDULE OF OPENING

MARK	SIZE	DESCRIPTION
D	1.00X2.10	TEAR WOOD DOOR
W	0.90X2.10	TEAR WOOD DOOR
W	1.50X1.20	ALUMINIUM WINDOW

AREA STATEMENT	
TOTAL PLOT AREA	481.44 SQM

TOTAL BUILT UP AREA FOR FIRST FLOOR	
SECTION	AREA
01.05.11	1000 SQM
02.07.12	1000 SQM
03.05.13	1000 SQM
04.09.14	1000 SQM
05.10.15	1000 SQM
TOTAL	5000 SQM

TOTAL BUILT UP AREA SECOND FLOOR	5000 SQM
TOTAL BUILT UP AREA THIRD FLOOR	5000 SQM
TOTAL BUILT UP AREA	15000 SQM


OWNER SIGNATURE
(S.S. Sardar)

SANCTION AUTHORITY



ARCHITECT

Arch. Jayant R. Sonune
Arch. A.I.A.
M/S. Vastu Shilp
Proprietor
Buldana

 

Consulting
Architect
Interior Designer
Renovator & Designer

OFFICE OF THE MUNICIPAL
COUNCIL, BULDANA
Buldana Permit No. 684/00
15/11/2016
SANCTIONED