
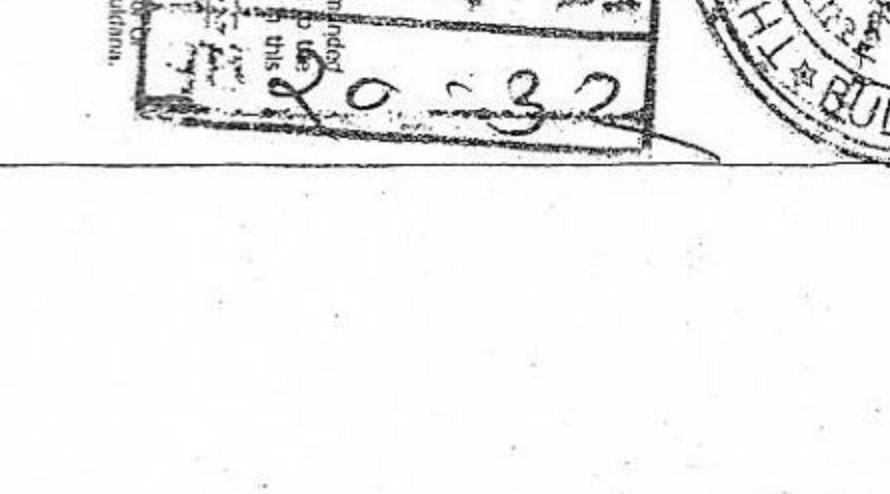
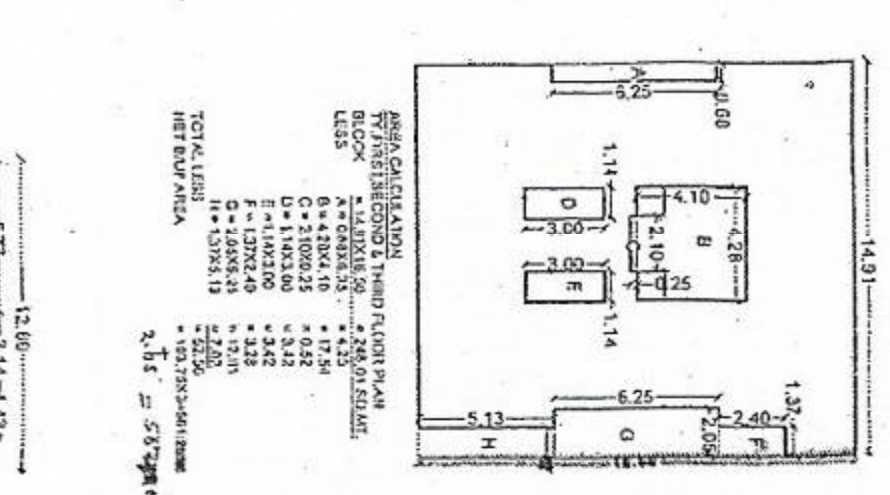
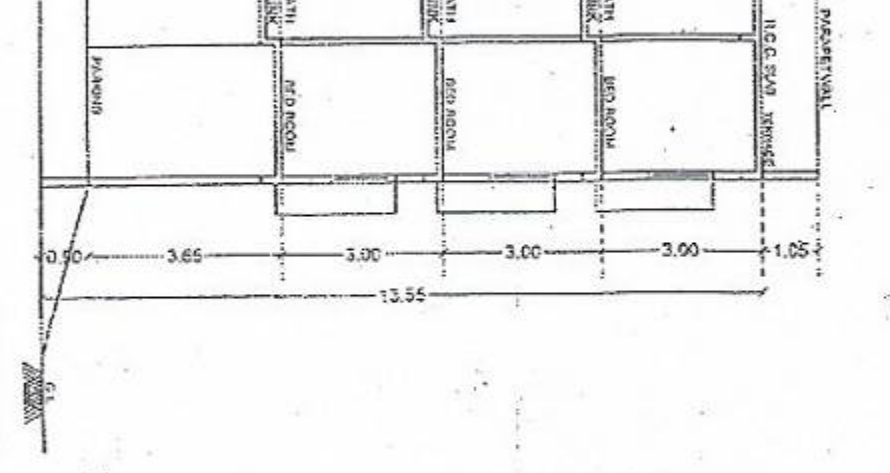
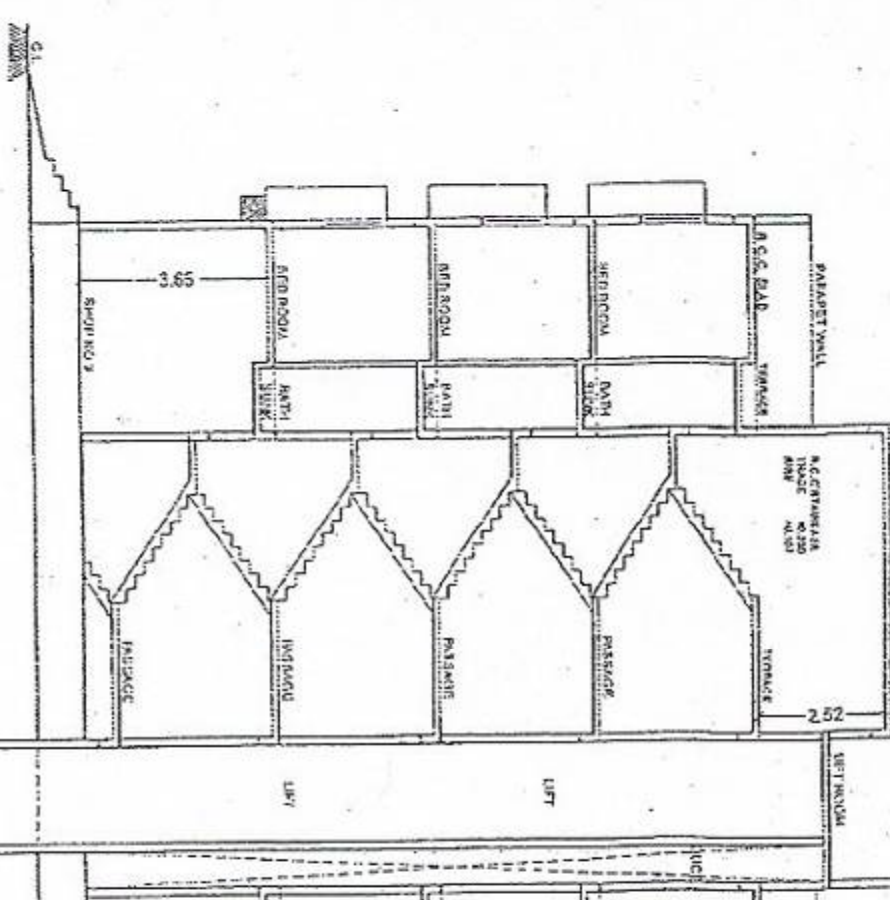


BILCOY AREA STATEMENT			
NO.	DESCRIPTION	AREA (SQ. M.)	REMARKS
1	PLANTATION	10.00	
2	ROAD	10.00	
3	WATER TANK	10.00	
4	WATER TANK	10.00	
5	WATER TANK	10.00	
6	WATER TANK	10.00	
7	WATER TANK	10.00	
8	WATER TANK	10.00	
9	WATER TANK	10.00	
10	WATER TANK	10.00	

PARKING AREA STATEMENT			
NO.	DESCRIPTION	AREA (SQ. M.)	REMARKS
1	PARKING	10.00	
2	PARKING	10.00	
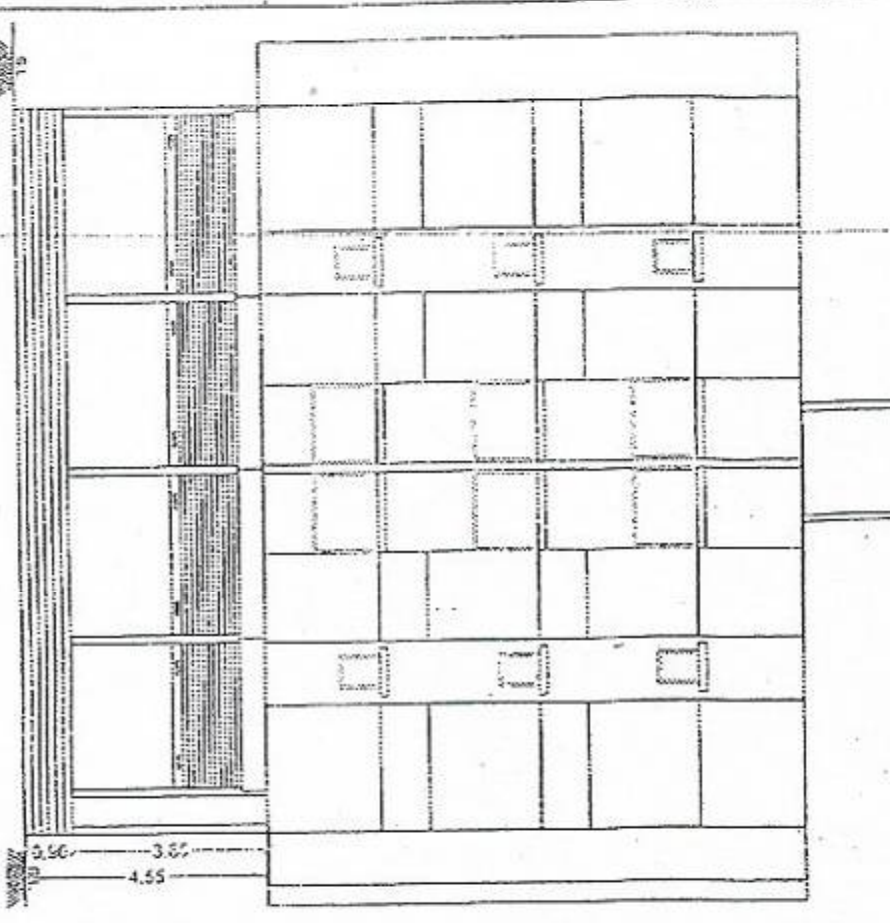






ELEVATION

SECTION A-A

LOCATION PLAN SCALE 1:100

SECTION OF CONCRETE WALL

RAIN WATER HARVESTING

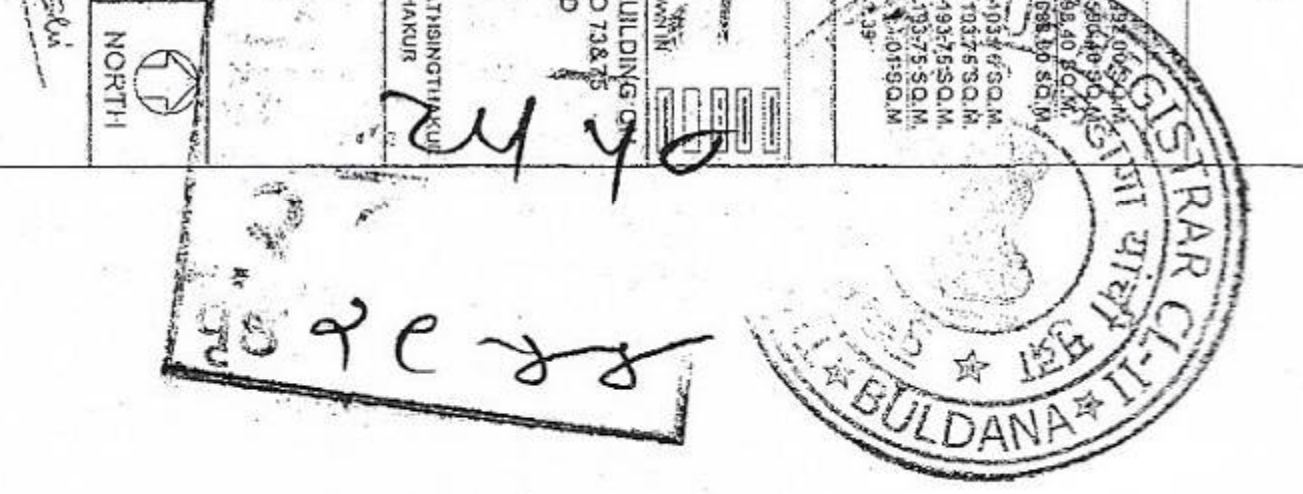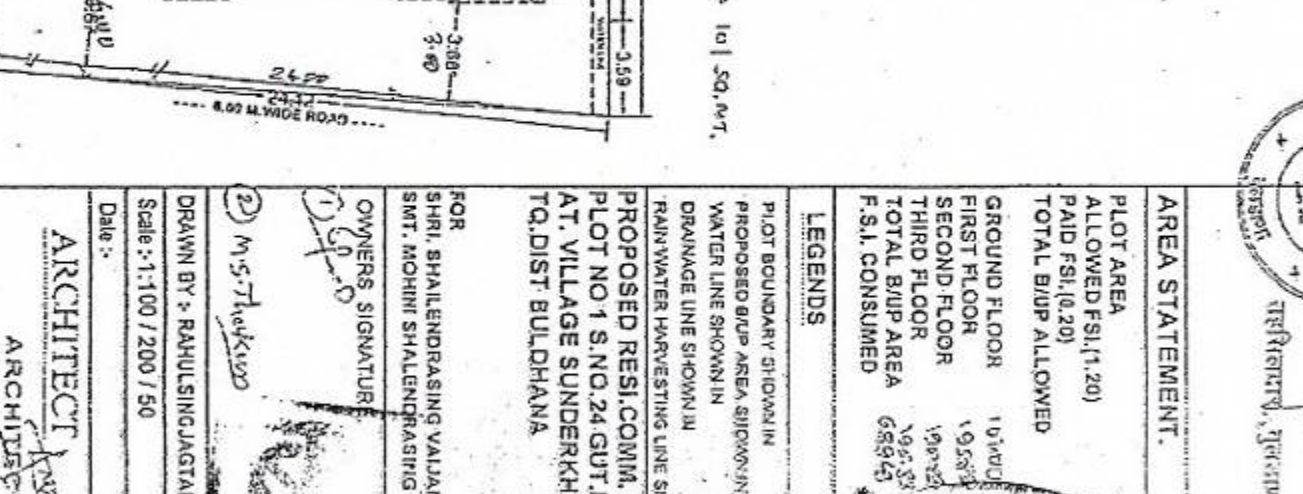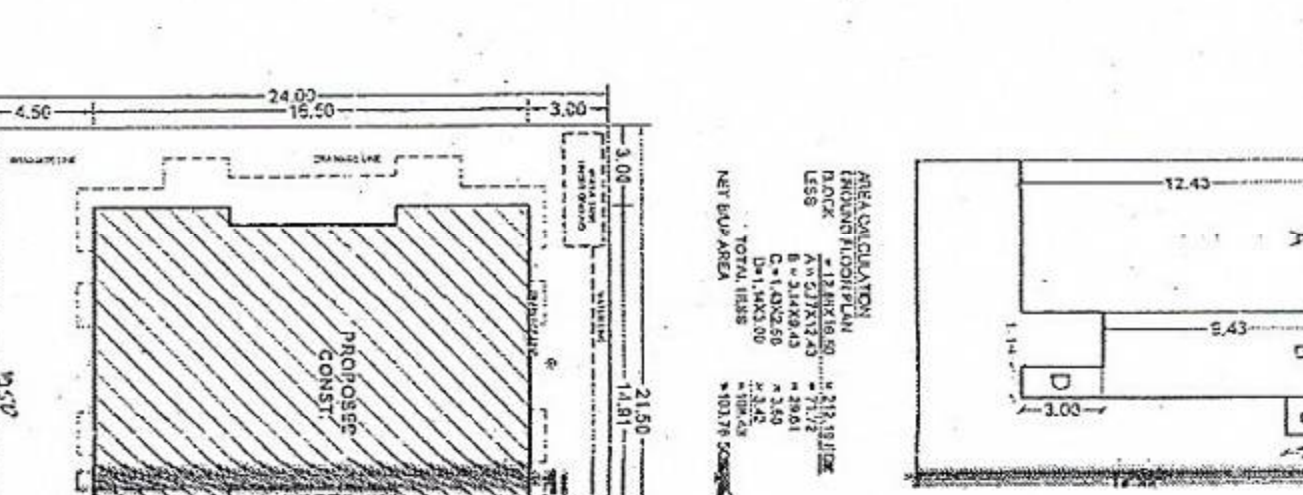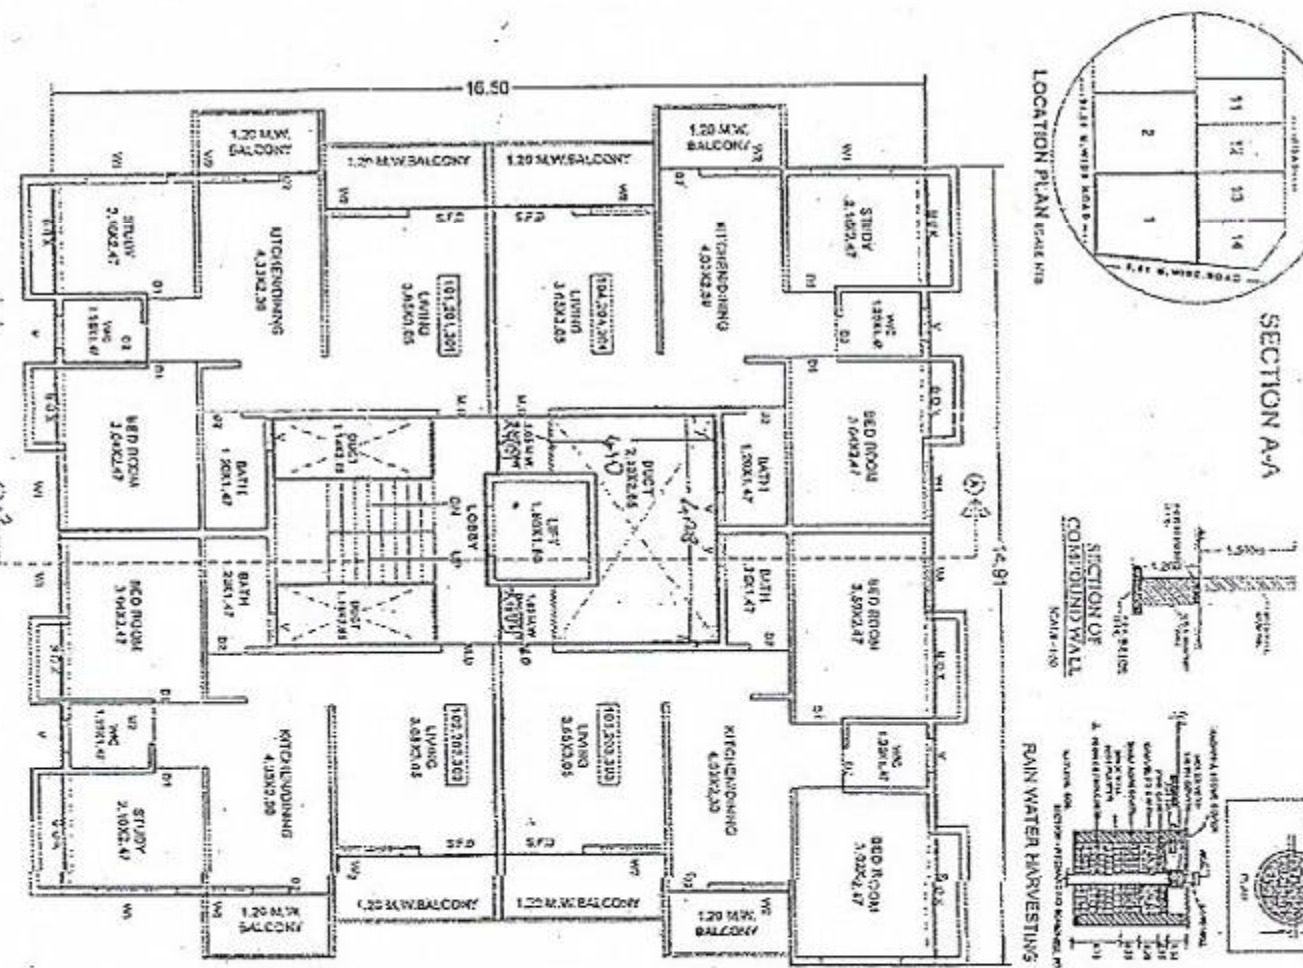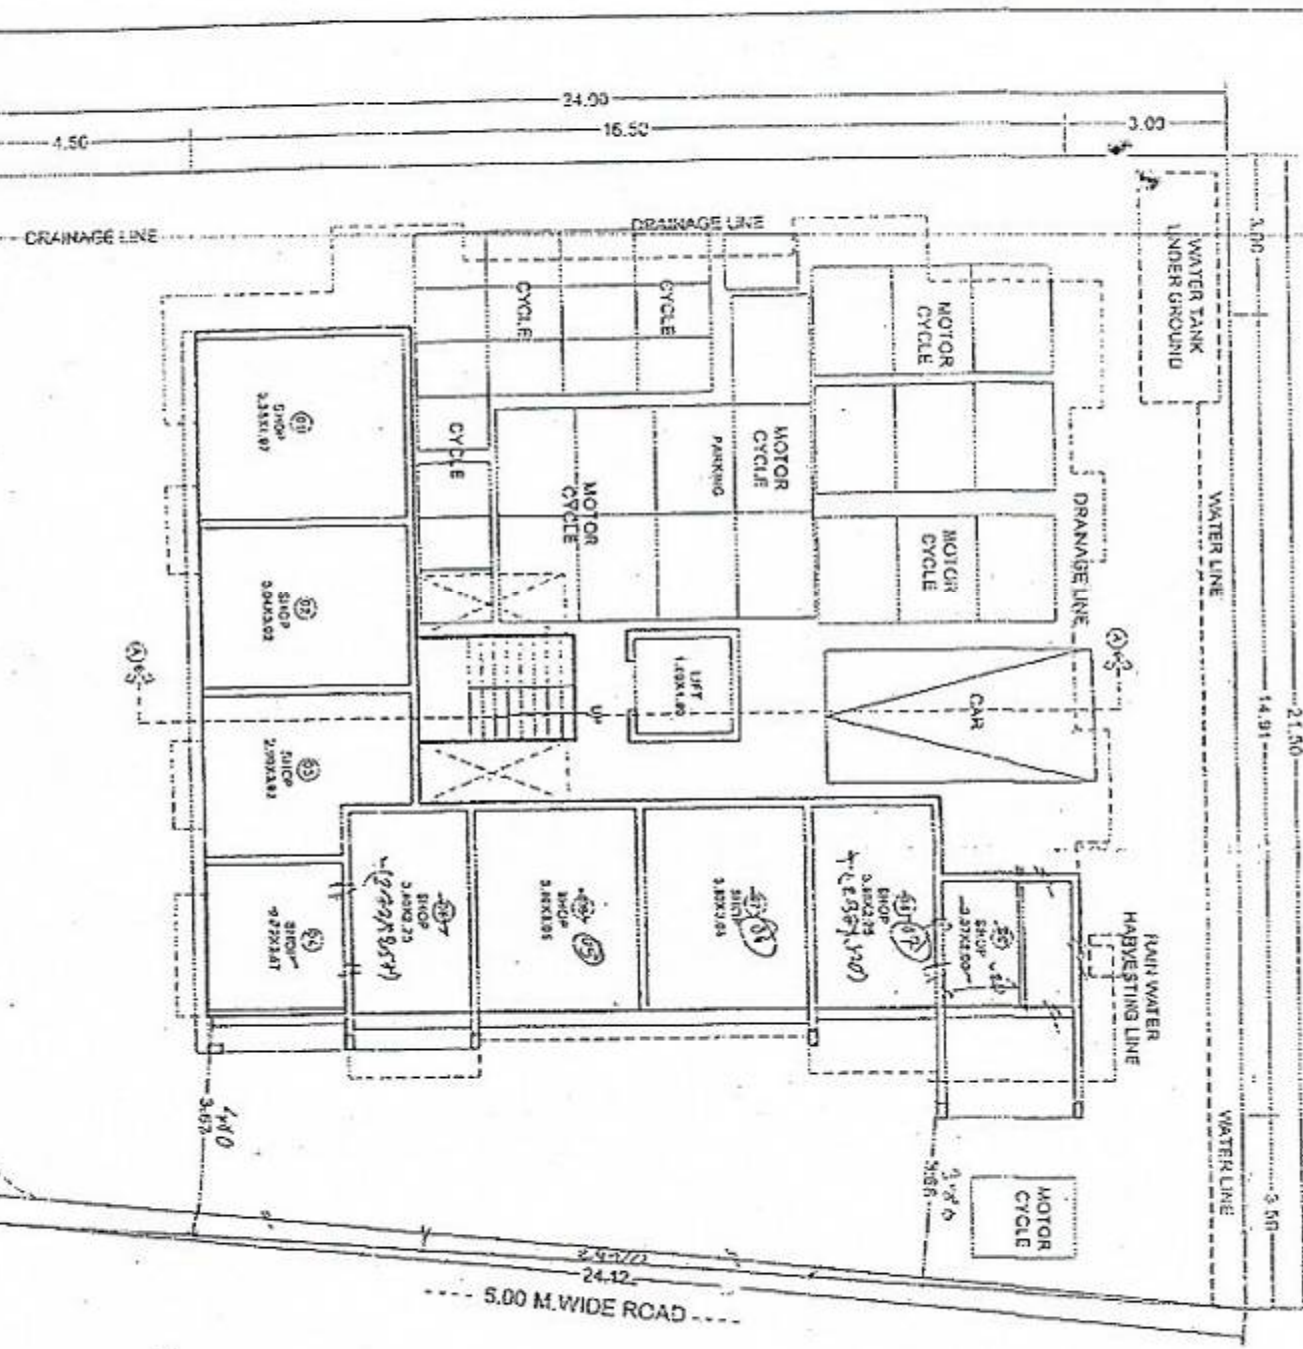

GROUND/PARKING FLOOR PLAN SCALE 1:100

TYPICAL SECOND & THIRD FLOOR PLAN

SITE PLAN SCALE

AREA CALCULATION	
NO.	DESCRIPTION
1	PLANTATION
2	ROAD
3	WATER TANK
4	WATER TANK
5	WATER TANK
6	WATER TANK
7	WATER TANK
8	WATER TANK
9	WATER TANK
10	WATER TANK

TOTAL AREA	
NO.	DESCRIPTION
1	PLANTATION
2	ROAD
3	WATER TANK
4	WATER TANK
5	WATER TANK
6	WATER TANK
7	WATER TANK
8	WATER TANK
9	WATER TANK
10	WATER TANK

TOTAL AREA	
NO.	DESCRIPTION
1	PLANTATION
2	ROAD
3	WATER TANK
4	WATER TANK
5	WATER TANK
6	WATER TANK
7	WATER TANK
8	WATER TANK
9	WATER TANK
10	WATER TANK

FOR SHRI. BHALENDRASINGH VAJRAYATHIRINGI
SHRI. MOHINI SHALENDRASINGH THAKUR
OWNERS SIGNATURE
DATE: 11/10/2007
DRAWN BY: RAJULINGIAJAP
SCALE: 1:100 / 200 / 50
NORTH
ARCHITECT
AMRISH JOSHI & ASSO.
C/25/15350
SHREE NO. 25, 2A TOWER PANDANIPETA,
AIRAVAT ROAD, CHILLI NO. 942270622

REGISTERED
TOWN PLANNING AND
BUILDING
CL-11
BULDANA

THE SUB-REGISTRAR
CL-11
BULDANA