


DEMARCATED FINAL RESIDENTIAL LAYOUT PLAN IN S.NO : 66/1,66/2+ 67/1,67/2AT : AKOLA. TAL : AKOLA DIST : AKOLA.

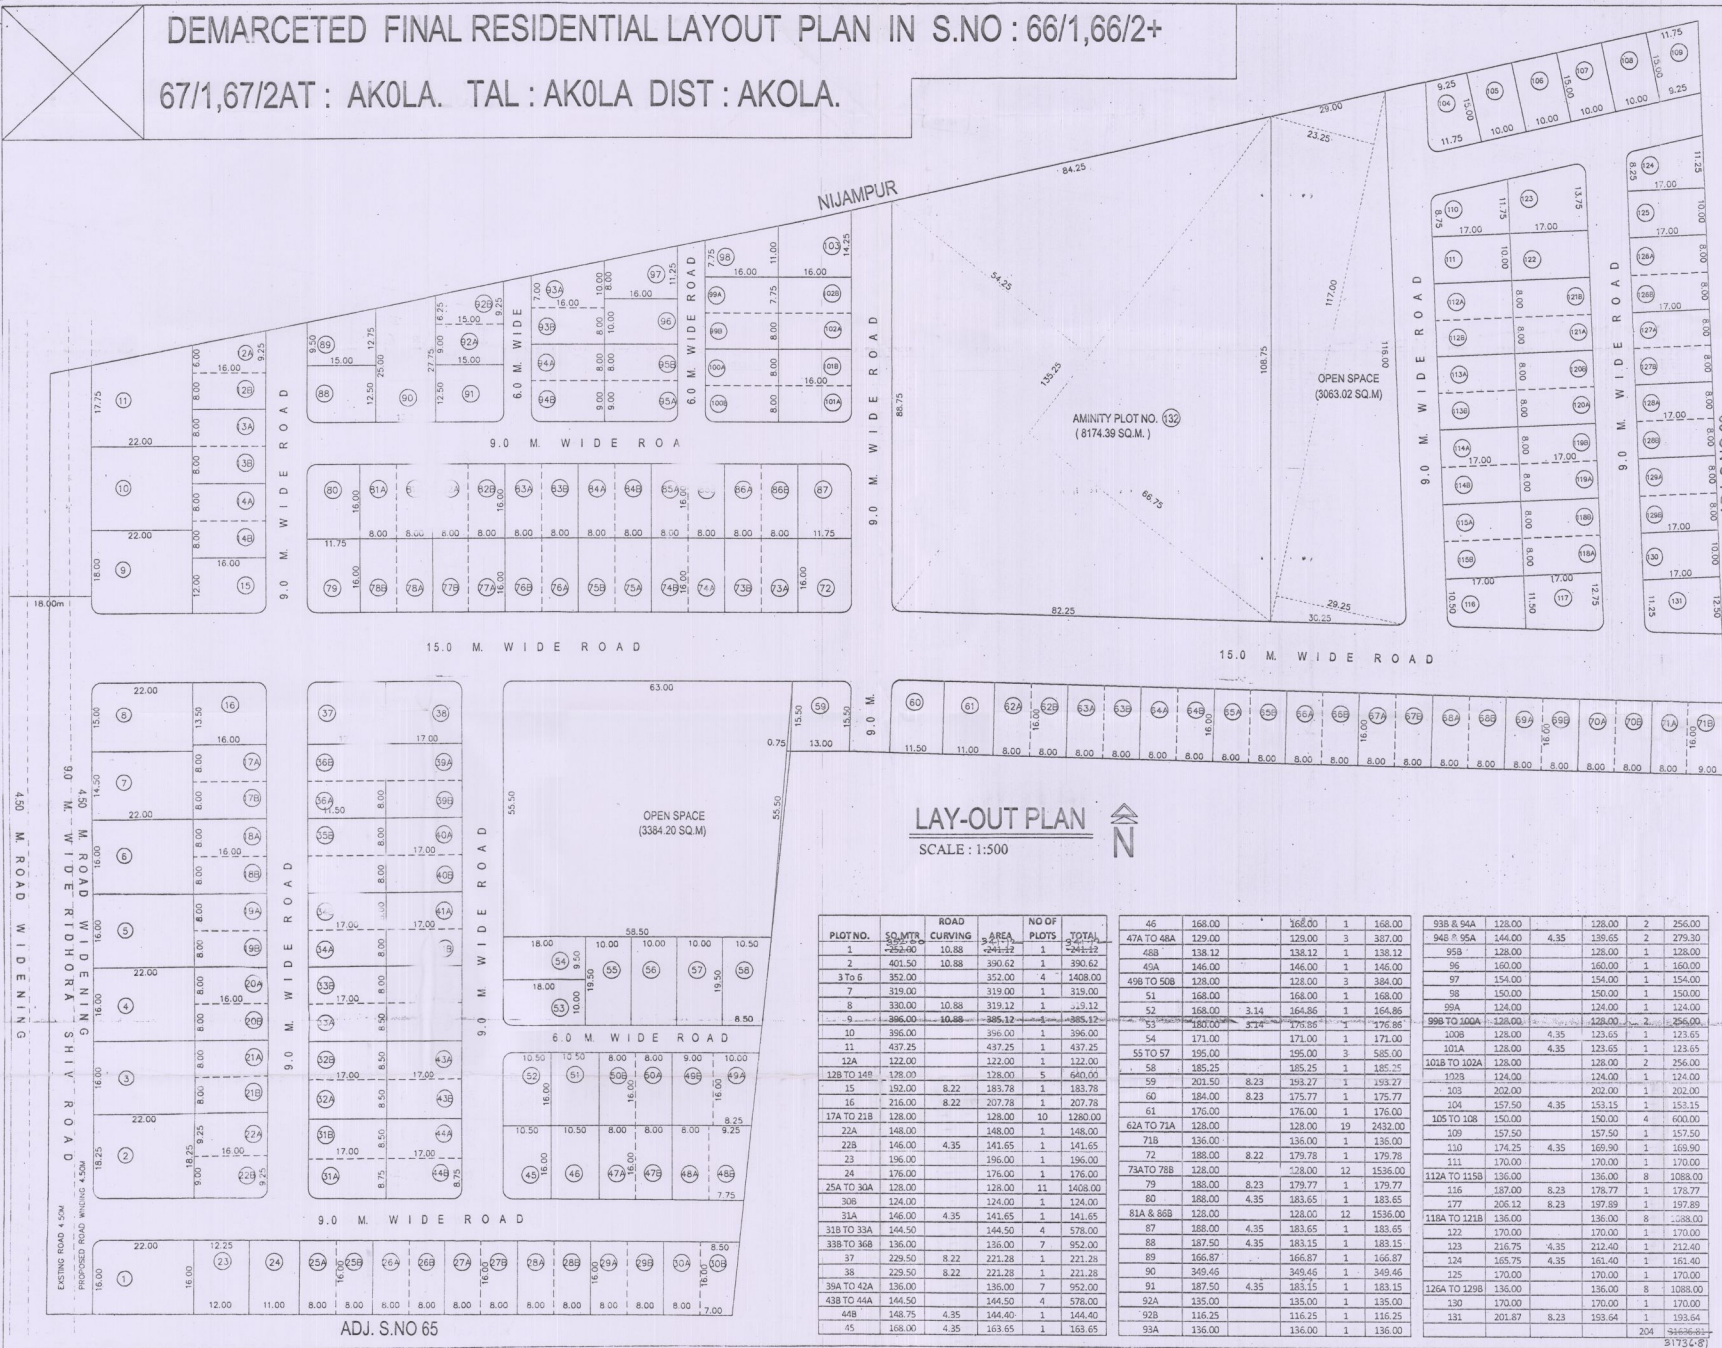

LAY-OUT PLAN
SCALE : 1:500

PLOT NO.	SQ. MTRS	ROAD CURVING	AREA	NO OF PLOTS	TOTAL
1	252.40	10.88	252.40	1	252.40
2	401.50	10.88	390.62	1	390.62
7 to 6	352.00		352.00	4	1408.00
7	319.00	10.88	319.00	1	319.00
8	330.00	10.88	319.12	1	319.12
9	396.00	10.88	385.12	1	385.12
10	396.00		396.00	1	396.00
11	437.25		437.25	1	437.25
12A	122.00		122.00	1	122.00
12B to 14B	128.00		564.00	5	692.00
15	152.00	8.22	183.78	1	183.78
16	216.00	8.22	207.78	1	207.78
17A to 21B	128.00		128.00	10	1280.00
22A	148.00		148.00	1	148.00
22B	146.00	4.35	141.65	1	141.65
23	196.00		196.00	1	196.00
24	176.00		176.00	1	176.00
25A to 30A	128.00		128.00	11	1408.00
30B	124.00		124.00	1	124.00
31A	146.00	4.35	141.65	1	141.65
31B to 33A	144.50		144.50	4	578.00
33B to 34B	136.00		136.00	7	952.00
37	229.50	8.22	221.28	1	221.28
38	229.50	8.22	221.28	1	221.28
39A to 42A	136.00		136.00	7	952.00
43B to 44A	144.50		144.50	4	578.00
44B	146.75	4.35	144.40	1	144.40
45	168.00	4.35	163.65	1	163.65

46	168.00		168.00	1	168.00
47A TO 48A	129.00		129.00	3	387.00
48B	138.12		138.12	1	138.12
49A	146.00		146.00	1	146.00
49B TO 50B	128.00		128.00	3	384.00
51	168.00		168.00	1	168.00
52	168.00	3.14	164.86	1	164.86
53	167.00	8.24	170.86	1	170.86
54	171.00		171.00	1	171.00
55 TO 57	196.00		196.00	3	588.00
58	185.25		185.25	1	185.25
59	201.50	8.23	193.27	1	193.27
60	184.00	8.23	175.77	1	175.77
61	176.00		176.00	1	176.00
62A TO 71A	128.00		128.00	19	2432.00
71B	136.00		136.00	1	136.00
72	188.00	8.22	179.78	1	179.78
73A TO 78B	128.00		128.00	12	1536.00
79	188.00	8.23	179.77	1	179.77
80	188.00	4.35	183.65	1	183.77
81A & 86B	128.00		128.00	12	1536.00
87	188.00	4.35	183.65	1	183.65
88	187.50	4.35	183.15	1	183.15
89	166.87		166.87	1	166.87
90	349.46		349.46	1	349.46
91	187.50	4.35	183.15	1	183.15
92A	136.00		136.00	1	136.00
92B	116.25		116.25	1	116.25
93A	136.00		136.00	1	136.00

93B & 94A	128.00		128.00	2	256.00
94B & 95A	144.00	4.35	139.65	2	279.30
95B	128.00		128.00	1	128.00
96	160.00		160.00	1	160.00
97	154.00		154.00	1	154.00
98	150.00		150.00	1	150.00
99A	124.00		124.00	1	124.00
99B TO 100A	128.00		128.00	2	256.00
100B	128.00	4.35	123.65	1	123.65
101A	128.00	4.35	123.65	1	123.65
101B TO 102A	128.00		128.00	2	256.00
102B	124.00		124.00	1	124.00
103	202.00		202.00	1	202.00
104	157.50	4.35	153.15	1	153.15
105 TO 108	150.00		150.00	4	600.00
109	157.50		157.50	1	157.50
110	174.25	4.35	169.90	1	169.90
111	170.00		170.00	1	170.00
112A TO 115B	136.00		136.00	8	1088.00
116	187.00	8.23	178.77	1	178.77
117	206.12	8.23	197.89	1	197.89
118A TO 121B	136.00		136.00	8	1088.00
122	170.00		170.00	1	170.00
123	216.75	4.35	212.40	1	212.40
124	165.75	4.35	161.40	1	161.40
125	170.00		170.00	1	170.00
126A TO 129B	136.00		136.00	8	1088.00
130	170.00		170.00	1	170.00
131	201.87	8.23	193.64	1	193.64
				204	240.64

FINAL APPROVAL BY TWON PLANING

Recommend for Final approval as amended in S.D.A. Colour & Subject to conditions mentioned in this office letter No. 1185/12-11-2014

Assist. Director of Town Planning, Akola

FINAL APPROVAL BY SUB.DIVS.OFFICER

ADJ. S.NO 66

उप अधिकार भुमी अभिलेख अकोला
याचे कार्यलय म.र.न.१.८.० मोजणी दिनांक २०/०४/२०१४

AREA STATEMENT

AREA OF S.NO 66/1+66/2 : 38100.00 SQ.M
AREA OF S.NO 67/1+67/2 : 28100.00 SQ.M
TOTAL AREA UNDER LAY OUT : 66200.00 SQ.M
AREA UNDER OPEN SPACE : 6447.22 SQ.M
AMINITY PLOT NO 132 : 8174.39 SQ.M
AREA UNDER ROAD : 4754.50 SQ.M
AREA UNDER PLOTS : 31668.81 SQ.M

SITE PLAN

scale 1:10000

PROPOSED SITE G.NO 66+67

OWNER'S SIGN.

DHARIWAL & CHHORIA DEVELOPERS LLP
PARTNER SHRI SHANTILAL DEVICHAND JAIN
POWER OF ATTORNEY HOLDER
SHRI BHARAT VIJAY KULKARNI

ENGINEER'S SIGN.

DEORE ASSOCIATES
MAHAVIR PLAZA, SATANA ROAD,
SOYGAON, MALEGAON, DIST-NASIK.
PH : 0-02554) 256357.
M.B : 9422252752.
E-MAIL : deorevk@gmail.com