

SANCATIONING AUTHORITY
14/750 / 2015020143-रिक्तप्लॉट
13X55

जिल्हा भूतल मंडळ
अहमदनगर जिल्हा




अहमदनगर जिल्हा
अहमदनगर जिल्हा

OPENING DOOR/WINDOW
D-DOOR 7 IN SINGLE SHUTTER 1.0502 M
D-1 DOOR 7 IN SINGLE SHUTTER 1.0502 M
W-WINDOW FULLY GLAZED SHUTTER 1.0512 M
W-WINDOW FULLY GLAZED SHUTTER 1.0512 M
V-VENTILATOR 7 IN GLAZED 0.845 M

AREA STATEMENT
TOTAL PLOT AREA 975.00 SQM.
PROP. GROUND FL. BUA AREA 50.00 SQM.
PROP. GROUND FL. BUA AREA 30.00 SQM.
PROP. FIRST FL. BUA AREA 188.13 SQM.
PROP. SECOND FL. BUA AREA 188.13 SQM.
PROP. THIRD FL. BUA AREA 188.13 SQM.
PROP. FOURTH FL. BUA AREA 188.13 SQM.
PROP. FIFTH FL. BUA AREA 188.13 SQM.
TOTAL BUA AREA 975.00 SQM.
F.S.I. FREE AREA 20.00 SQM.
PROP. GR. FL. GYM HALL 10.00 SQM.
PROP. GR. FL. METER ROOM 10.00 SQM.

PLAN SHOWING THE PROPOSED
CONSTRUCTION OF RESIDENTIAL
APARTMENT BUILDING FOR SHRI
TANUJALAL HIMMATLAL PAREKH &
OTHERS AT MOUJE UMARWAD, IN NZL
SHEET NO.75-C ON NZL PLOT NO.11,
JATHARPETH, AKOLA.TQ. & DIST. AKOLA.

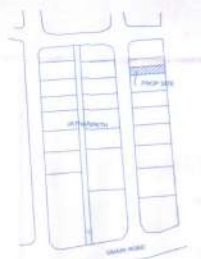

KEY PLAN / LOCATION PLAN
SCALE 1:500

OWNER DRAWN BY

T.H. Parekh




PROP. GR. FLOOR PLAN
SCALE 1:100



PROP. FIRST, SECOND, THIRD, FOURTH, FIFTH
FLOOR PLAN
SCALE 1:100




FRONT ELEVATION
SCALE 1:50

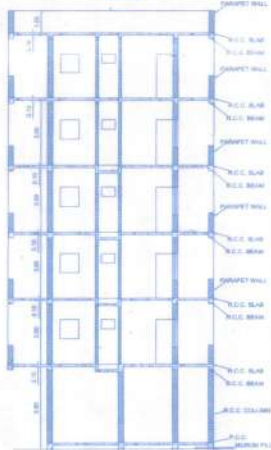


SECTION A-A
SCALE 1:50



SOLAR WATER HEATING SYSTEM

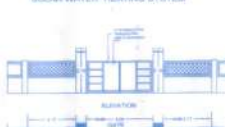


SECTION
SCALE 1:50

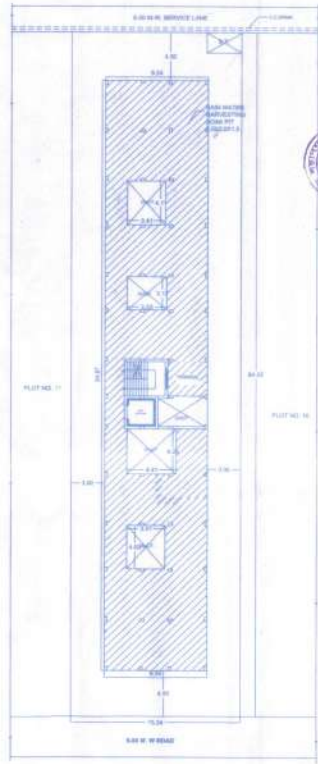

SITE PLAN
SCALE 1:500



SECTION
SCALE 1:50

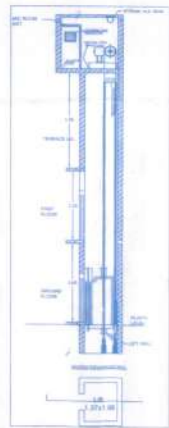

SECTION
SCALE 1:50