

SANCATIONING AUTHORITY

TP TO PLINTH LEVEL ONLY

મ. સંસ્થાની મંજૂરી



PROJECT INFORMATION :

PROPOSED CONSTRUCTION OF
COMMERCIAL COMPLEX FOR,
Shri. Sushilkumar Ratnalaji Khovai
Shri. Sanjay Omprakash Bajoria
And Three Other

Made : Umeshchandra, Gorkashan Road
Survey No : 13/2 / 60-61 Dtd 30.09.1971
M. No. 6/1/7/1.12.13.14 / 49 &
M. No. 6/1/7/1.12.13.14 / 50
M. No. 6/1/7/1.12.13.14 / 50







DRAWN BY :

Shri. Sushilkumar Ratnalaji Khovai
Reg. No. 14/2017
Hill Nishad Colony, Ramnagar, AGRA


PLOT OWNERS :

Shri. Sushilkumar Ratnalaji Khovai
Shri. Sanjay Omprakash Bajoria


DATE :
SCALE : 1:100
SHEET NO : 2

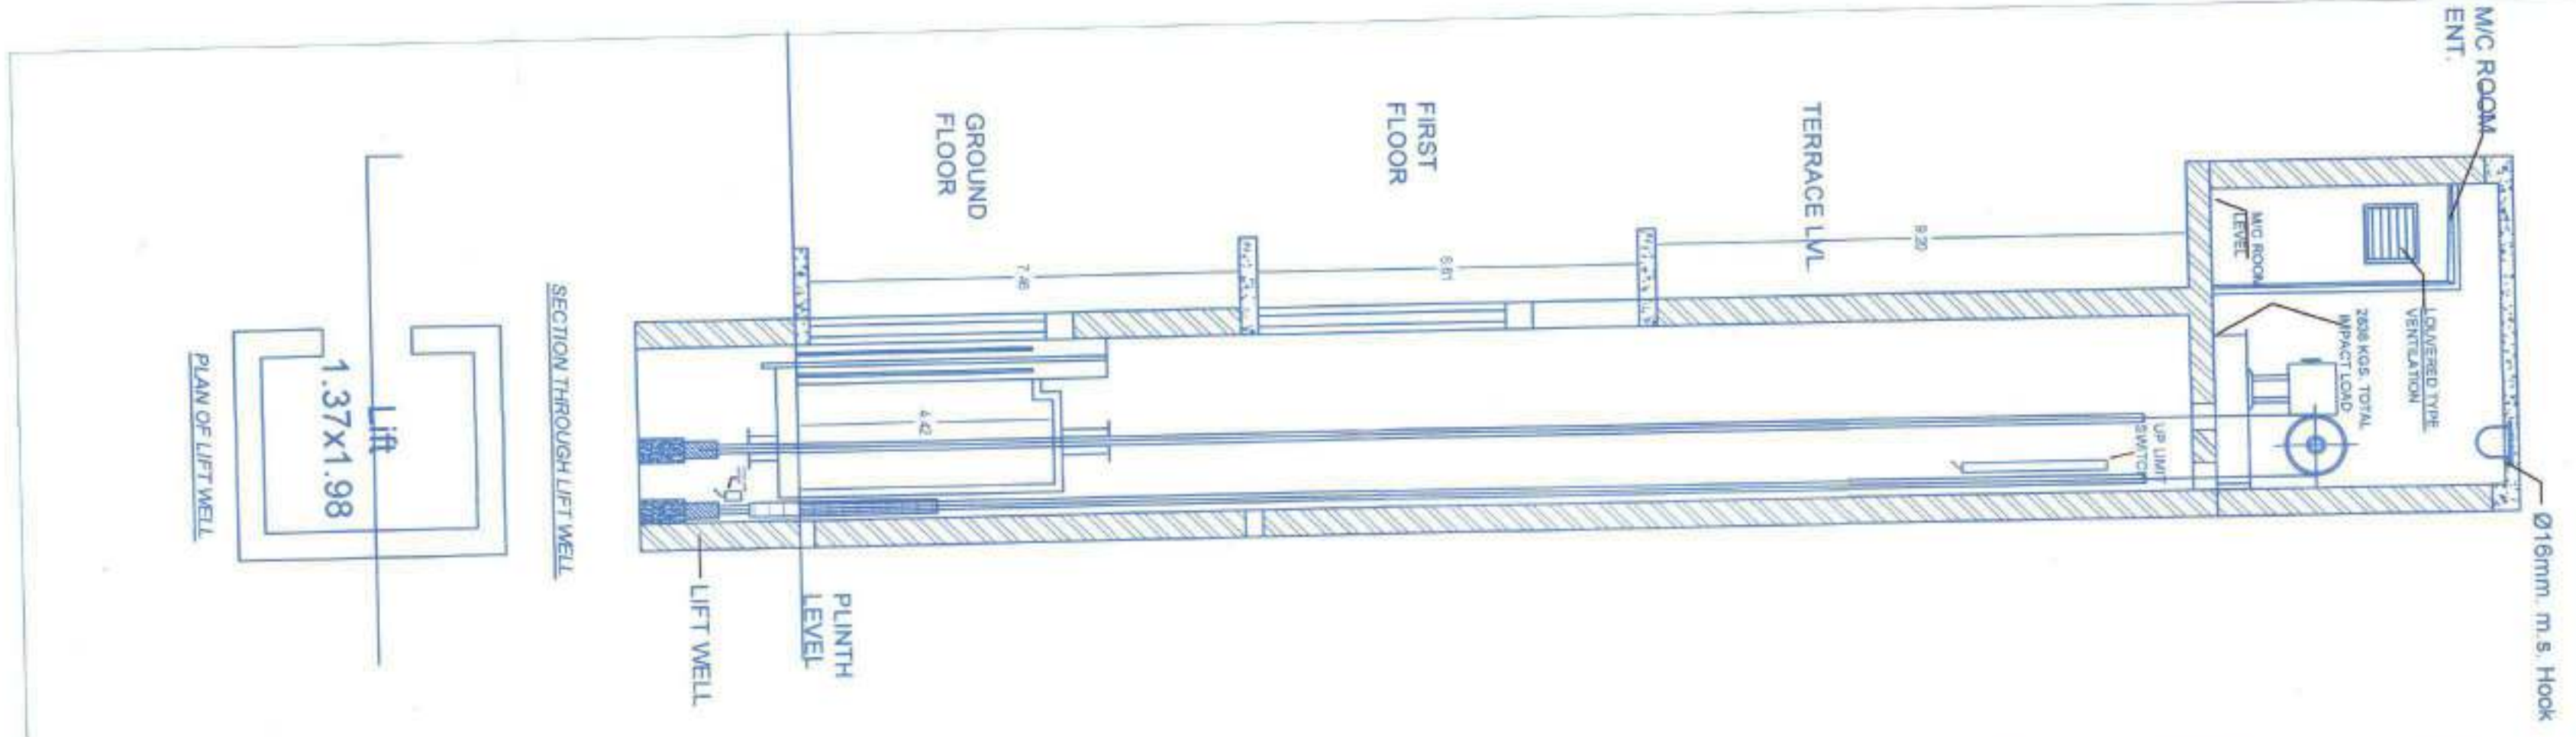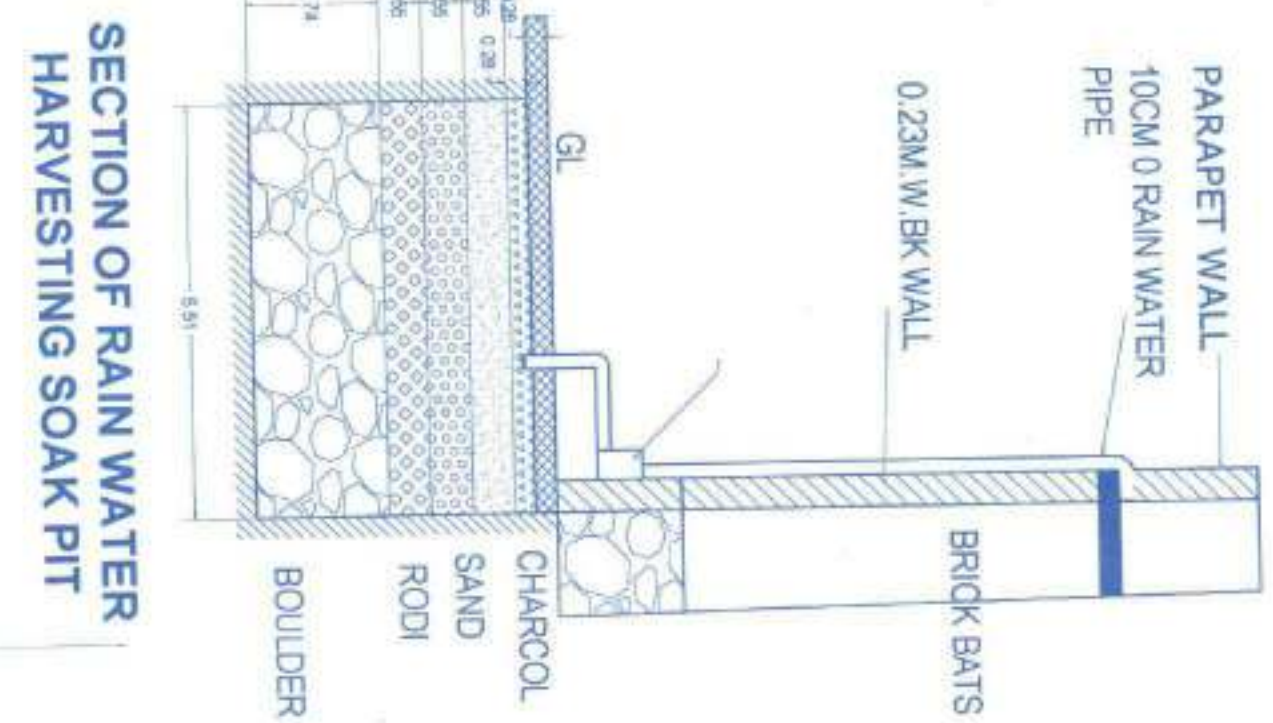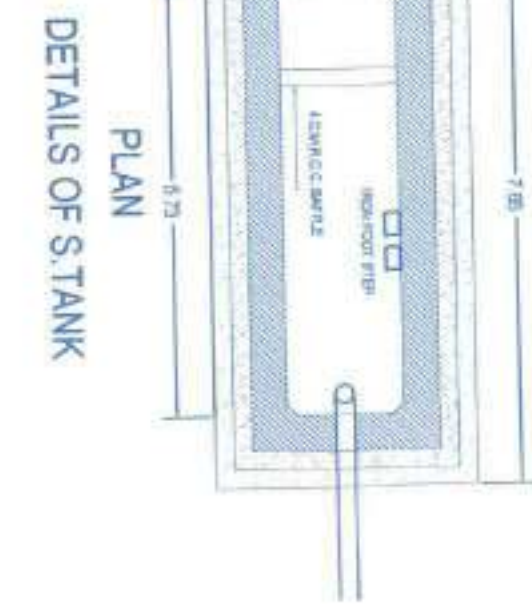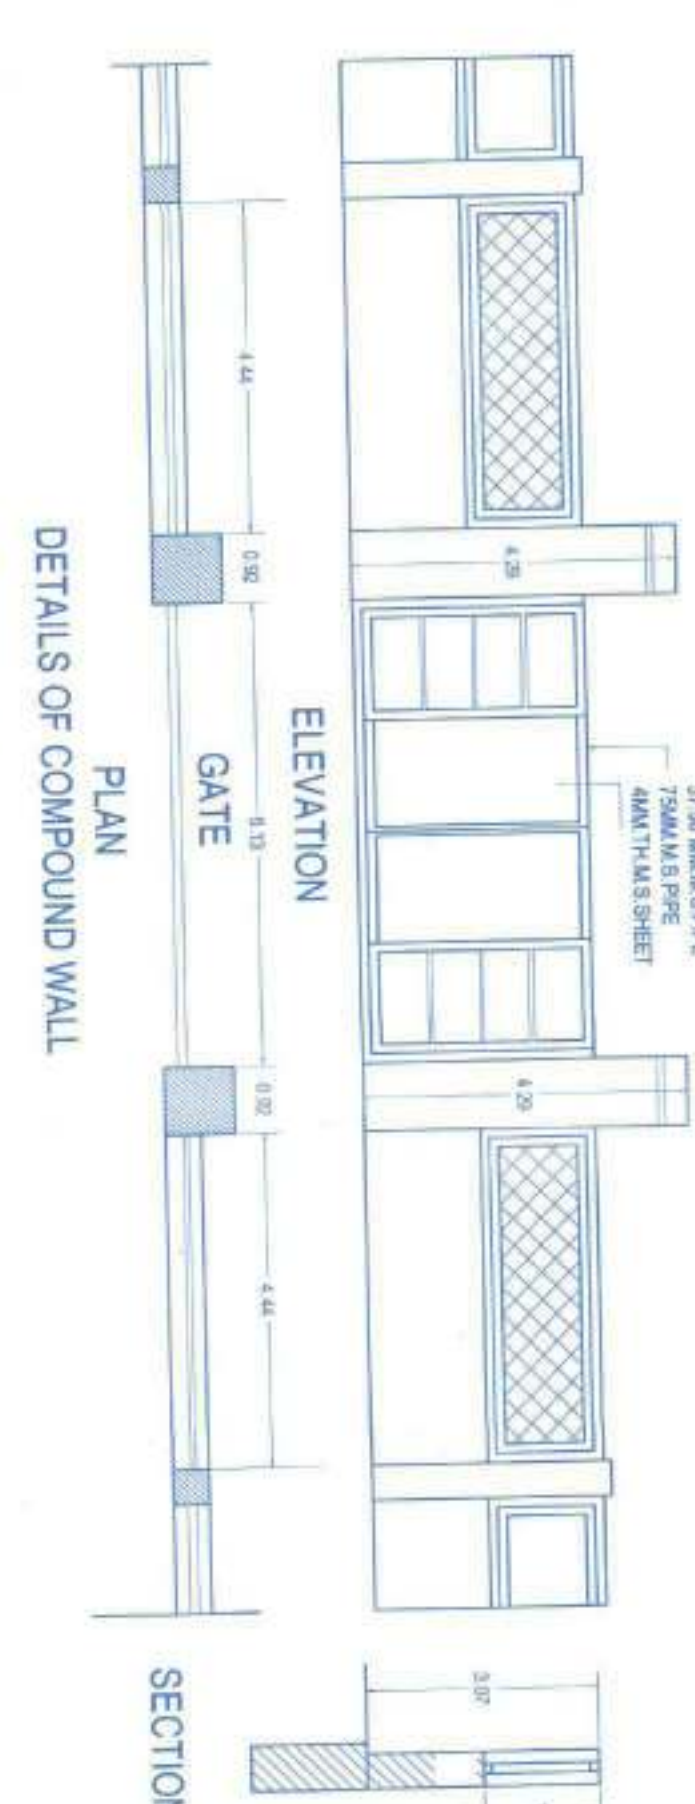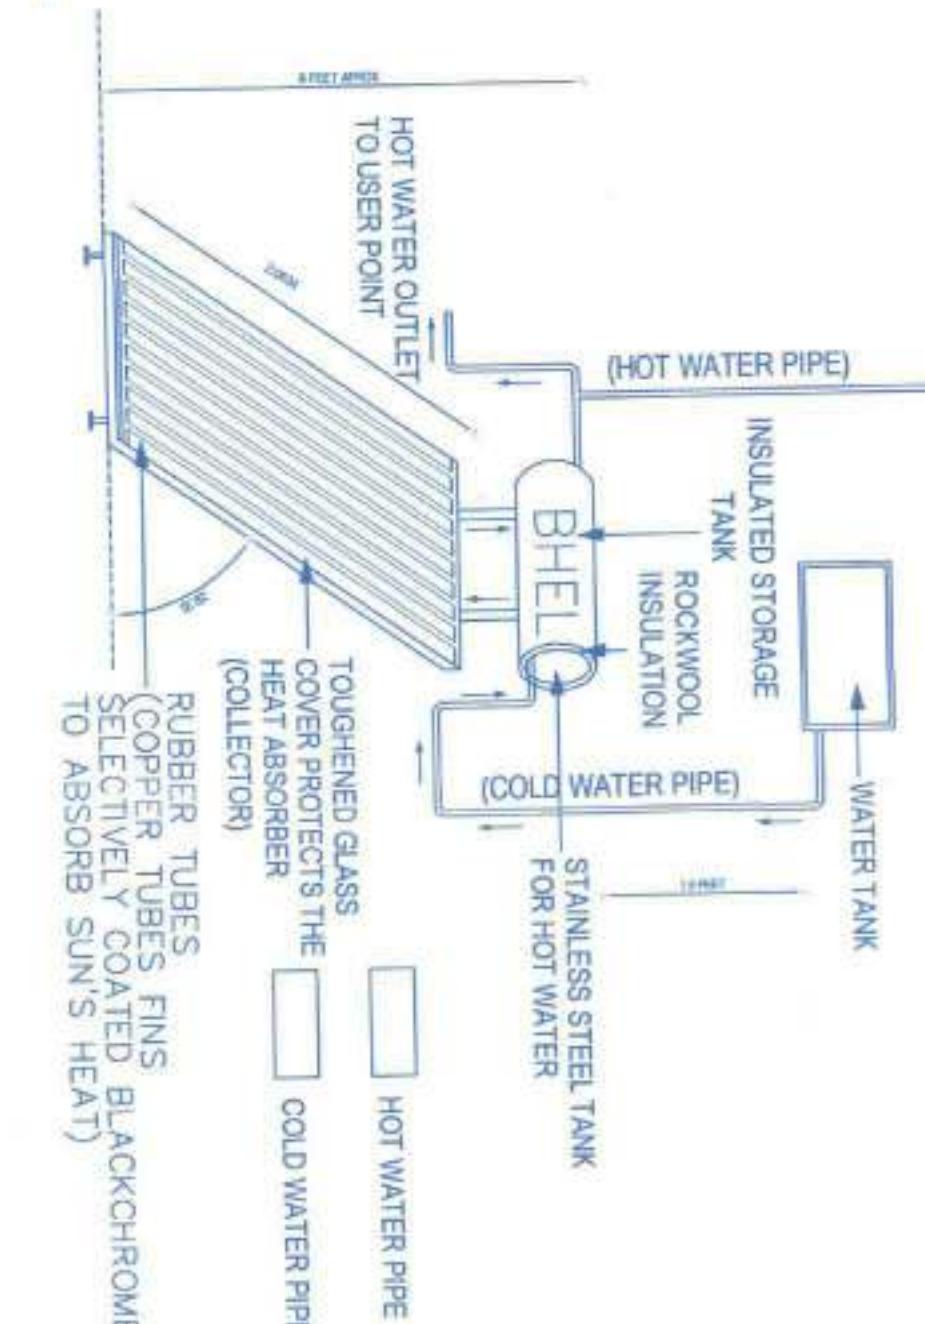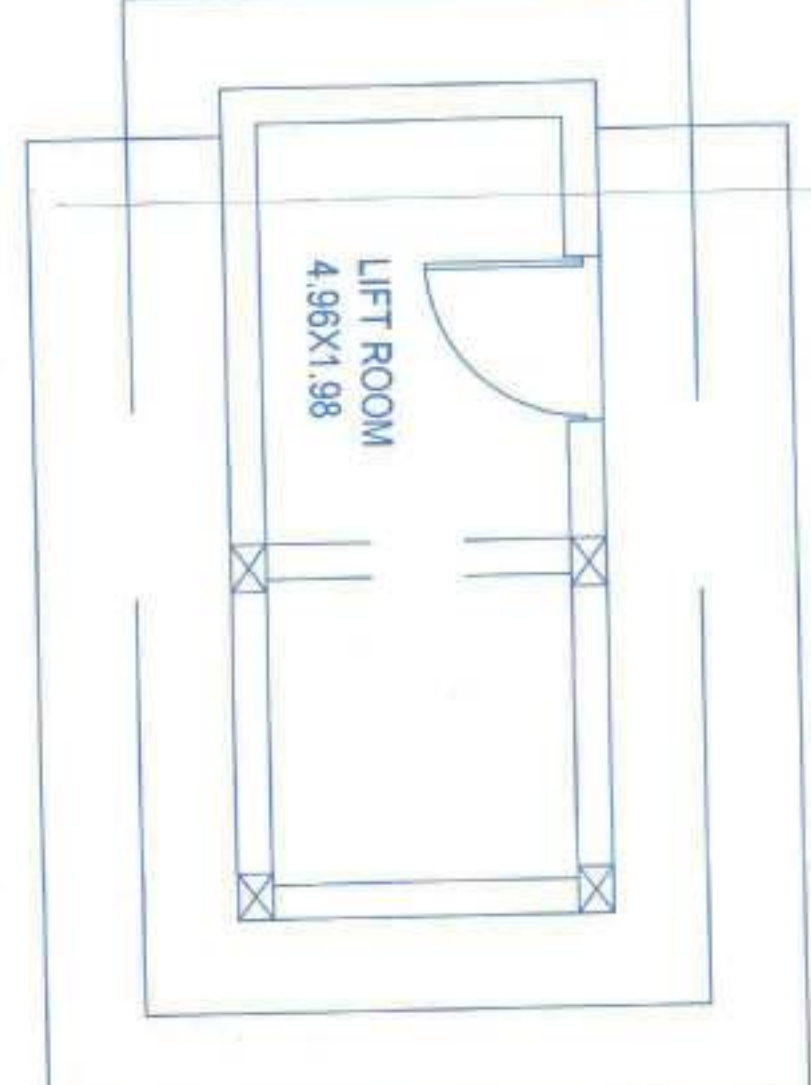

SECTION AA

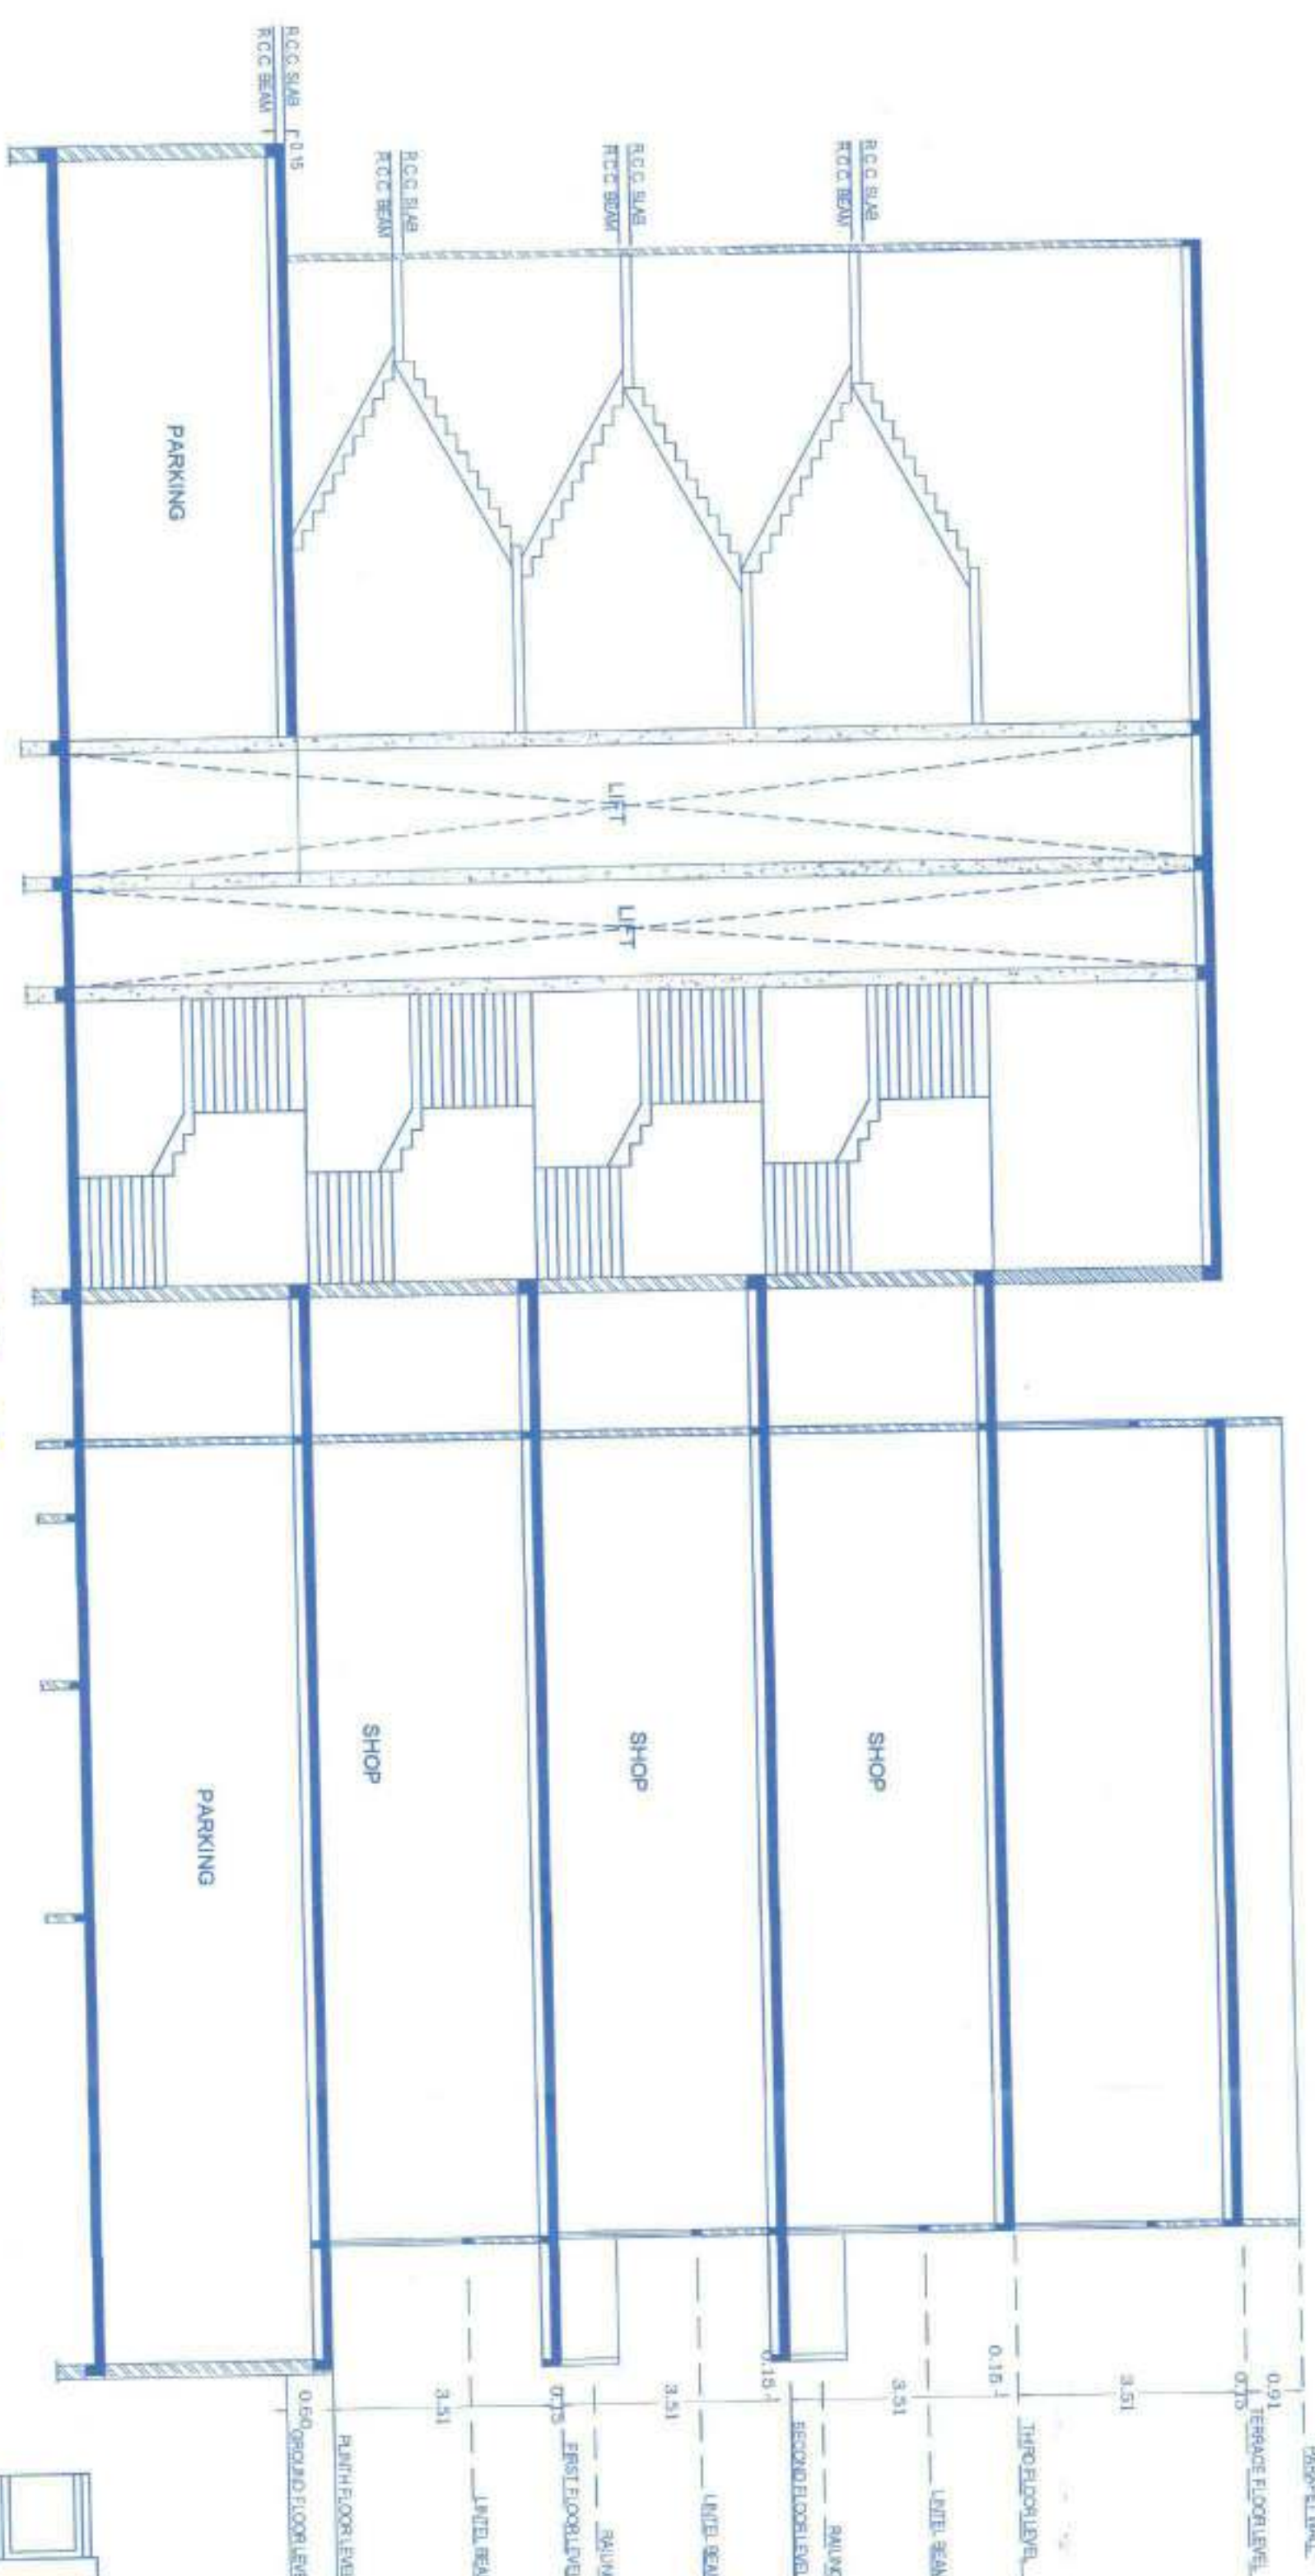

FRONT ELEVATION

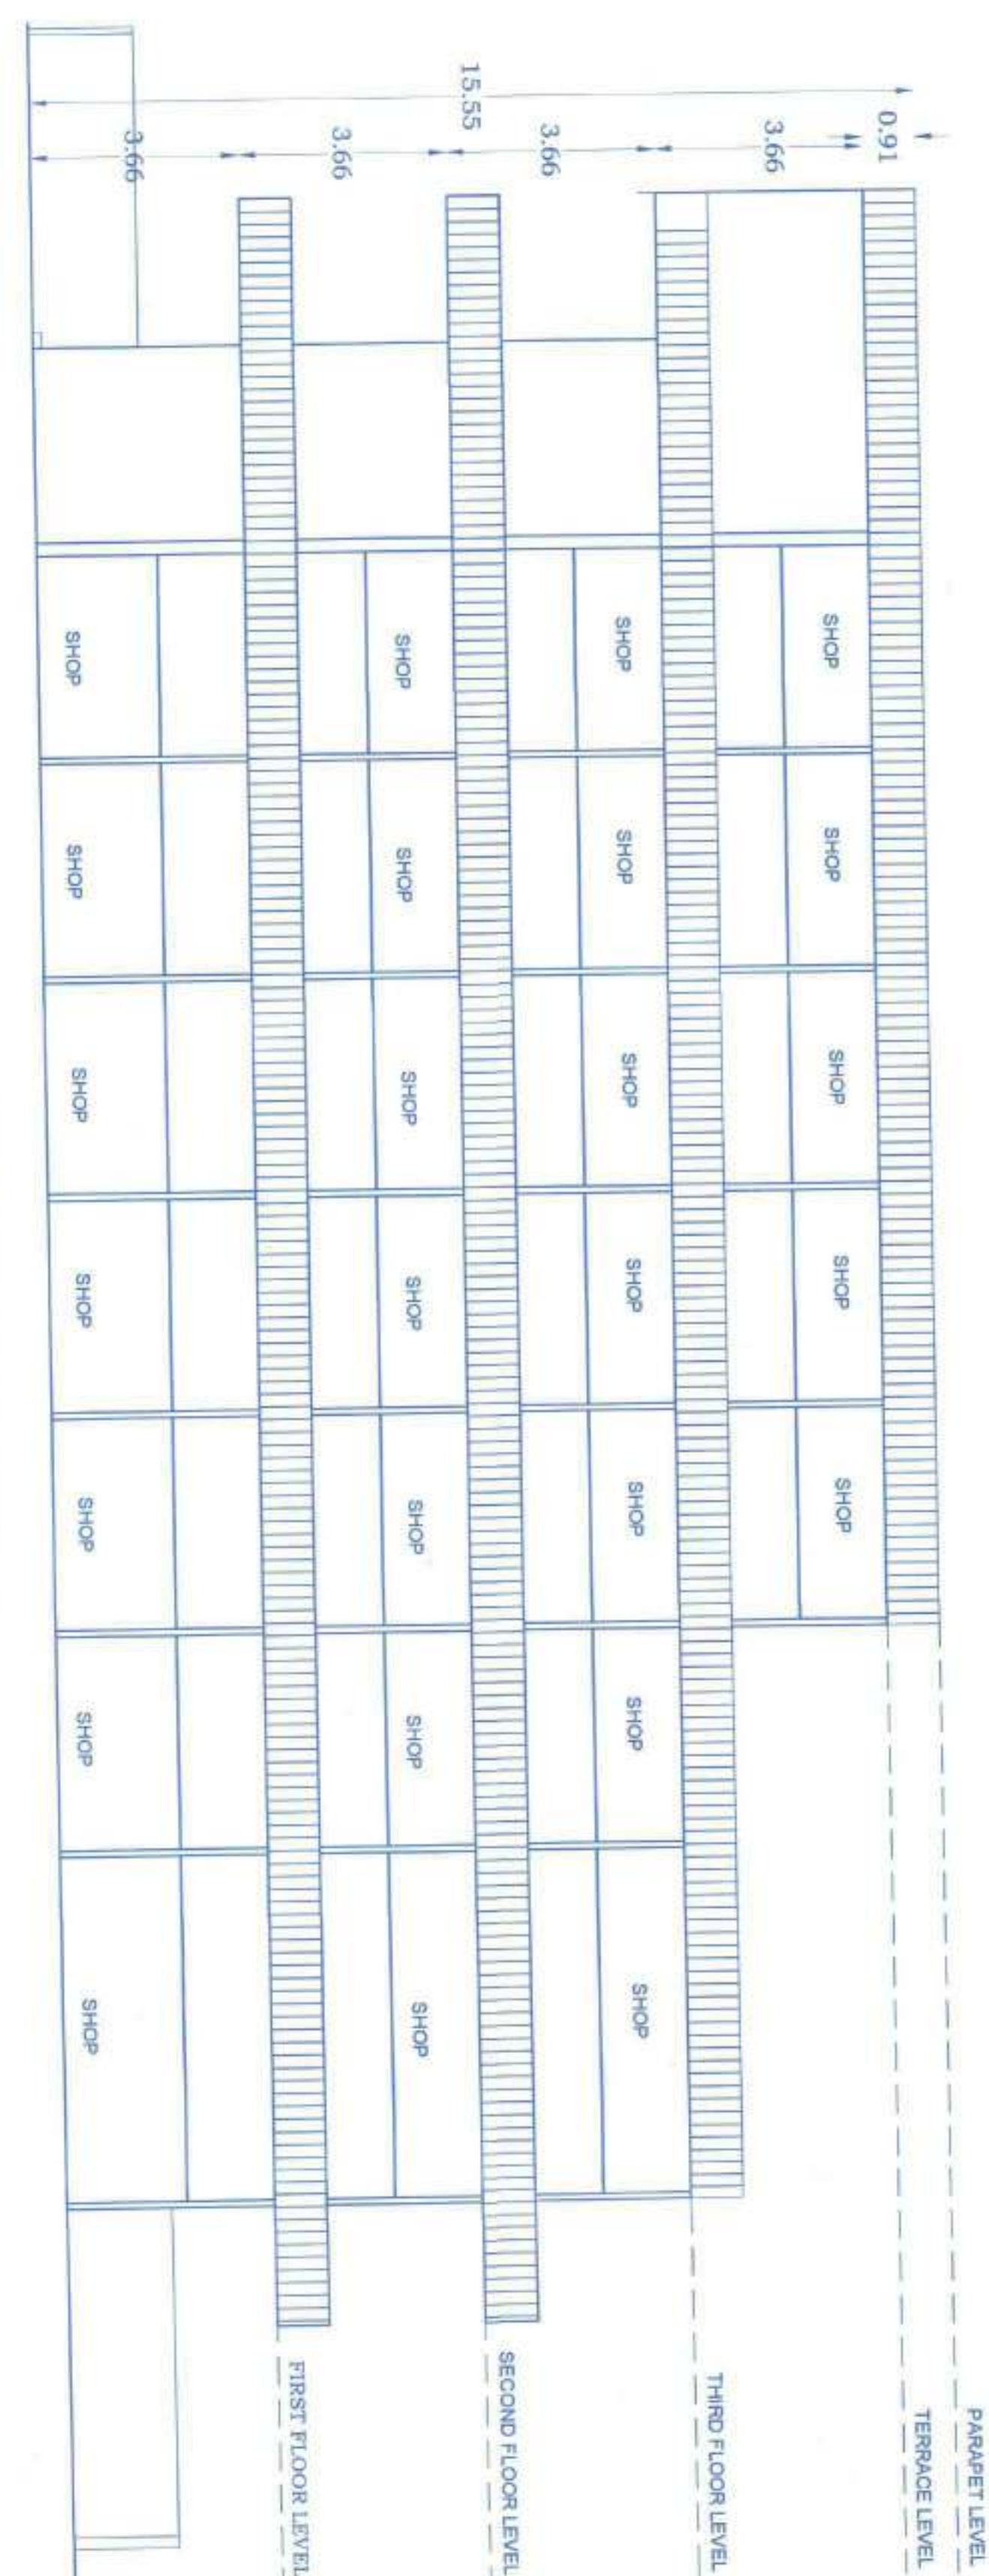

SIDE ELEVATION

