




PROFORMA - 1
19/07/20

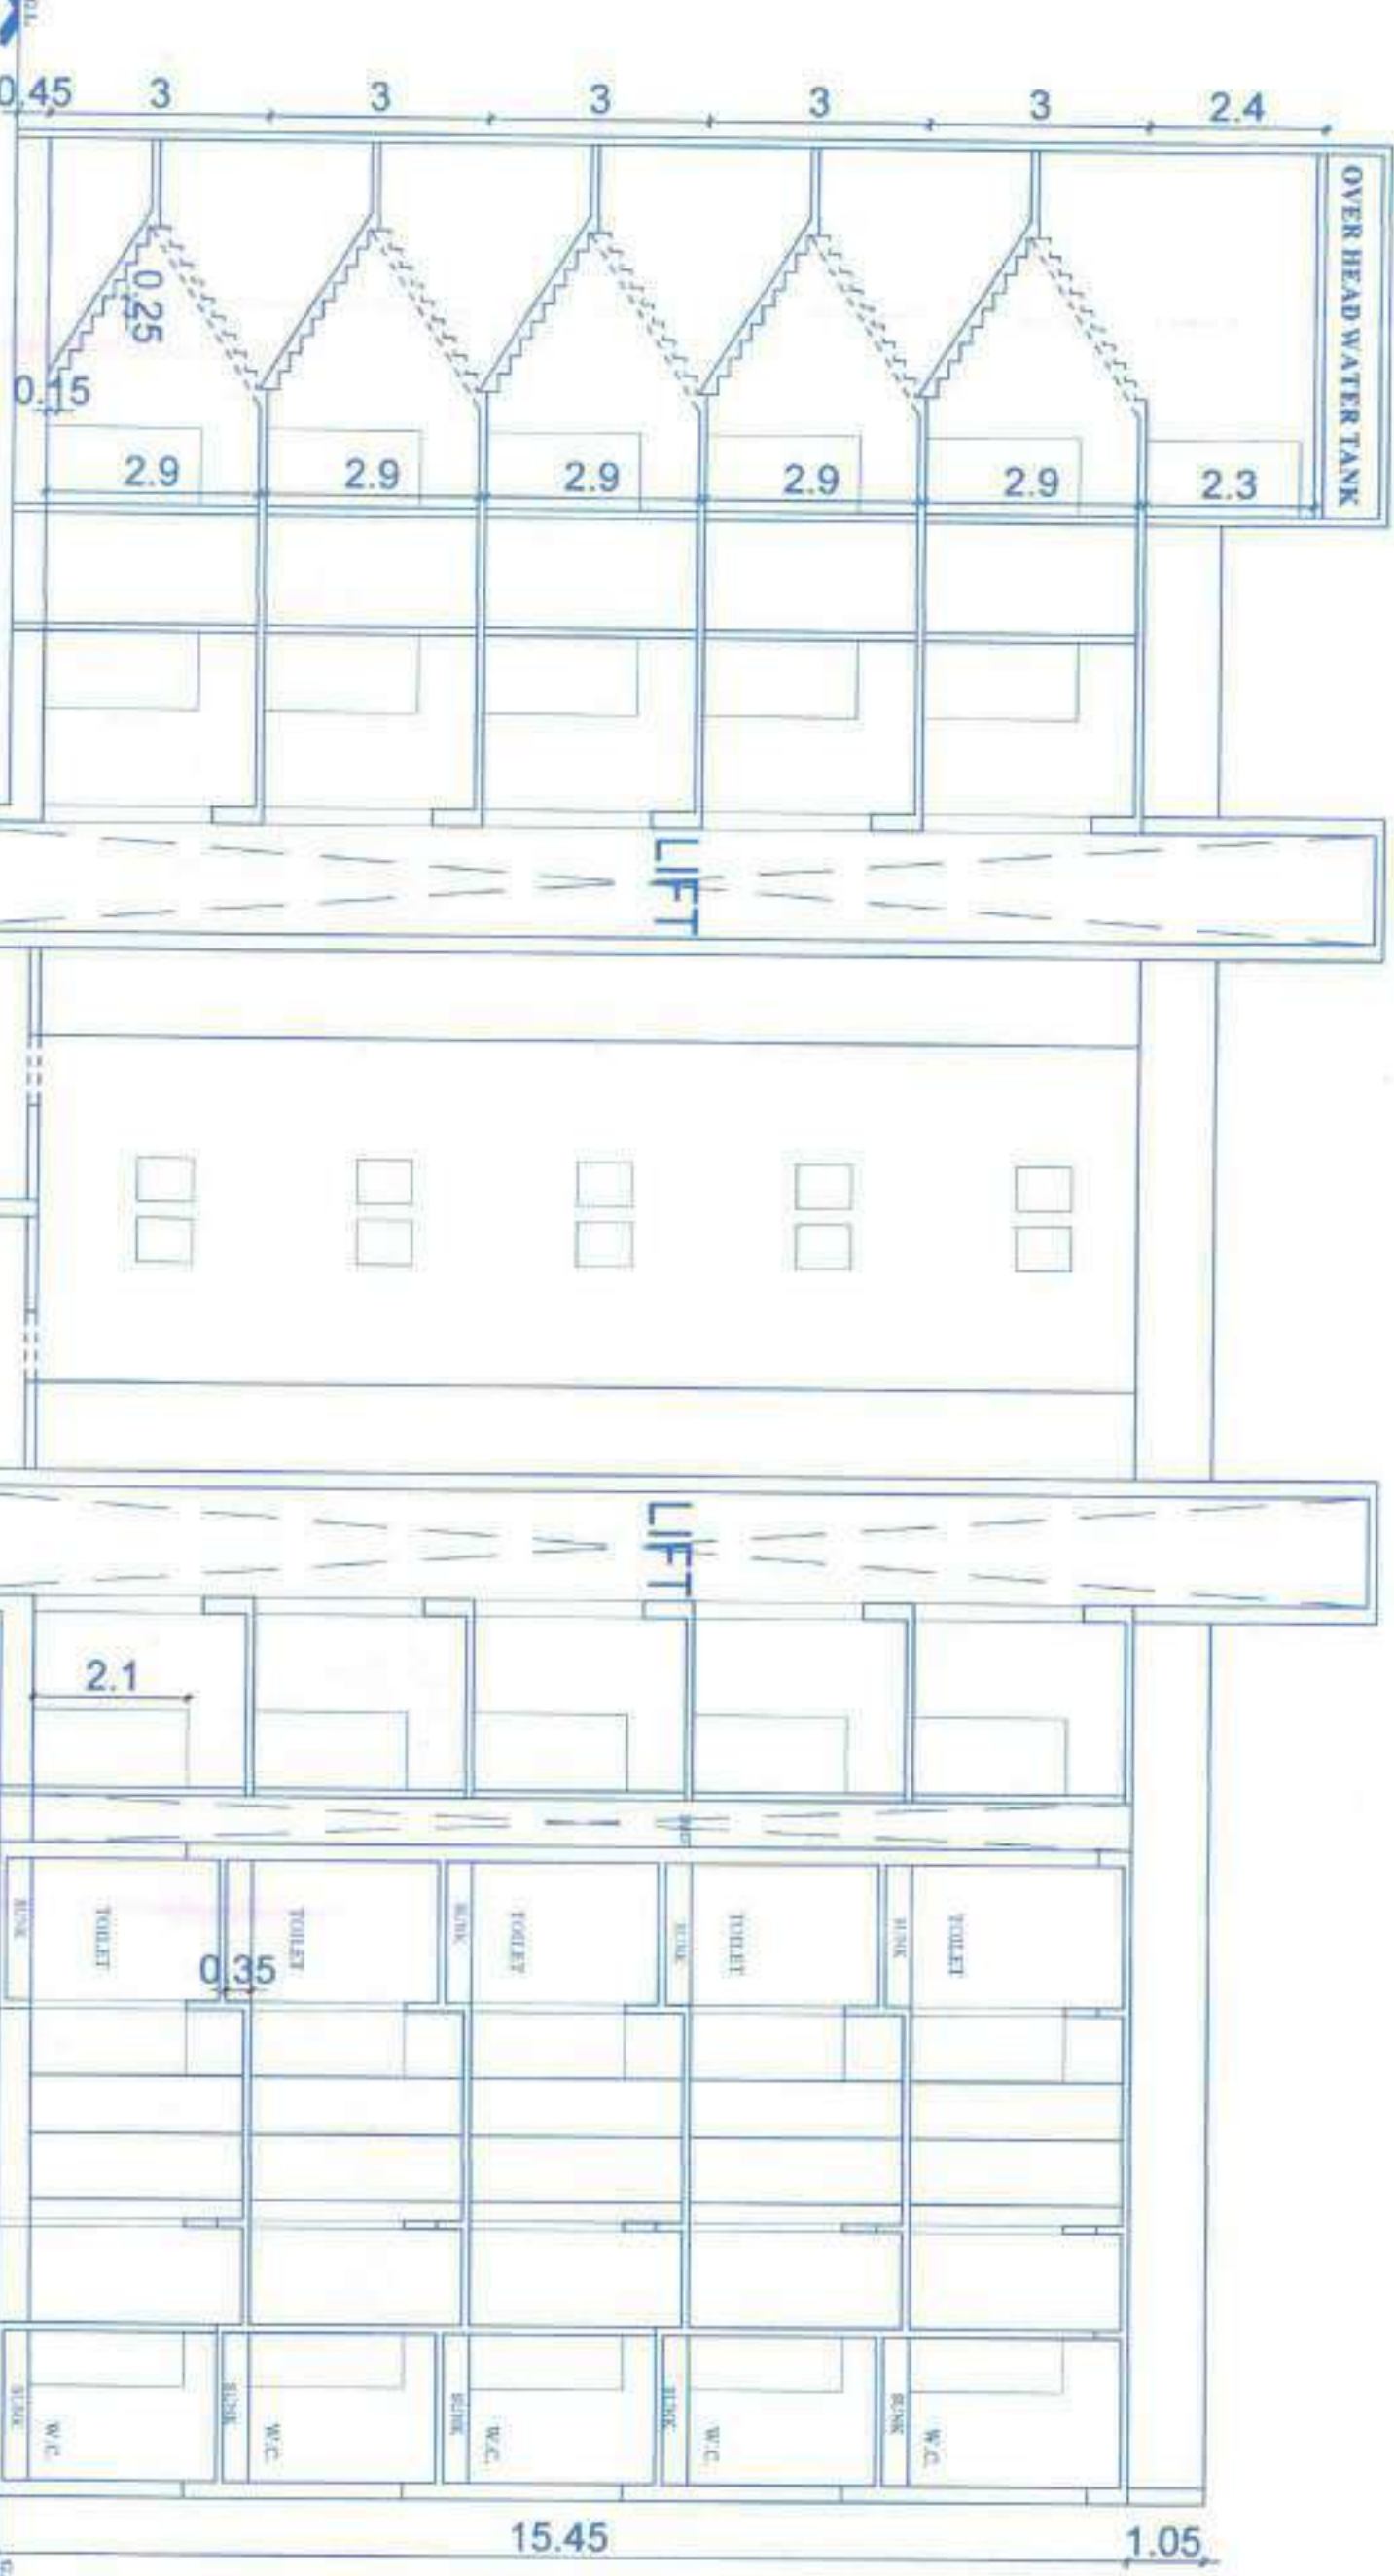


SECTION - AA
SCALE 1:100

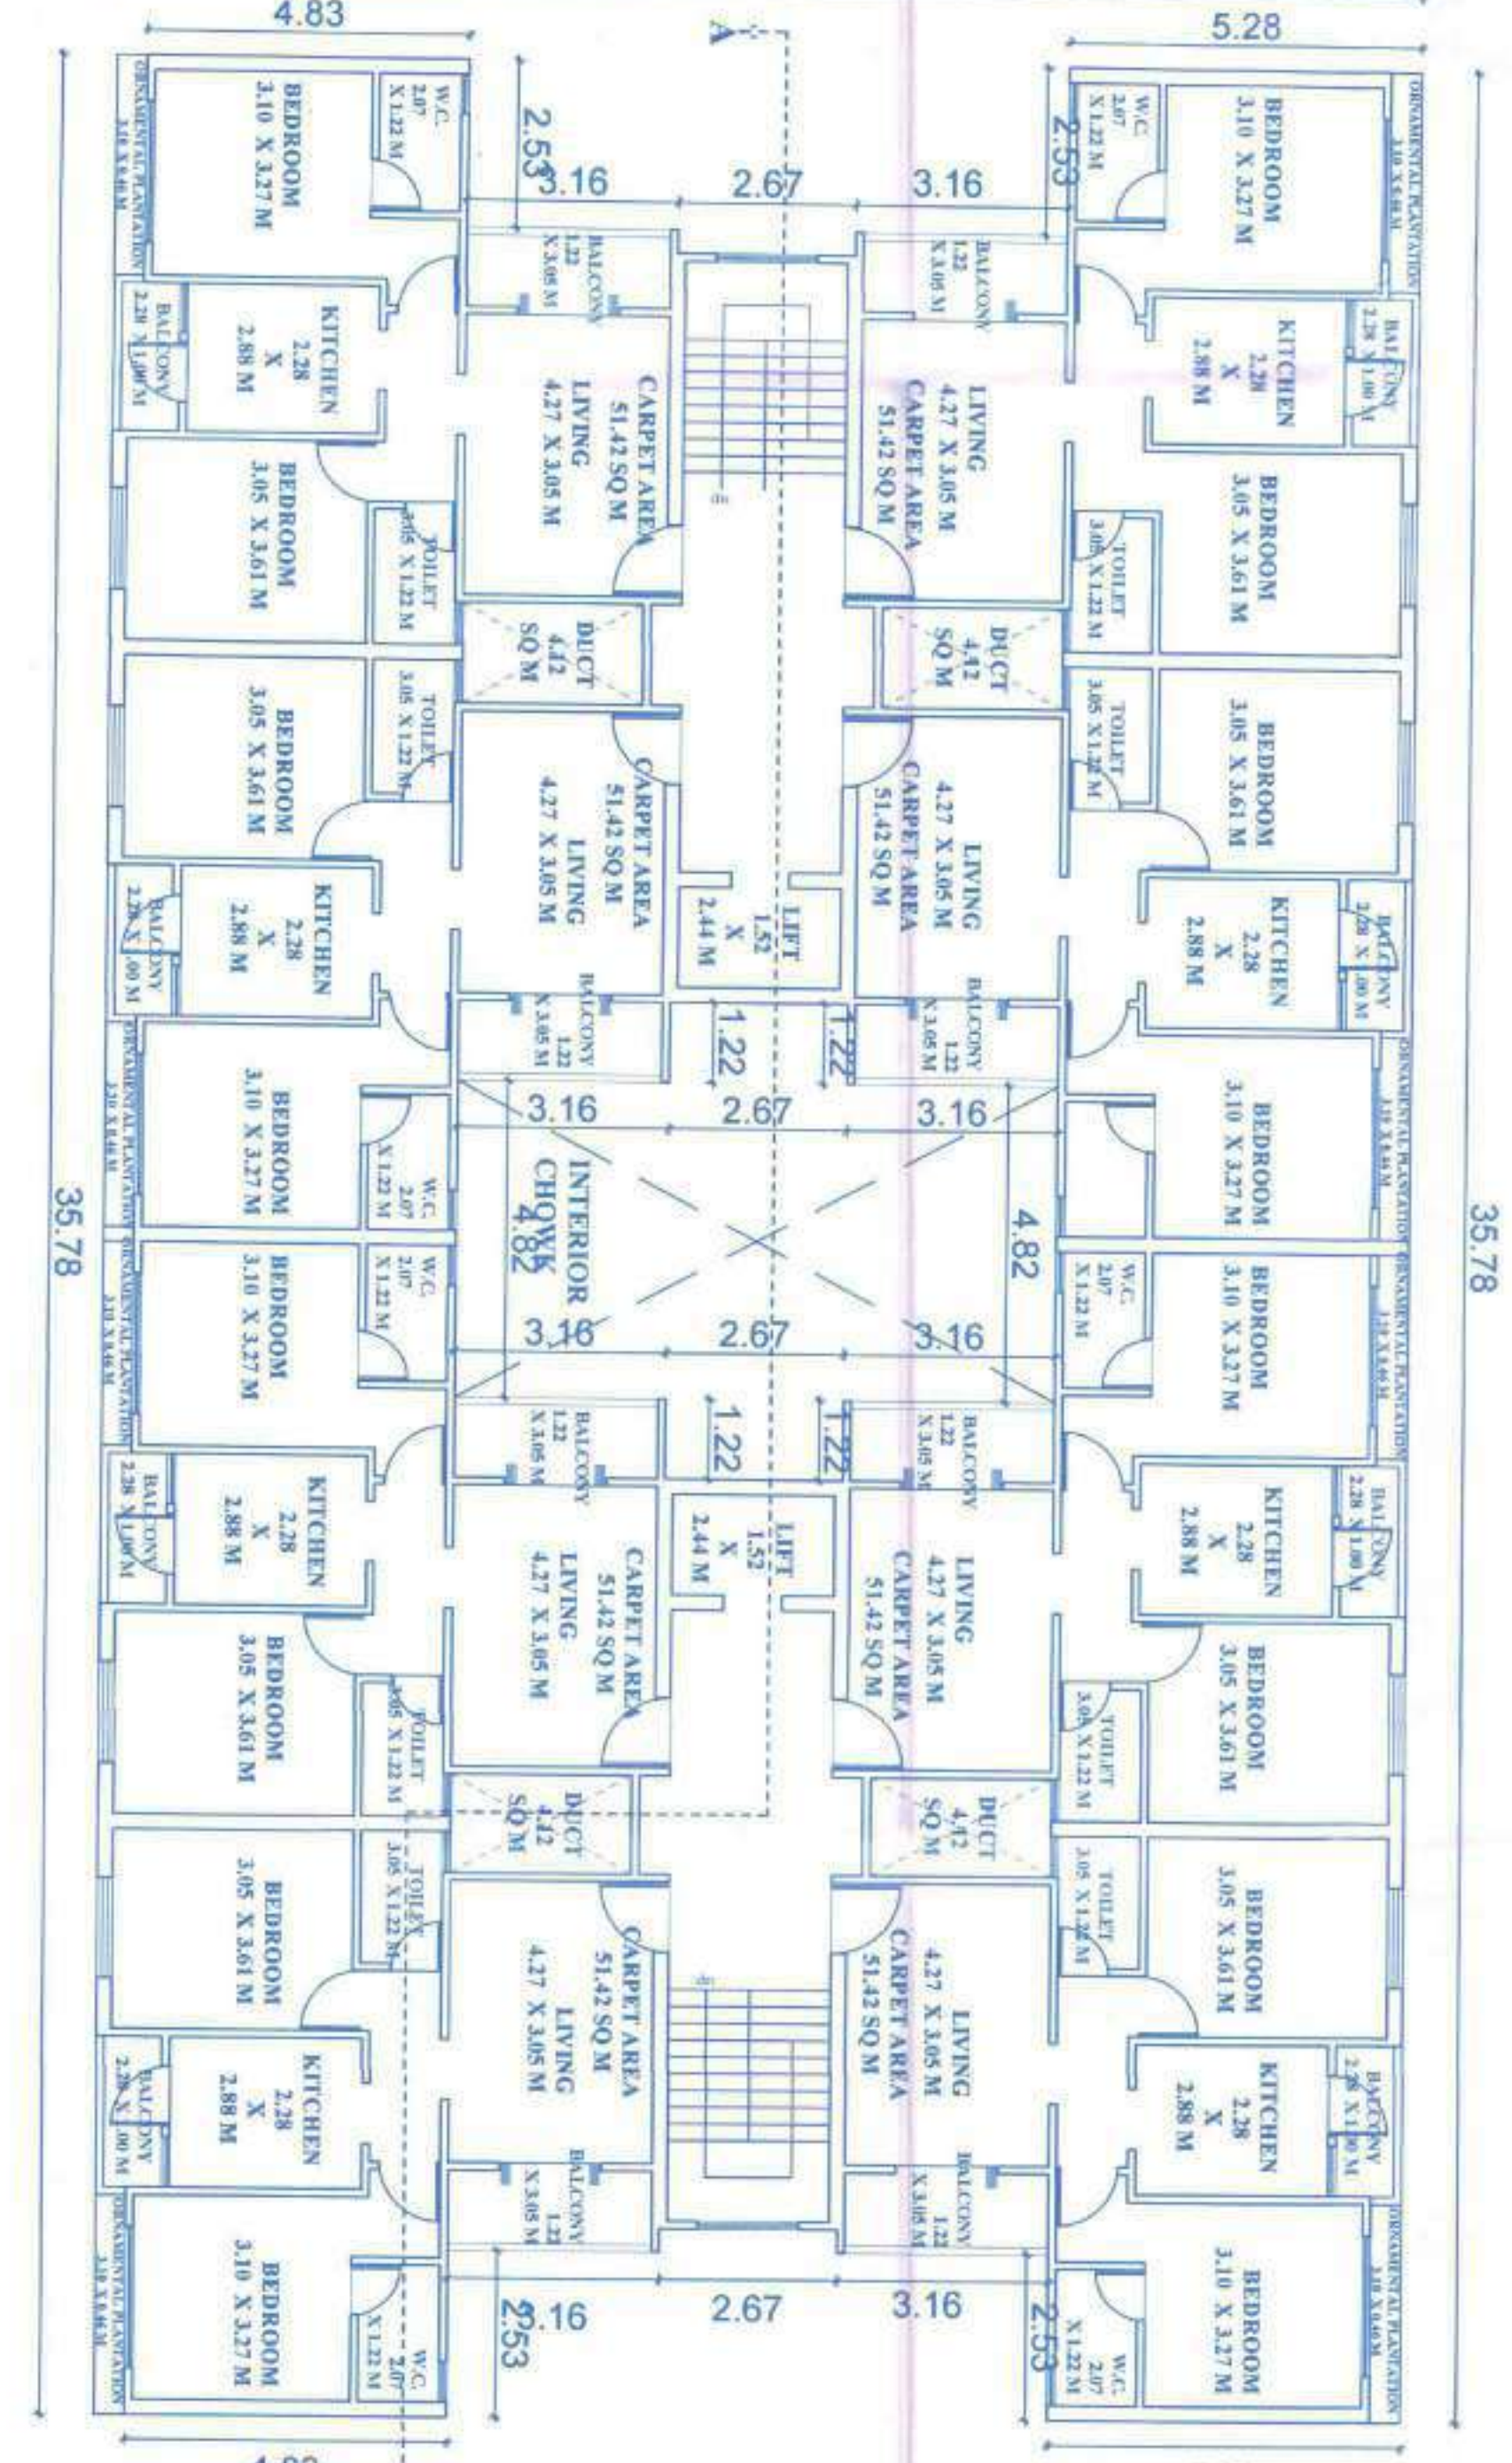


ICAL FLOOR PLAN
(I, II, III,)
SCALE 1:100

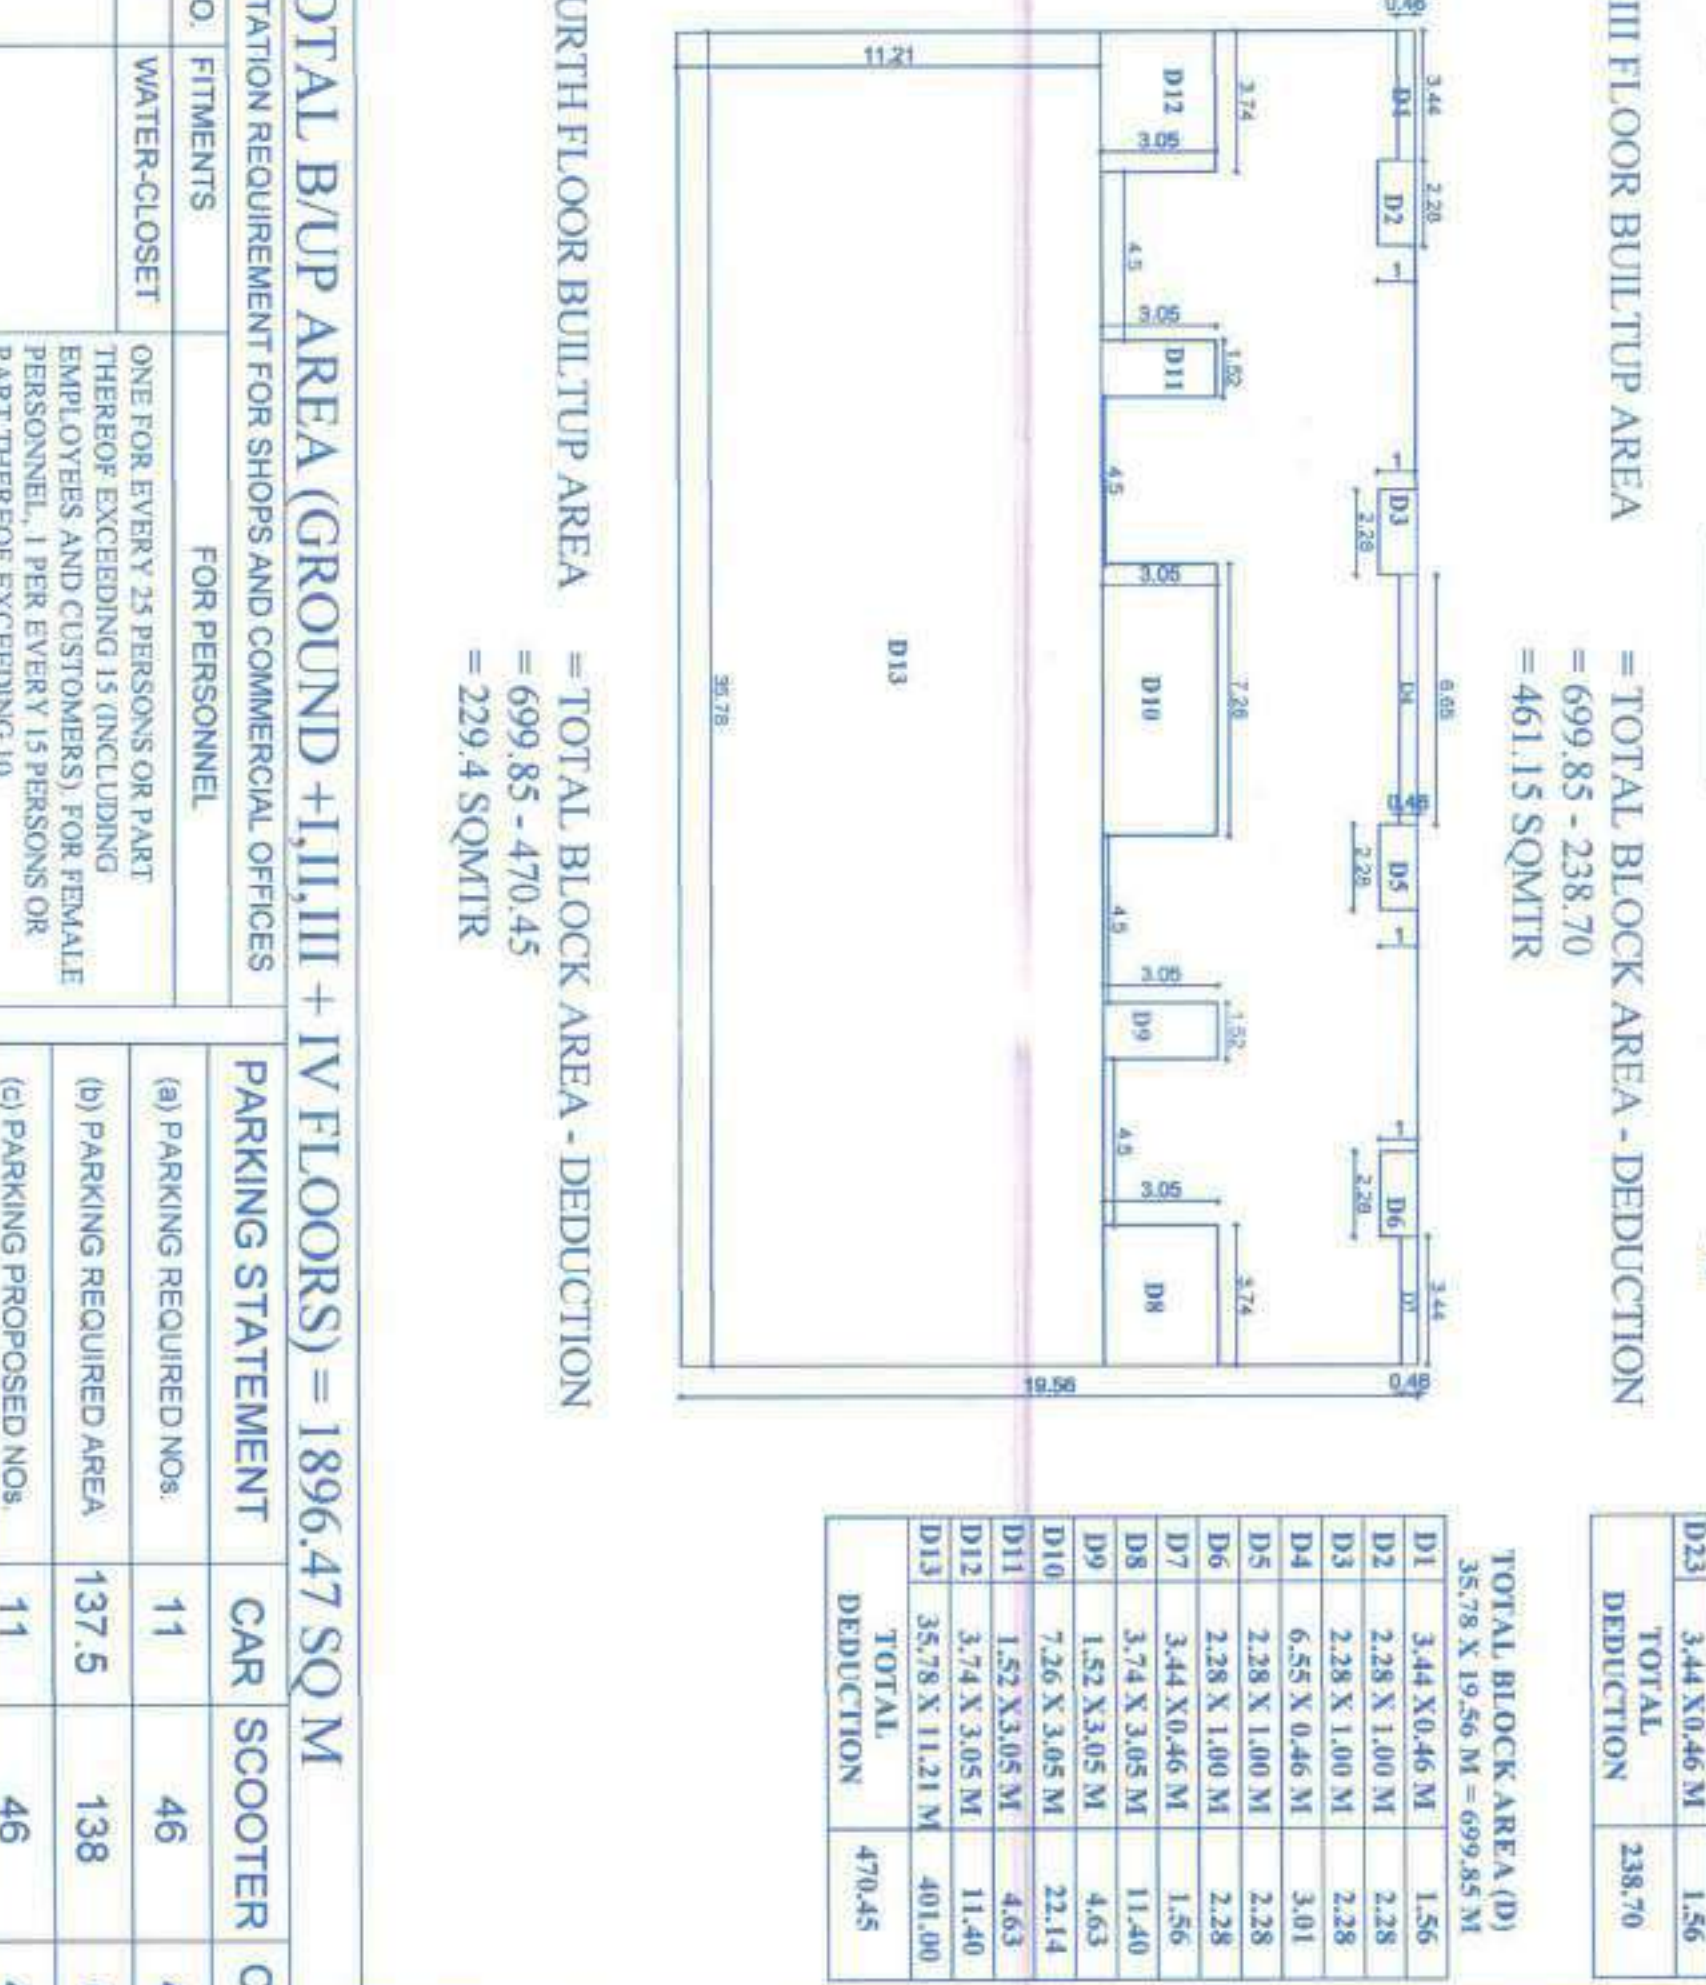

SCALE 1:100

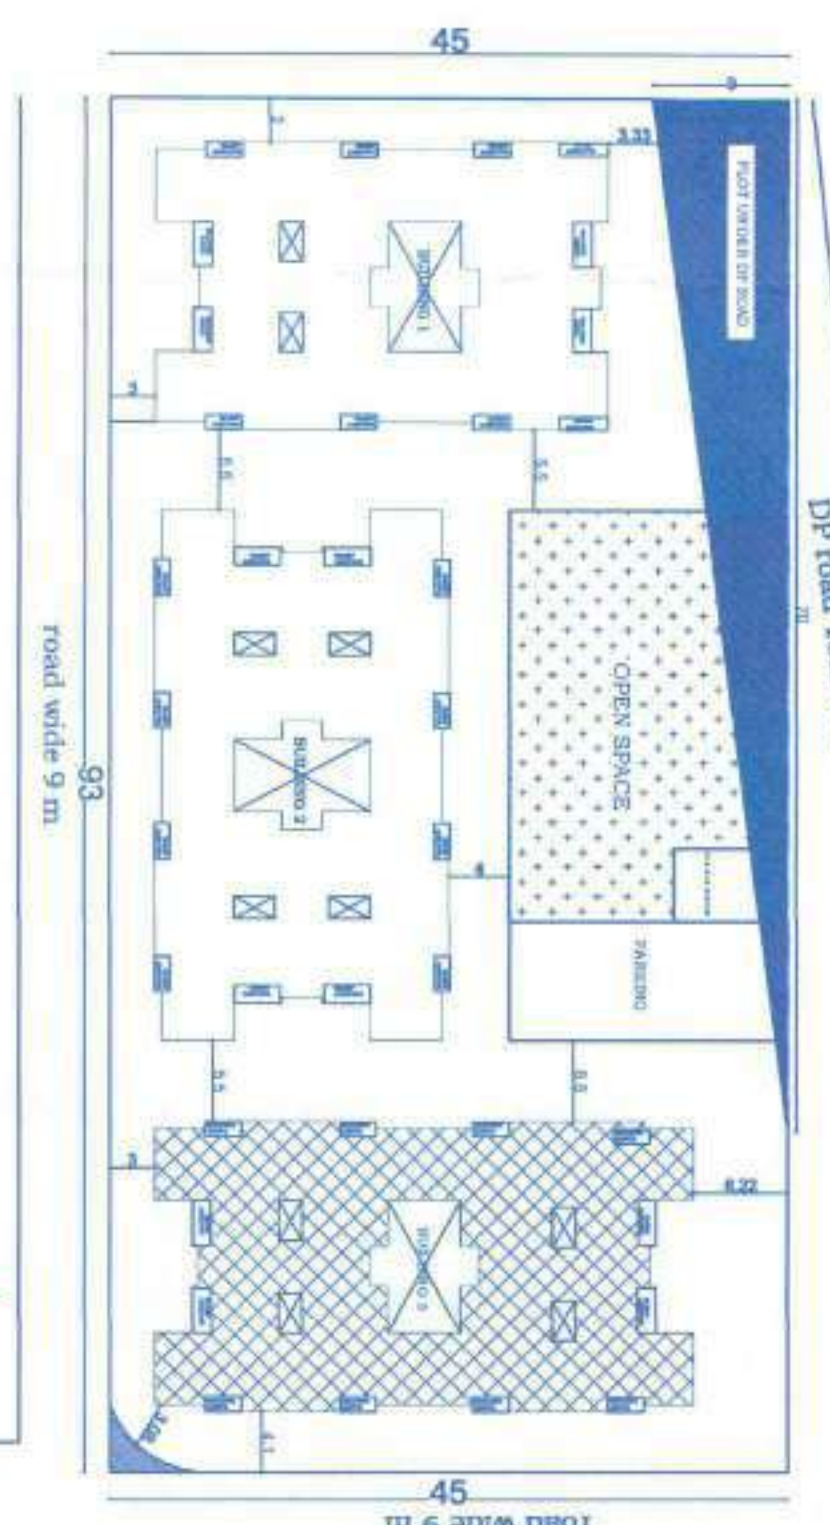


SITE PLAN
SCALE
1:500

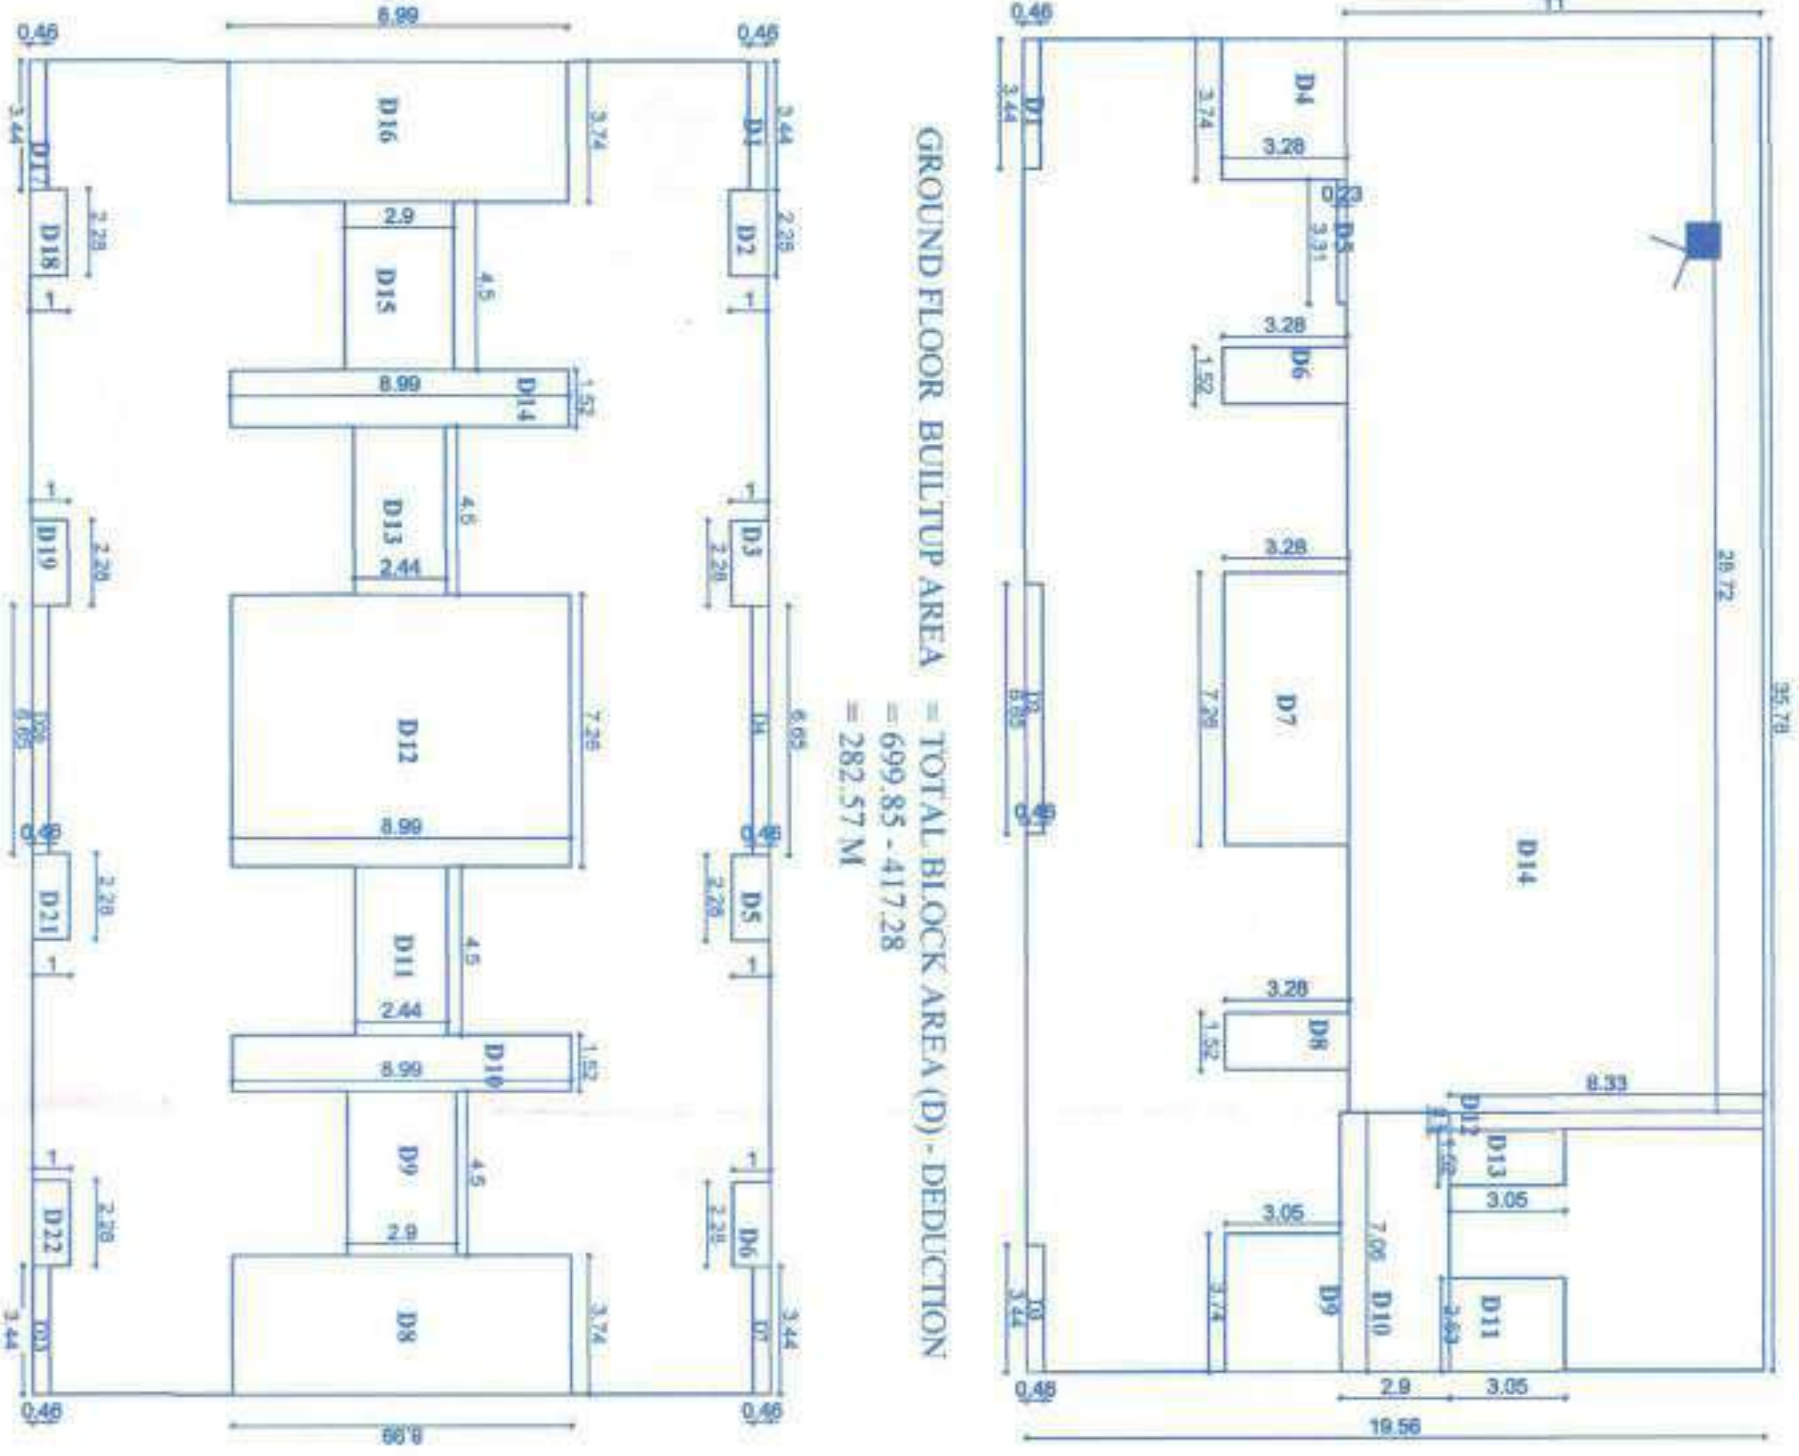

DEDUCTION AREA CALCULATION- BUILDING NO-02

D	35.78 X 19.56 M	699.85
D1	6.44 X 0.46 M	1.58
D2	6.55 X 0.46 M	3.04
D3	4.44 X 0.46 M	1.58
D4	3.74 X 0.28 M	12.26
D5	3.31 X 0.23 M	0.76
D6	1.52 X 0.28 M	4.98
D7	7.26 X 0.28 M	23.81
D8	1.52 X 0.28 M	4.98
D9	3.74 X 0.28 M	11.40
D10	7.96 X 0.90 M	20.47
D11	2.68 X 0.50 M	7.71
D12	0.5 X 8.83 M	4.16
D13	1.52 X 0.05 M	4.63
D14	28.72 X 11 M	315.02
TOTAL DEDUCTION		417.28

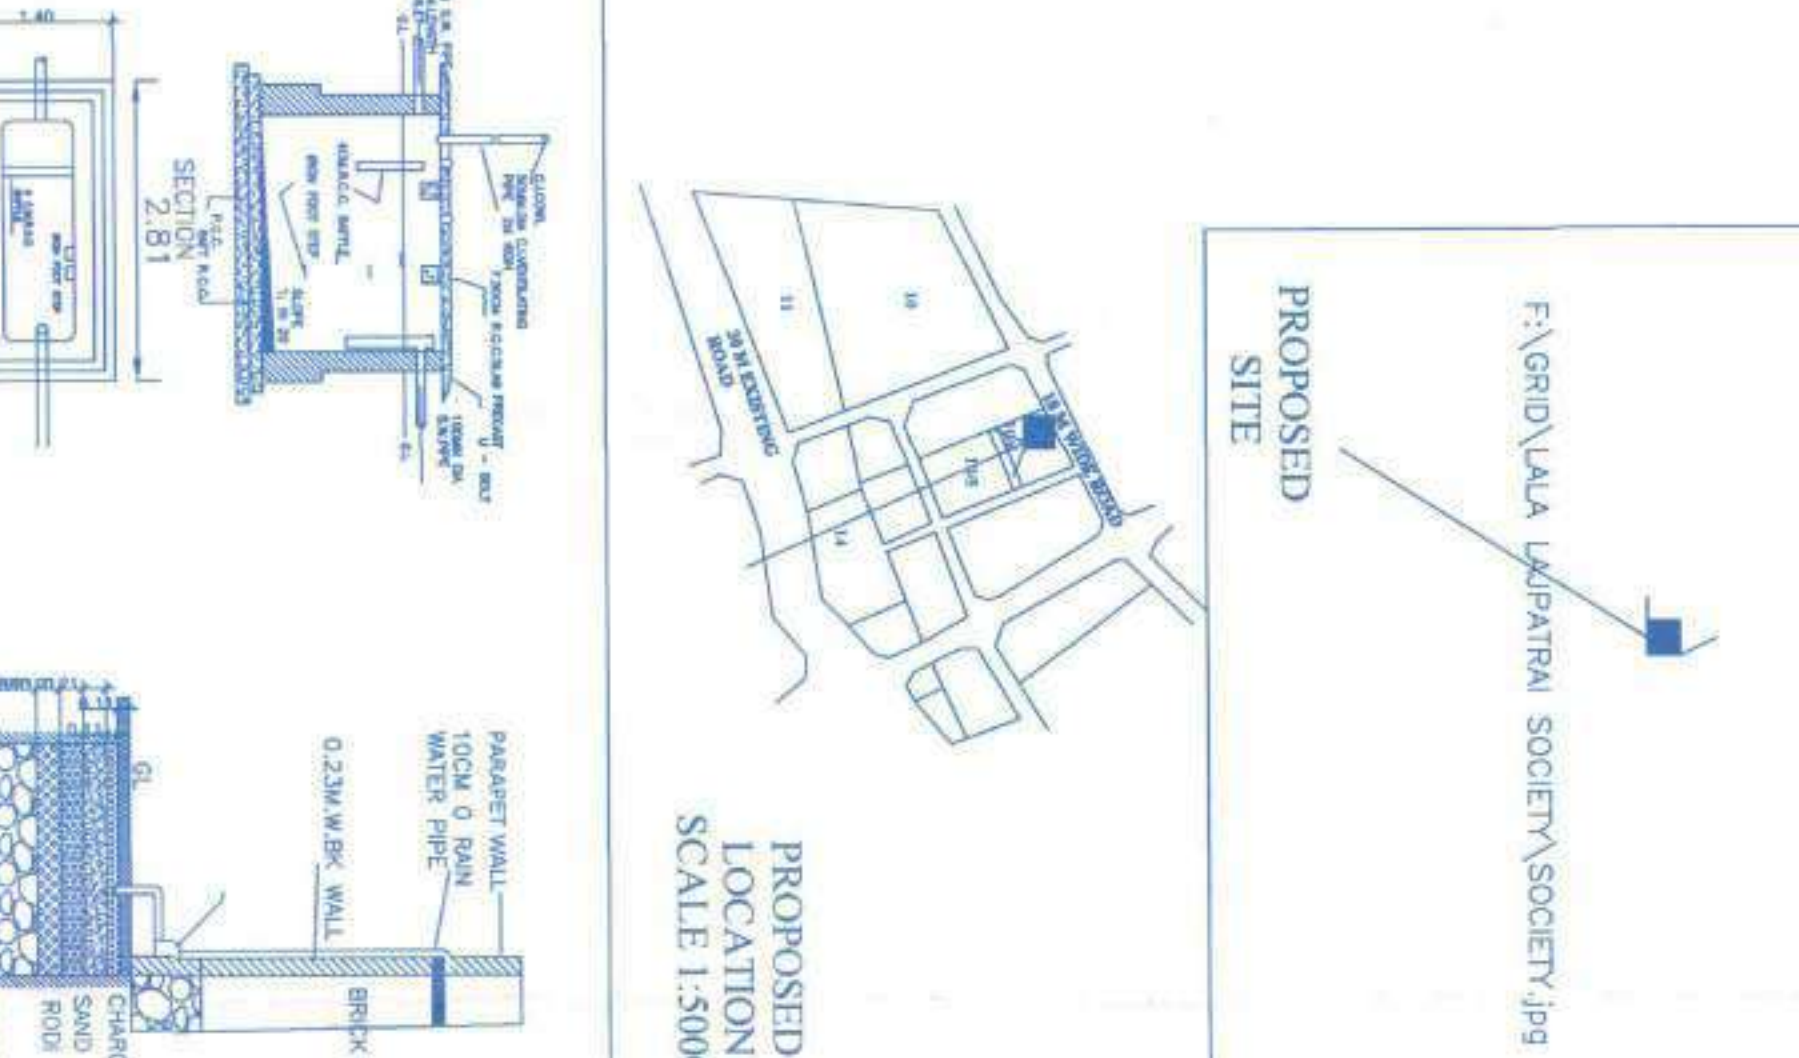PROPOSED
LOCATION
SCALE 1:500

1	Area of Plot No. 3A-3B/2/1 (Minimum area of 0.6 ha. to be considered)	4179 sq.m
2	Indications for a) Proposed / or for road widening Area b) Any DP Related water Area c) Natural Water course Area d) Cross Area of Plot (1/2)	323.17 sq.m
3	Maximum Open Space	3653.83 sq.m
4	Required	385.58 sq.m
5	Proposed	386.00 sq.m
6	Intensity Space a) Required b) Proposed	
7	Service road and Rightway widening	
8	Internal Road Area	
9	Net Area of Plot (1/2+50%)	3469.83 sq.m

[illegible]

AREA STATEMENT

BUILDING NO.03

PROP.GROUND FL. BUP AREA 282.27 SQ.M.

PROP.FIRST FL. BUP AREA 461.15 SQ.M.

PROP.SECOND FL. BUP AREA 461.15 SQ.M.

PROP. THIRD FL. BUP AREA 461.15 SQ.M.

PROP. FOURTH FL. BUP AREA 228.4 SQ.M.

TOTAL BUILT UP AREA 1896.47 SQ.M.

CERTIFICATE OF THE AREA

WE, undersigned hereby confirm that the above stated figures are correct and true and that the same are in accordance with the provisions of the relevant laws and regulations.

 Signature of the Engineer/Architect

 Signature of the Surveyor

 Signature of the Valuer

OWNERSHIP / T.P. SCHEME RECORDS/LAND RECORDS DEPARTMENT
CITY SURVEY RECORDS.

EE CIVIL, ANI
Fog. No: ANO/24/2
H-1, Bhada Colony, Rannag...

[illegible]