


AREA STATEMENT	
PROP. FLOOR AREA	BIUP AREA
GROUND FLOOR	1306.66 SQM
FIRST FLOOR	1557.88 SQM
SECOND FLOOR	1447.83 SQM
THIRD FLOOR	1354.48 SQM
FOURTH FLOOR	1354.48 SQM
FIFTH FLOOR	1354.48 SQM
SIXTH FLOOR	1354.48 SQM
SEVENTH FLOOR	1354.48 SQM
TERrace FLOOR	357.74 SQM
TOTAL AREA: 9771.03 SQM	

SCHEDULE OF OPENINGS	
TYPE	NO.
0	1
1	2
2	3
99	100

RESIDENTIAL FLOOR CURRENT AREA TABLE	
FLOOR	AREA
0	1306.66
1	1557.88
2	1447.83
3	1354.48
4	1354.48
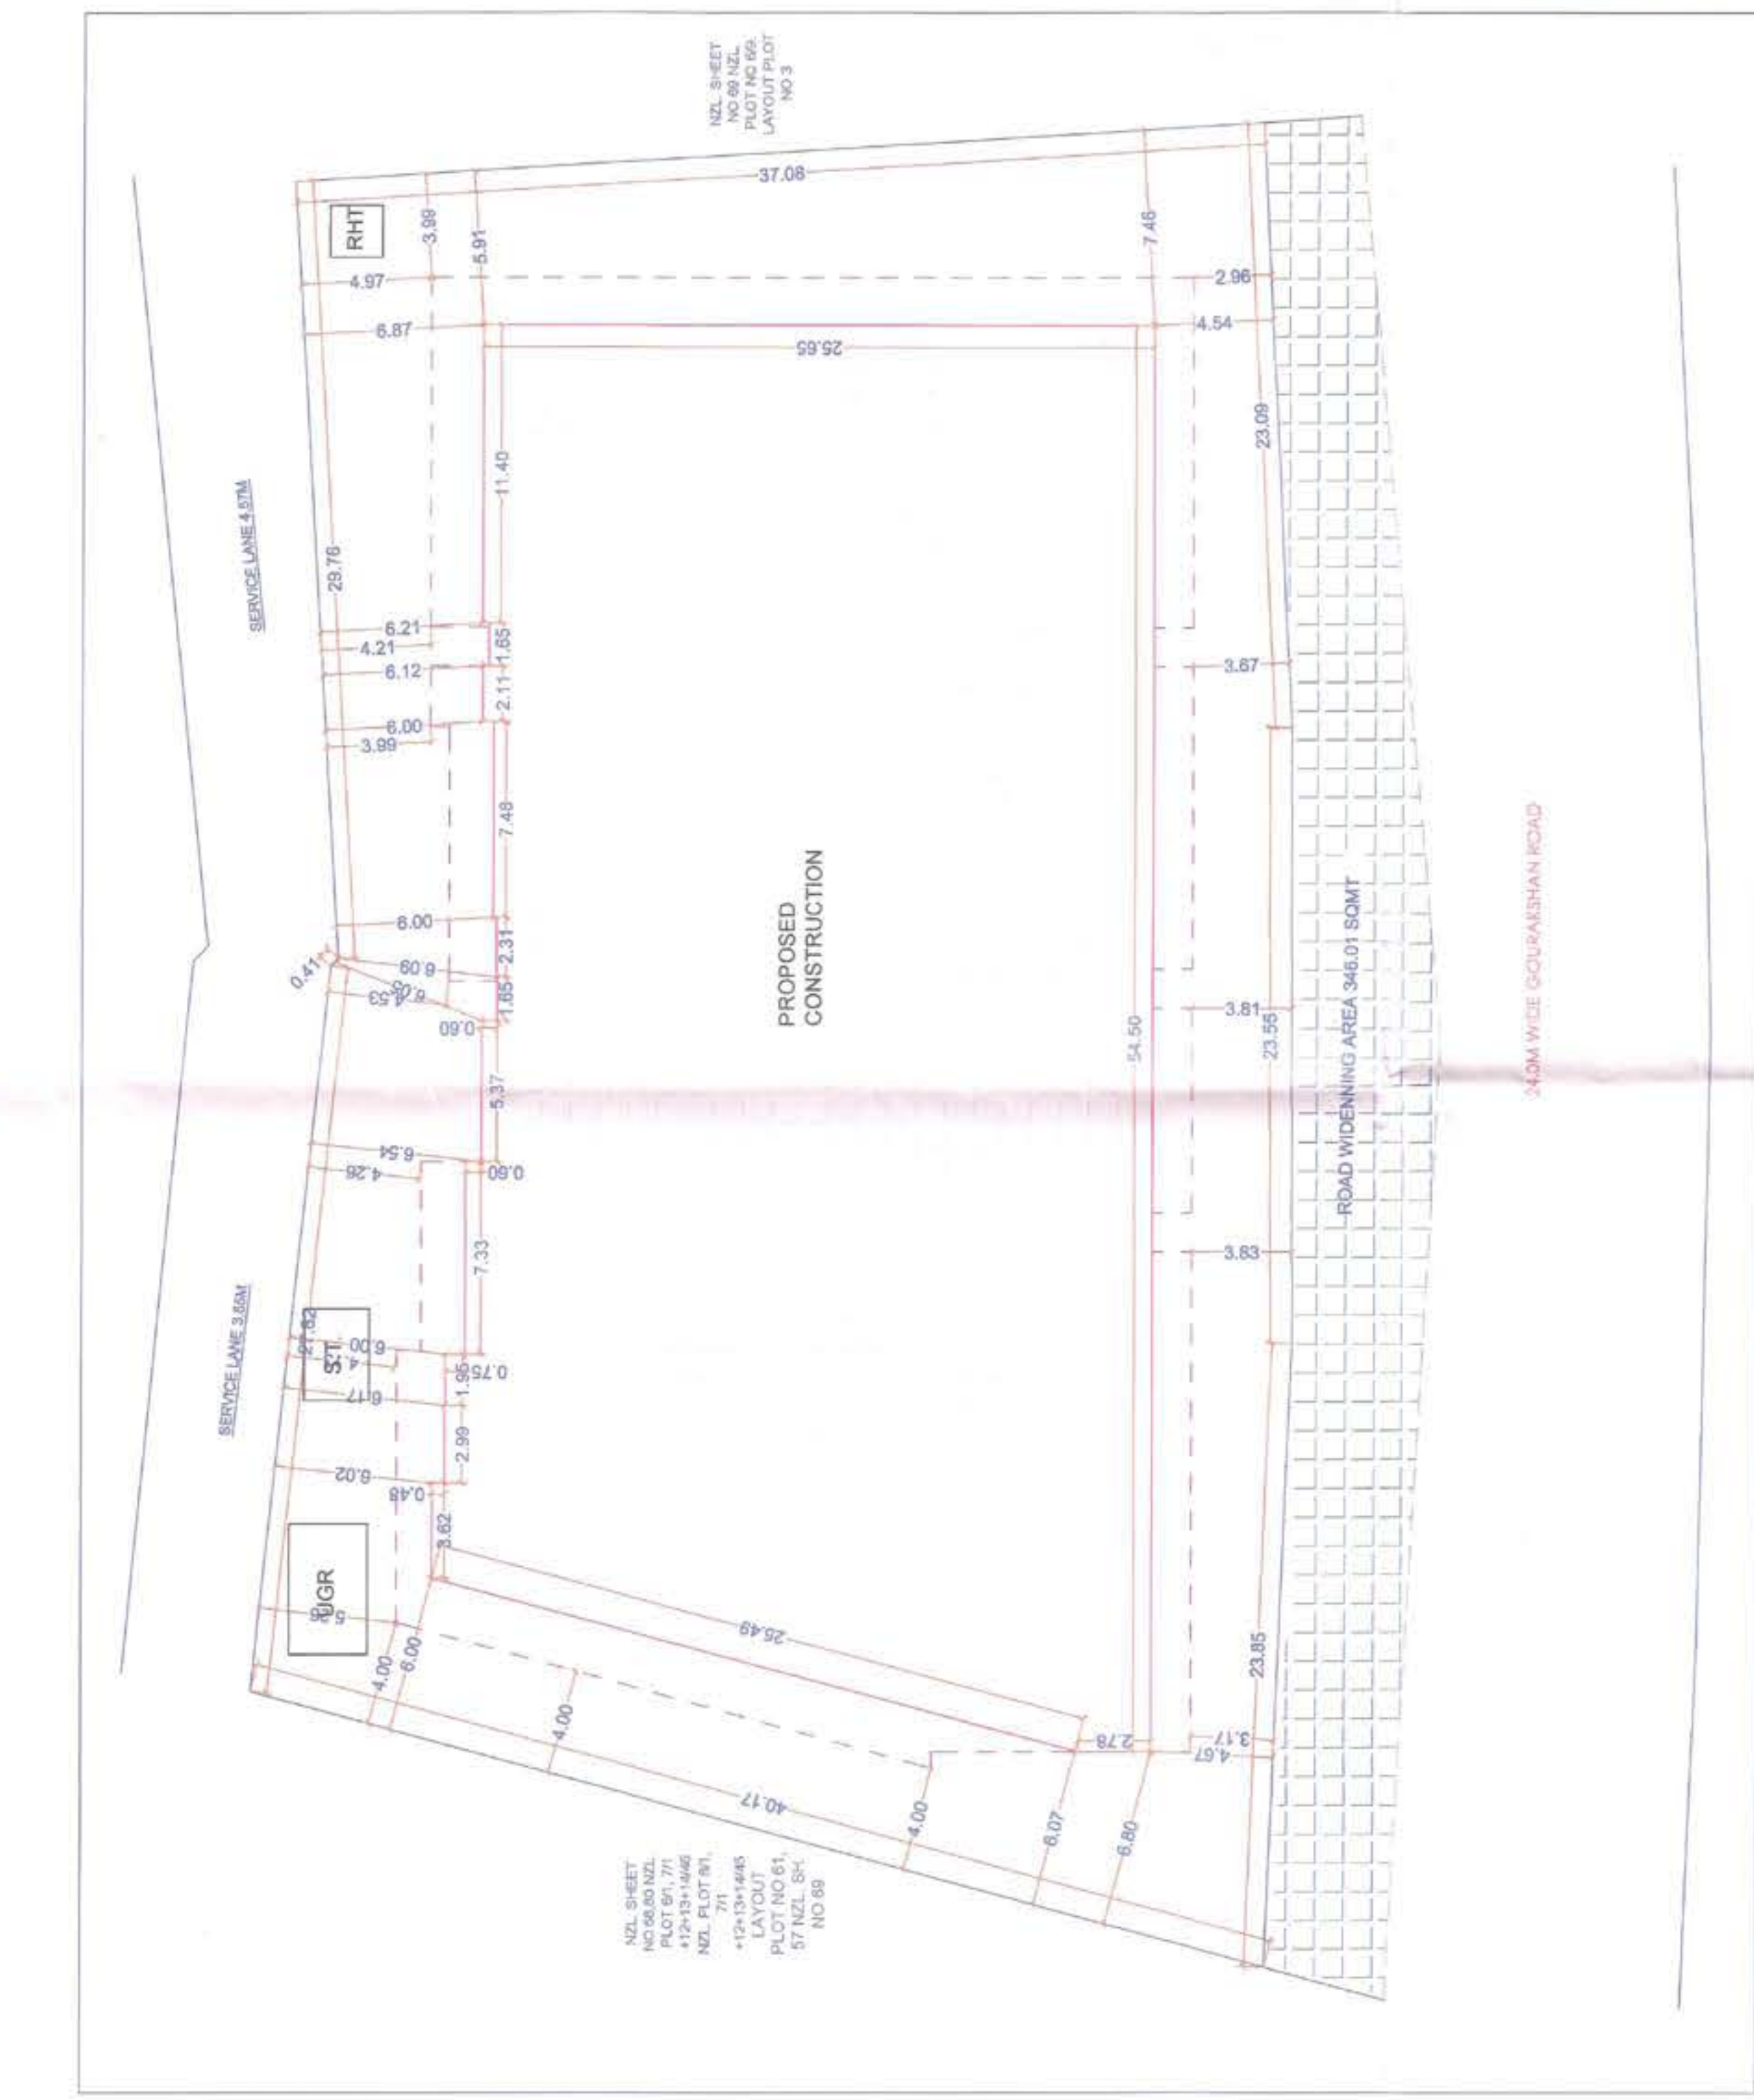

SITE PLAN
SCALE 1:200

