

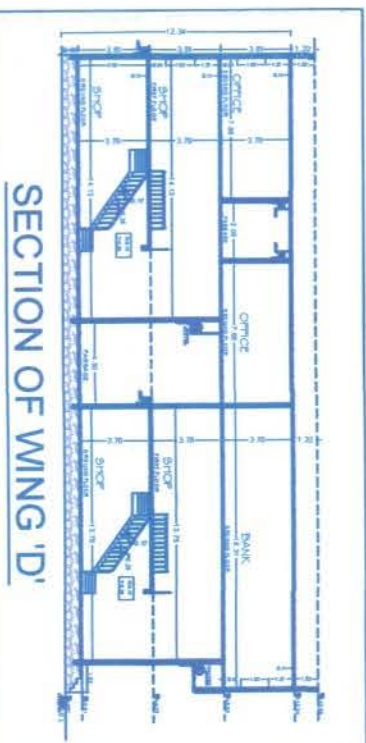
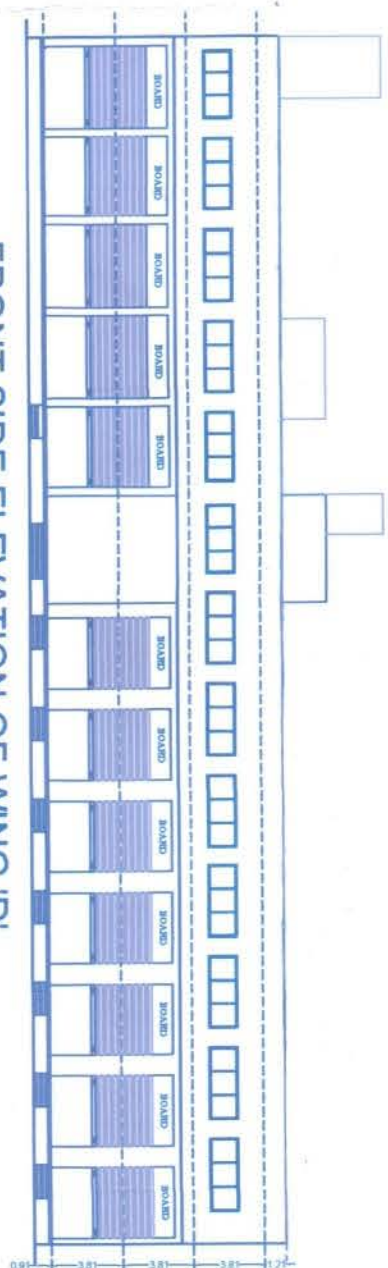


<< 18 M WIDE ROAD >>

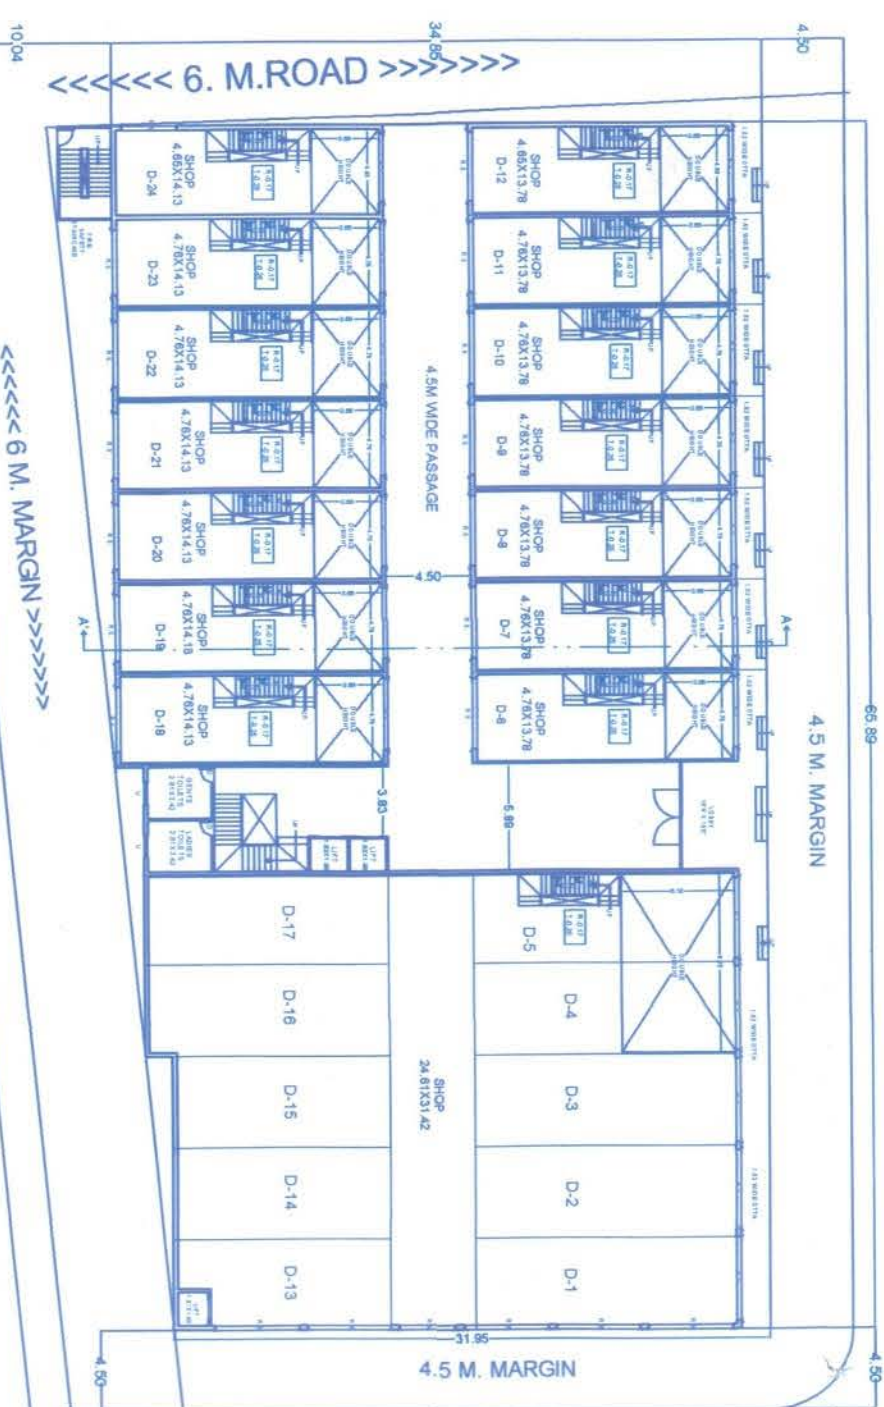

AREA DETAILS OF D/MING				
SHOP NO.	GROUND FLOOR +5000mm	FIRST FLOOR	SECOND FLOOR	TOTAL
D-1,2,3,4,5	172.41 + 20.21 + 27.91	691.00	789.00	2790.11
D-6	11.58 + 11.58 + 11.58	42.56	38.14	132.28
D-7	11.58 + 11.58 + 11.58	42.56	38.14	132.28
D-8	11.58 + 11.58 + 11.58	42.56	38.14	132.28
D-9	17.98 + 17.98 + 17.98	42.56	35.71	153.36
D-10	11.58 + 11.58 + 11.58	42.56	38.14	132.28
D-11	11.58 + 11.58 + 11.58	42.56	38.14	132.28
D-187	11.58 + 11.58 + 11			



AREA STATEMENT FOR 'D' WING	
PRO. GROUND FLOOR AREA	2108.37 SQM
PRO. FIRST FLOOR AREA	1371.39 SQM
PRO. SECOND FLOOR AREA	2171.19 SQM
TOTAL BUILT UP AREA	5650.95 SQM

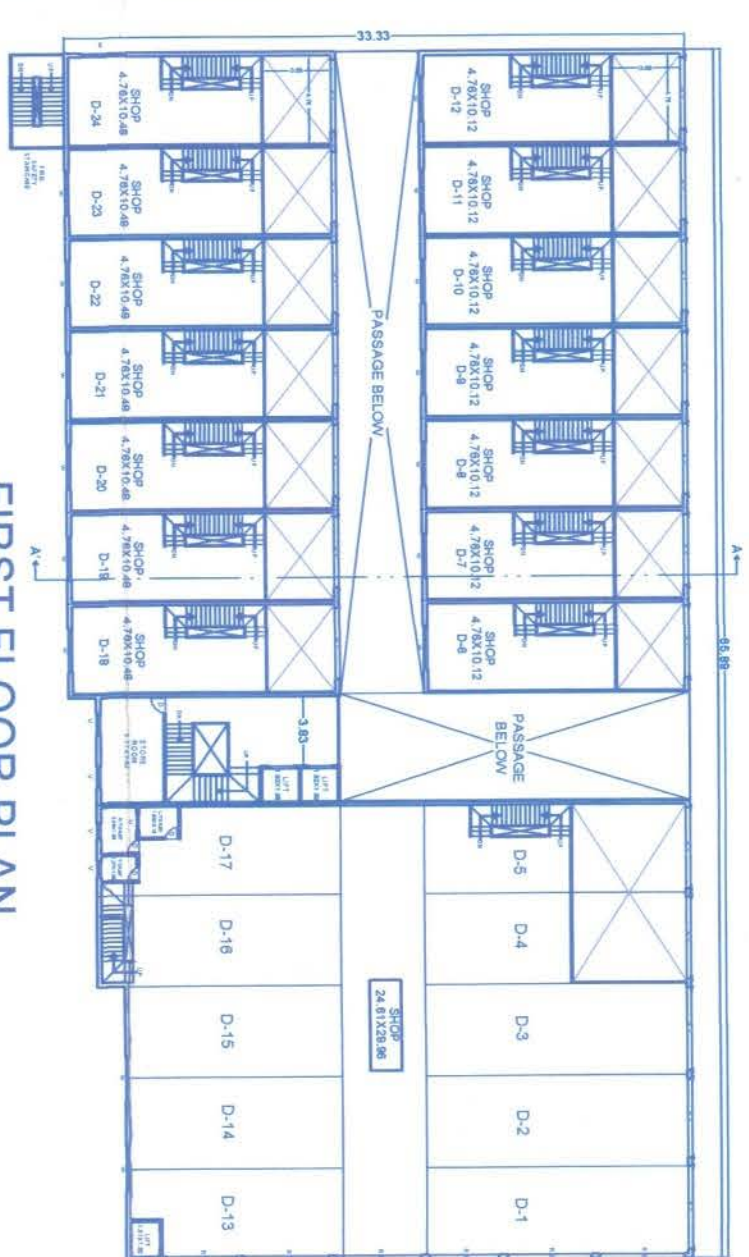

'D' WING

TOTAL WATER STORAGE REQUIRED	
1)	WING 'A' & 'B' = 55,000.00 LIT.
2)	WING 'C' = 22,000.00 LIT.
3)	WING 'D' = 26,000.00 LIT.
TOTAL = 1,03,000.00 LIT.	

WATER STORAGE REQUIREMENT 'WING 'D'			
S.NO.	DESCRIPTION	SIZE IN SQ.MT	QUANTITY
1)	G.F.G.T.OILET	2.81X3.42	1
2)	G.F.L.T.OILET	2.81X3.42	1
3)	F.F.G.T.OILET	2.55X1.98	1
4)	F.F.L.T.OILET	1.68X2.13	1
5)	F.F.T.OILET	1.37X1.98	1
6)	S.F.G.T.OILET	4.43X1.66	1
7)	S.F.L.T.OILET	4.43X1.66	1
TOTAL AREA OF WING 'D'			= 5650.95 SQ.M.
OCCUPANCY LOAD 10 SQ.M./PERSON			10 SQ.M.
TOTAL WATER STORAGE 565.09 X 45 LIT/PERSON			= 25429.05 LIT.
PROPOSED WATER STORAGE			= 26,000.00 LIT.


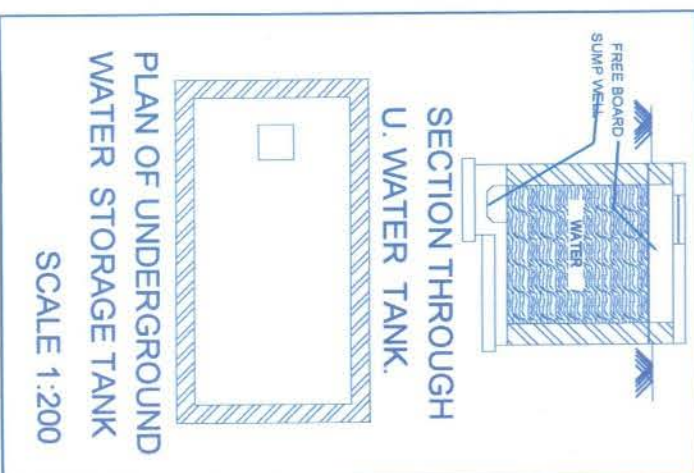
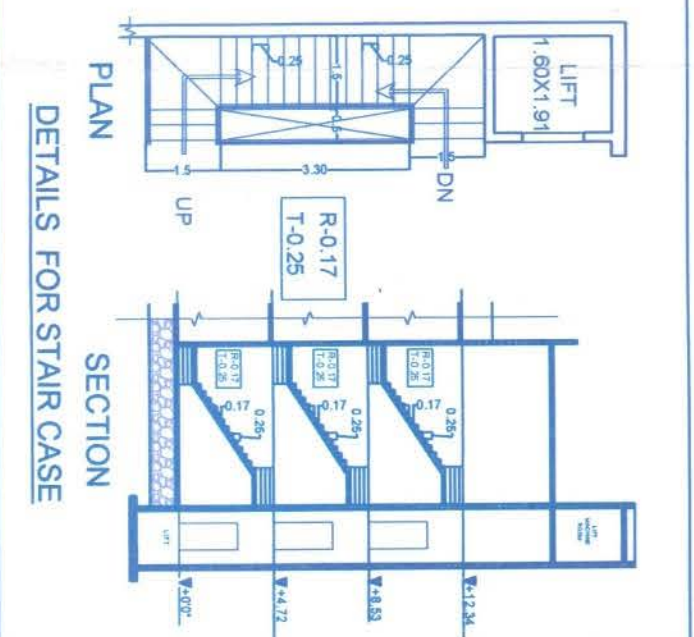


PROPOSED




DP PLAN

SCALE 1:5000

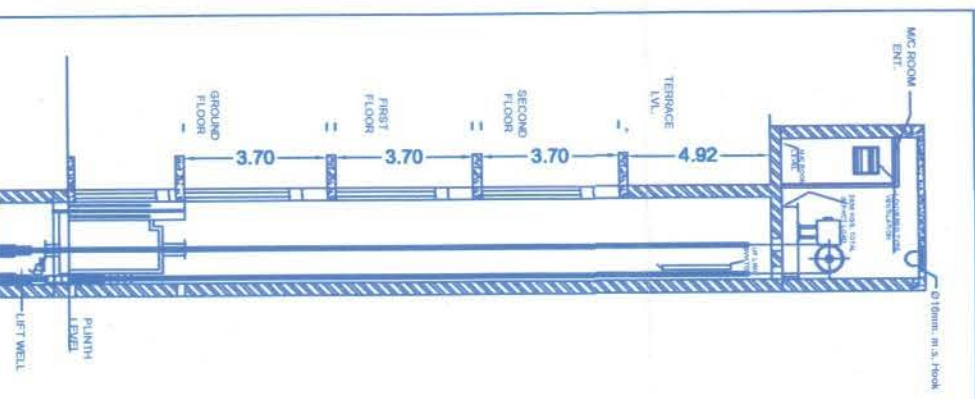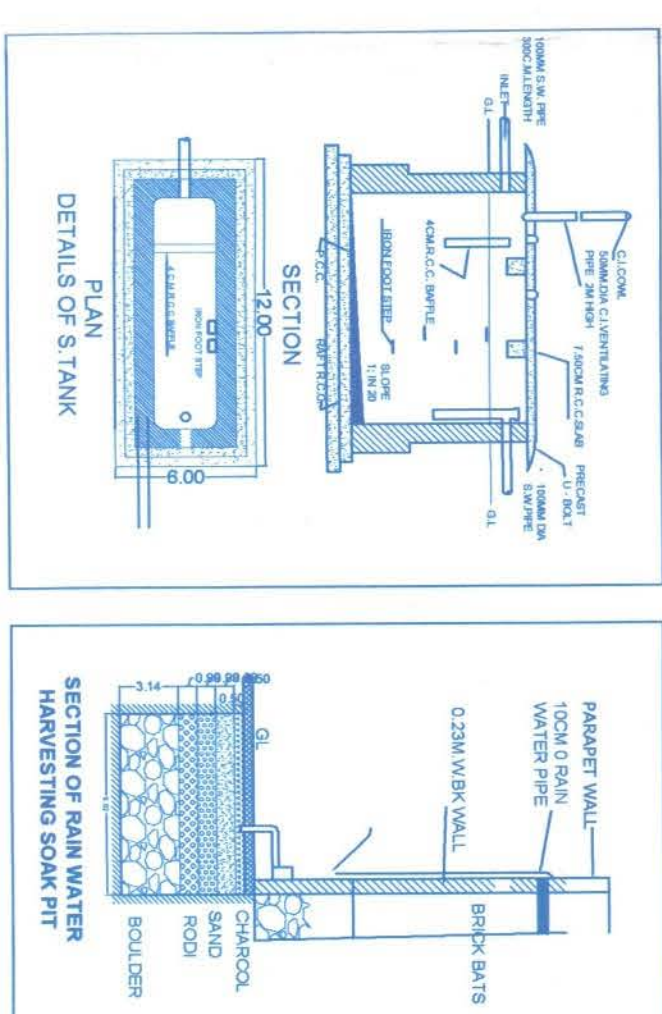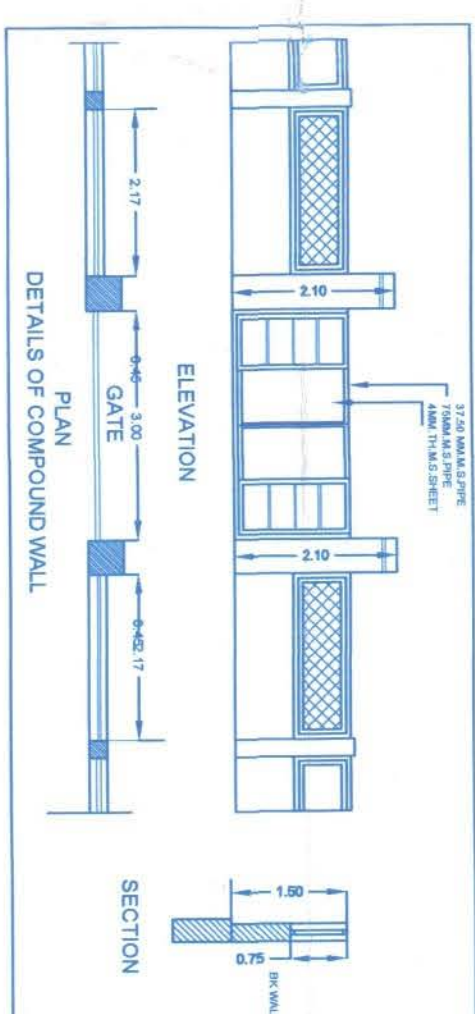

 PLAN OF LIFTWELL GROUND + 25STORES	
Passenger Capacity	No. of Lifts
6	39

SITE PLAN

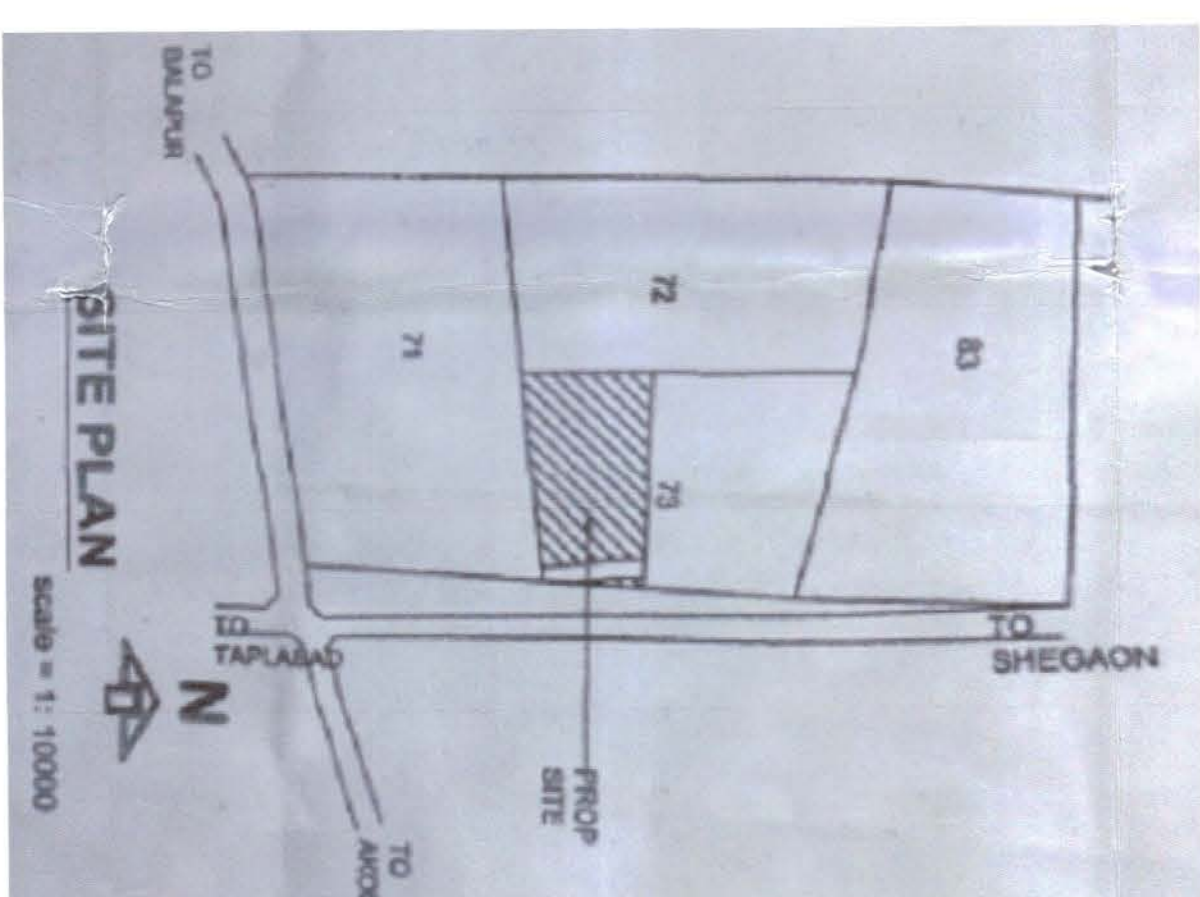

PARKING AREA REQUIRED			
TOTAL BUILT UP AREA - 22199.47 SQ.M.			
TOTAL CARPET AREA - 17759.57 SQ.M.			
(20% LESS BU AREA)			
FRACTION 80 SQ.M.		CAR	
CARPET AREA		SCOOTER - 4 NO.	
		BICYCLE - 4 NO.	
		VISITORS - 5%	
DESCRIPTION	NO.	SIZE	AREA
CAR	222	2.5MX5.0M	2775 SQM
SCOOTER	888	1.5MX2.0M	2664 SQM
BICYCLE	888	1.0MX1.4M	1244 SQM
TOTAL =			6683 SQM
VISITOR 5%			335 SQM
LOADING/ UNLOADING			504 SQM
FRACTION 1000/SQM			
(3.75M X 7.5M = 28M)			
17759.57 SQ.M			
1000 SQ.M			
= 500 SQM			
TOTAL PARKING SPACE			7522 SQM
PARKING AREA PROPOSED			
BASEMENT PARKING			
BLOCK 'A' & 'B' FRONT PARKING			690.00 SQ.M.
BELOW BLOCK 'C'			3350.00 SQ.M.
BELOW AMINITY			1250.00 SQ.M.
AMINITY SPACE FOR PARKING			2927.94 SQ.M.
TOTAL PROPOSED PARKING			6217.94 SQ.M.
	Required	Proposed	
Car	222	222	
Scooter	888	888	
Cycle	888	888	