





दिनांक 20/4/21 चे पत्रातील
प्र.सहाय्यक संचालक, नगर रचना
अकोला महानगरपालिका अकोला

NAME _____ DOB _____ (in Right Hand Top Corner of Photo)

ISSUED _____ EXPIRES _____ (month & Year on CV)

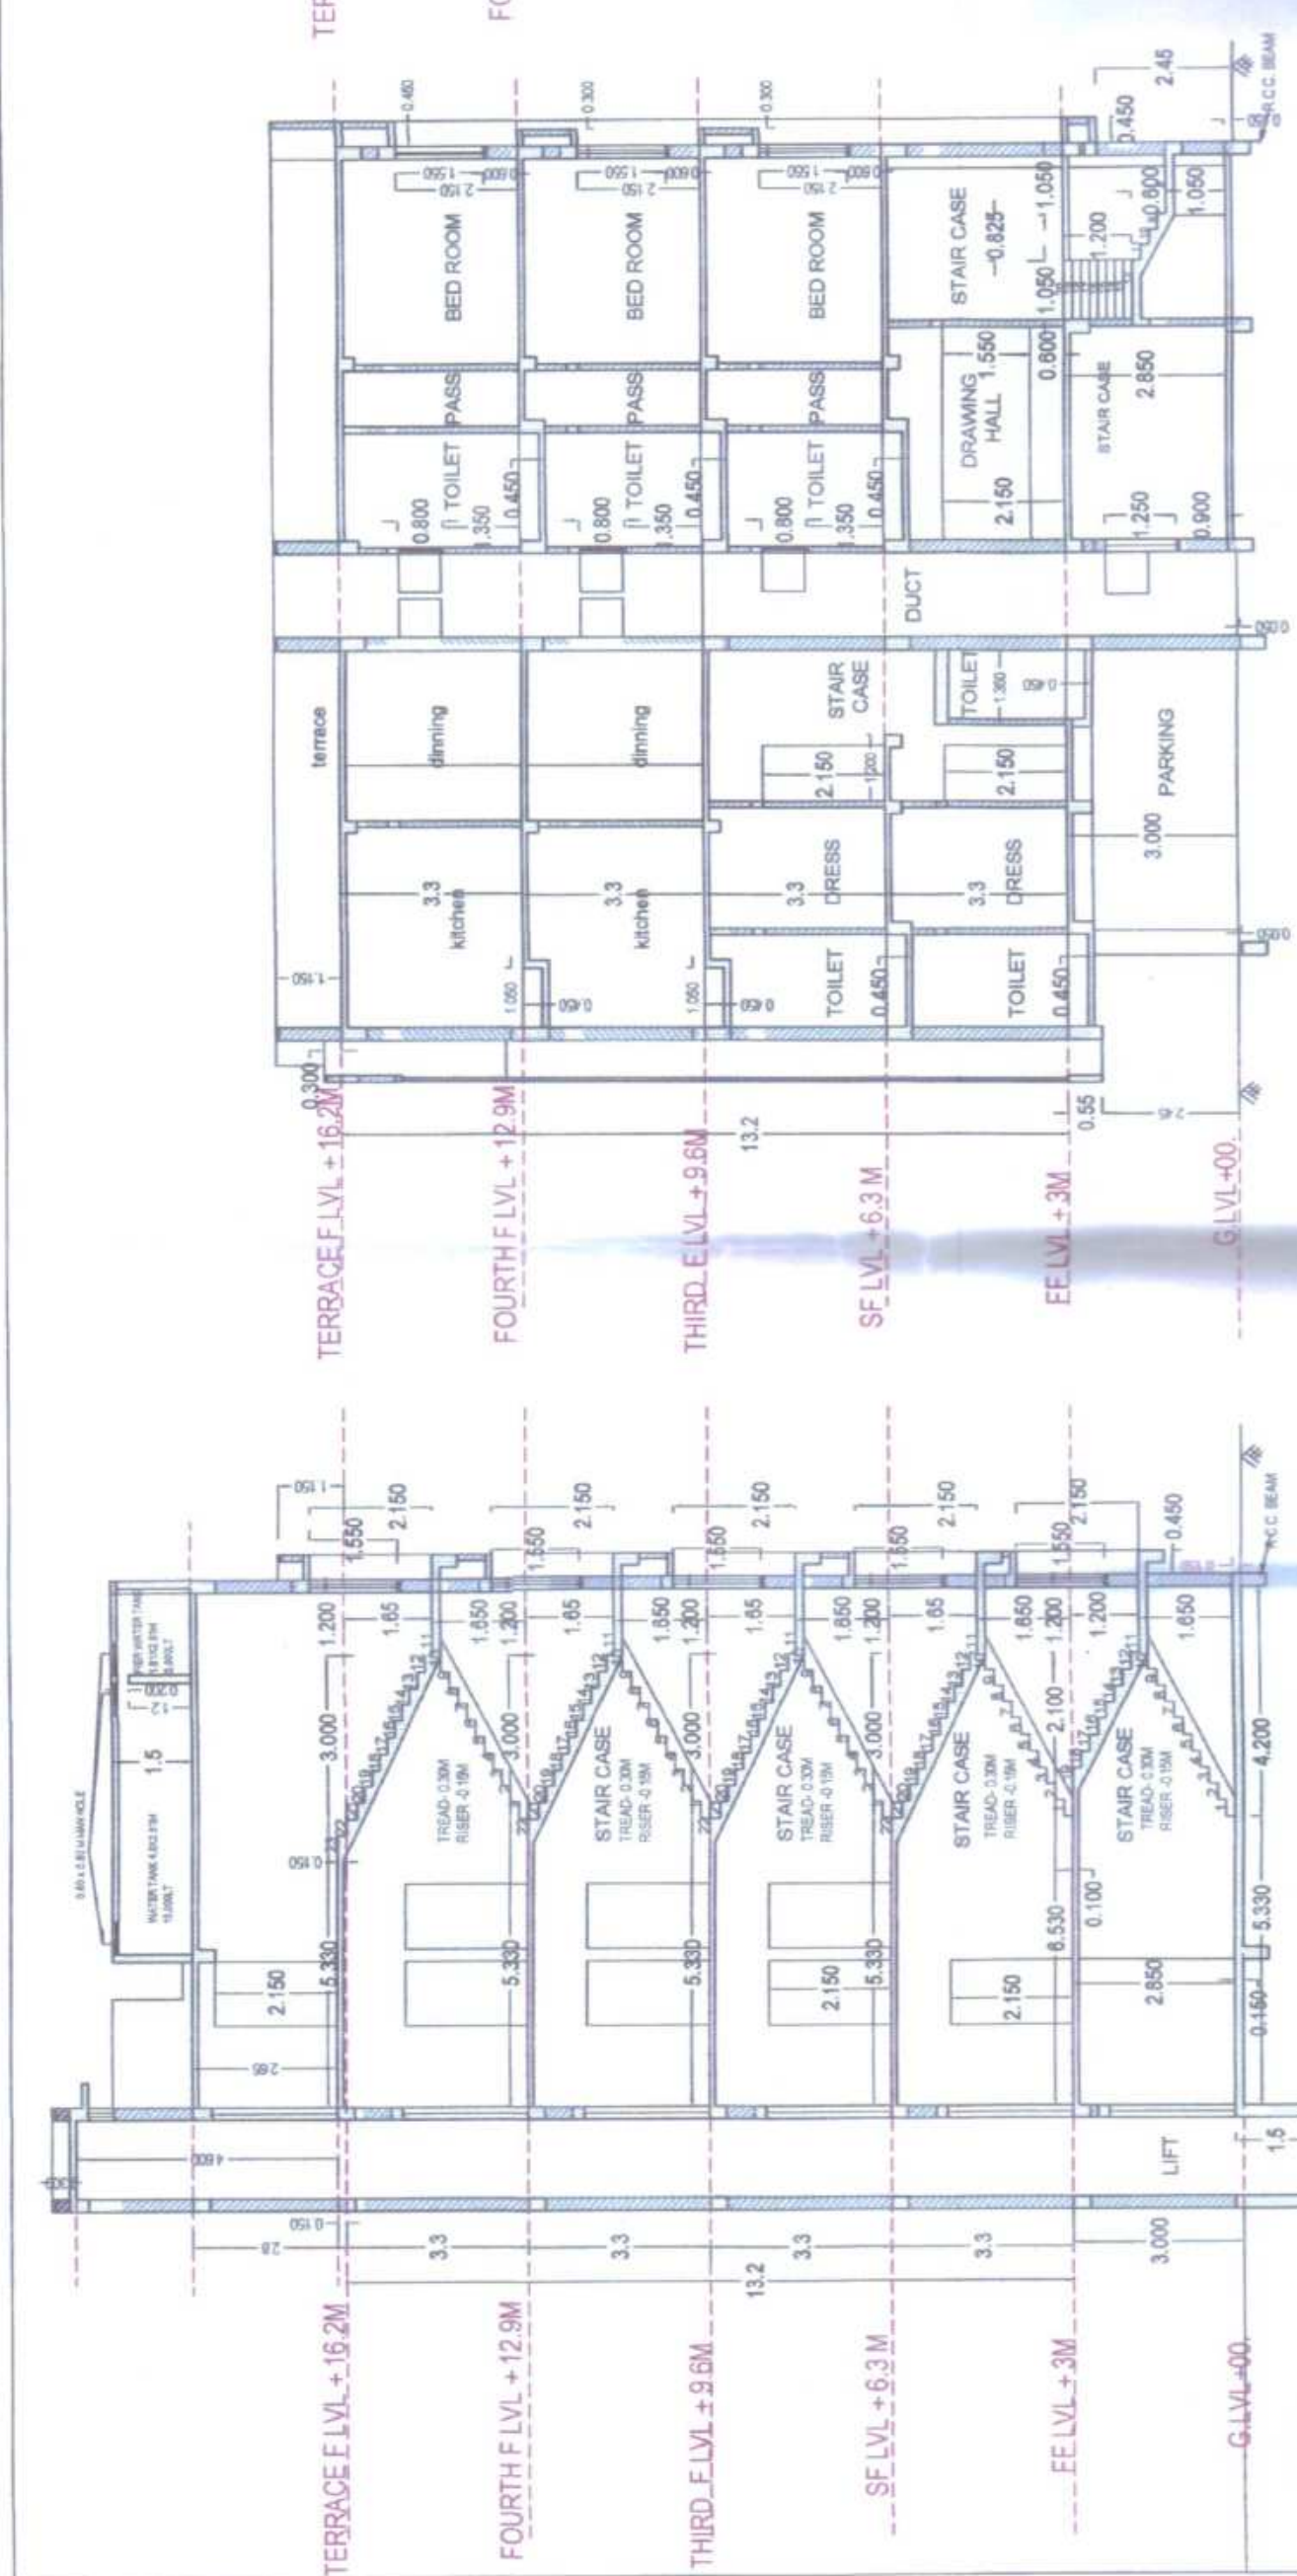


SECTION A-A OF BUILDING NO.-2
SCALE 1:100

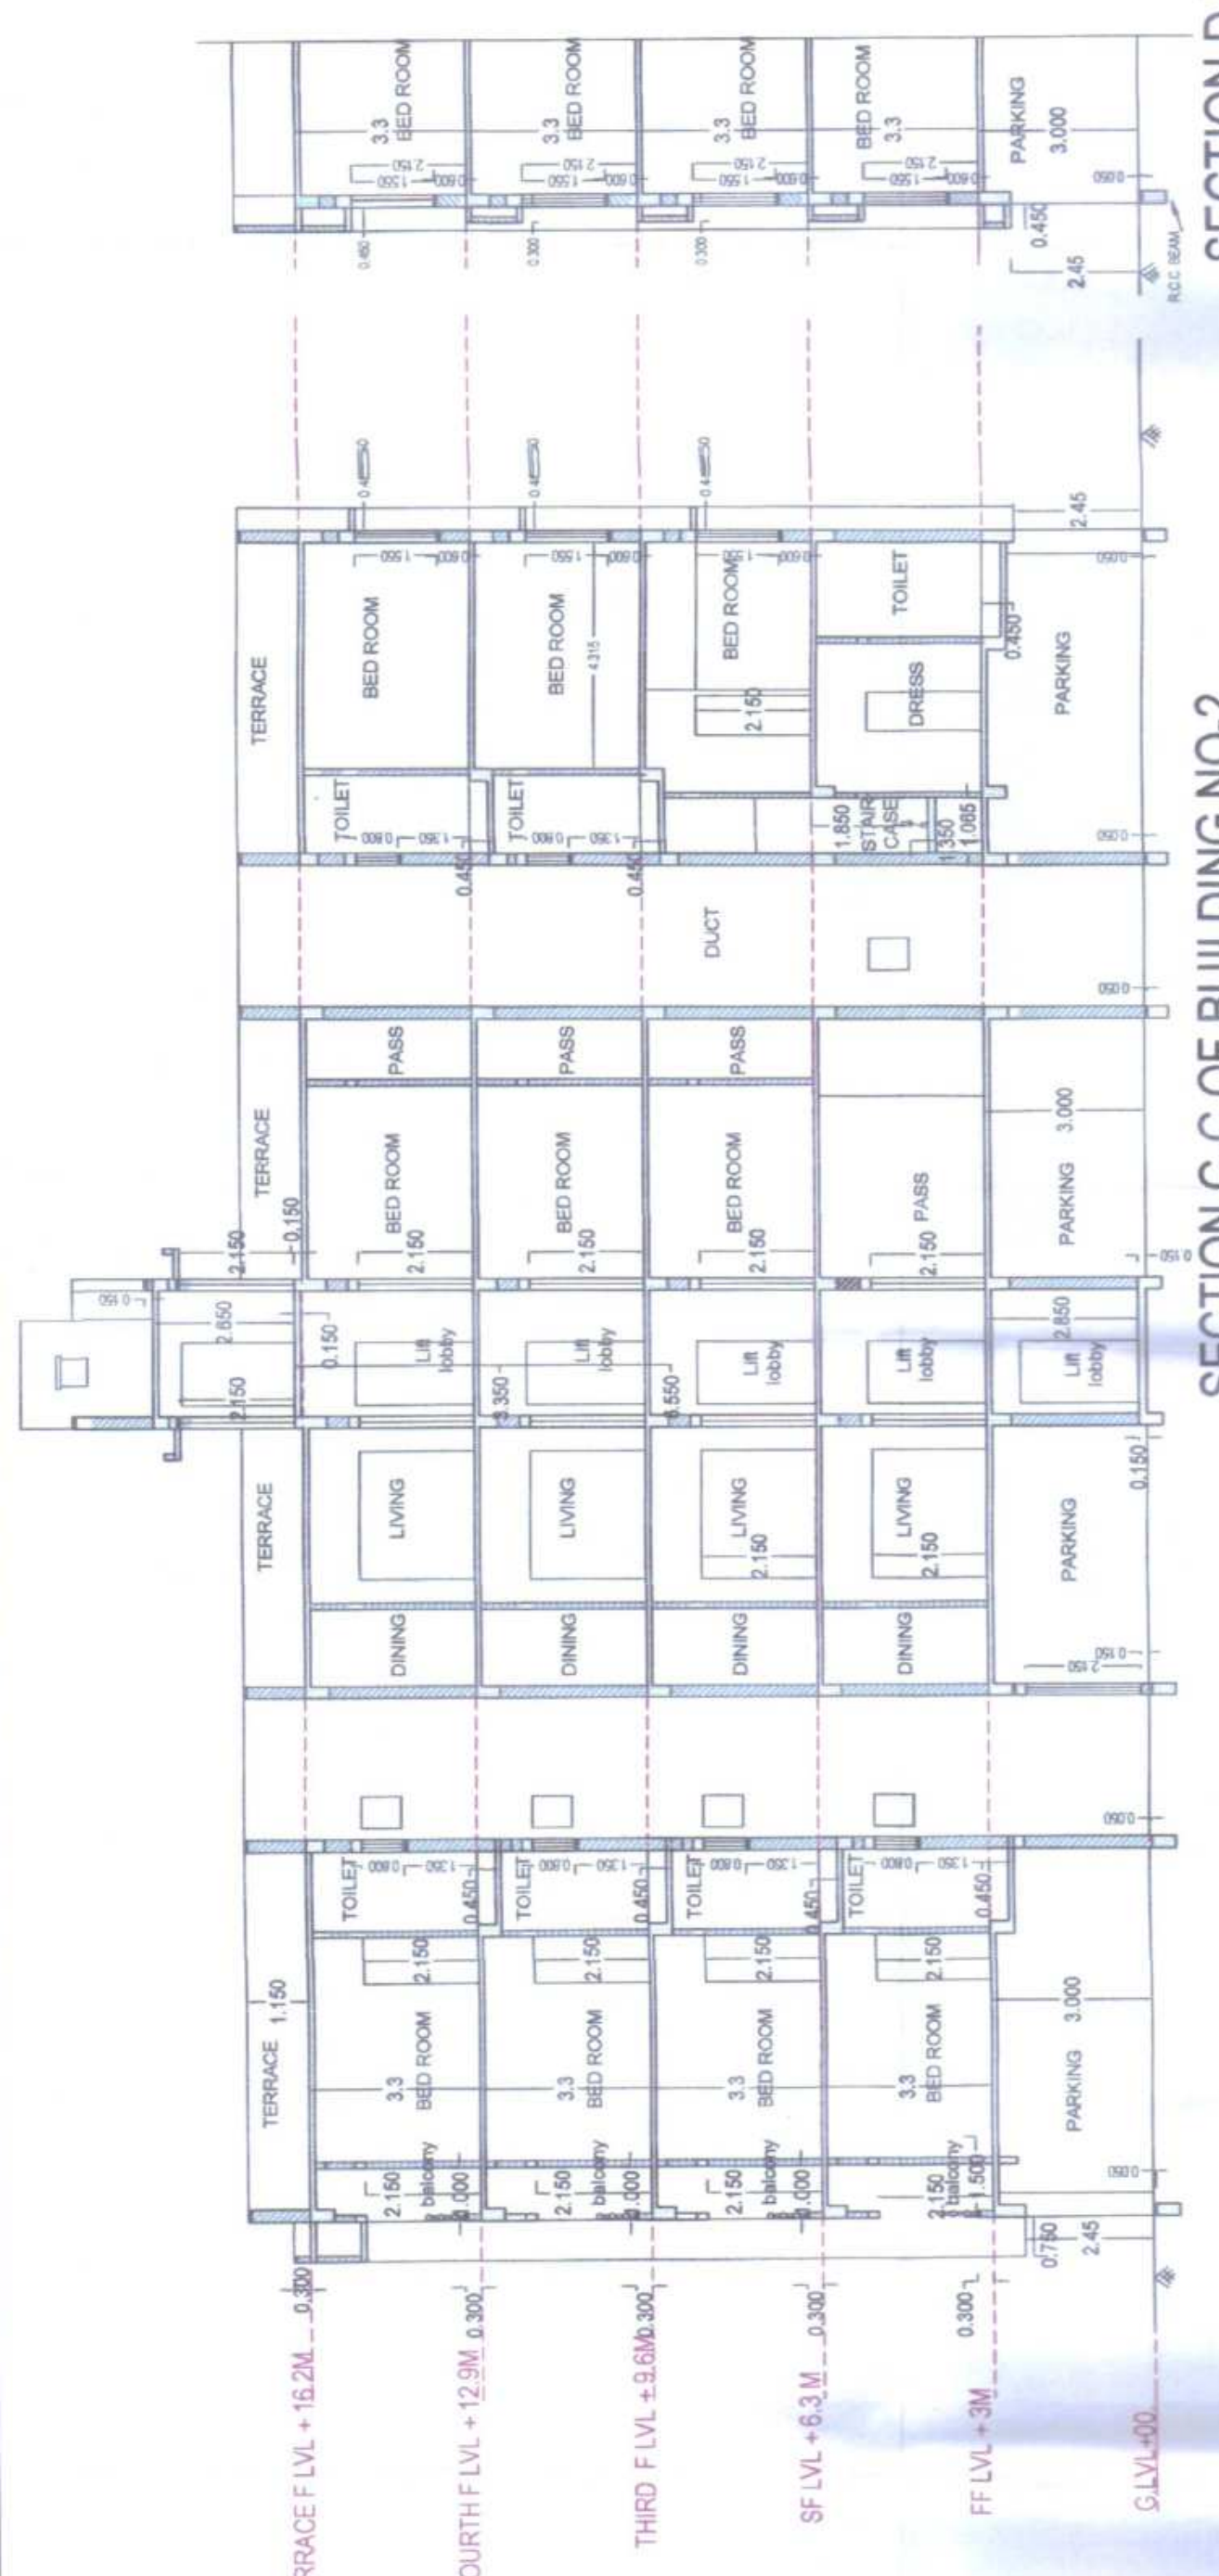


SECTION C-C OF BUILDING NO-2


SCALE 1:100

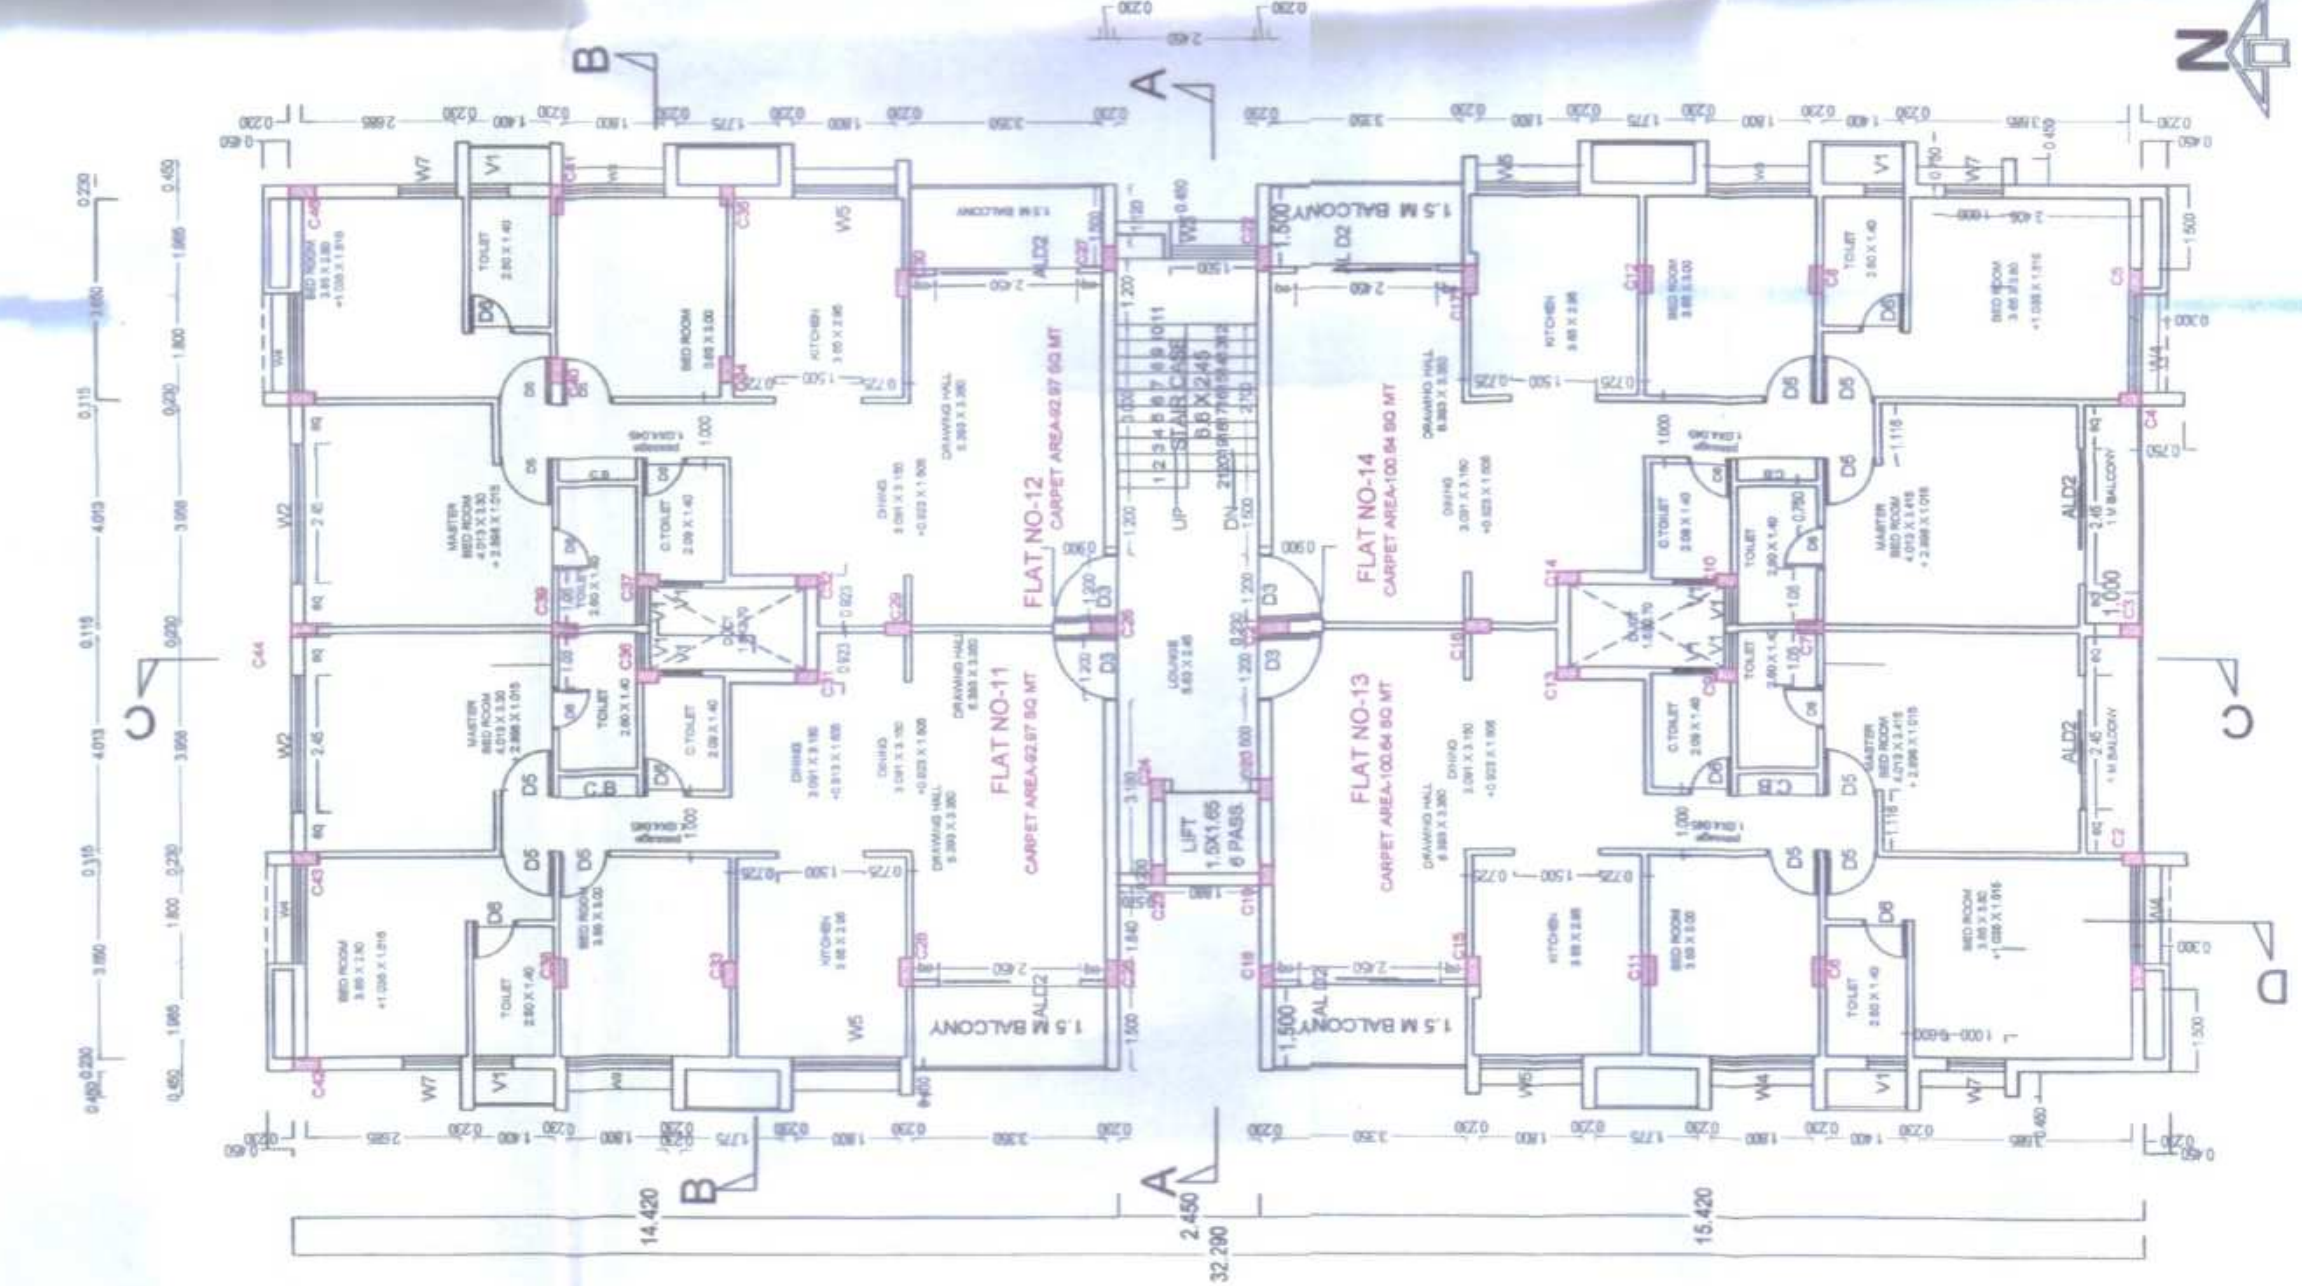


PROPOSED FOURTH FLOOR PLAN OF BUILDING NO-2
SCALE 1:100

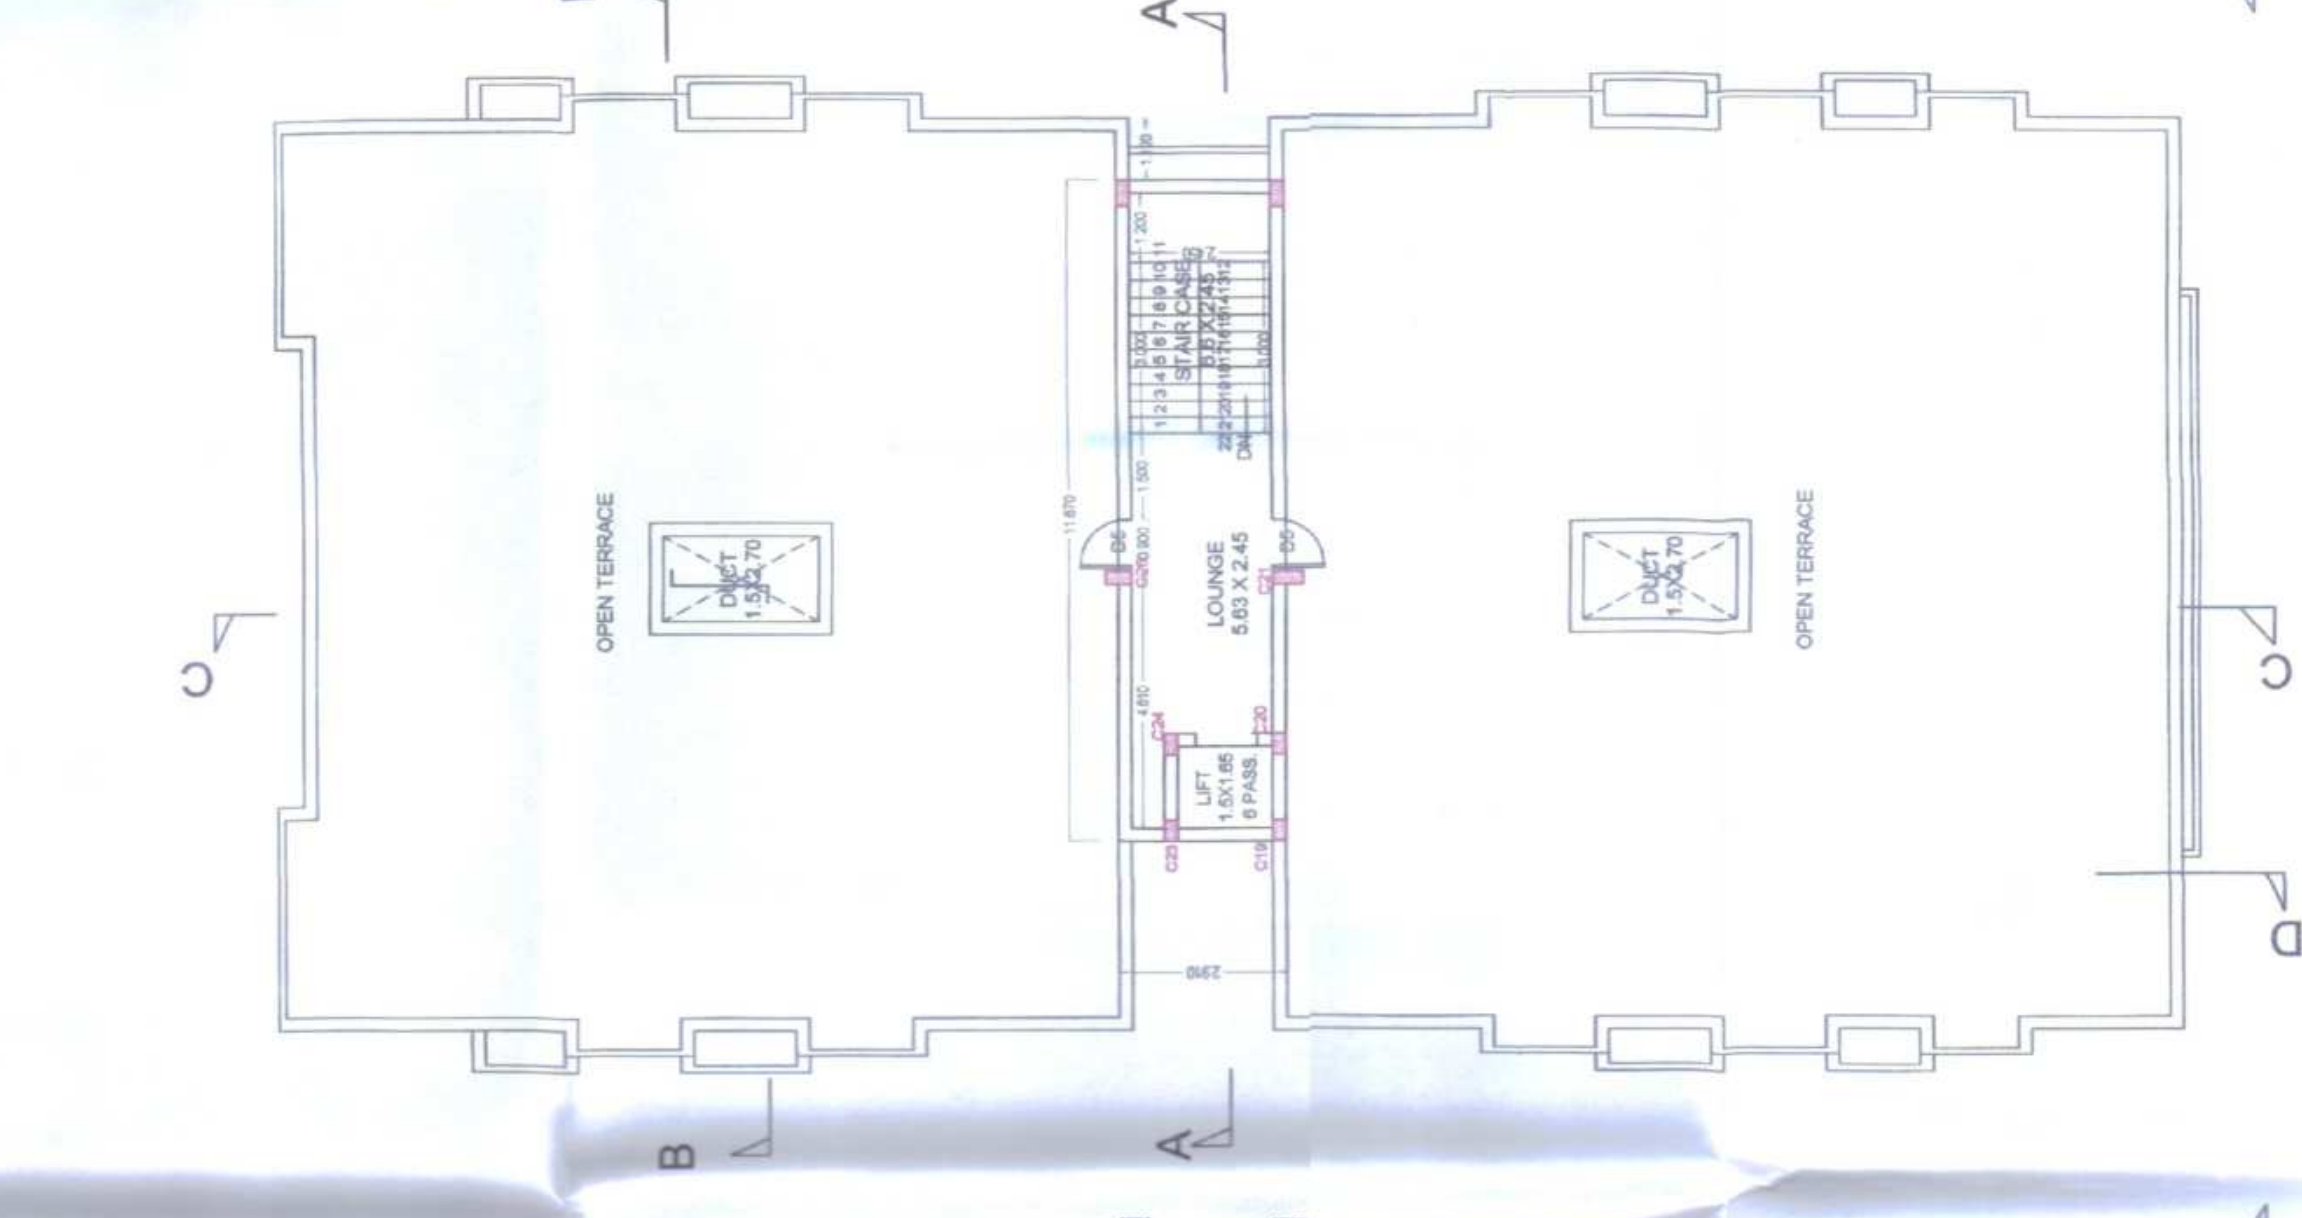


PROPOSED TERRACE FLOOR PLAN OF BUILDING NO-2
SCALE 1:100

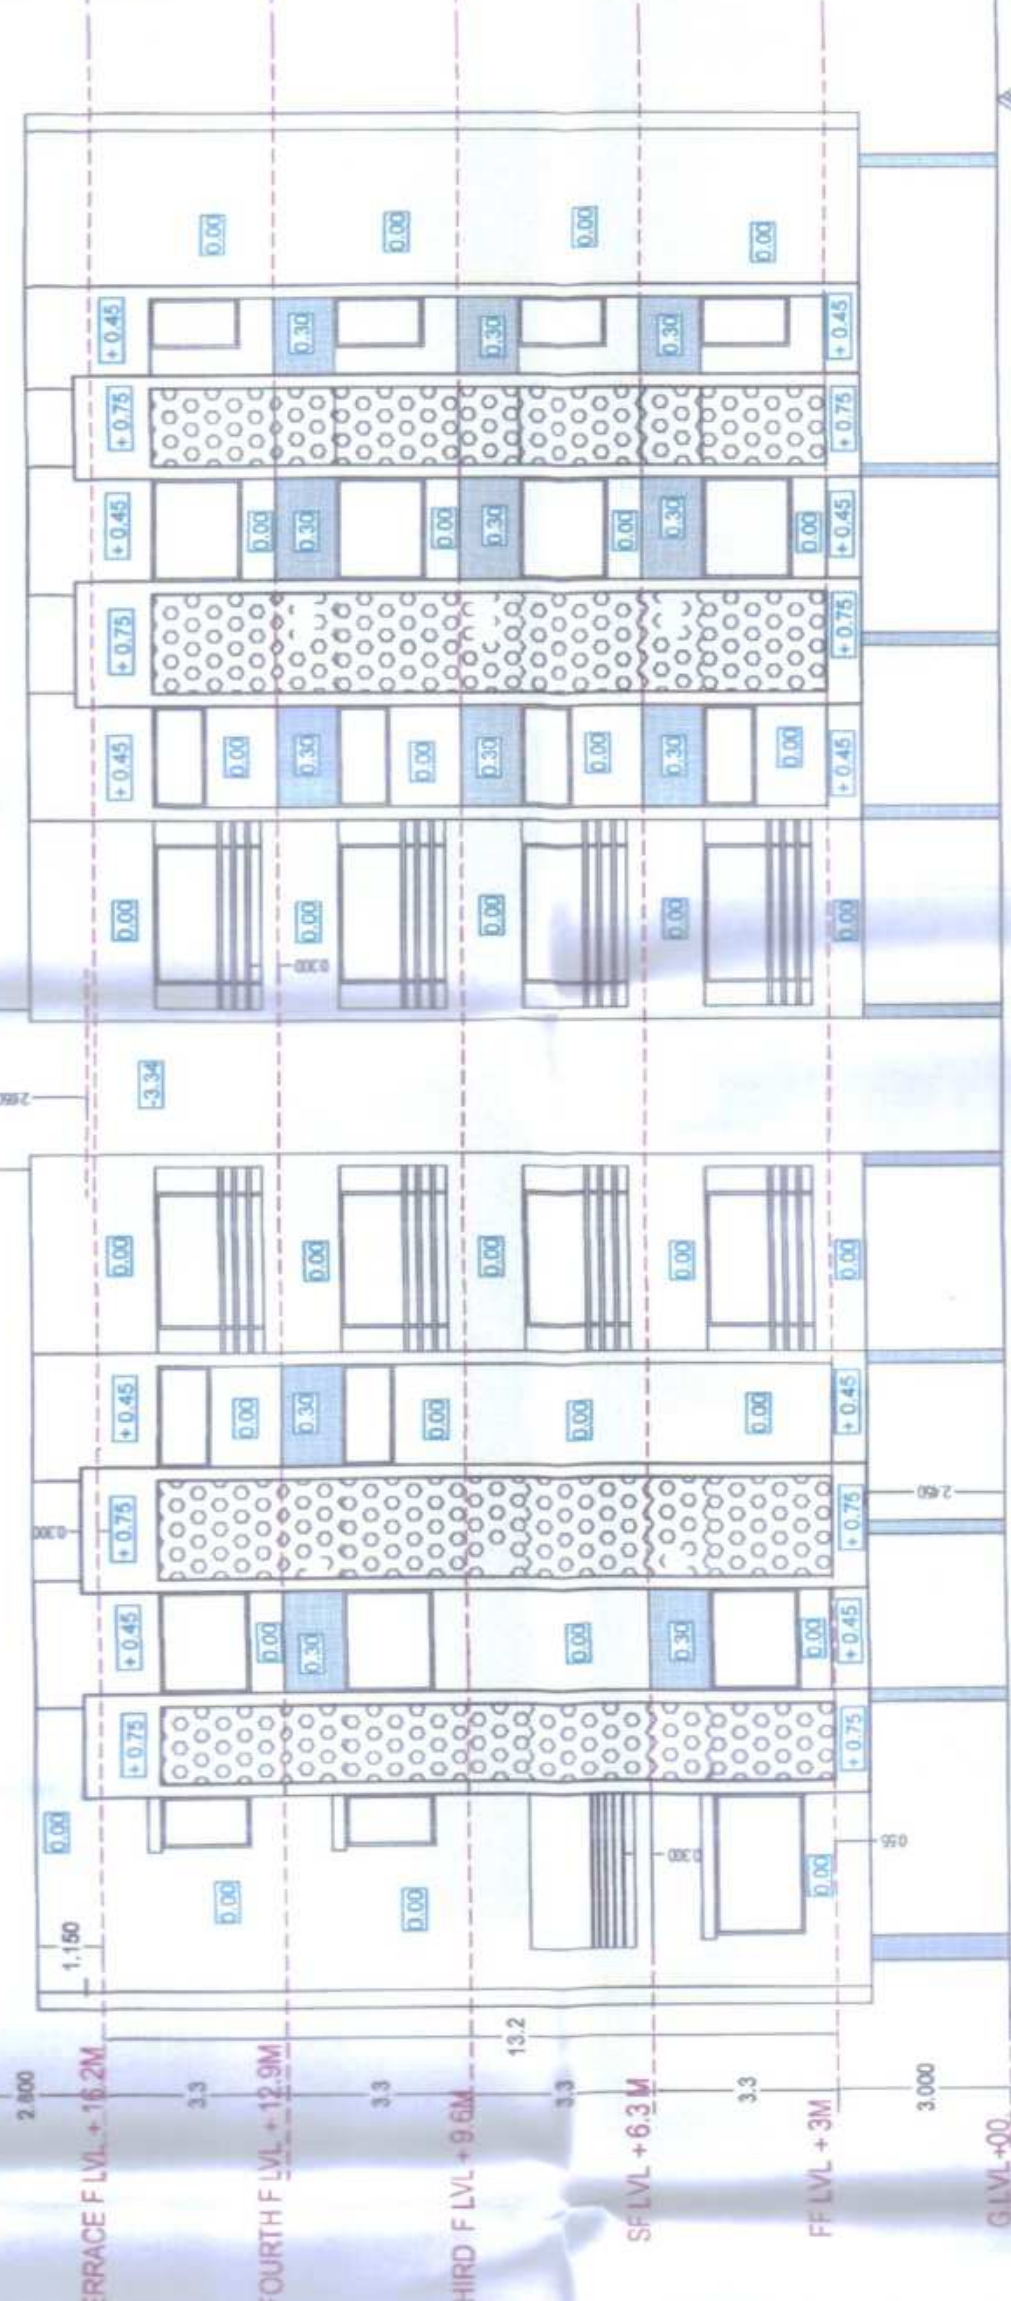

WEST SIDE ELEVATION OF BUILDING NO-2

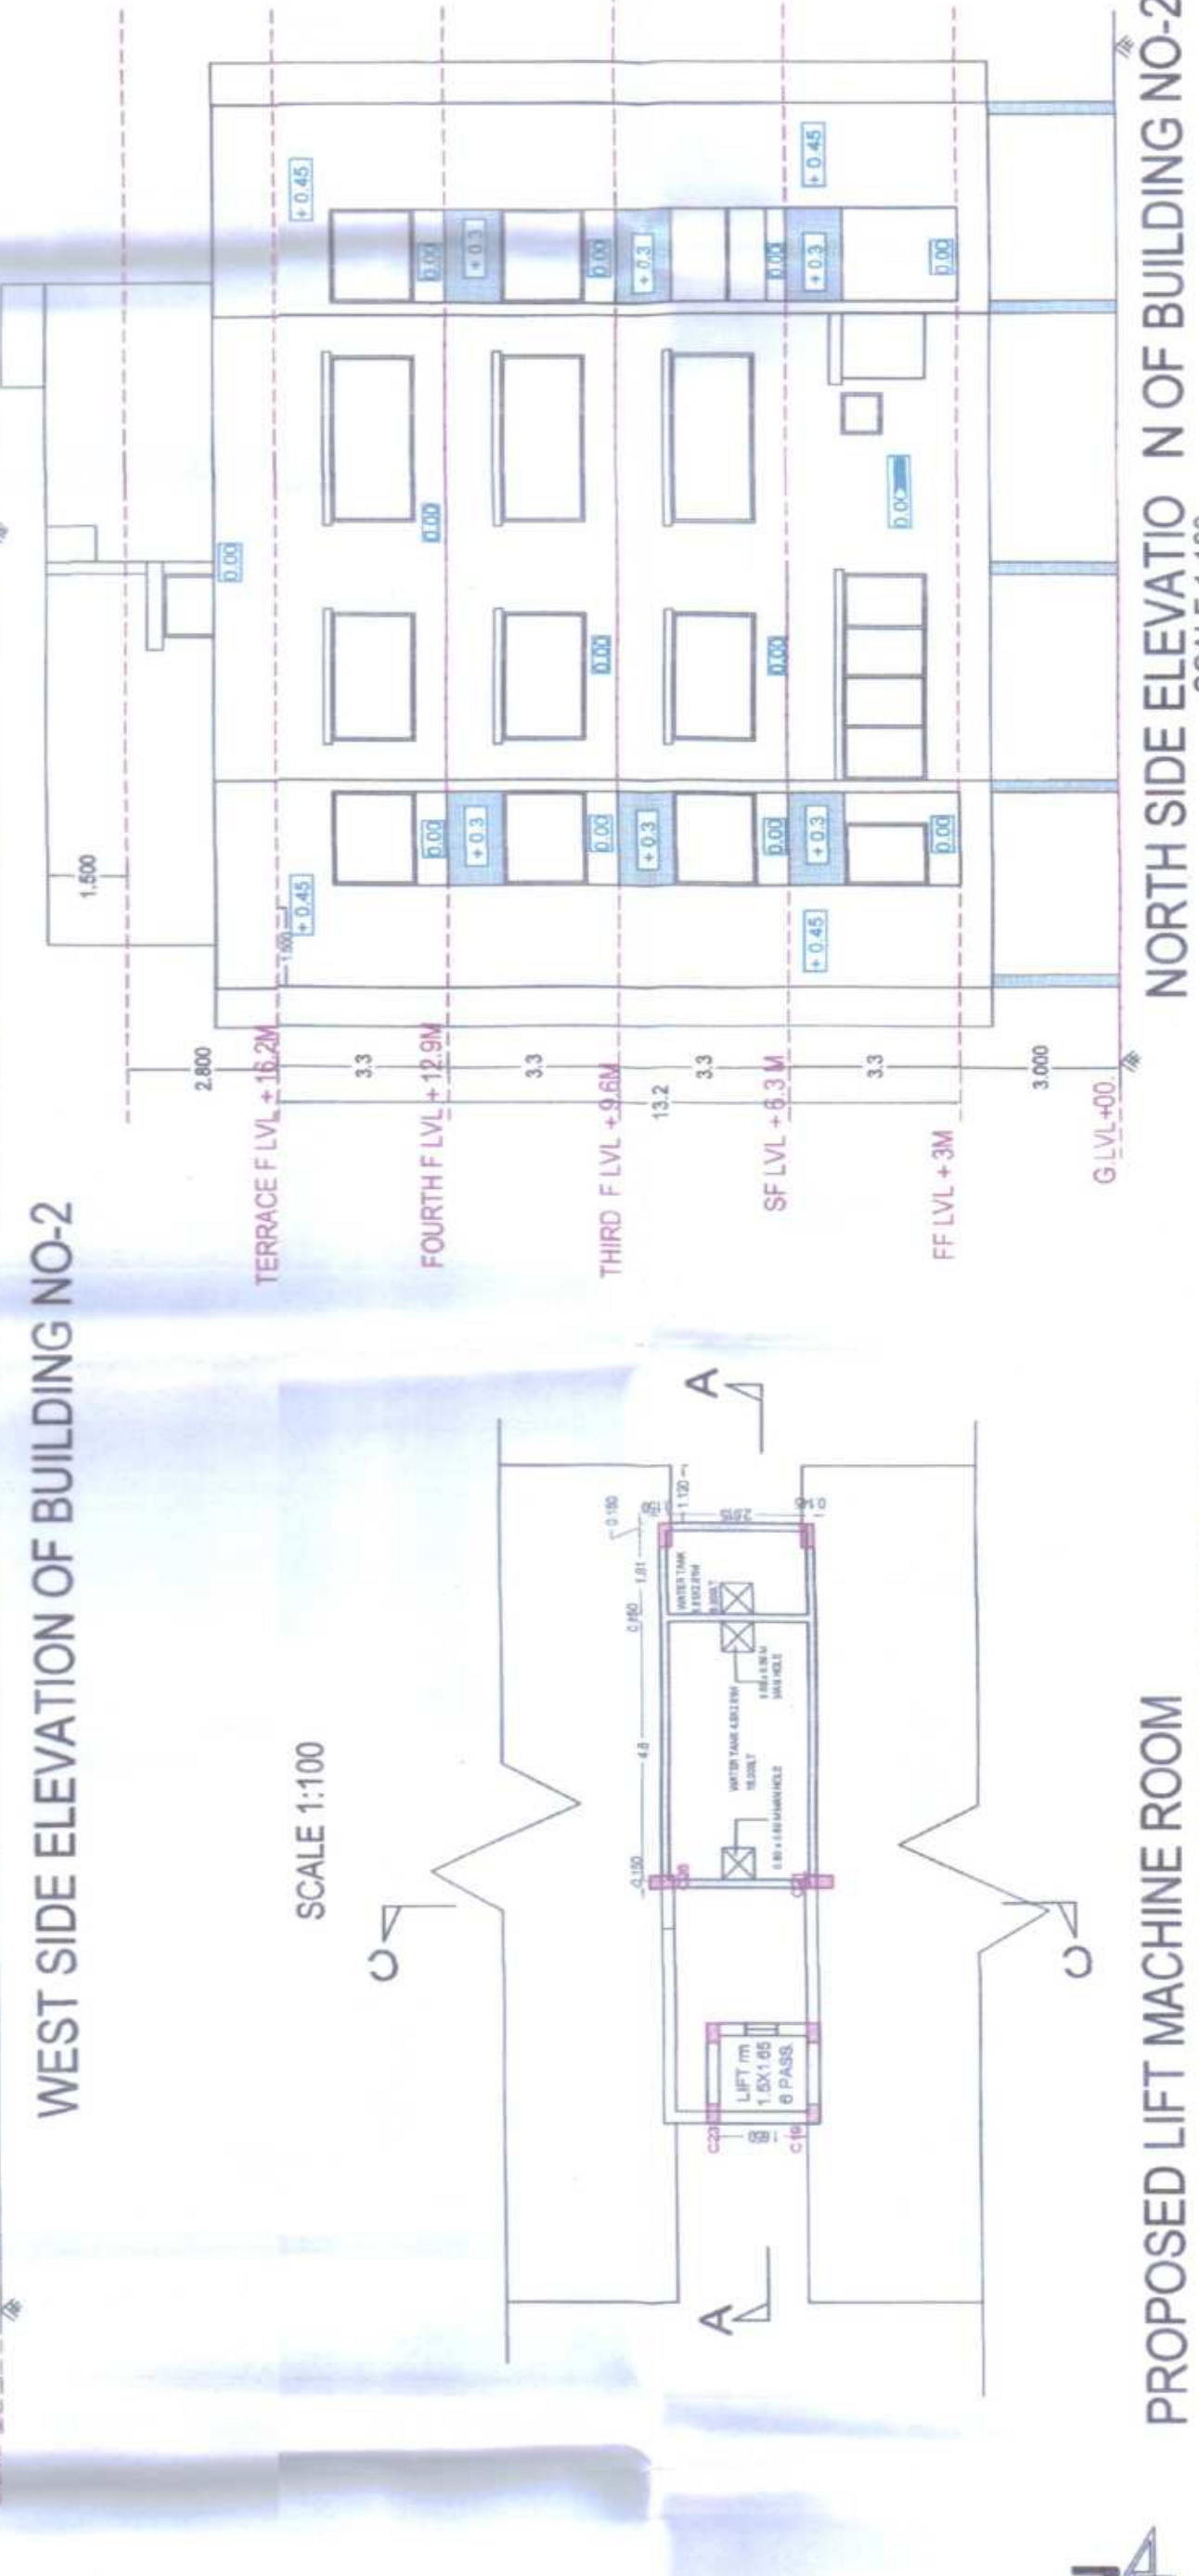

PROPOSED LIFT MACHINE ROOM
& WATER TANK FLOOR PLAN OF BUILDING NO-2

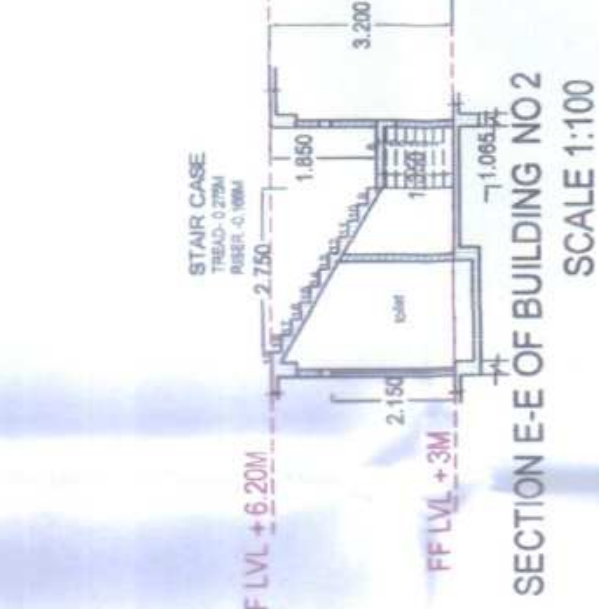

SECTION E-E OF BUILDING NO 2
SCALE 1:100

1	4.452 31 242 000	179 511 524
1) 4.452 31 242 000		
2) 4.452 31 242 000		
CERTIFIED THAT THE PLOT UNDER REFERENCE WAS SURVEYED BY ME OR BY AN ASSISTANT OR DEPUTY OF MINE IN ACCORDANCE WITH THE ACTS OF PARLIAMENT RELATIVE TO THE SURVEYING OF THE LAND IN THE AREA OF THE PLOT AND THAT THE SURVEYING WAS COMPLETED ON THE DATE INDICATED ON THIS TALLIES WITH THE AREA SHOWN IN DOCUMENT OF OWNERSHIP 117. SCHEME RECORDS AND RECORDS DEPARTMENTARY SURVEY RECORD

MANOJ MODI
Signature
CHANDRA MOHAN BLANCH, CANPO/12/198
(NAME OF ARCHITECT/ENGINEER/SUPERVISOR)
Architect / Licensed Engineer / Supervisor name and signature

[illegible][illegible]

OW NEERU BGN:
Nikhil Kabe
DR. NIKHILCHANDRA KIBE

ARCHITECTS, BGN:
Mang modi
MANOJ MODI
BLARCH, CA 97013788

	SCALE 1:100	DATE JAN 2021
	Sheet No. 1/4	CHKBY

SUBMISSION DRAWING