




Signature valid
NABAYAKA, S. 13.137
Reason: Approved
Location: Asele Municipal Corporation

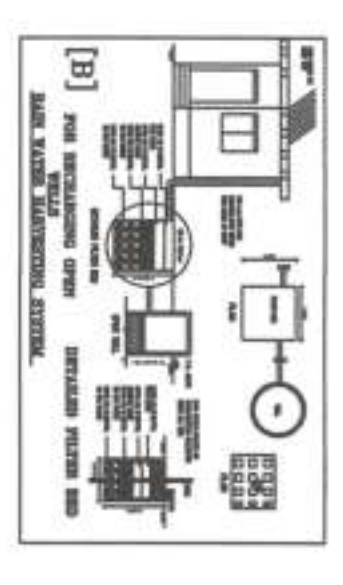

ADJ.
BACHUKALI PLOT
DP PLAN
SCALE 1:20000

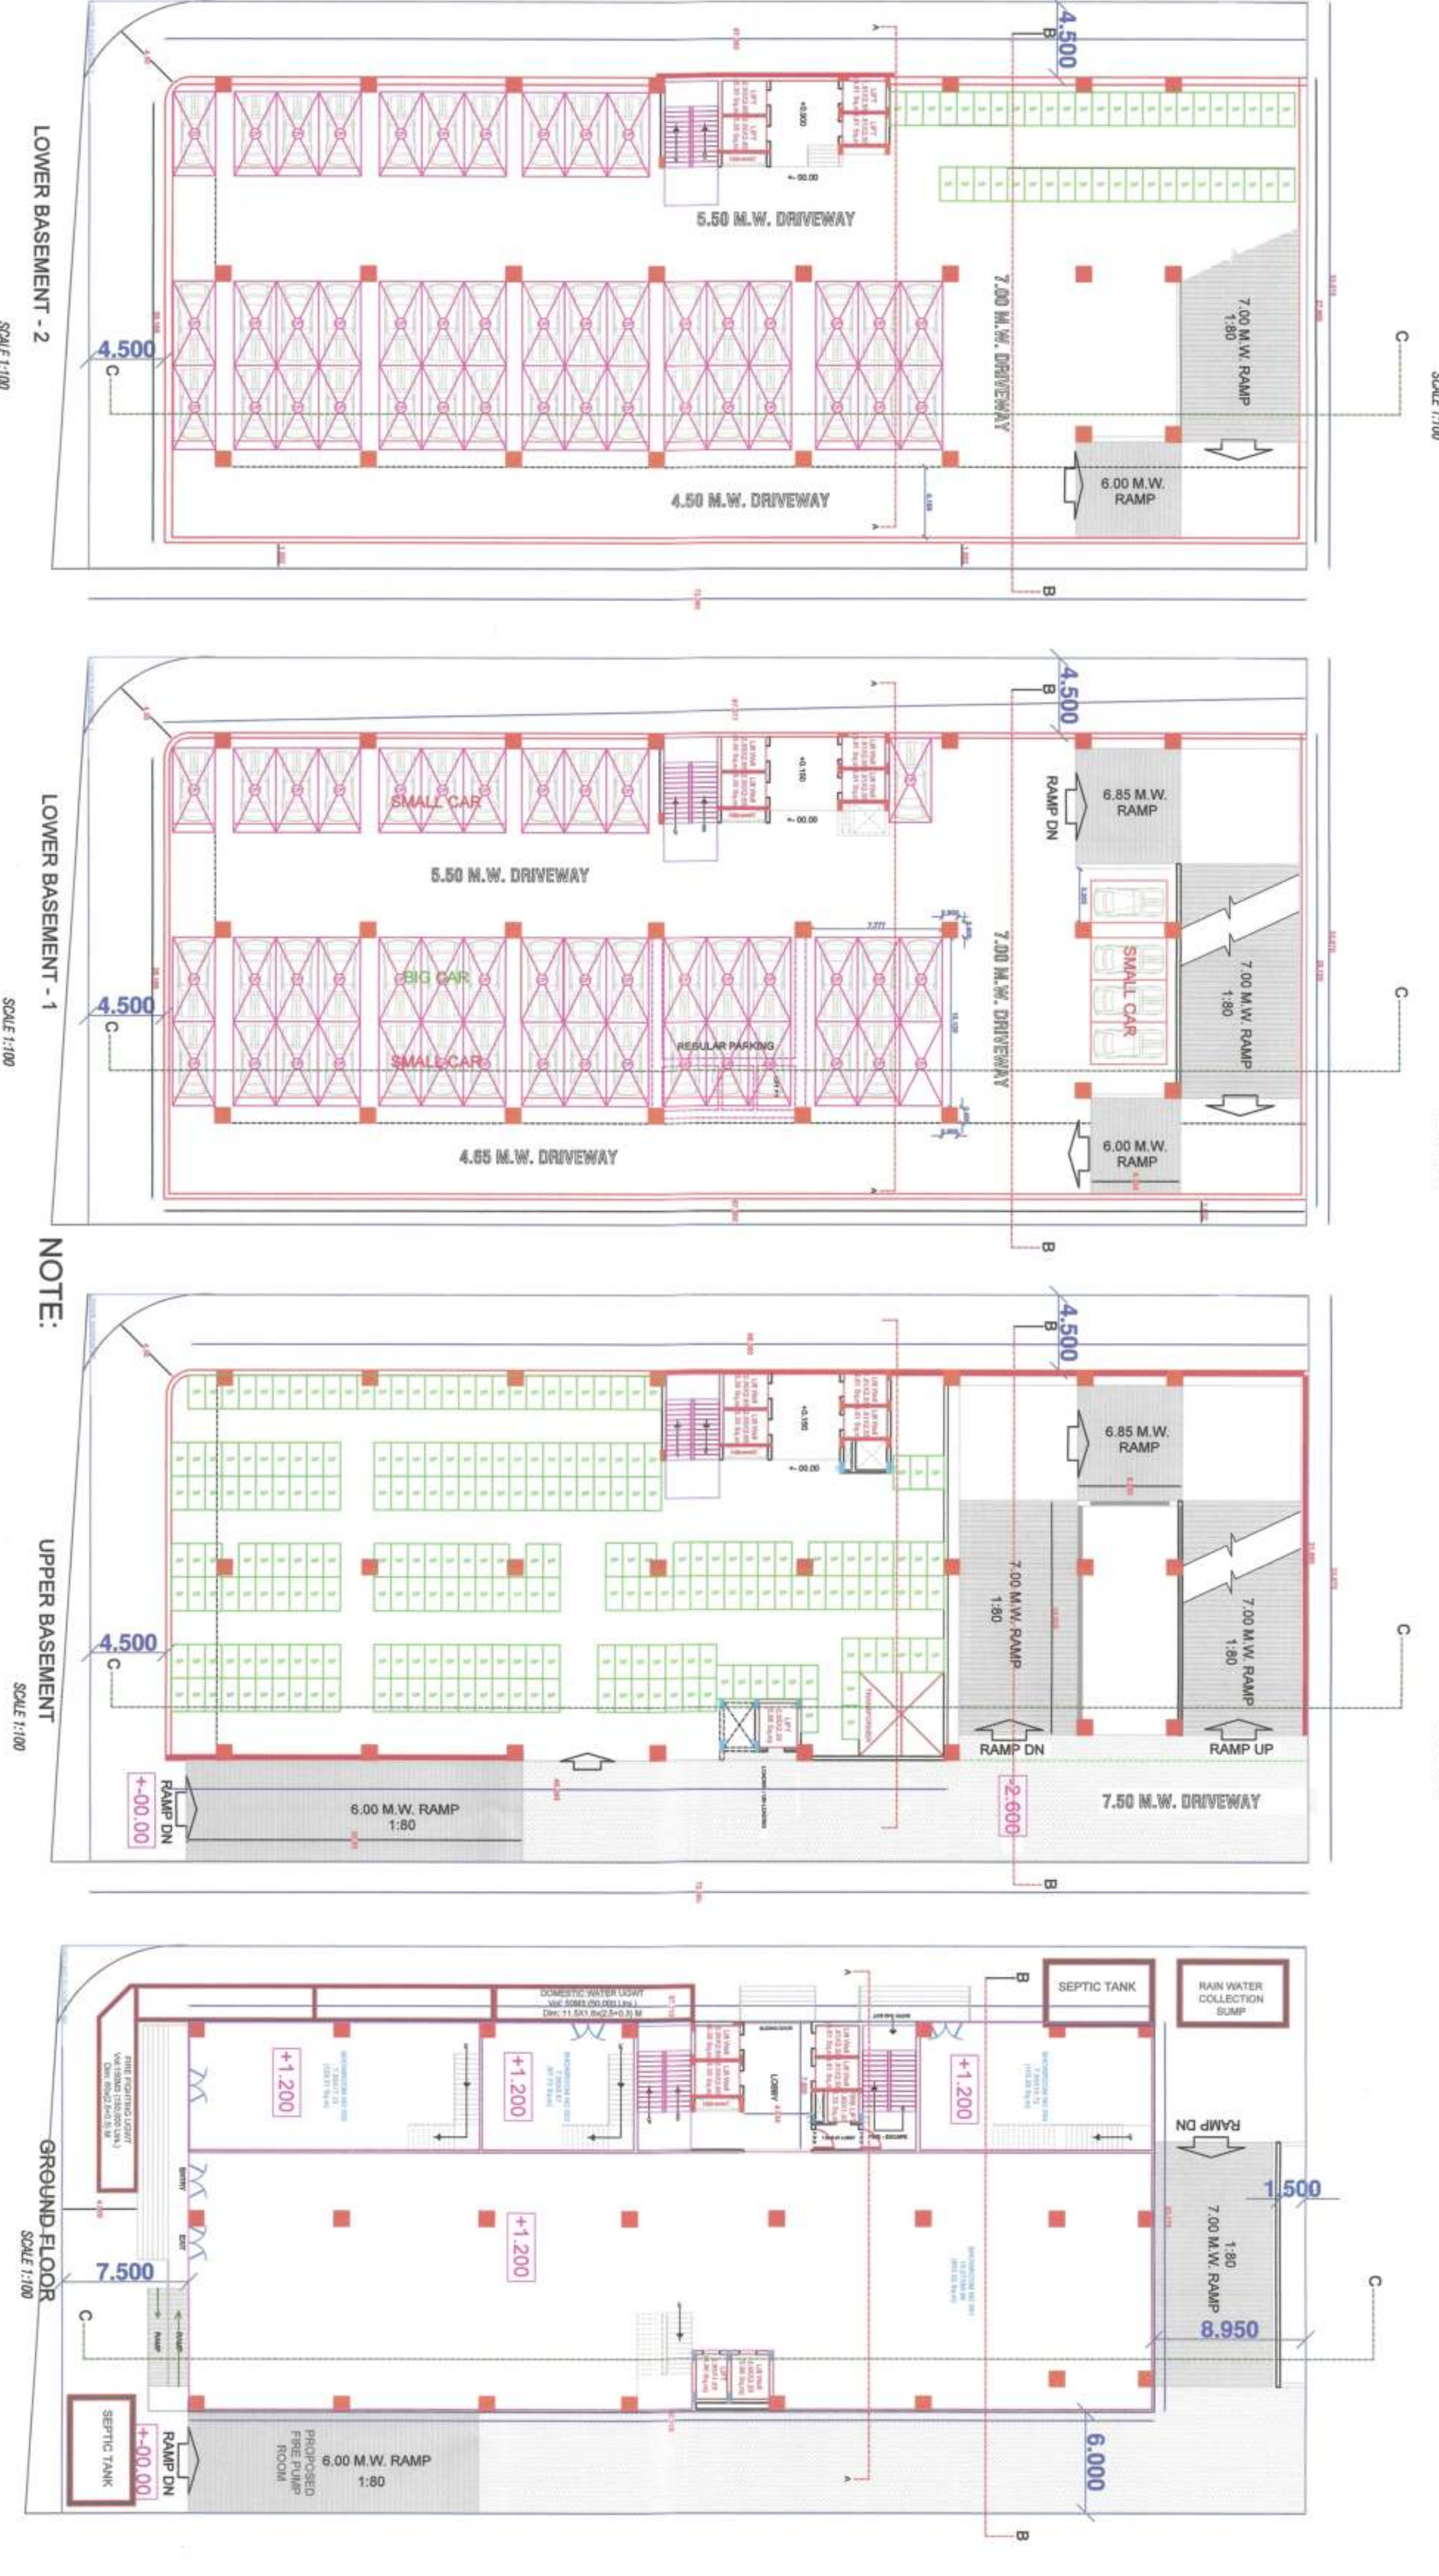

30.0M WIDE ROAD
SITE PLAN
SCALE 1:100

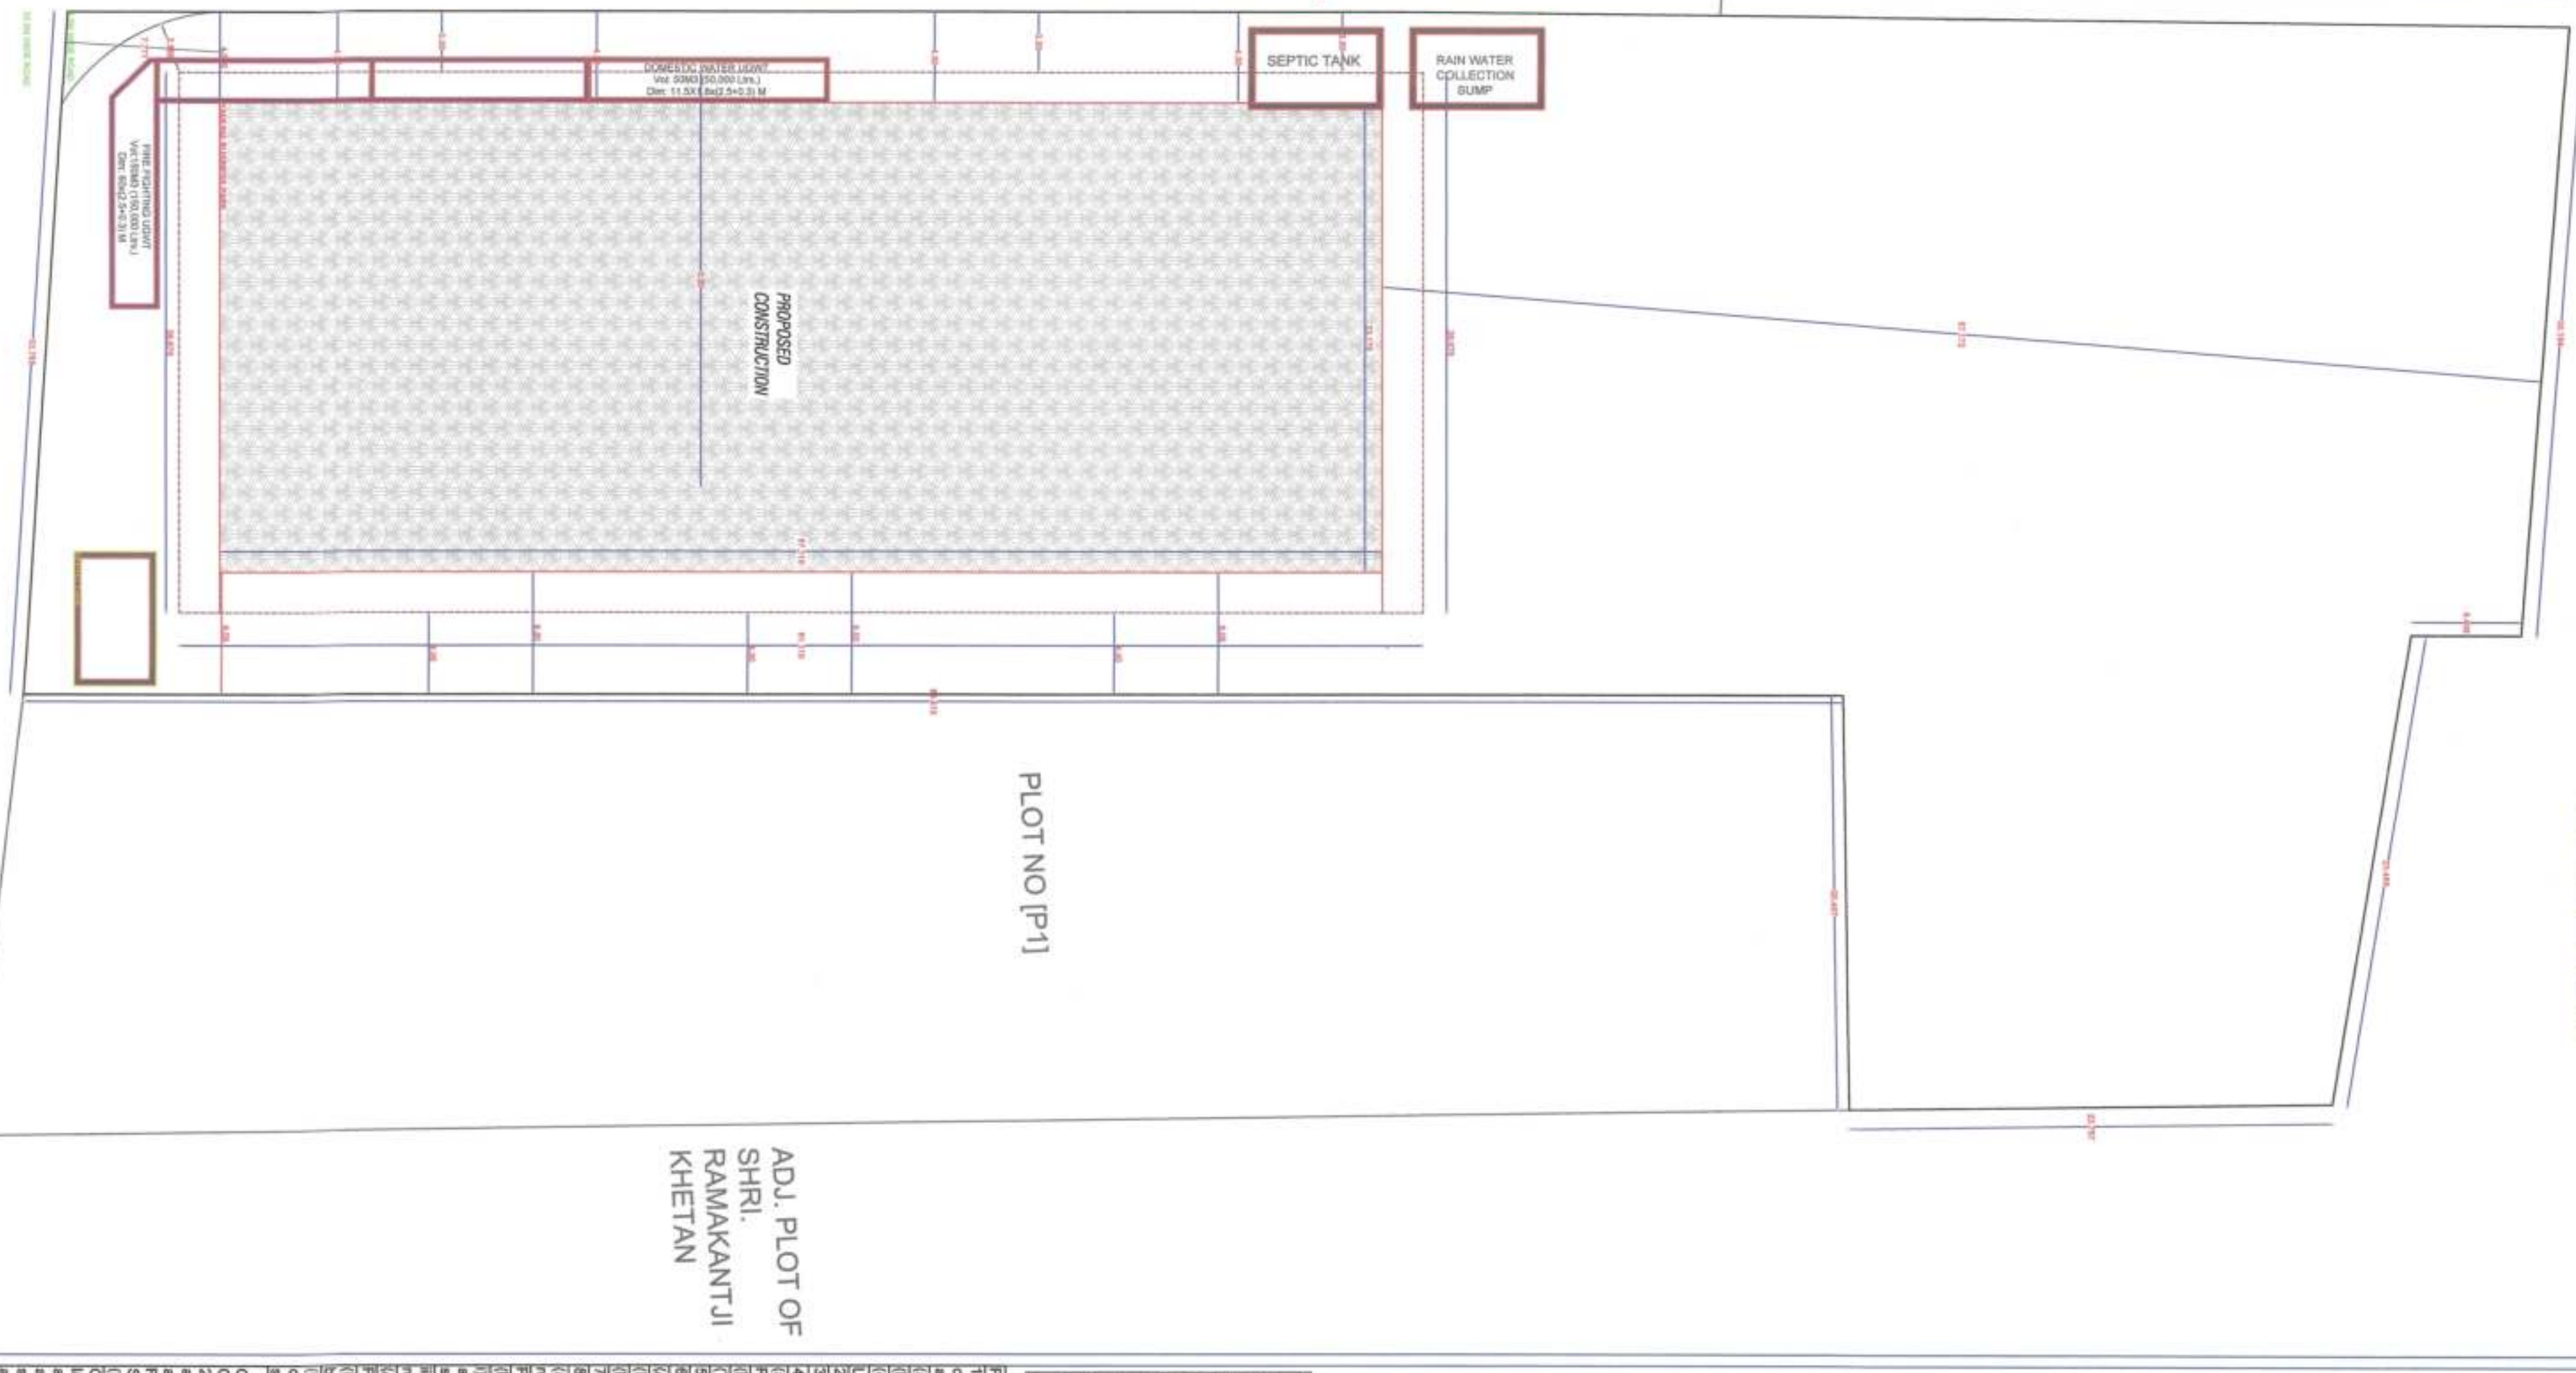

Project Details	
Building Type: Building Development	Zone Type: Residential Zone with Shop Area (R2)
Plot No.: 102, PLOT NO. 171, DANDU JAYANTI PLOT NO. 194-2	Plot No.: 102, PLOT NO. 171, DANDU JAYANTI PLOT NO. 194-2
Zone Number: 1	Zone Number: 1
Plot Area: 0.00	Plot Area: 0.00
Technical Specifications	
Area of plot: 0.00	Area of plot: 0.00
Area of building: 0.00	Area of building: 0.00
Area of parking: 0.00	Area of parking: 0.00
Area of service: 0.00	Area of service: 0.00
Area of total: 0.00	Area of total: 0.00
