



KEY PLAN
GROUND FLOOR A WING
SC 1:200

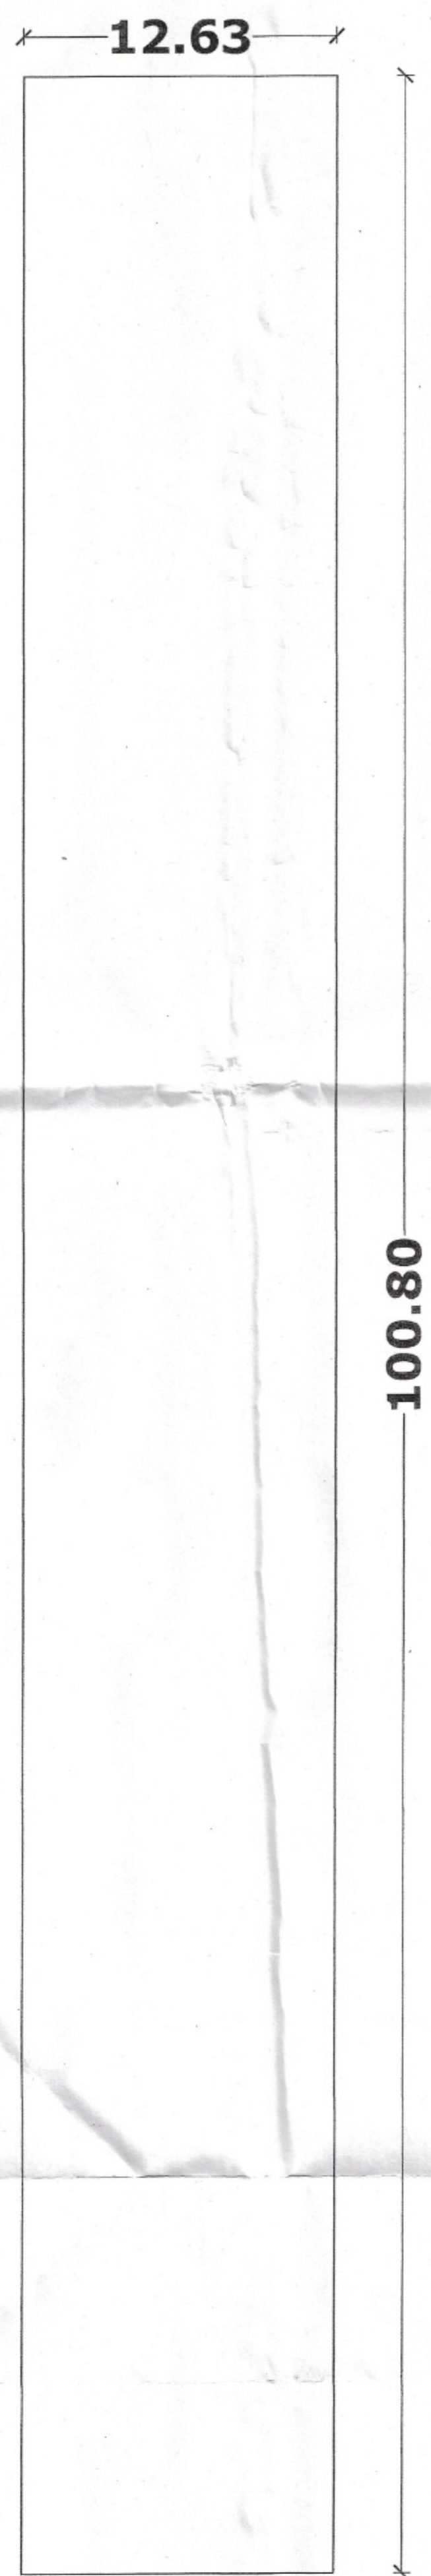

BUILT UP AREA CALCULATION FOR GROUND FLOOR COMMERCIAL (A-WING)			
AREA NAME	LENGTH	WIDTH	(Area Sq.m)
BLOCK	12.63	100.80	1273.10
BLOCK AREA TOTAL = 1273.10 Sq.M			
Total Deduction = 0.00 Sq.M			
Net Built Up Area = 1273.10 Sq.M			


EXIT. GROUND FLOOR A WING CARPET AREA CALCULATIONS EXCLUDING BALCONY & TERRACES			
FLAT NOS	ROOMS	AREA	CARPET AREA
SHOP -01	SHOP -01	46	46.00 SQ.MT
SHOP -02	SHOP -02	46	46.00 SQ.MT
SHOP -03	SHOP -03	46	46.00 SQ.MT
SHOP -04	SHOP -04	35.83	35.83 SQ.MT
SHOP -05	SHOP -05	35.83	35.83 SQ.MT
SHOP -06	SHOP -06	35.83	35.83 SQ.MT
SHOP -07	SHOP -07	35.83	35.83 SQ.MT
SHOP -08	SHOP -08	35.83	35.83 SQ.MT
SHOP -09	SHOP -09	35.83	35.83 SQ.MT
SHOP -10	SHOP -10	35.83	35.83 SQ.MT
SHOP -11	SHOP -11	35.83	35.83 SQ.MT
SHOP -12	SHOP -12	35.83	35.83 SQ.MT
SHOP -13	SHOP -13	35.83	35.83 SQ.MT
SHOP -14	SHOP -14	35.83	35.83 SQ.MT
SHOP -15	SHOP -15	35.83	35.83 SQ.MT
SHOP -16	SHOP -16	35.83	35.83 SQ.MT
SHOP -17	SHOP -17	35.83	35.83 SQ.MT
SHOP -18	SHOP -18	35.83	35.83 SQ.MT
SHOP -19	SHOP -19	35.83	35.83 SQ.MT
SHOP -20	SHOP -20	35.83	35.83 SQ.MT
SHOP -21	SHOP -21	35.83	35.83 SQ.MT
SHOP -22	SHOP -22	35.83	35.83 SQ.MT
SHOP -23	SHOP -23	35.83	35.83 SQ.MT
SHOP -24	SHOP -24	35.83	35.83 SQ.MT
TOTAL		890.43	890.43

CARPET AREA CALCULATIONS EXCLUDING OPEN BALCONY & TERRACES			
FLAT N	ROOMS	AREA	CARPET AREA
TOILET	W.C	1.09	41.49
	W.C	1.09	
	W.C	1.08	
	W.C	1.08	
	W.C	1.09	
	W.C	1.08	
	W.C	1.08	
	PASSAGE	10.6	
	PASSGE	8.1	
	ELETRICAL ROOM	5.4	
	GENITOR ROOM	1.8	
	PASSAGE	8	

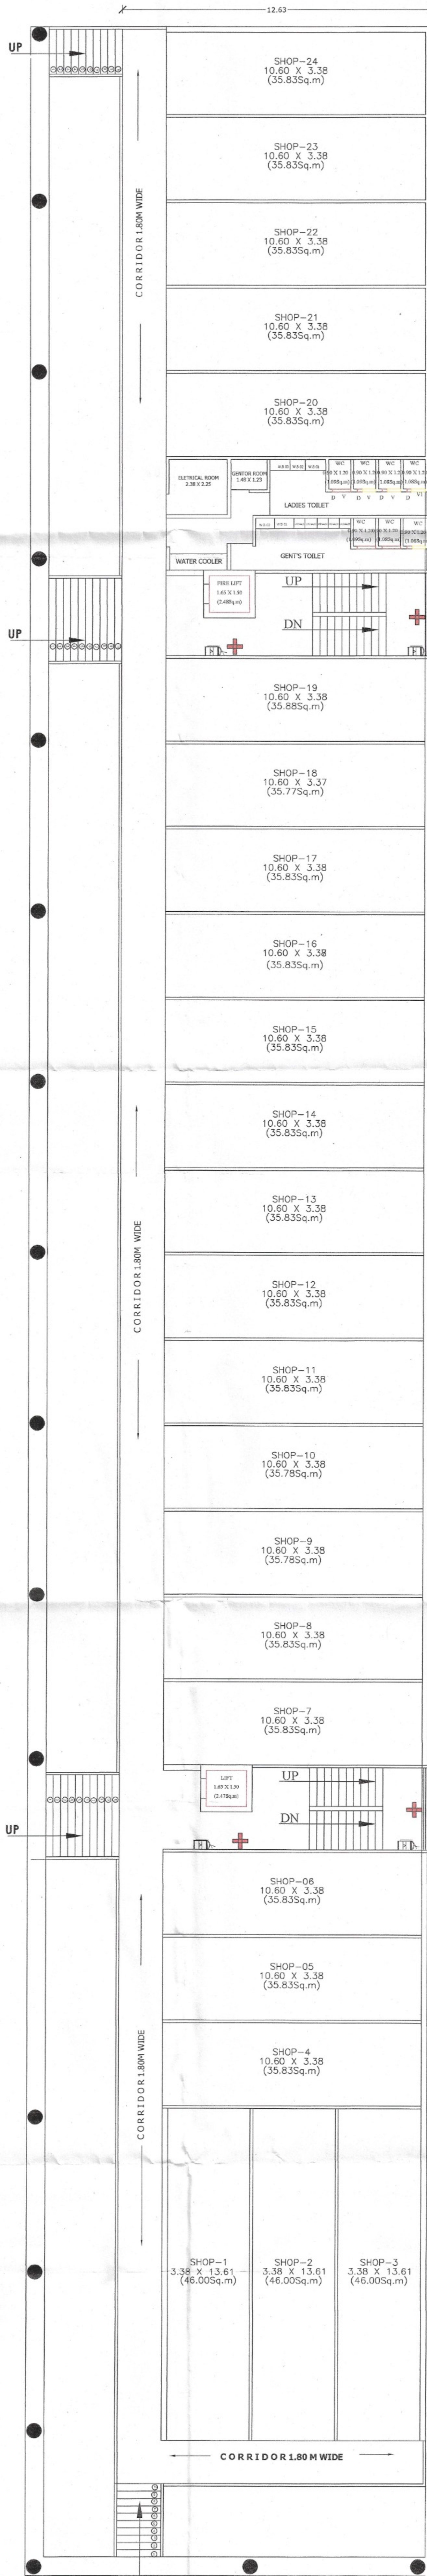

EXIT.GROUND FLOOR- A WING

P -LINE PLAN
GROUND FLOOR A WING
SC 1:100

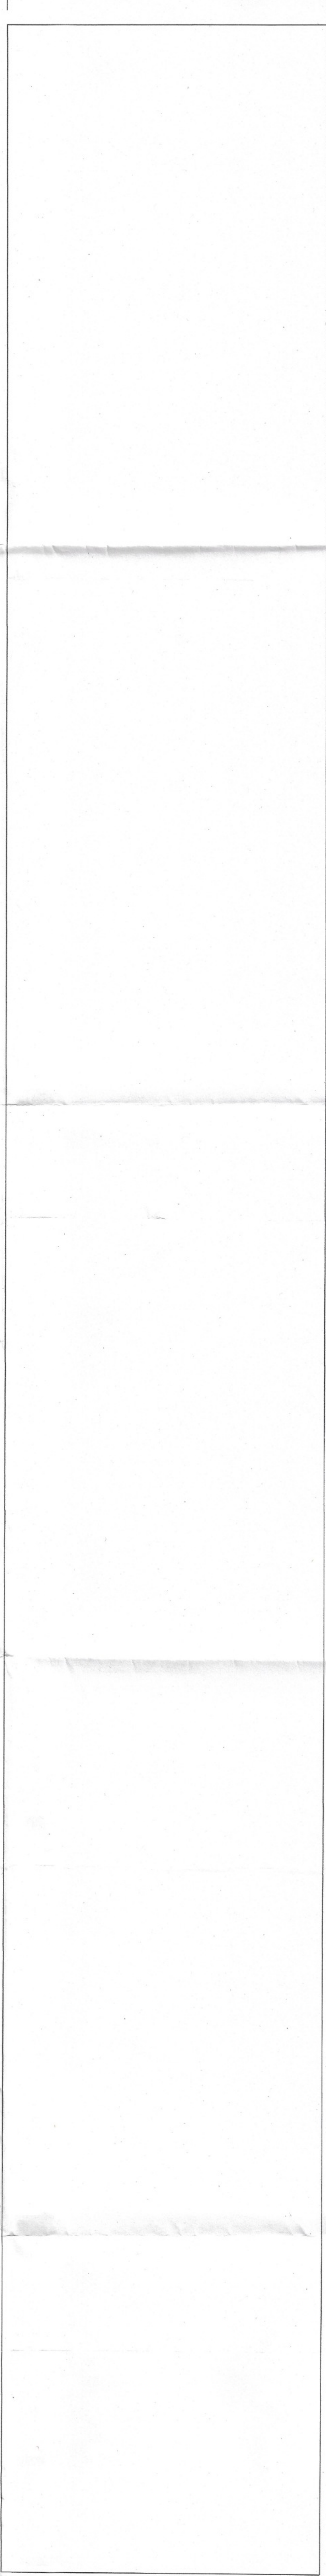

STAMP OF APPROVAL
'A'WING
EXIT.GROUND FLOOR PLAN

Office of The Municipal Council,
Washim.
Building Permit No. 0229/2021
Date: 11/01/2023
SANCTIONED
Subject to Conditions mentioned in this
building permit.
Chief Officer
Municipal Council, Washim.

Asst. Town Planner
Municipal Council,
Washim

MUNICIPAL COUNCIL
WASHIM

SCHEDULE OF OPENING

PROJECT
REVISED COMMERCIAL BUILDING
ON PLOT NO.01,NO/SVY.NO323/1,RISOD
ROAD, AT WASHIM, TQ.+ DIST. WASHIM
MR.MOHAN NARAYANDAS WANJANI &
OTHER EIGHT

OWNER'S SIGN.
MR. NARAYAN B. NARAYAN
MR. MOHAN NARAYANDAS WANJANI
MR. ANAND KUMAR MAHASKE
ENGINEER
CDWW/RU/2021/APL/00148

LICENSED ENG. SIGN.

LICENSED ENGINEER

MONARCH ASSOCIATES
ARCHITECTS, ENGINEER & STRUC. DESIGNERS
NAGAR PARISHD COMPLEX AKOLA NAKA,
WASHIM. CELL:- 9 7 6 3 1 0 0 9 9 9
e-mail id.monarchassociates01@gmail.com

SCALE: DRAWN BY: CHECKED BY: DESIGNED BY: NO. OF LICENSE ENGS.
1: 100/ANNDP ANAND CDWW/RU/2021/APL/00148