



KEY PLAN
BASEMENT FLOOR A WING
SC 1:200

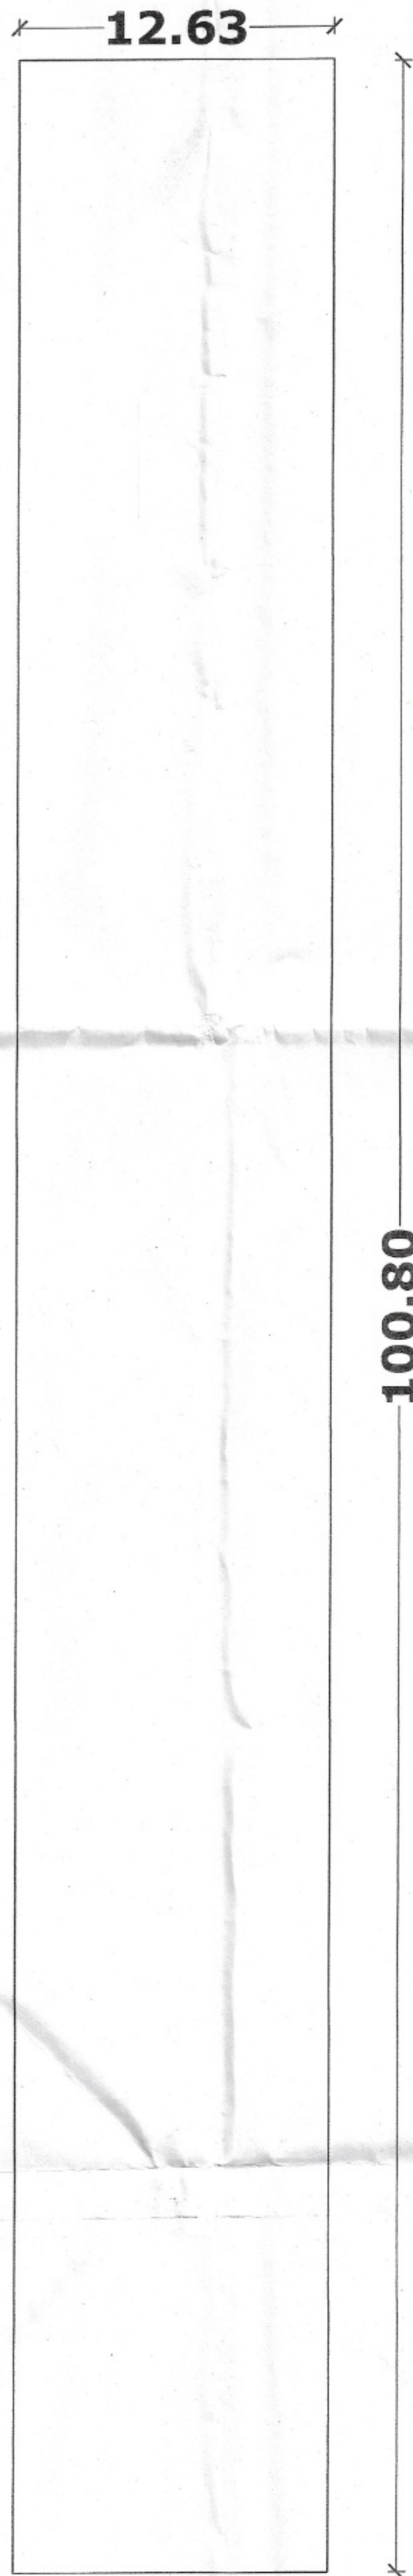


BUILT UP AREA CALCULATION FOR BASEMENT FLOOR COMMERCIAL (A-WING)			
AREA NAME	LENGTH	WIDTH	(Area Sq.m)
BLOCK	12.63	100.80	1273.10
BLOCK AREA TOTAL = 1272.09 Sq.M			
Total Deduction = 0.00 Sq.M			
Net Built Up Area = 1273.10 Sq.M			

EXTL. BASEMENT FLOOR A WING CARPET AREA CALCULATIONS EXCLUDING BALCONY & TERRACES			
FLAT NOS	ROOMS	AREA	CARPET AREA
SHOP -01	SHOP -01	46	46.00 SQ.MT
SHOP -02	SHOP -02	46	46.00 SQ.MT
SHOP -03	SHOP -03	46	46.00 SQ.MT
SHOP -04	SHOP -04	35.83	35.83 SQ.MT
SHOP -05	SHOP -05	35.83	35.83 SQ.MT
SHOP -06	SHOP -06	35.83	35.83 SQ.MT
SHOP -07	SHOP -07	35.83	35.83 SQ.MT
SHOP -08	SHOP -08	35.83	35.83 SQ.MT
SHOP -09	SHOP -09	35.83	35.83 SQ.MT
SHOP -10	SHOP -10	35.83	35.83 SQ.MT
SHOP -11	SHOP -11	35.83	35.83 SQ.MT
SHOP -12	SHOP -12	35.83	35.83 SQ.MT
SHOP -13	SHOP -13	35.83	35.83 SQ.MT
SHOP -14	SHOP -14	35.83	35.83 SQ.MT
SHOP -15	SHOP -15	35.83	35.83 SQ.MT
SHOP -16	SHOP -16	35.83	35.83 SQ.MT
SHOP -17	SHOP -17	35.83	35.83 SQ.MT
SHOP -18	SHOP -18	35.83	35.83 SQ.MT
SHOP -19	SHOP -19	35.83	35.83 SQ.MT
SHOP -20	SHOP -20	48.54	48.54 SQ.MT
SHOP -21	SHOP -21	35.83	35.83 SQ.MT
SHOP -22	SHOP -22	35.83	35.83 SQ.MT
SHOP -23	SHOP -23	35.83	35.83 SQ.MT
SHOP -24	SHOP -24	35.83	35.83 SQ.MT
SHOP -25	SHOP -25	35.83	35.83 SQ.MT
TOTAL		938.97	938.97

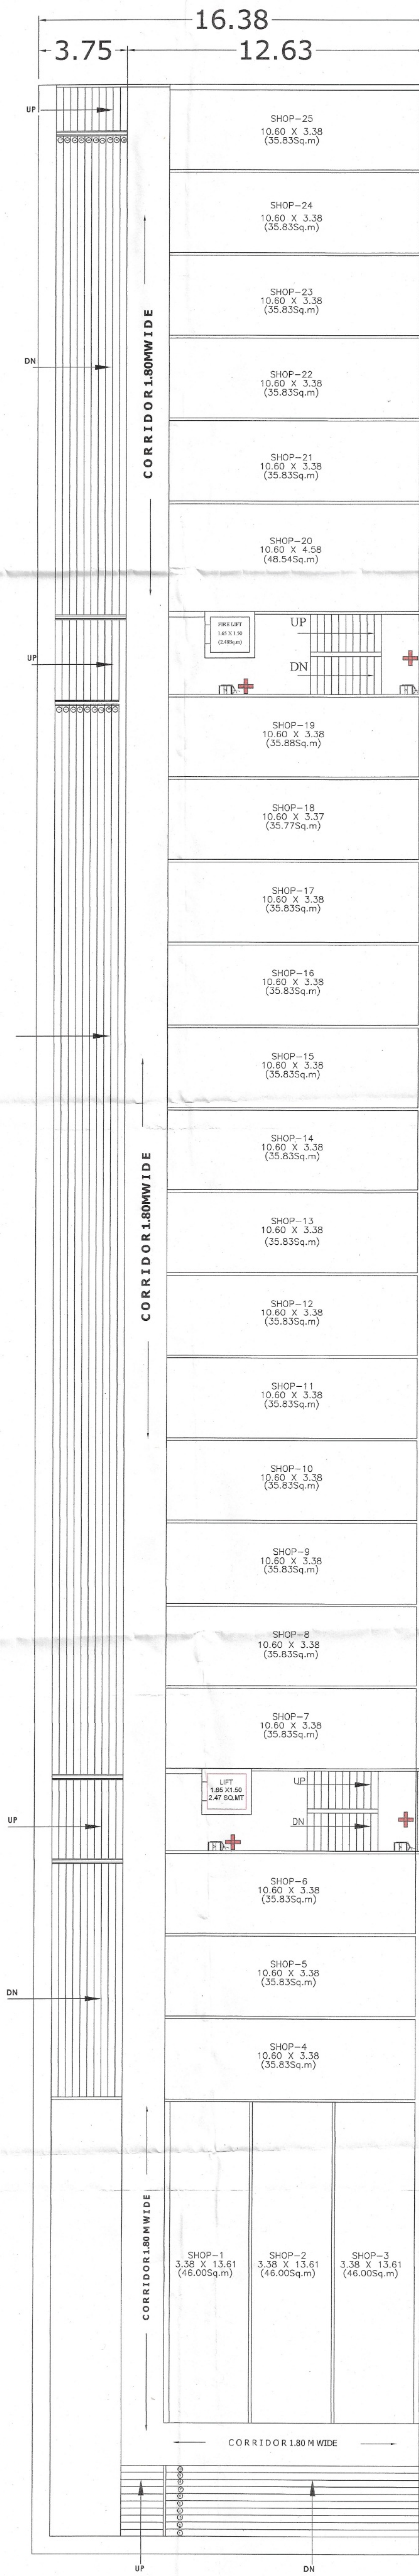

EXIT.BASEMENT FLOOR- A WING

P-LINE PLAN
BASEMENT FLOOR A WING
SC 1:100

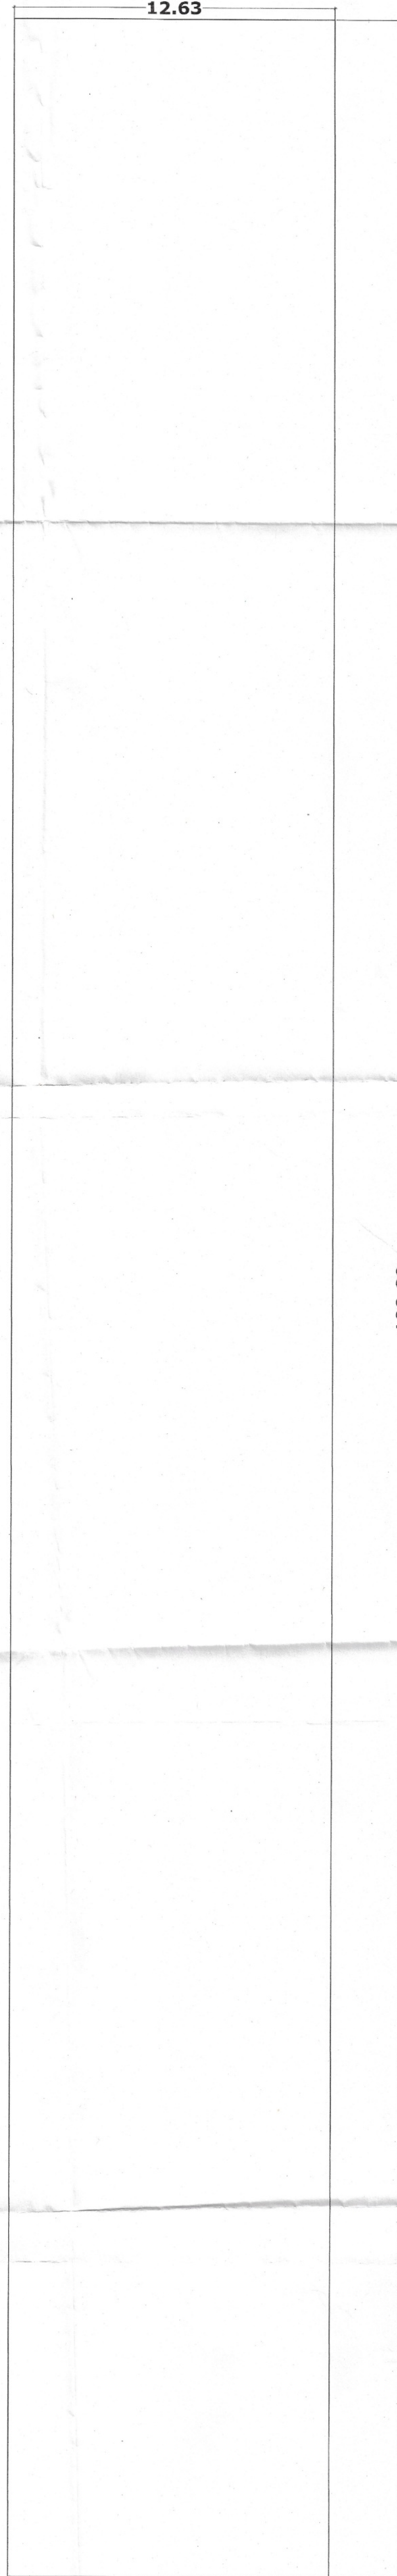

STAMP OF APPROVAL 2/9

'A'WING
EXIT.BASEMENT FLOOR PLAN

Office of The Municipal Council,
Washim.
Building Permit No. 2227/2023
Dated: 11/01/2023
SANCTIONED
Subject to Condition mentioned in the
building permit.

Asst. Town Planner
Municipal Council,
Washim

Seal of
Municipal Council, Washim.



SCHEDULE OF OPENING			
DOOR	SIZE	WINDOW	
NO	NO	NO	SIZE
D	1.20 X 2.10	W	2.70 X 1.20
DI	0.90 X 2.10	WI	2.10 X 1.20
DR	0.75 X 2.10	WD	1.20 X 1.20
RS	LENGTH X 2.10		

PROJECT
REVISED COMMERCIAL BUILDING
ON PLOT NO.01,NO.S/VV.NO323/I,RIKOD
ROAD, AT WASHIM, TQ + DIST. WASHIM
MR.MOHAN NARAYANDAS WANJANI &
OTHER EIGHT

OWNER'S SIGN. LICENSED ENG. SIGN.

Mr. Mohan Narayan Wanjani
Mr. Mohan Narayan Wanjani
Mr. Mohan Narayan Wanjani
Mr. Mohan Narayan Wanjani

MR. ANAND KUMAR BAHASKAR
ENGINEER
CBWVRM/2023/APL/00146

LICENSED ENGINEER

MONARCH ASSOCIATES
ARCHITECTS, ENGINEER & STRUC. DESIGNERS
NAGAR PARISHD COMPLEX AKOLA NAKA,
WASHIM. CELL:- 9763100999
e-mail id monarchassociates01@gmail.com

SCALE DRAWN BY CHECKED BY RECD. NO. OF LICENSE ENGRS.
1: 100 SANAD ANAND CBWVRM/2023/APL/00146