


DOOR		WINDOW	
NO	SIZE	NO	SIZE
D	1.20 X 2.10	W	2.70 X 1.20
D1	0.90 X 2.10	W1	2.10 X 1.20
D2	0.75 X 2.10	W2	1.50 X 1.20
RS	LENGTH X 2.10		

e-mail id.monarchassociates01@gmail.com

SCALE	DRAWN BY	CHECKED BY	REGD. NO. OF LICENCE ENGG.
1:100	SANDIP	ANAND	CH/ANAM/512021/ATE/2004-05

F.S.I. STATEMENT (IN SQ.M)									
BUILDING NO.	FLOOR	BUILDING COVERAGE	BASEMENT	GROUND	1ST	TOTAL FSI	UPT MACHINE/TELEPHONE ROOM AREA	INCL	
WING A	8.30	B/GH-1	0	1273.10	1273.10	1347.40	3893.60	7.81	73
TOTAL	--	--	0.00	1273.10	1273.10	1347.40	3893.60	7.81	73
TOTAL PROPOSED FSI						3893.60			


KEY PLAN
FIRST FLOOR PLAN A WING
SC 1:200

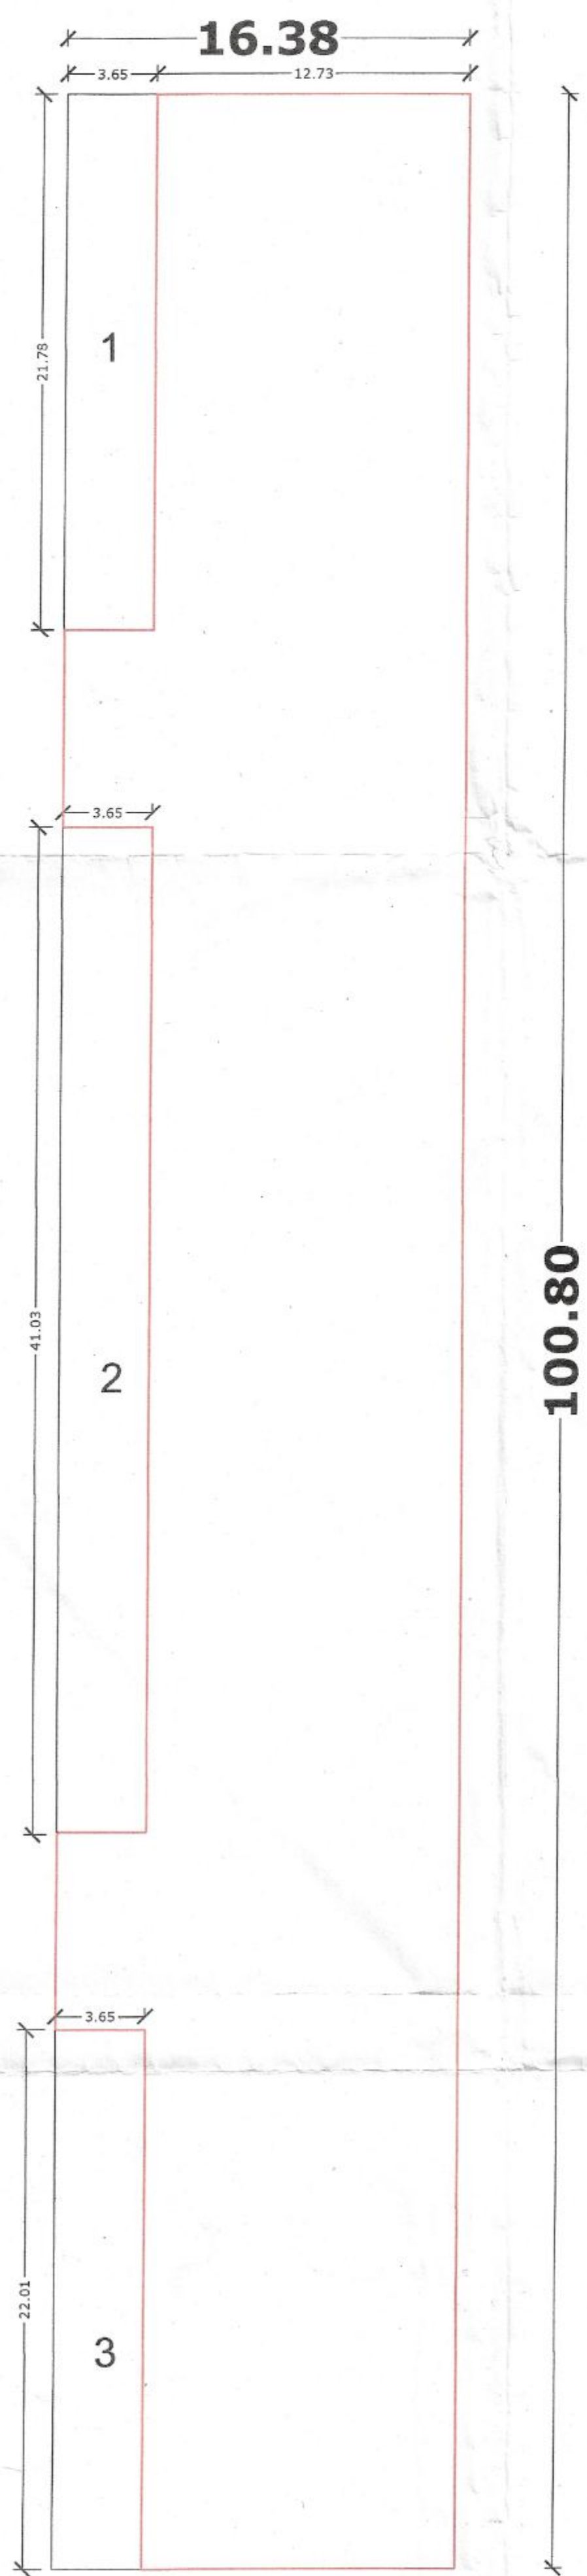

BUILT UP AREA CALCULATION FOR FIRST FLOOR COMMERCIAL (A-WING)			
AREA NAME	LENGTH	WIDTH	(Area Sq.m)
BLOCK	16.38	100.80	1651.10
BLOCK AREA TOTAL = 1651.10Sq.M			
1	3.65	21.17	77.27
2	3.65	41.03	149.75
3	3.65	21.01	76.68
Total Deduction = 303.70 Sq.M			
Net Built Up Area = 1347.40Sq.M			

CARPET AREA CALCULATIONS TOILET BLOCK FIRST FLOOR A WING EXCLUDING OPEN BALCONY & TERRACES			
FLAT NOS	ROOMS	AREA	CARPET AREA
TOILET	TOILET	2.16 SQ.MT	51.84
	TOILET	2.16 SQ.MT	
	TOILET	2.16 SQ.MT	
	TOILET	2.16 SQ.MT	
	TOILET	2.16 SQ.MT	
	TOILET	2.16 SQ.MT	
	TOILET	2.16 SQ.MT	
	TOILET	2.16 SQ.MT	
	TOILET	2.16 SQ.MT	
	TOILET	2.16 SQ.MT	
	TOILET	2.16 SQ.MT	
	TOILET	2.16 SQ.MT	
	TOILET	2.16 SQ.MT	
	TOILET	2.16 SQ.MT	
	TOILET	2.16 SQ.MT	
	TOILET	2.16 SQ.MT	
	TOILET	2.16 SQ.MT	
	TOILET	2.16 SQ.MT	
	TOILET	2.16 SQ.MT	
	TOILET	2.16 SQ.MT	
	TOILET	2.16 SQ.MT	
	TOILET	2.16 SQ.MT	
	TOILET	2.16 SQ.MT	
TOTAL	24	51.84 SQ.MT	

FIRST FLOOR A WING CARPET AREA CALCULATIONS EXCLUDING BALCONY & TERRACES			
FLAT NOS	ROOMS	AREA	CARPET AREA
SHOP-01	SHOP-01	107.16	46.00 SQ.MT
SHOP-02	SHOP-02	35.83	46.00 SQ.MT
SHOP-03	SHOP-03	35.83	43.48 SQ.MT
SHOP-04	SHOP-04	35.83	35.83 SQ.MT
SHOP-05	SHOP-05	35.83	35.83 SQ.MT
SHOP-06	SHOP-06	35.83	35.83 SQ.MT
SHOP-07	SHOP-07	35.83	35.83 SQ.MT
SHOP-08	SHOP-08	35.83	35.83 SQ.MT
SHOP-09	SHOP-09	35.83	35.83 SQ.MT
SHOP-10	SHOP-10	35.83	35.83 SQ.MT
SHOP-11	SHOP-11	35.83	35.83 SQ.MT
SHOP-12	SHOP-12	35.83	35.83 SQ.MT
SHOP-13	SHOP-13	35.83	35.83 SQ.MT
SHOP-14	SHOP-14	35.83	35.83 SQ.MT
SHOP-15	SHOP-15	35.83	35.83 SQ.MT
SHOP-16	SHOP-16	35.83	35.83 SQ.MT
SHOP-17	SHOP-17	35.83	35.83 SQ.MT
SHOP-18	SHOP-18	35.83	35.83 SQ.MT
SHOP-19	SHOP-19	35.83	35.83 SQ.MT
SHOP-20	SHOP-20	35.83	35.83 SQ.MT
SHOP-21	SHOP-21	35.83	35.83 SQ.MT
SHOP-22	SHOP-22	35.83	35.83 SQ.MT
SHOP-23	SHOP-23	35.83	35.83 SQ.MT
TOTAL		895.42	895.42 SQ.MT

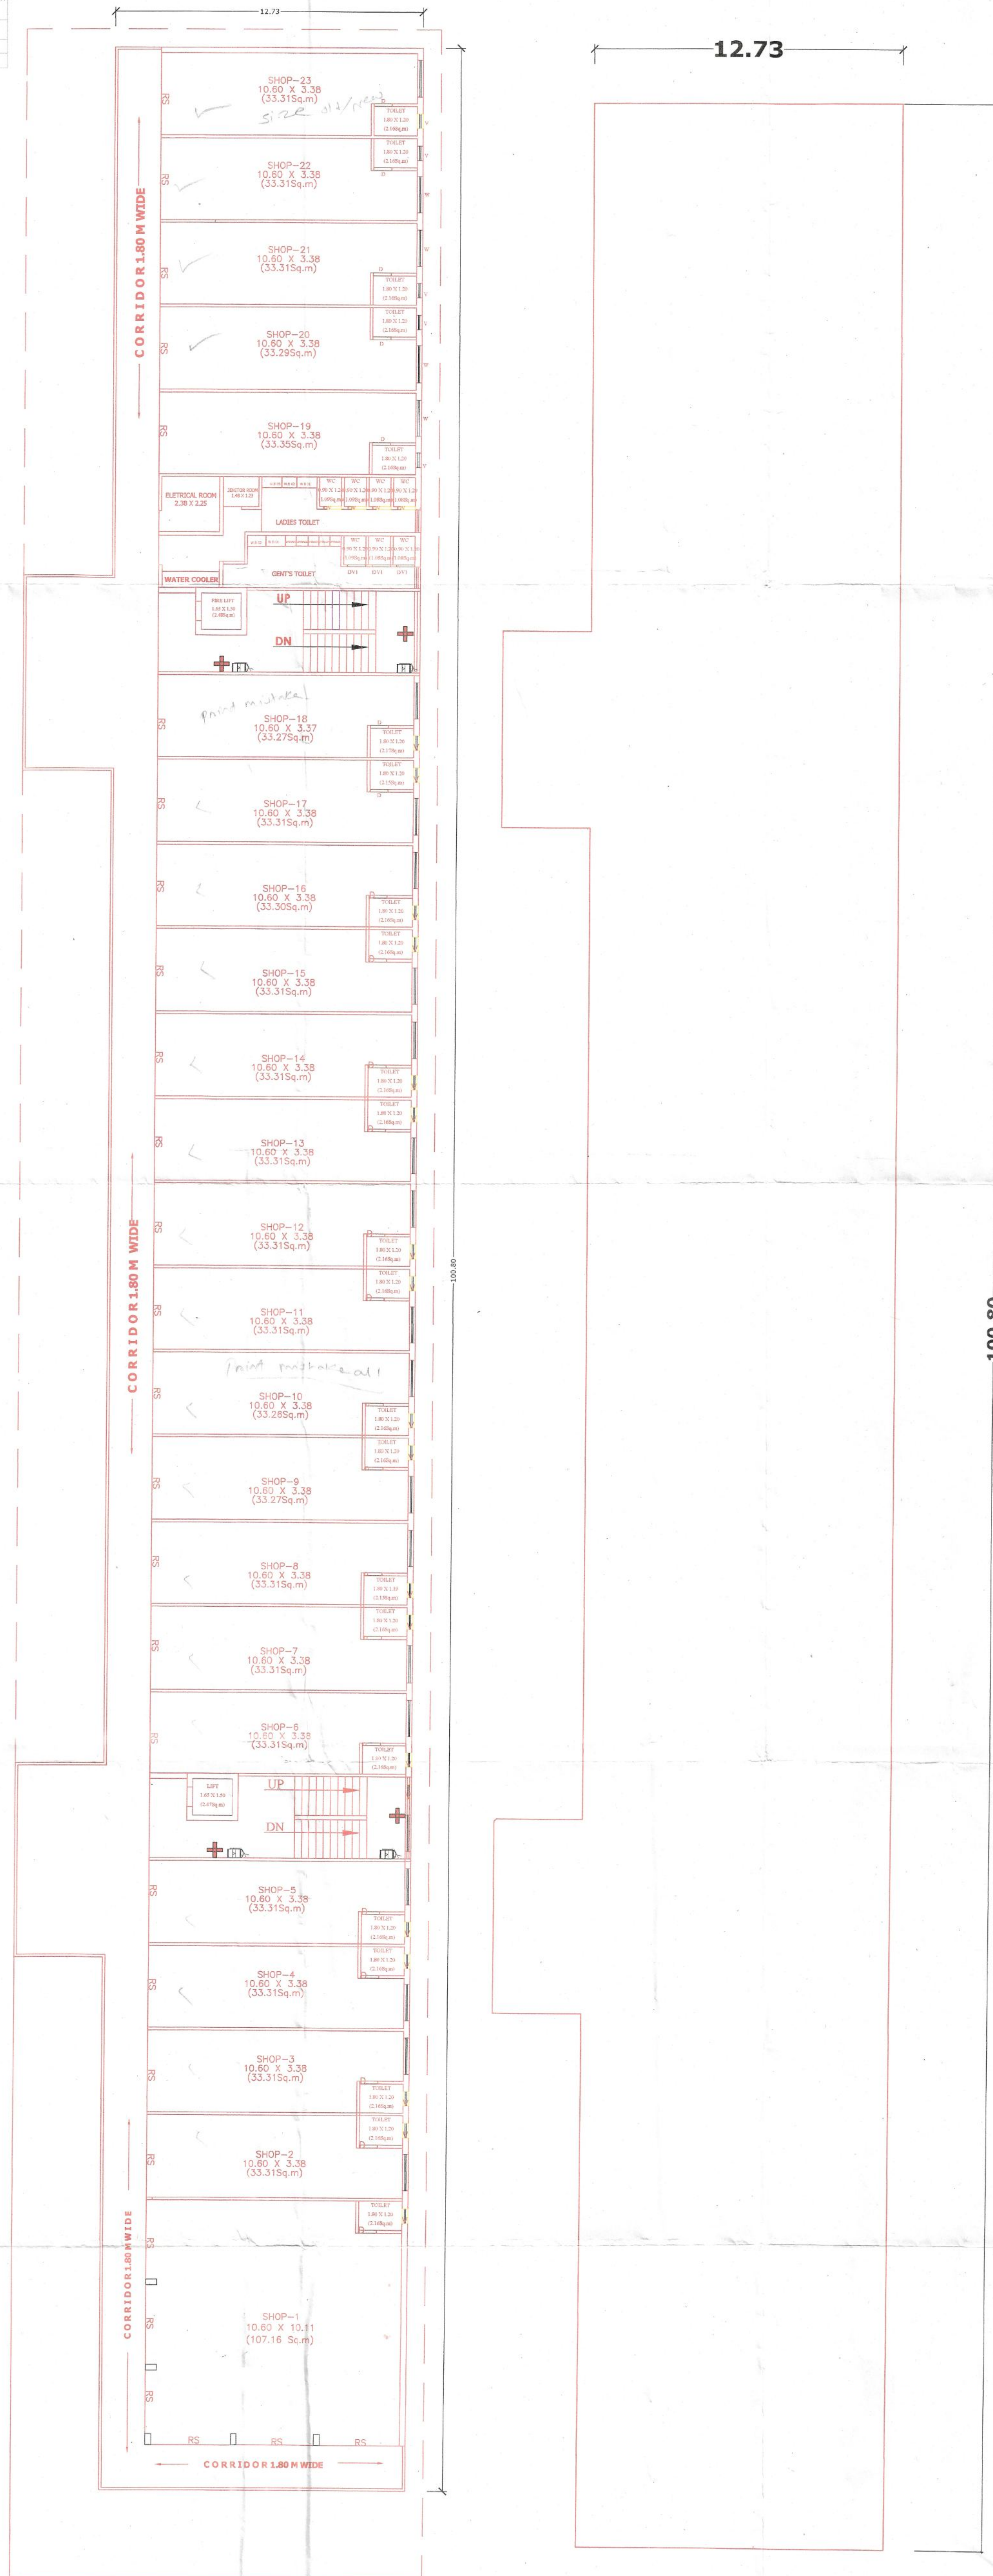

FIRST FLOOR PLAN-A WING

P-LINE PLAN
FIRST FLOOR PLAN B WING
SC 1:100

STAMP OF APPROVAL

4
9

'A'WING
FIRST FLOOR PLAN



SCHEDULE OF OPENING			
DOOR		WINDOW	
NO	SIZE	NO	SIZE
D	1.20 X 2.10	W	2.70 X 1.20
D1	0.90 X 2.10	W1	2.10 X 1.20
D2	0.75 X 2.10	W2	1.50 X 1.20
RS	LENGTH X 2.10		

PROJECT
REVISED COMMERCIAL BUILDING
ON PLOT NO.01, NO. SVY. NO. 323/1, RISOD
ROAD, AT WASHIM, TQ. + DIST. WASHIM
MR. MOHAN NARAYANDAS WANJANI &
OTHER EIGHT

OWNER'S SIGN. *Mrs. Naina B. Nandani*
LICENSED ENG. SIGN. *MR. ANANDKUMAR MAHASKE*
LICENSED ENGINEER
e-mail id: monarchassociates01@gmail.com

MONARCH ASSOCIATES
ARCHITECTS, ENGINEER & STRUC. DESIGNERS
NAGAR PARISHD COMPLEX AKOLA NAKA
WASHIM. CELL:- 9763100999
e-mail id: monarchassociates01@gmail.com

