



Ministry of Urban Planning and Construction
General Directorate of Urban Planning and Construction
Directorate of Urban Planning and Construction
Directorate of Urban Planning and Construction
Summary of Area Calculation of Residences to be Built and Built

Residence Type	Area (m ²)	Number of Residences	Total Area (m ²)
1. Single-Family House	120.00	10	1200.00
2. Two-Family House	180.00	5	900.00
3. Three-Family House	240.00	3	720.00
4. Four-Family House	300.00	2	600.00
5. Five-Family House	360.00	1	360.00
6. Six-Family House	420.00	1	420.00
7. Seven-Family House	480.00	1	480.00
8. Eight-Family House	540.00	1	540.00
9. Nine-Family House	600.00	1	600.00
10. Ten-Family House	660.00	1	660.00
Total		36	5400.00

CONSTRUCTION PERMIT APPLICATION

Project Name: [Blank]

Project Address: [Blank]

Project Owner: [Blank]

Project Manager: [Blank]

Project Engineer: [Blank]

Project Architect: [Blank]

Project Surveyor: [Blank]

Project Photographer: [Blank]

Project Designer: [Blank]

Project Draftsman: [Blank]

Project Checker: [Blank]

Project Approver: [Blank]

Project Date: [Blank]

Project Status: [Blank]

Project Location: [Blank]

Project Scale: [Blank]

Project Area: [Blank]

Project Volume: [Blank]

Project Height: [Blank]

Project Length: [Blank]

Project Width: [Blank]

Project Depth: [Blank]

Project Thickness: [Blank]

Project Weight: [Blank]

Project Density: [Blank]

Project Porosity: [Blank]

Project Permeability: [Blank]

Project Conductivity: [Blank]

Project Resistivity: [Blank]

Project Capacitance: [Blank]

Project Inductance: [Blank]

Project Impedance: [Blank]

Project Admittance: [Blank]

Project Susceptance: [Blank]

Project Reactance: [Blank]

Project Susceptance: [Blank]


Project Impedance: [Blank]

Project Admittance: [Blank]

Project Susceptance: [Blank]

Project Reactance: [Blank]

SITE PLAN
SCALE 1:1000

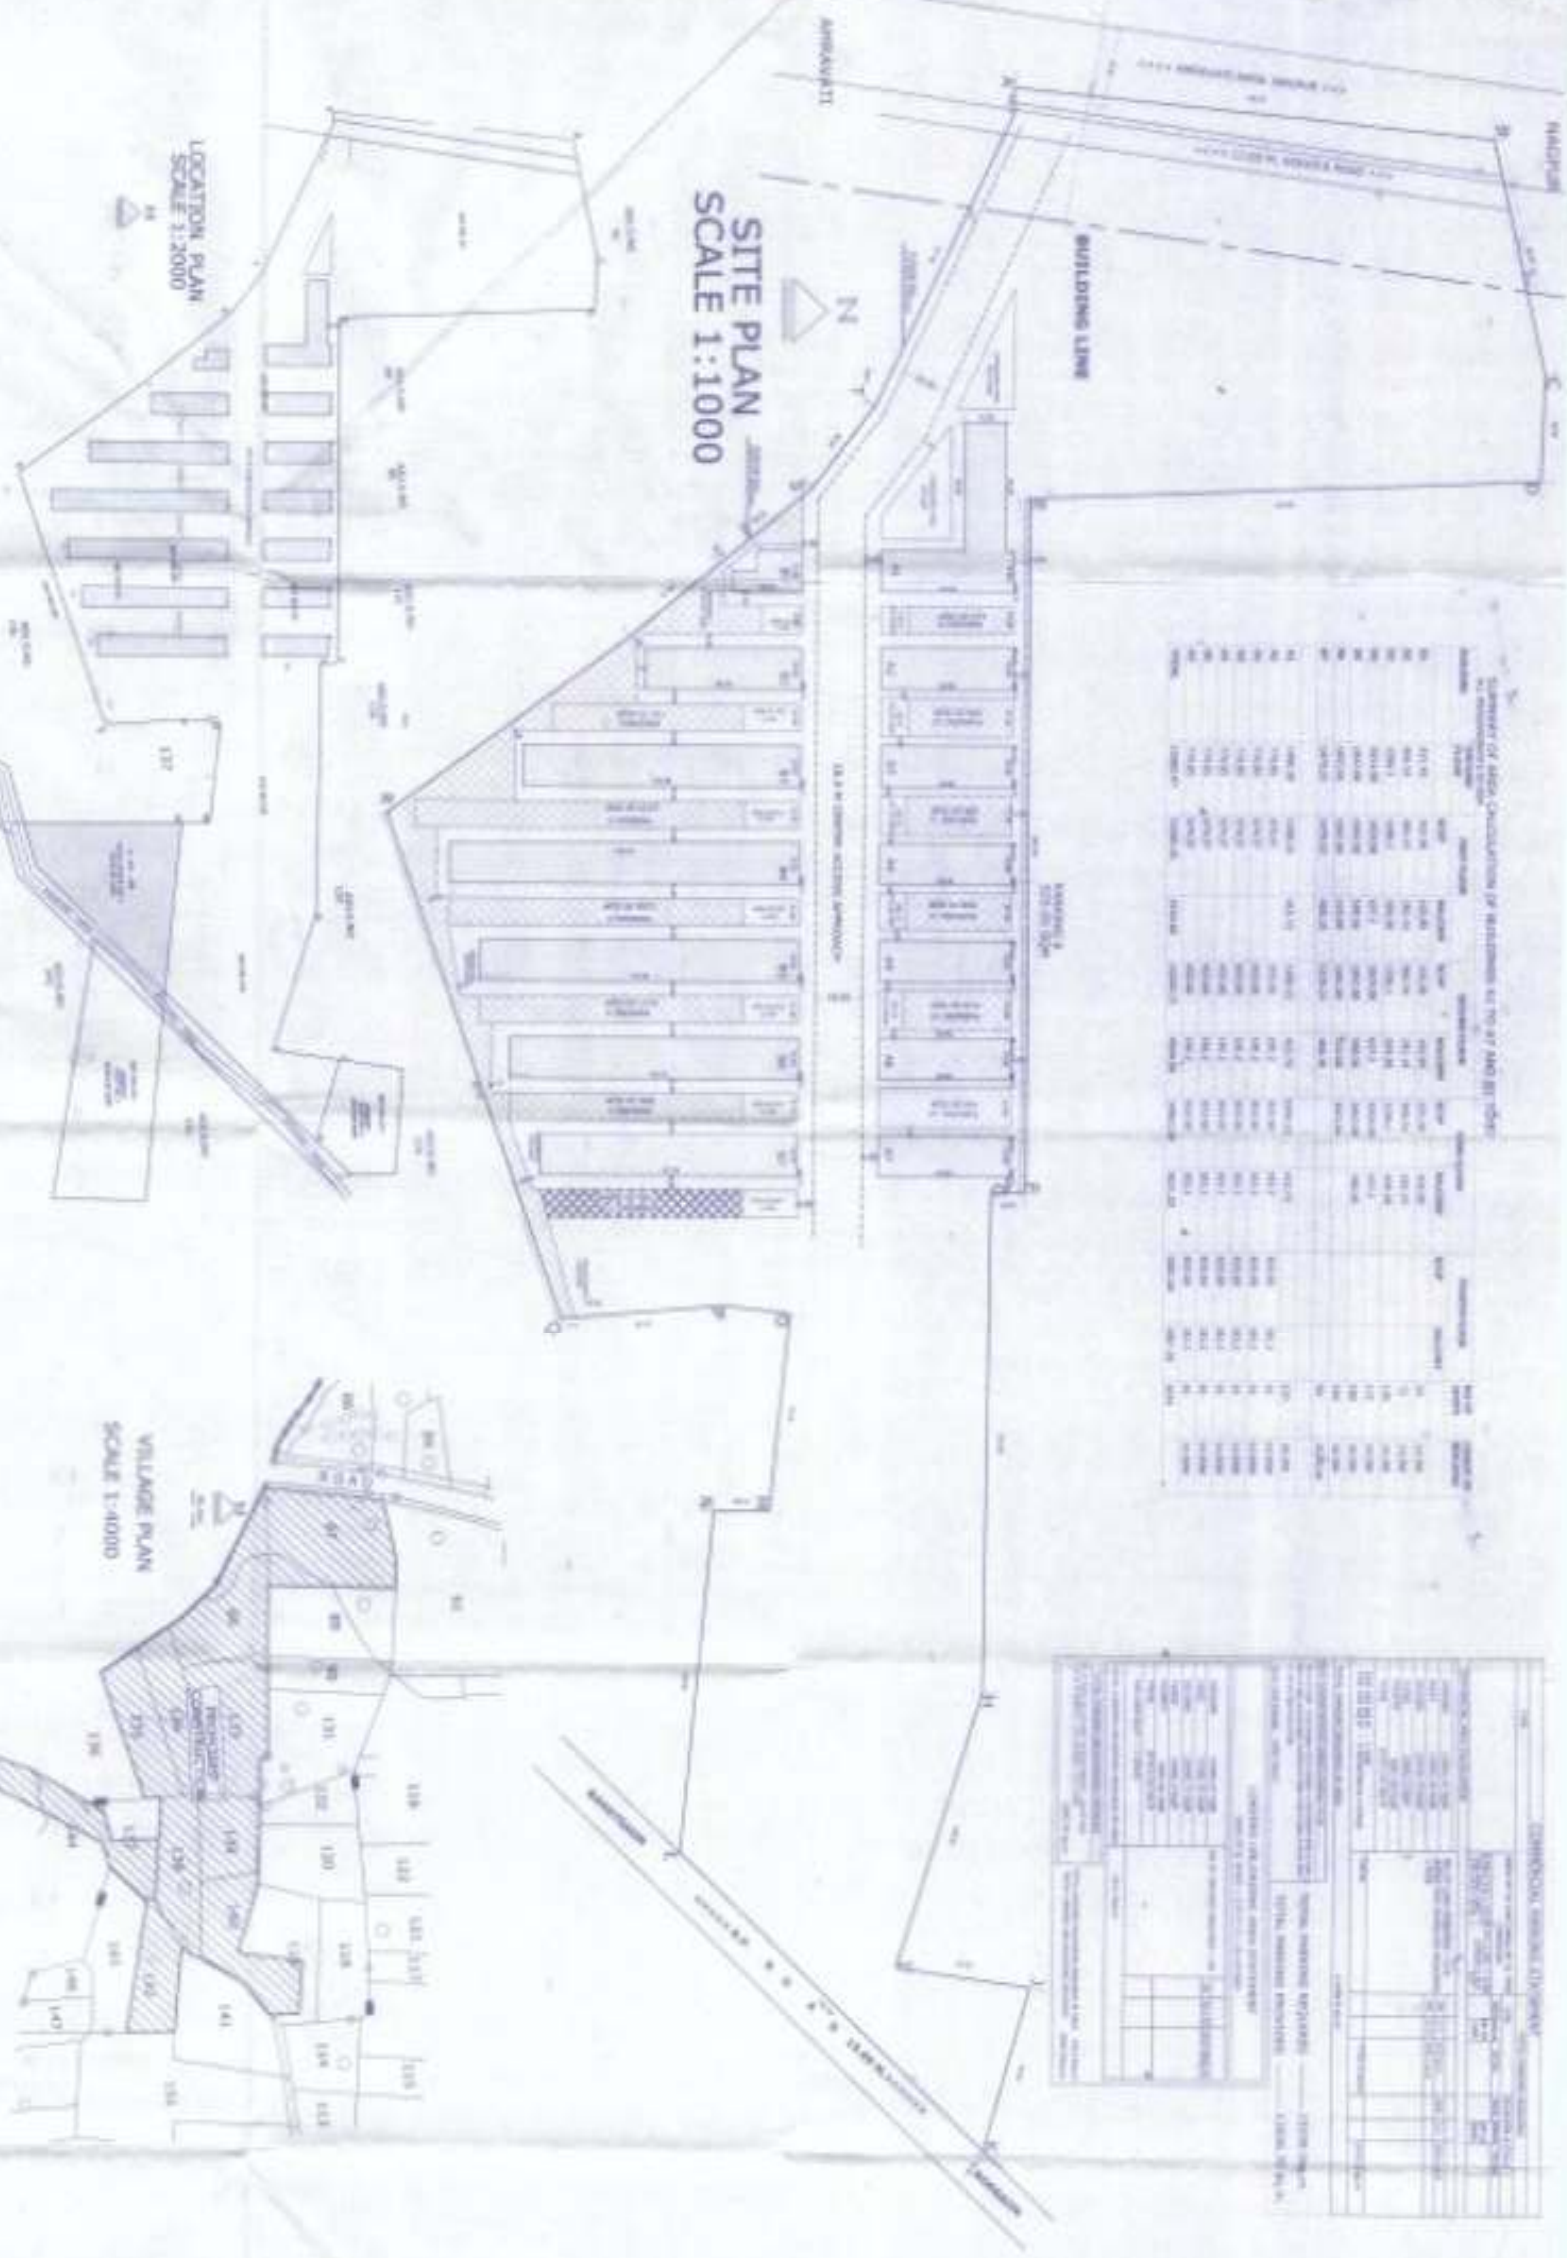

LOCATION PLAN
SCALE 1:2000



VILLAGE PLAN
SCALE 1:4000



Project Name: [Blank]

Project Address: [Blank]

Project Owner: [Blank]

Project Manager: [Blank]

Project Engineer: [Blank]

Project Architect: [Blank]

Project Surveyor: [Blank]

Project Photographer: [Blank]

Project Designer: [Blank]

Project Draftsman: [Blank]

Project Checker: [Blank]

Project Approver: [Blank]

Project Date: [Blank]

Project Status: [Blank]

Project Location: [Blank]

Project Scale: [Blank]

Project Area: [Blank]

Project Volume: [Blank]

Project Height: [Blank]

Project Length: [Blank]

Project Width: [Blank]

Project Depth: [Blank]

Project Thickness: [Blank]

Project Weight: [Blank]

Project Density: [Blank]

Project Porosity: [Blank]

Project Permeability: [Blank]

Project Conductivity: [Blank]

Project Resistivity: [Blank]

Project Capacitance: [Blank]

Project Inductance: [Blank]

Project Impedance: [Blank]

Project Admittance: [Blank]

Project Susceptance: [Blank]

Project Reactance: [Blank]


Assistant Professor of
Thermodynamics, University of
Illinois, Urbana, Illinois.[illegible][illegible]

THESE RESULTS WERE REPRODUCED IN A RECENT STUDY BY KIM AND KIM (2002) USING THE SAME DATA SET AND THE SAME MODEL.

Department of Chemistry, University of California, Santa Barbara, CA 93106-5080, USA
Received 12 November 1998; accepted 12 November 1998




THE COMPANY SHALL BE RESPONSIBLE FOR THE PROTECTION OF THE ENVIRONMENT AND THE WELL-BEING OF THE COMMUNITY.

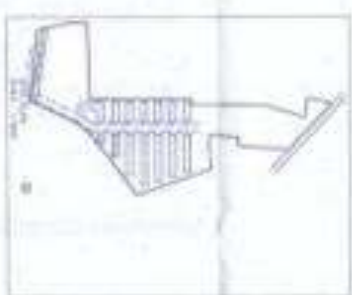


*affiliated with Cleveland and published
between 1910 and 1912, containing a list of
other noted religious*


Handwritten signature
Tausibae, aspinen

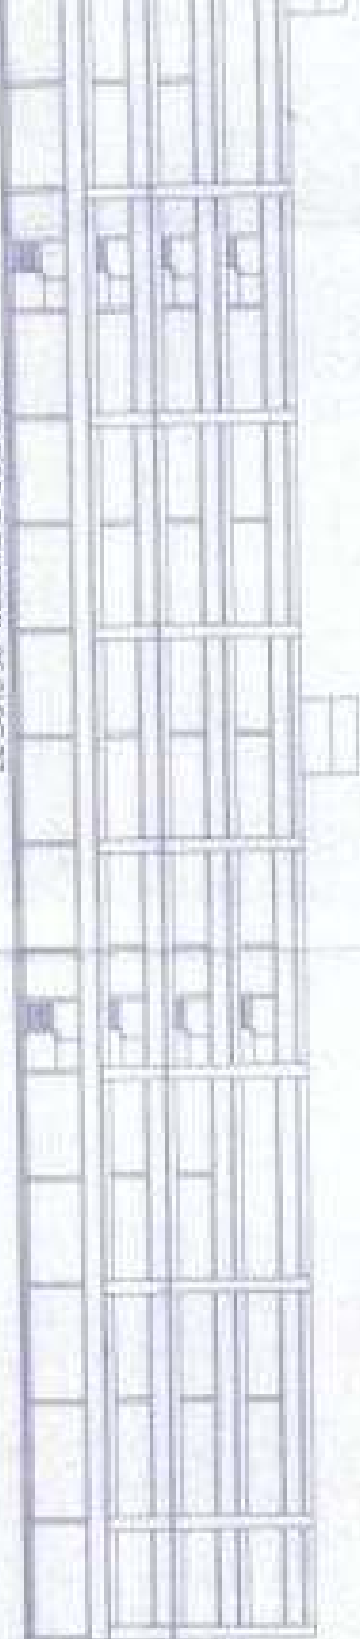

EAST SIDE ELEVATION OF BUILDING A1
SCALE 1:200

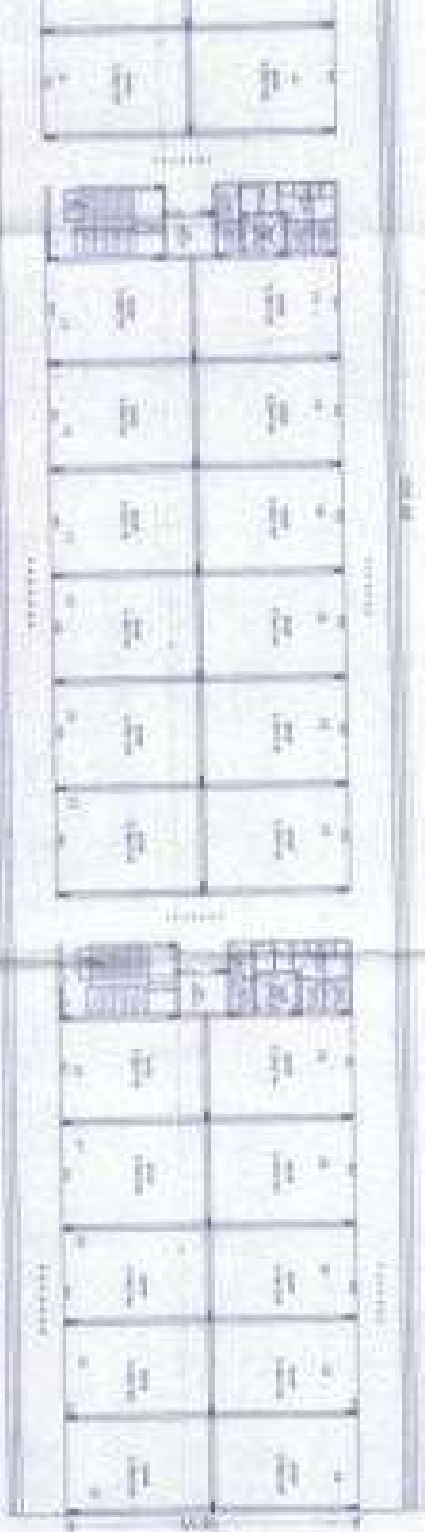


GROUND FLOOR PLAN OF BUILDING A1
SCALE 1:200

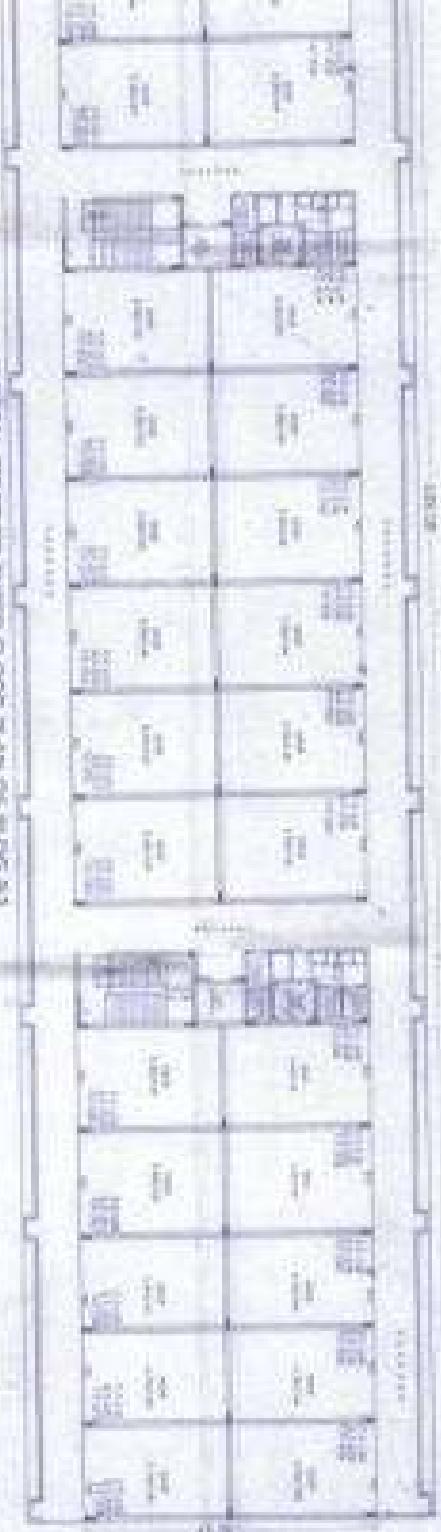

TYPICAL FLOOR PLAN OF BUILDING A1
SCALE 1:200



SECTION A-A
SCALE 1:200

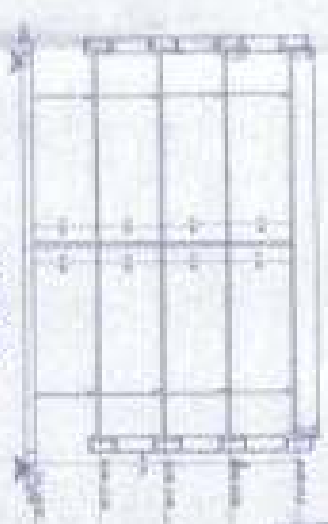

SECTION B-B
SCALE 1:200

Table with 4 columns: Item, Quantity, Unit, and Remarks. The table lists various construction materials and their quantities for the building.



TYPICAL PLAN OF TOWER STRUCTURE
SCALE 1:200




INTERIOR VIEW OF BUILDING
SCALE 1:200

1. The first step is to identify the problem. In this case, the problem is that the system is not working properly.

Year	1990	1991	1992	
1990	1990	1991	1992	



PROPERTIES: Insoluble in water, soluble in organic solvents. Melting point 100°C. Boiling point 170°C. Density 1.02 g/cm³. Viscosity 0.5-1.0 cP. Refractive index 1.45. Solubility: Insoluble in water, soluble in organic solvents. **ANALYSIS:** C, 60.0%; H, 8.0%; N, 32.0%. **PREPARATION:** From 1,4-dichlorobenzene and ammonia. **APPLICATIONS:** Used as a solvent for organic compounds. **SAFETY:** Irritant to skin and eyes. **STORAGE:** Store in a cool, dry place. **REFERENCES:** 1. J. Chem. Soc., 1920, 1000. 2. J. Chem. Soc., 1925, 1000. 3. J. Chem. Soc., 1930, 1000. 4. J. Chem. Soc., 1935, 1000. 5. J. Chem. Soc., 1940, 1000. 6. J. Chem. Soc., 1945, 1000. 7. J. Chem. Soc., 1950, 1000. 8. J. Chem. Soc., 1955, 1000. 9. J. Chem. Soc., 1960, 1000. 10. J. Chem. Soc., 1965, 1000. 11. J. Chem. Soc., 1970, 1000. 12. J. Chem. Soc., 1975, 1000. 13. J. Chem. Soc., 1980, 1000. 14. J. Chem. Soc., 1985, 1000. 15. J. Chem. Soc., 1990, 1000. 16. J. Chem. Soc., 1995, 1000. 17. J. Chem. Soc., 2000, 1000. 18. J. Chem. Soc., 2005, 1000. 19. J. Chem. Soc., 2010, 1000. 20. J. Chem. Soc., 2015, 1000. 21. J. Chem. Soc., 2020, 1000. 22. J. Chem. Soc., 2025, 1000. 23. J. Chem. Soc., 2030, 1000. 24. J. Chem. Soc., 2035, 1000. 25. J. Chem. Soc., 2040, 1000. 26. J. Chem. Soc., 2045, 1000. 27. J. Chem. Soc., 2050, 1000. 28. J. Chem. Soc., 2055, 1000. 29. J. Chem. Soc., 2060, 1000. 30. J. Chem. Soc., 2065, 1000. 31. J. Chem. Soc., 2070, 1000. 32. J. Chem. Soc., 2075, 1000. 33. J. Chem. Soc., 2080, 1000. 34. J. Chem. Soc., 2085, 1000. 35. J. Chem. Soc., 2090, 1000. 36. J. Chem. Soc., 2095, 1000. 37. J. Chem. Soc., 2100, 1000. 38. J. Chem. Soc., 2105, 1000. 39. J. Chem. Soc., 2110, 1000. 40. J. Chem. Soc., 2115, 1000. 41. J. Chem. Soc., 2120, 1000. 42. J. Chem. Soc., 2125, 1000. 43. J. Chem. Soc., 2130, 1000. 44. J. Chem. Soc., 2135, 1000. 45. J. Chem. 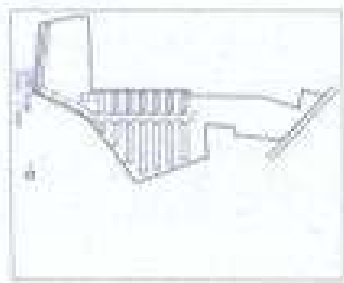


Case No.	Case Name	Case Type	Case Status	Case Date	Case Time	Case Location	Case Description	Case Action	Case Result
1001	John Doe	Case 1	Open	2023-01-01	10:00	New York	Case 1 Description	Case 1 Action	Case 1 Result
1002	Jane Smith	Case 2	Open	2023-01-02	11:00	Los Angeles	Case 2 Description	Case 2 Action	Case 2 Result
1003	Bob Johnson	Case 3	Open	2023-01-03	12:00	Chicago	Case 3 Description	Case 3 Action	Case 3 Result
1004	Alice Brown	Case 4	Open	2023-01-04	13:00	San Francisco	Case 4 Description	Case 4 Action	Case 4 Result
1005	Charlie Davis	Case 5	Open	2023-01-05	14:00	Seattle	Case 5 Description	Case 5 Action	Case 5 Result
1006	Diana Prince	Case 6	Open	2023-01-06	15:00	Portland	Case 6 Description	Case 6 Action	Case 6 Result
1007	Frank Miller	Case 7	Open	2023-01-07	16:00	San Diego	Case 7 Description	Case 7 Action	Case 7 Result
1008	Grace Wilson	Case 8	Open	2023-01-08	17:00	Phoenix	Case 8 Description	Case 8 Action	Case 8 Result
1009	Henry Taylor	Case 9	Open	2023-01-09	18:00	San Jose	Case 9 Description	Case 9 Action	Case 9 Result
1010	Ivy White	Case 10	Open	2023-01-10	19:00	San Antonio	Case 10 Description	Case 10 Action	Case 10 Result

Author's disclosure of potential conflicts of interest and author contributions are found at the end of this article.

1	2	
1	2	

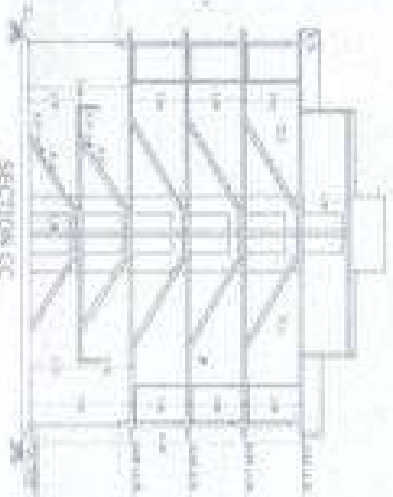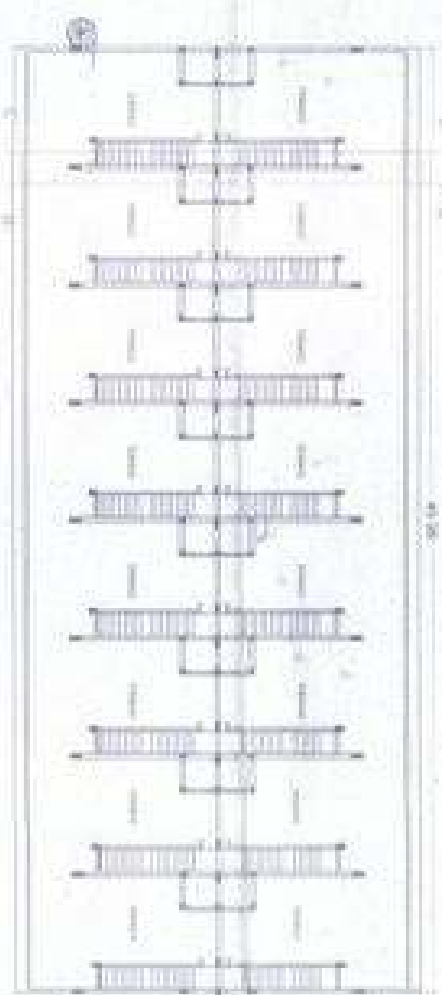SECTION 1.000
GENERAL NOTES

DOI: 10.1002/for

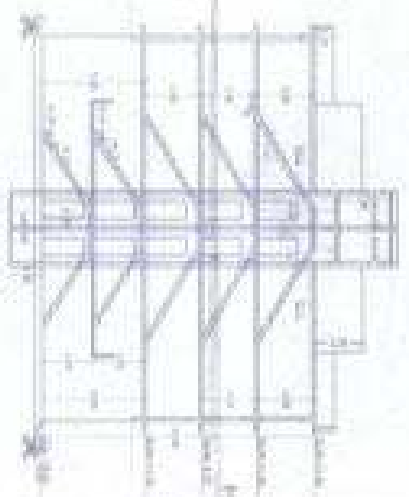



Approved by the
Section Chief
Date: 11/17/11

For the Director
of Public Works and Engineering
State of New York

DATE: 11/17/11
BY: [Signature]
FOR: [Signature]
PROJECT: [Signature]

PROJECT: [Signature]
DATE: 11/17/11
BY: [Signature]
FOR: [Signature]

PROJECT: [Signature]
DATE: 11/17/11
BY: [Signature]
FOR: [Signature]

SHOWING ELEVATION AREA ALL MEASUREMENTS IN FEET									
AREA DATA					PERCENTAGE DATA				
AREA	PERCENTAGE	AREA	PERCENTAGE	AREA	PERCENTAGE	AREA	PERCENTAGE	AREA	PERCENTAGE
1.00	10.00	2.00	20.00	3.00	30.00	4.00	40.00	5.00	50.00
6.00	60.00	7.00	70.00	8.00	80.00	9.00	90.00	10.00	100.00
11.00	110.00	12.00	120.00	13.00	130.00	14.00	140.00	15.00	150.00
16.00	160.00	17.00	170.00	18.00	180.00	19.00	190.00	20.00	200.00
21.00	210.00	22.00	220.00	23.00	230.00	24.00	240.00	25.00	250.00
26.00	260.00	27.00	270.00	28.00	280.00	29.00	290.00	30.00	300.00
31.00	310.00	32.00	320.00	33.00	330.00	34.00	340.00	35.00	350.00
36.00	360.00	37.00	370.00	38.00	380.00	39.00	390.00	40.00	400.00
41.00	410.00	42.00	420.00	43.00	430.00	44.00	440.00	45.00	450.00
46.00	460.00	47.00	470.00	48.00	480.00	49.00	490.00	50.00	500.00
51.00	510.00	52.00	520.00	53.00	530.00	54.00	540.00	55.00	550.00
56.00	560.00	57.00	570.00	58.00	580.00	59.00	590.00	60.00	600.00
61.00	610.00	62.00	620.00	63.00	630.00	64.00	640.00	65.00	650.00
66.00	660.00	67.00	670.00	68.00	680.00	69.00	690.00	70.00	700.00
71.00	710.00	72.00	720.00	73.00	730.00	74.00	740.00	75.00	750.00
76.00	760.00	77.00	770.00	78.00	780.00	79.00	790.00	80.00	800.00
81.00	810.00	82.00	820.00	83.00	830.00	84.00	840.00	85.00	850.00
86.00	860.00	87.00	870.00	88.00	880.00	89.00	890.00	90.00	900.00
91.00	910.00	92.00	920.00	93.00	930.00	94.00	940.00	95.00	950.00
96.00	960.00	97.00	970.00	98.00	980.00	99.00	990.00	100.00	1000.00

AREA DATA

PERCENTAGE DATA

AREA DATA

PERCENTAGE DATA

AREA DATA

PERCENTAGE DATA

AREA DATA


PERCENTAGE DATA

GROUND FLOOR PLAN OF BLDG B5 FOR FSI CALCULATION SCALE 1:400



TYPICAL FIRST TO THIRD FLOOR PLAN OF BLDG B5 FOR FSI CALCULATION
SCALE 1:400

GROUND FLOOR PLAN OF BLDG B5 SCALE 1:200

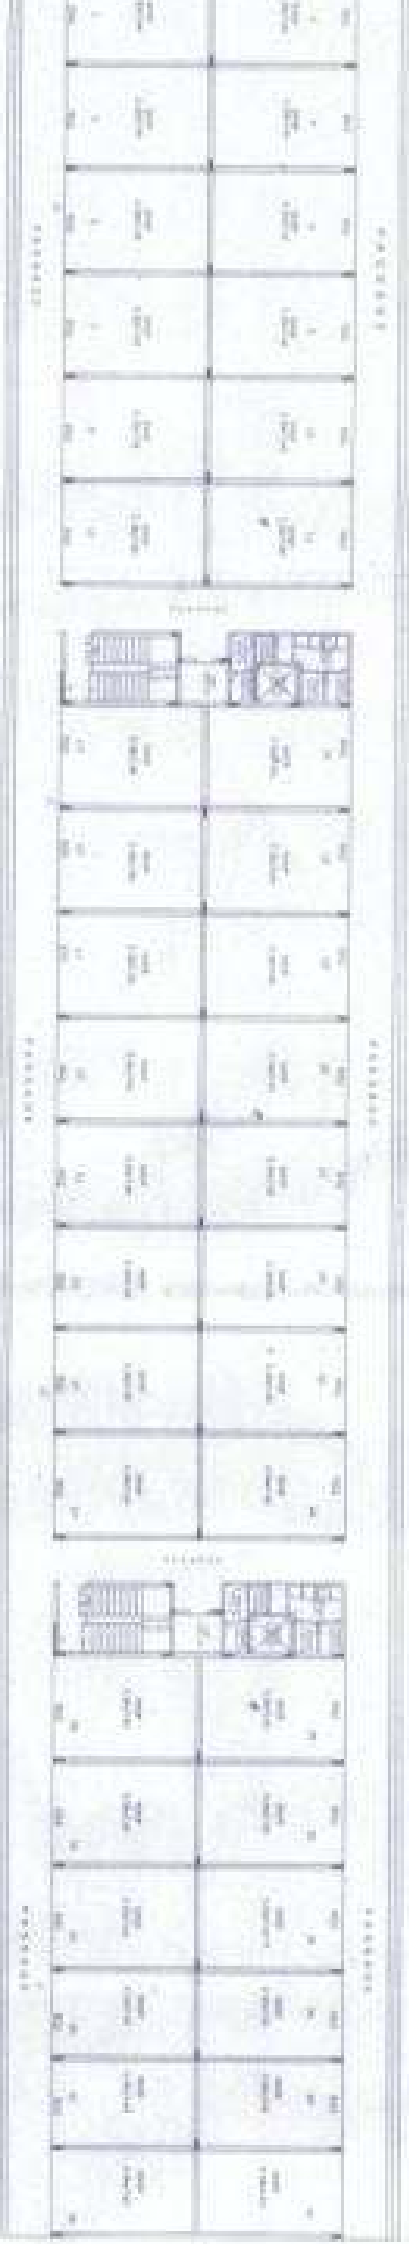

TYPICAL FIRST TO THIRD FLOOR PLAN OF BLDG B5
SCALE 1:200



Seal of the State of California
 provided to the State
 and to the public in a
 form which is not
 A. 10000, Sec. 1

Seal of the State of California
 provided to the State
 and to the public in a
 form which is not
 A. 10000, Sec. 1

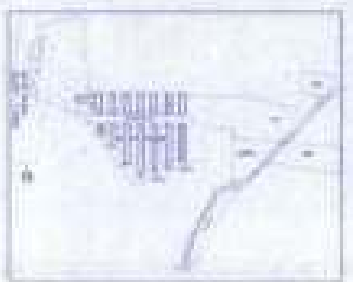


TABLE A-1
 SUMMARY OF DATA FOR BUILDING A1



Item	Value	Unit
Area	10,000	Sq. Ft.
Volume	10,000	Cu. Ft.
Weight	10,000	Lbs.
Cost	10,000	Dollars

TABLE A-2
 SUMMARY OF DATA FOR BUILDING A2

Item	Value	Unit
Area	10,000	Sq. Ft.
Volume	10,000	Cu. Ft.
Weight	10,000	Lbs.
Cost	10,000	Dollars

TABLE A-3
 SUMMARY OF DATA FOR BUILDING A3

Item	Value	Unit
Area	10,000	Sq. Ft.
Volume	10,000	Cu. Ft.
Weight	10,000	Lbs.
Cost	10,000	Dollars

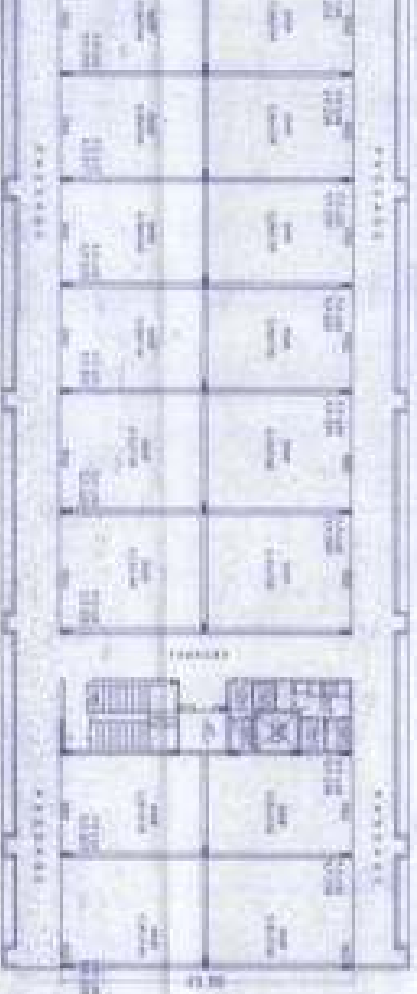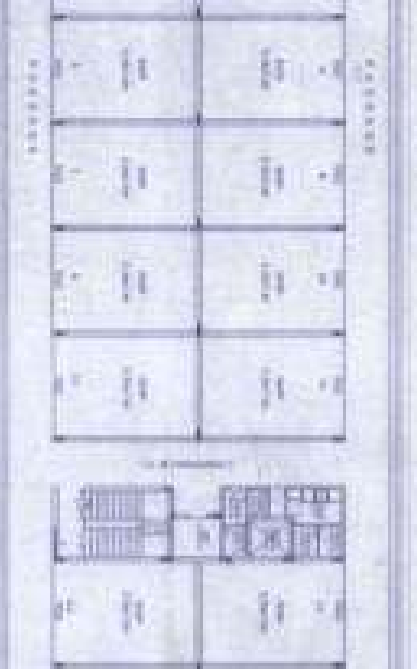

TYPICAL FIRST & SECOND FLOOR PLAN OF BLDG. B7

SCALE 1/2"=1'-0"

1:200

1:200

TYPICAL FIRST TO THIRD FLOOR PLAN OF BLDG B4 FOR FSI CALCULATION
SCALE 1:400

1:200

GROUND FLOOR PLAN OF BLDG B4 FOR FSI CALCULATION
SCALE 1:400


AREA (SQ. METERS) BLDG B4

Area Calculation (sq. meters) to 3rd floor


Room	Area	Area	Area	Area
Room 1	100	100	100	100
Room 2	100	100	100	100
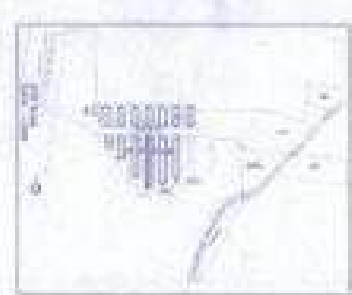

GROUND FLOOR PLAN OF BLDG B4
SCALE 1:400

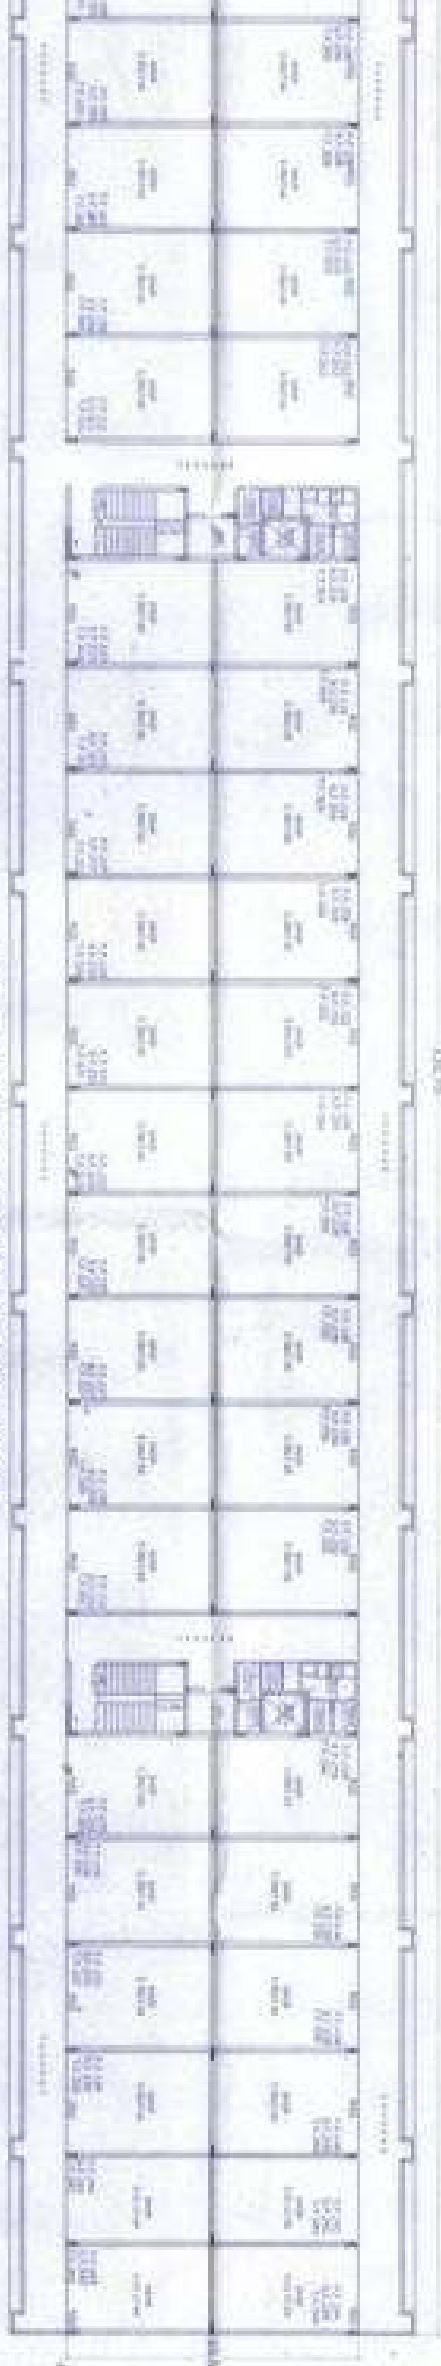

TYPICAL FIRST TO THIRD FLOOR PLAN OF BLDG B4
SCALE 1:400




Architect's Name
Registration No.
Date of Issue

Scale of Drawing
1:400
Date of Issue
10/17

Project Name
Location
Client Name
Address

Project Name
Location
Client Name
Address

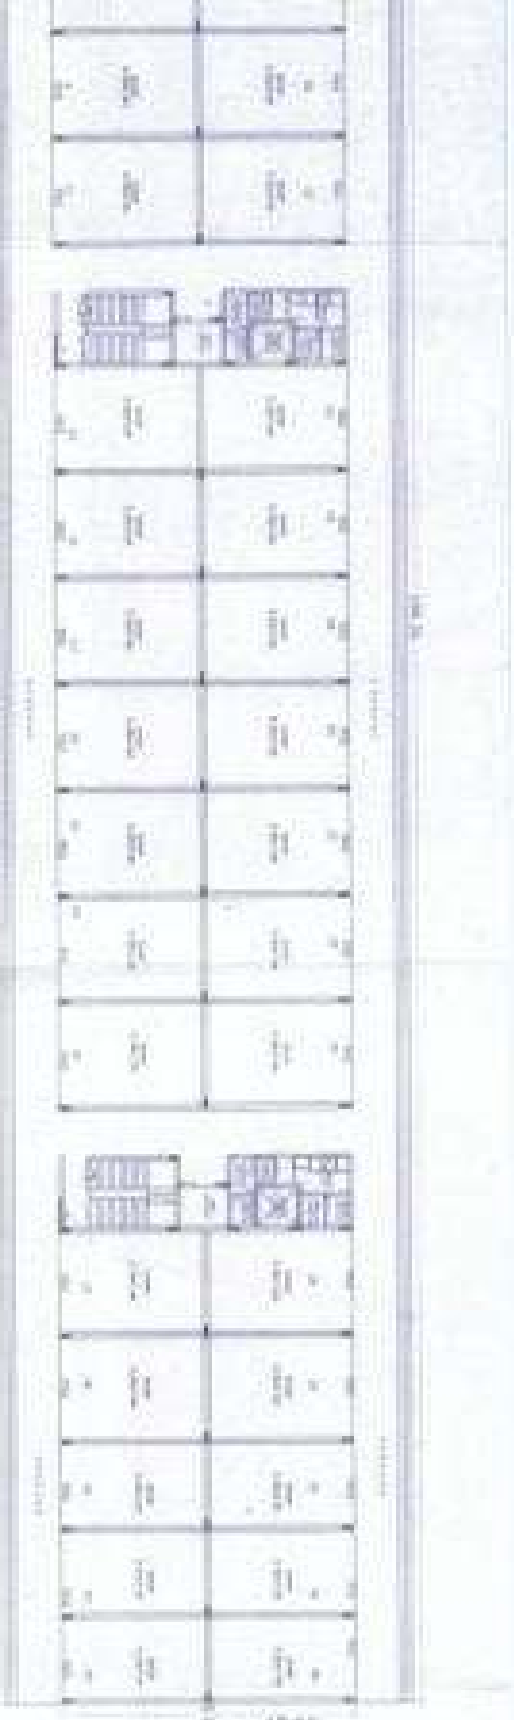


GROUND FLOOR PLAN OF BLDG 86
SCALE 1:200




TYPICAL FIRST & SECOND FLOOR PLAN OF BLDG 86
SCALE 1:200



TYPICAL THIRD FLOOR PLAN OF BLDG 86
SCALE 1:200

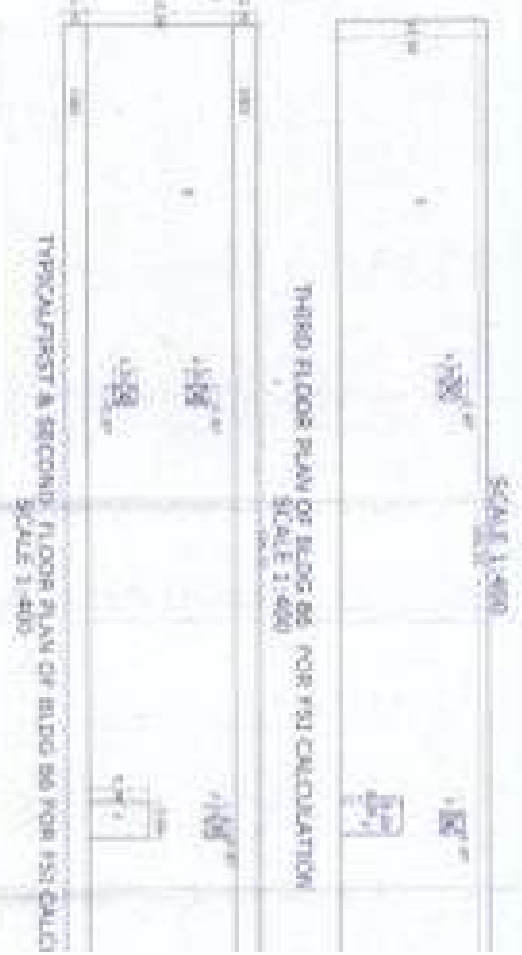

THIRD FLOOR PLAN OF BLDG 86 FOR PSI CALCULATION
SCALE 1:400

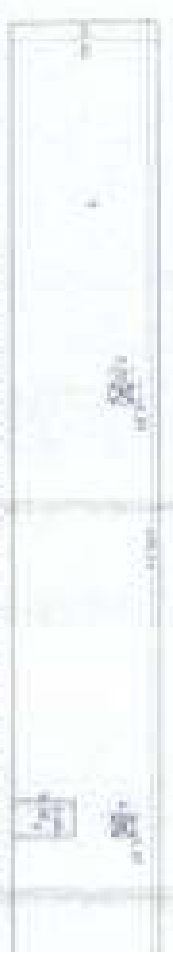

TYPICAL FIRST & SECOND FLOOR PLAN OF BLDG 86 FOR PSI CALCULATION
SCALE 1:400

GROUND FLOOR PLAN OF BLDG 86 FOR PSI CALCULATION
SCALE 1:400

Room No.	Area (sq. ft.)	Volume (cu. ft.)	Perimeter (ft.)	Height (ft.)	Volume (cu. ft.)	Perimeter (ft.)	Height (ft.)	Volume (cu. ft.)	Perimeter (ft.)	Height (ft.)
101	100	1000	100	10	1000	100	10	1000	100	10
102	100	1000	100	10	1000	100	10	1000	100	10
SECTION OF
SCALE 1:200




Approved
and sealed by the
Professional Engineer
No. 11111 - State of Maryland

Robert J. Smith
Professional Engineer
No. 11111 - State of Maryland


DATE OF PLAN: 11/11/11
PROJECT: 11111
SHEET: 11111
SHEET TOTAL: 11111

CONTRACT NO. 11111
SHEET NO. 11111
SHEET TOTAL: 11111


APPROVED FOR CONSTRUCTION
DATE: 11/11/11
BY: 11111
SHEET NO. 11111
SHEET TOTAL: 11111

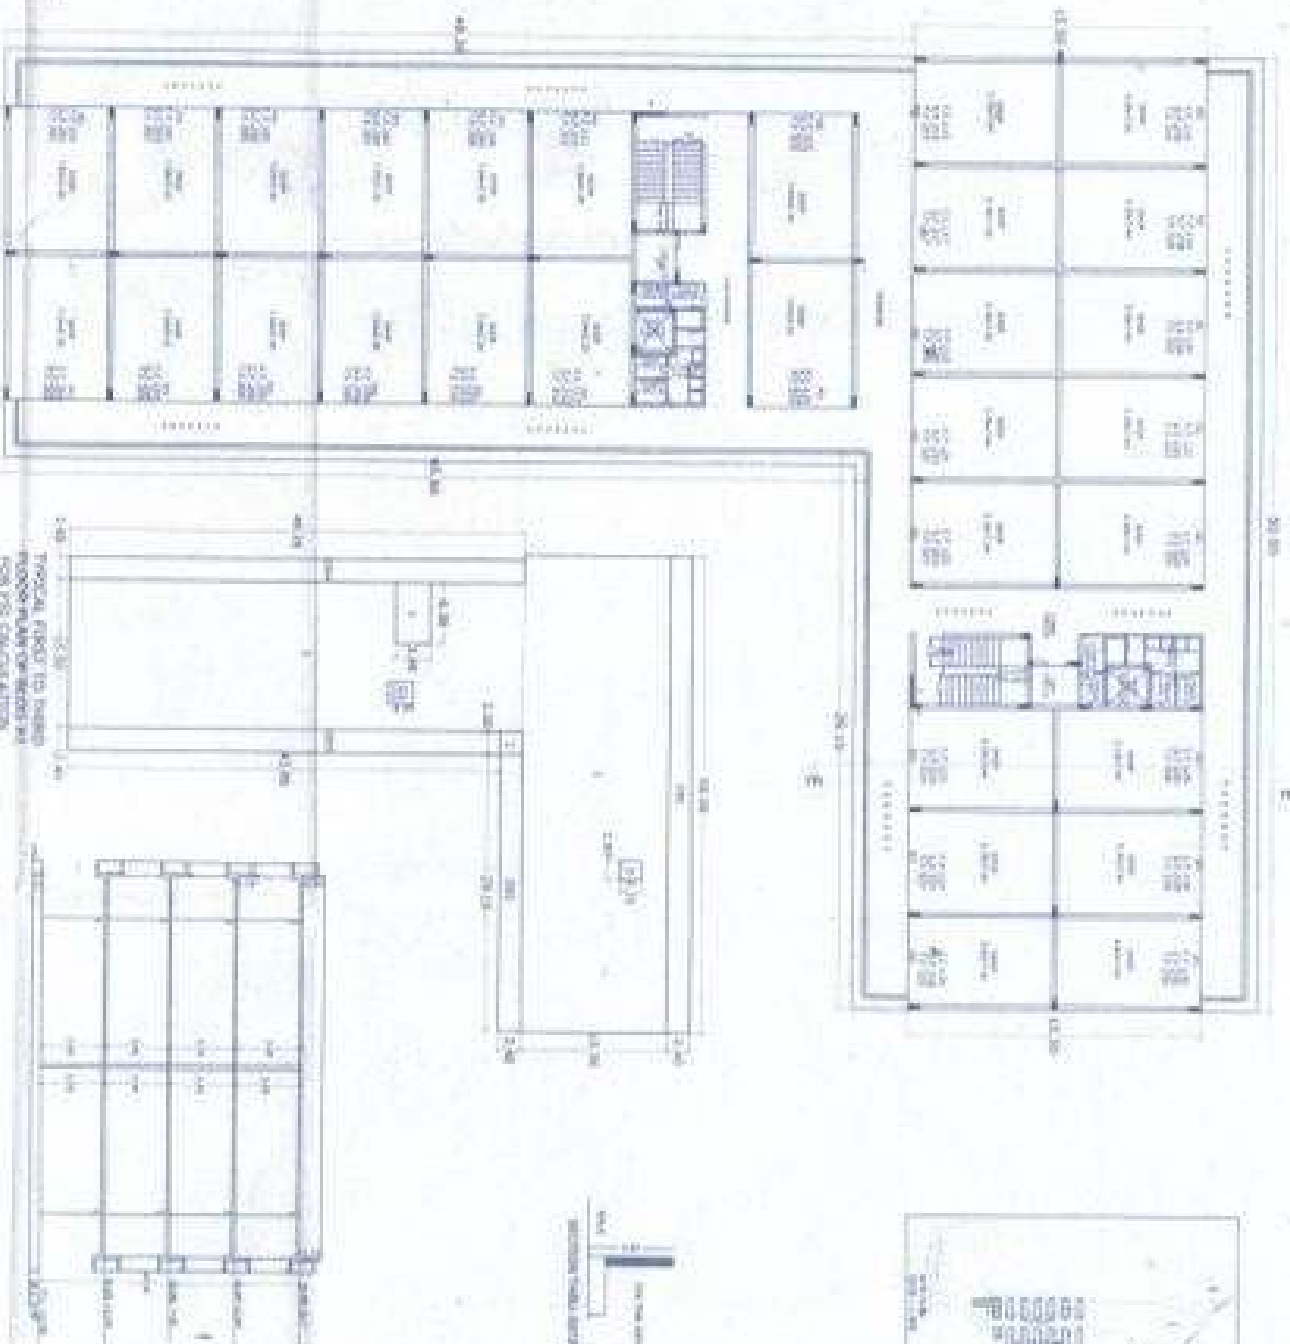


SECTION A
SCALE 1:100

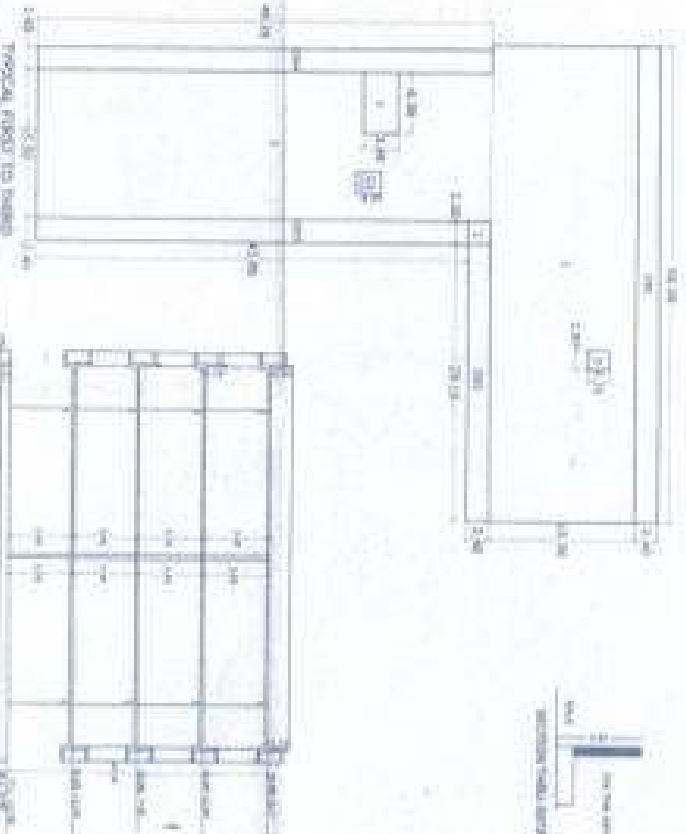


SECTION B
SCALE 1:100

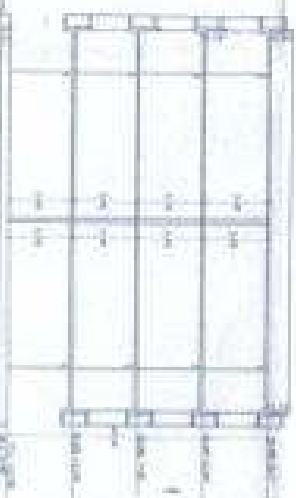


SECTION C
SCALE 1:100

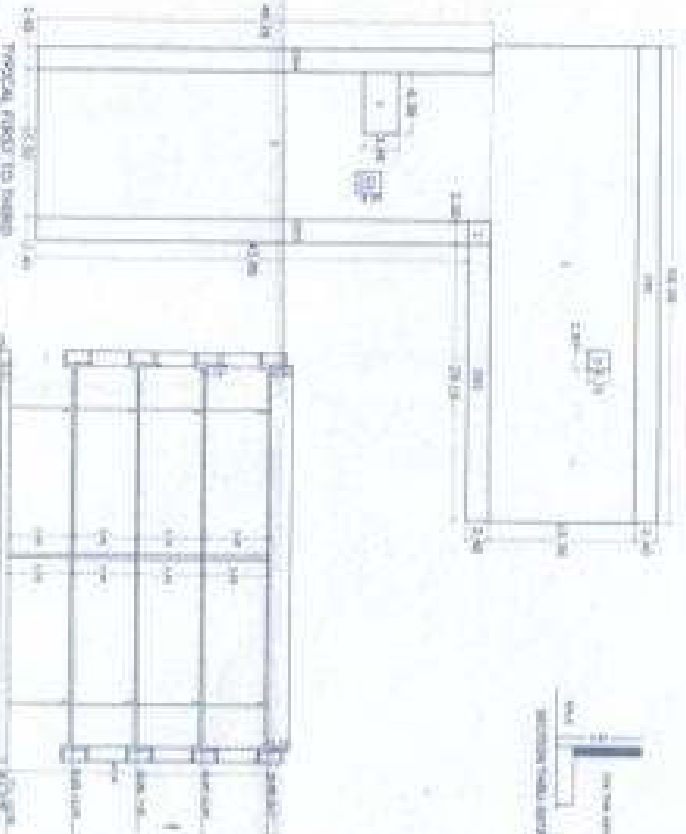


SECTION D
SCALE 1:100

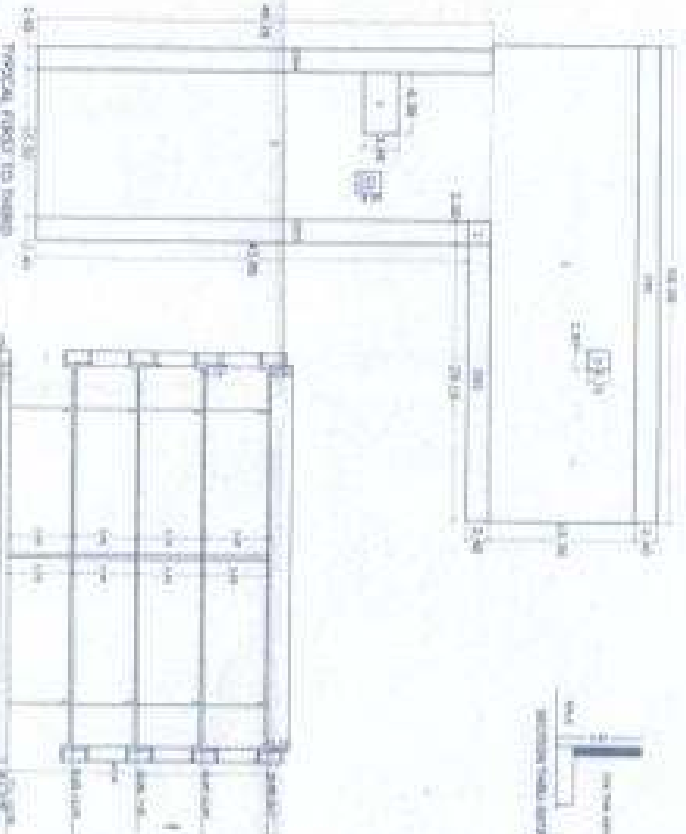


SECTION E
SCALE 1:100

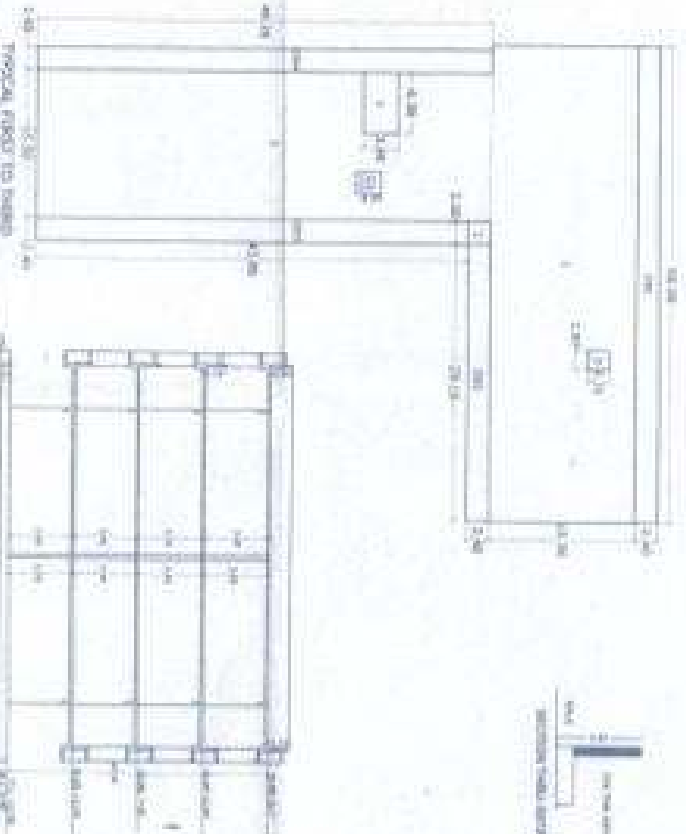


SECTION F
SCALE 1:100

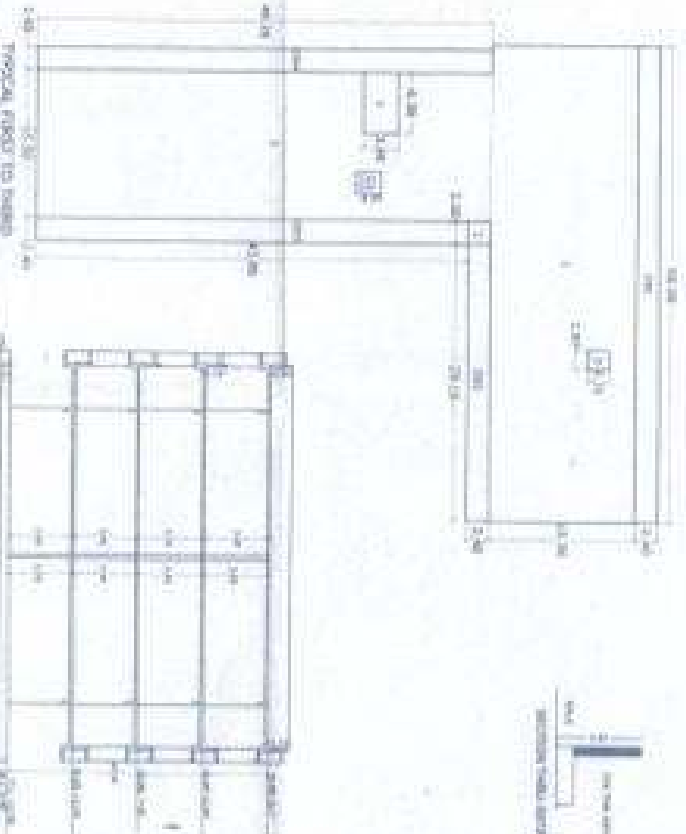


SECTION G
SCALE 1:100

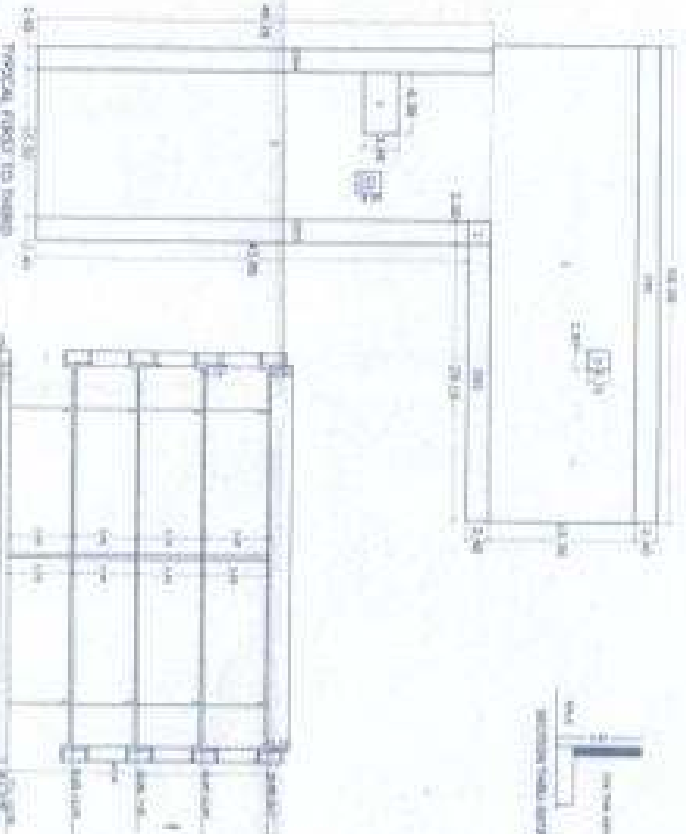


SECTION H
SCALE 1:100

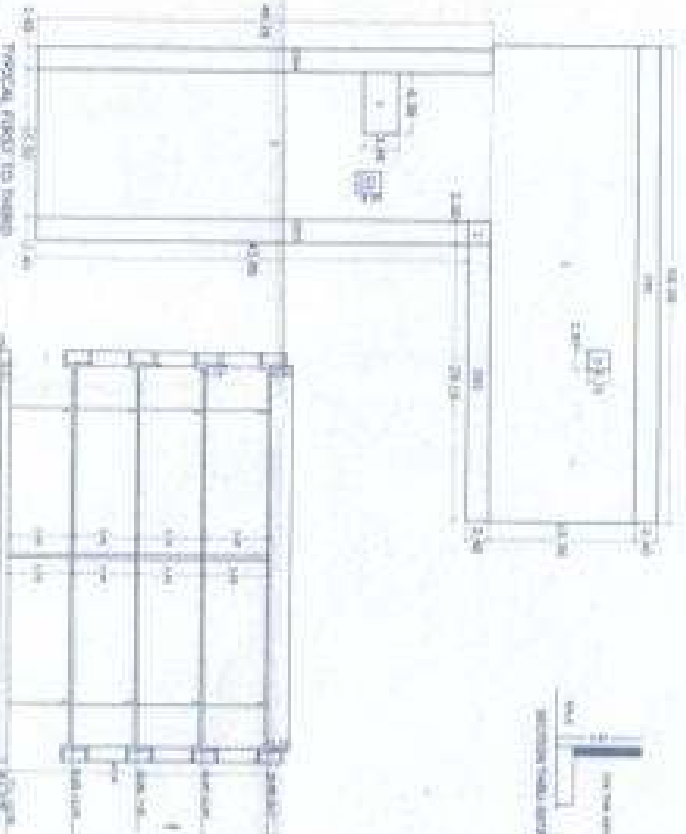


SECTION I
SCALE 1:100

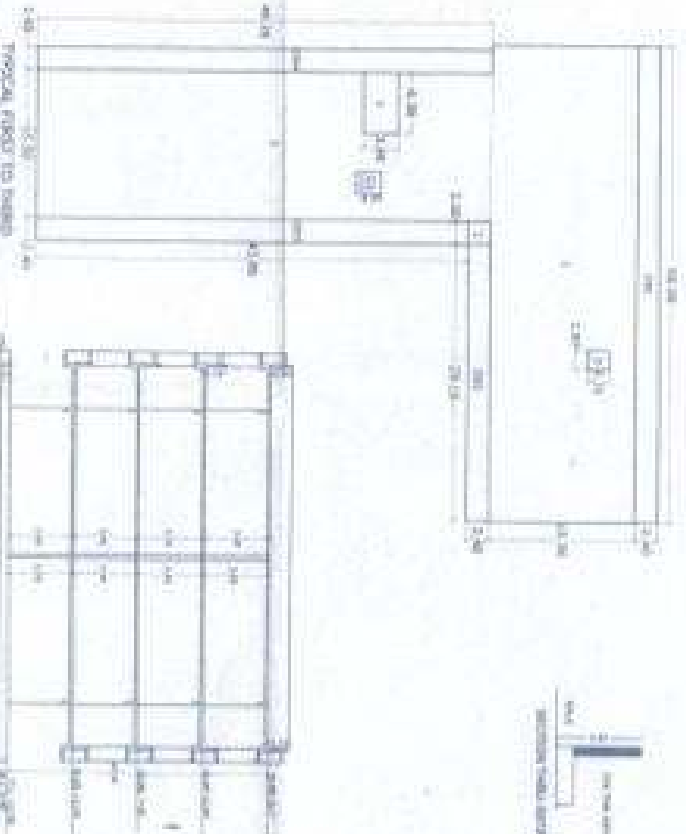


SECTION J
SCALE 1:100

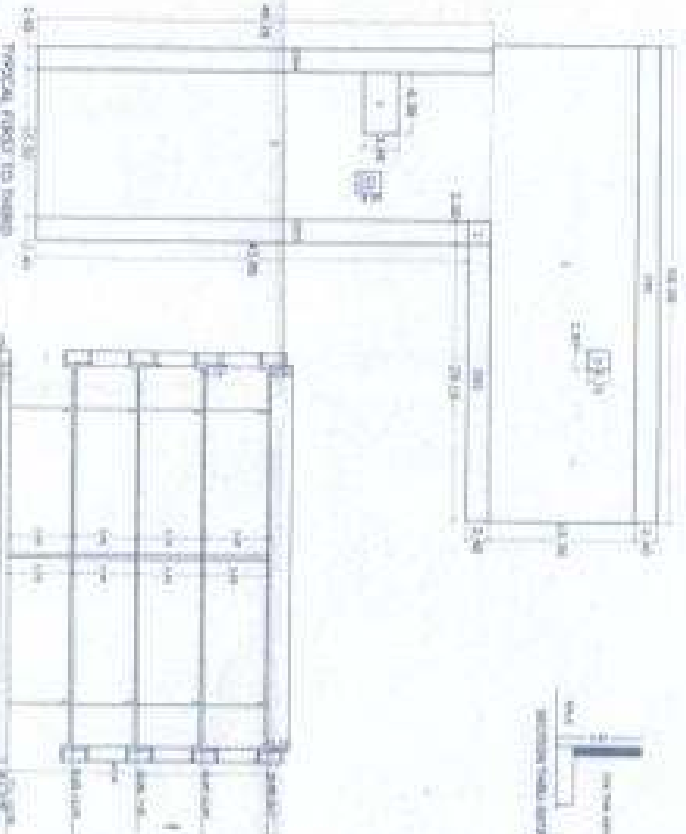


SECTION K
SCALE 1:100

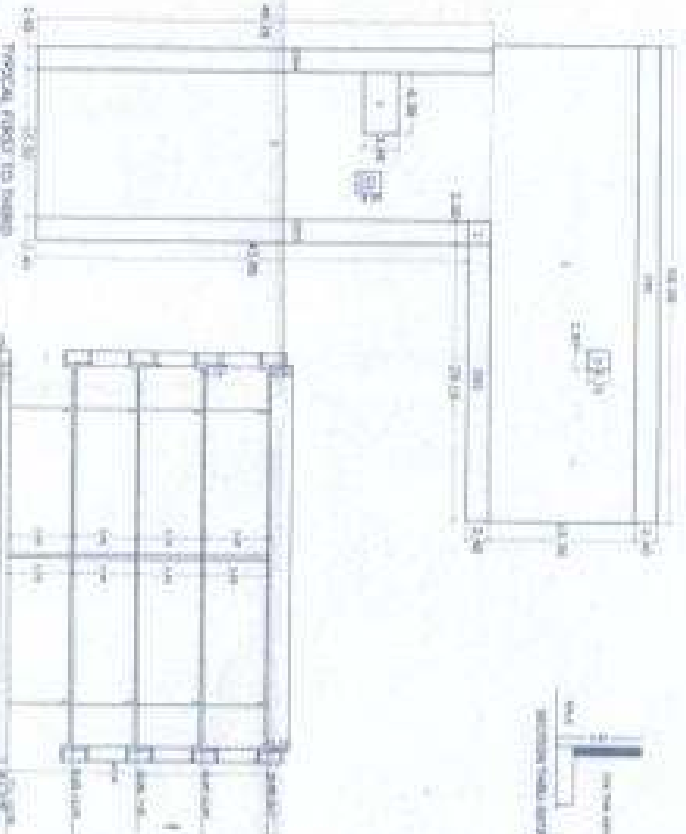


SECTION L
SCALE 1:100

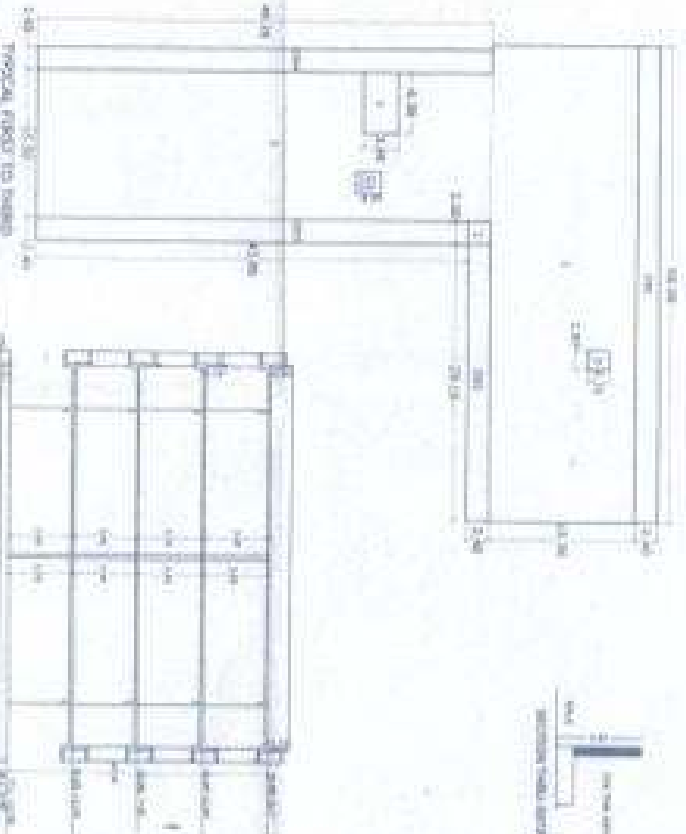


SECTION M
SCALE 1:100

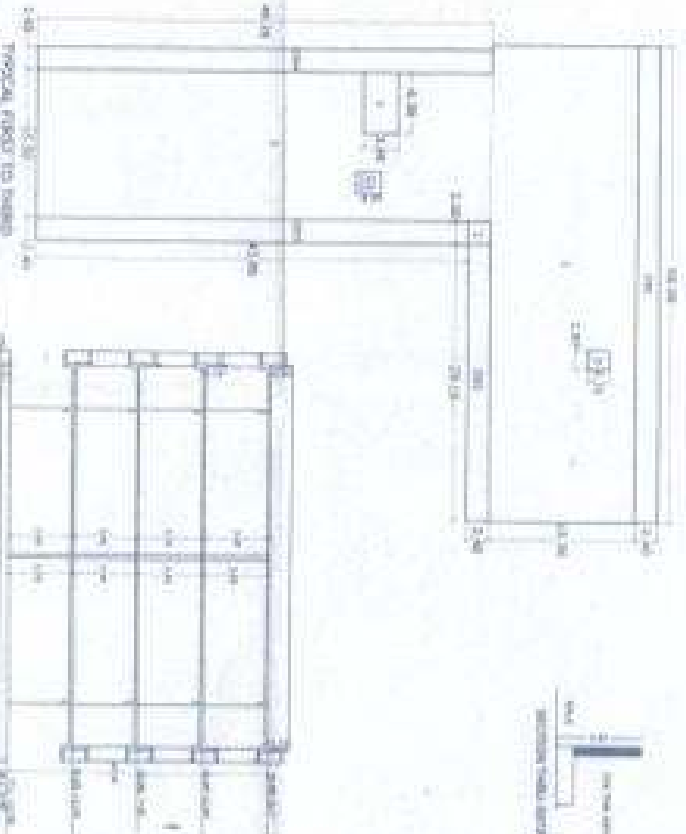


SECTION N
SCALE 1:100

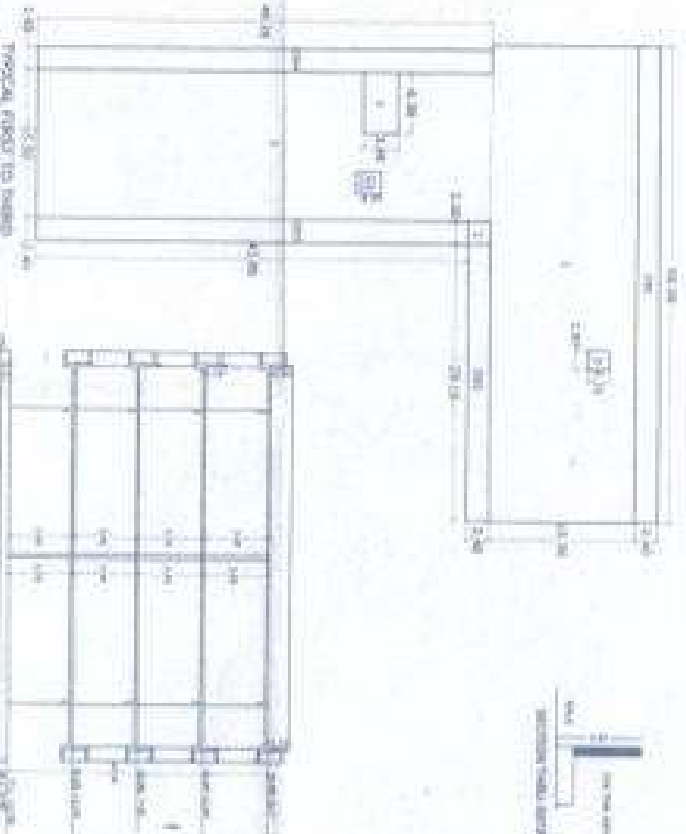


SECTION O
SCALE 1:100

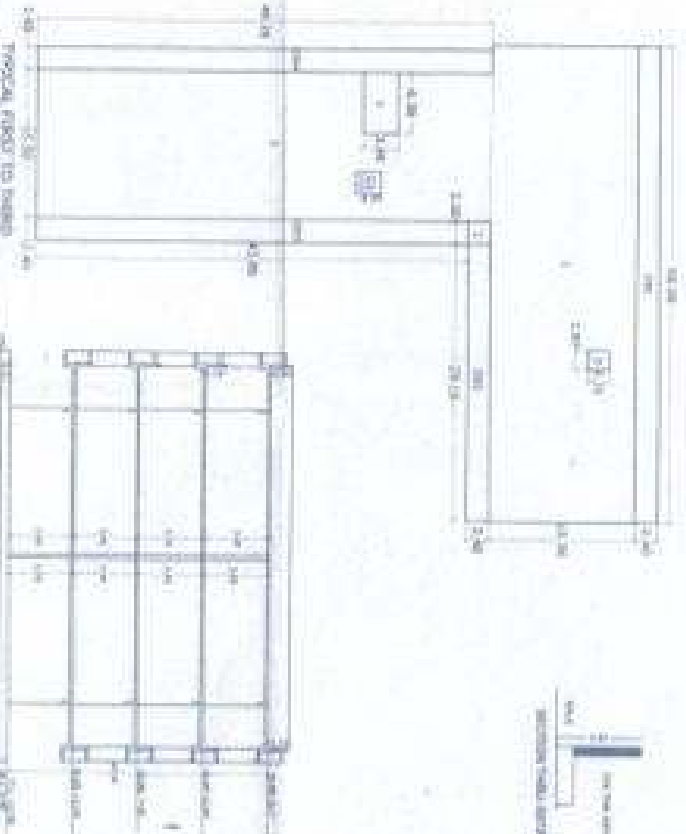


SECTION P
SCALE 1:100

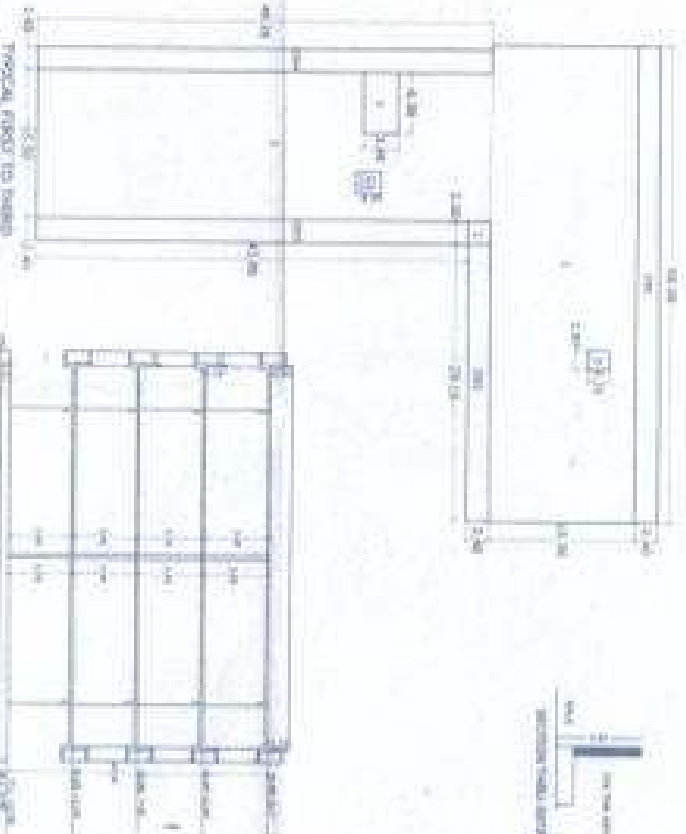


SECTION Q
SCALE 1:100

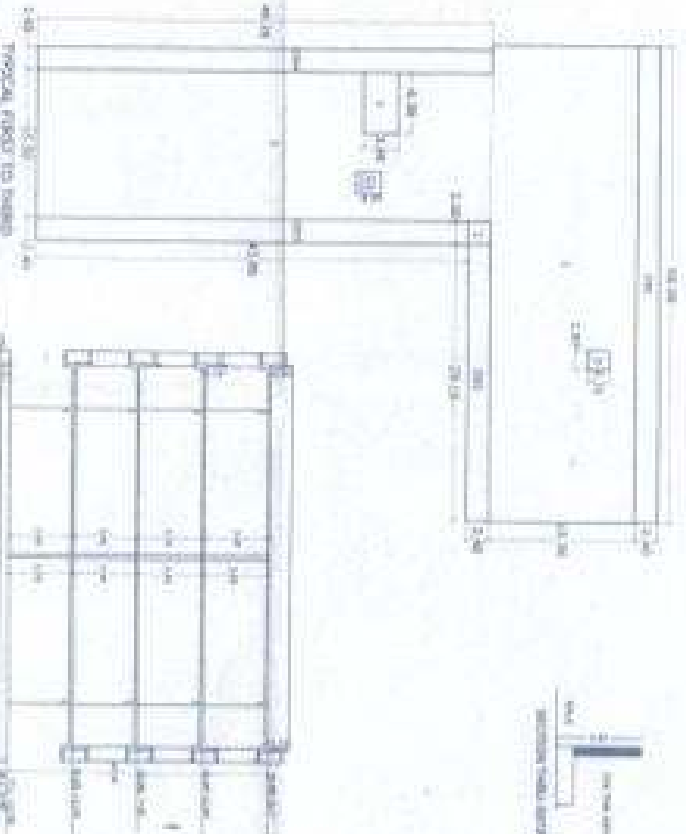


SECTION R
SCALE 1:100

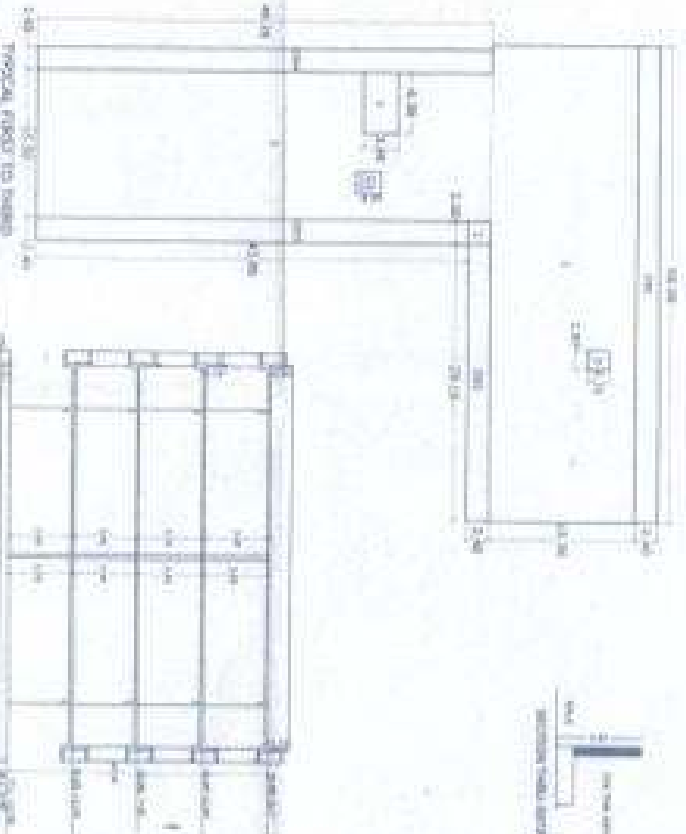


SECTION S
SCALE 1:100

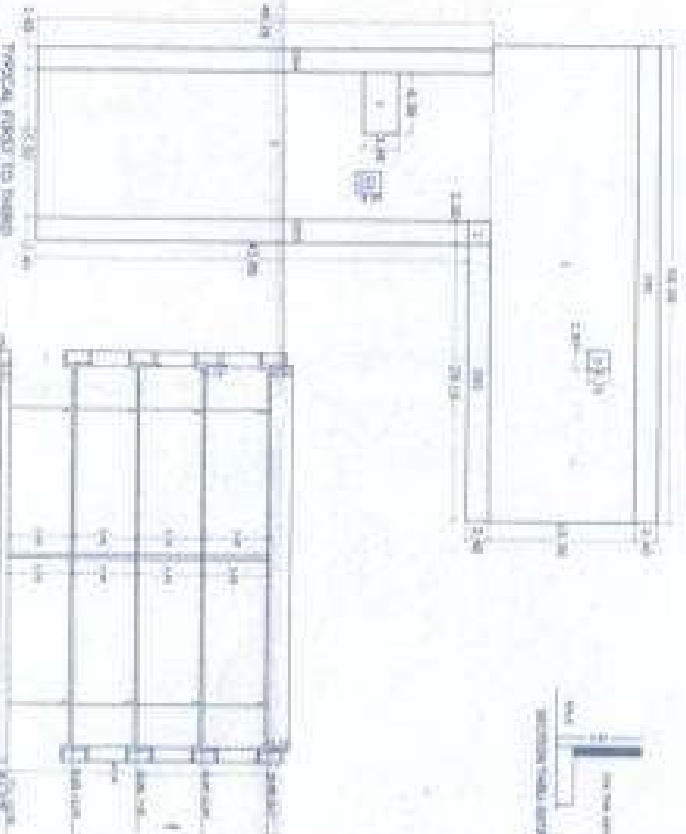


SECTION T
SCALE 1:100

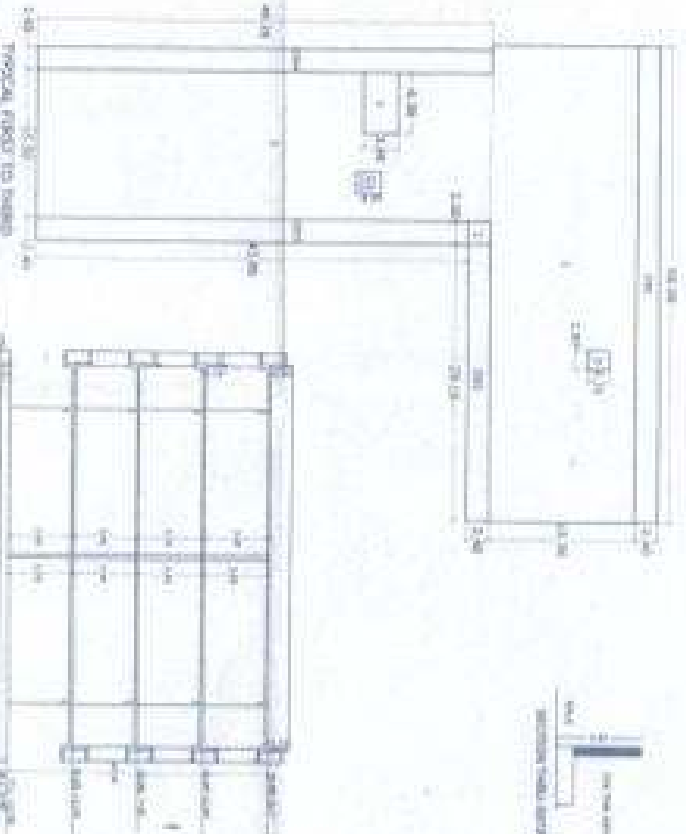


SECTION U
SCALE 1:100

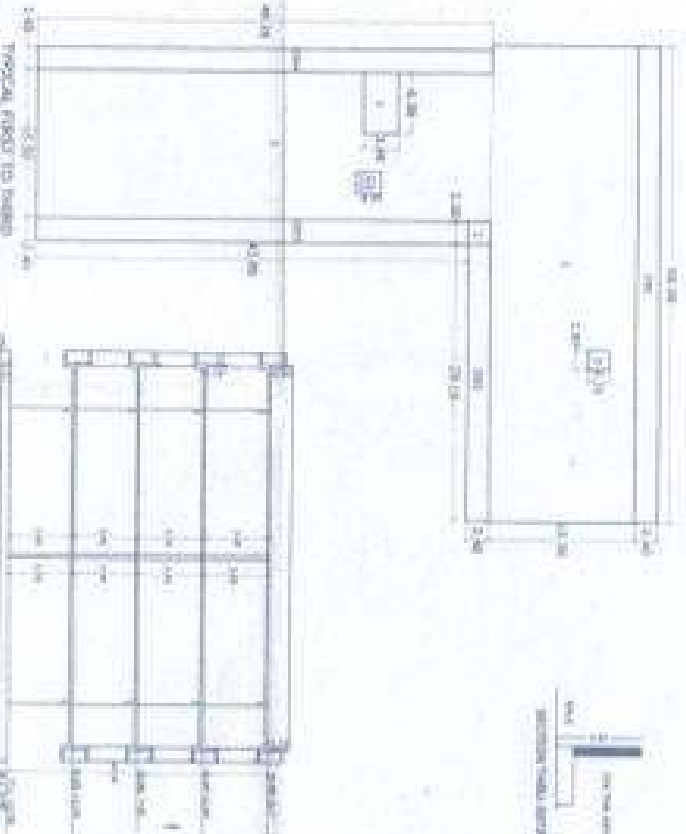


SECTION V
SCALE 1:100

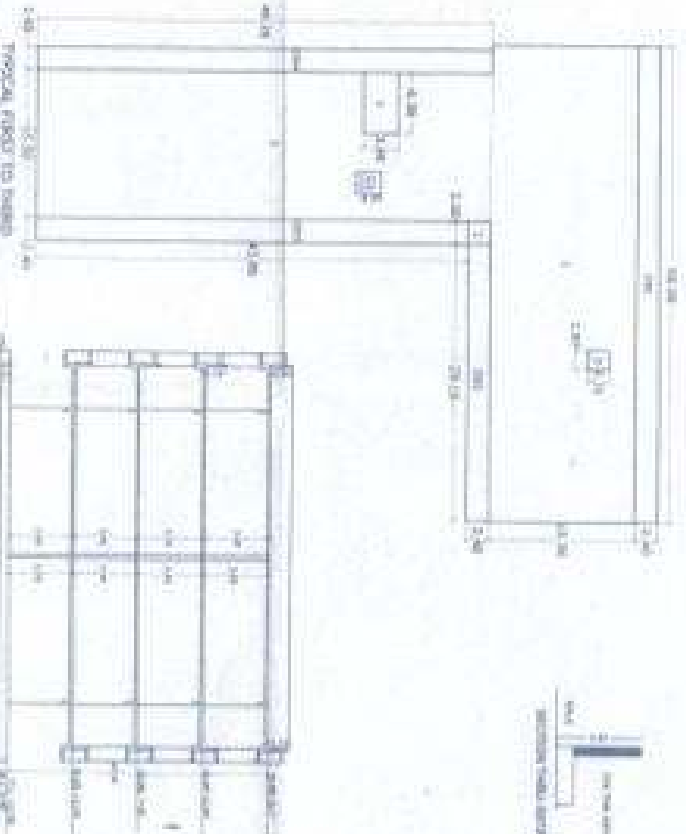


SECTION W
SCALE 1:100

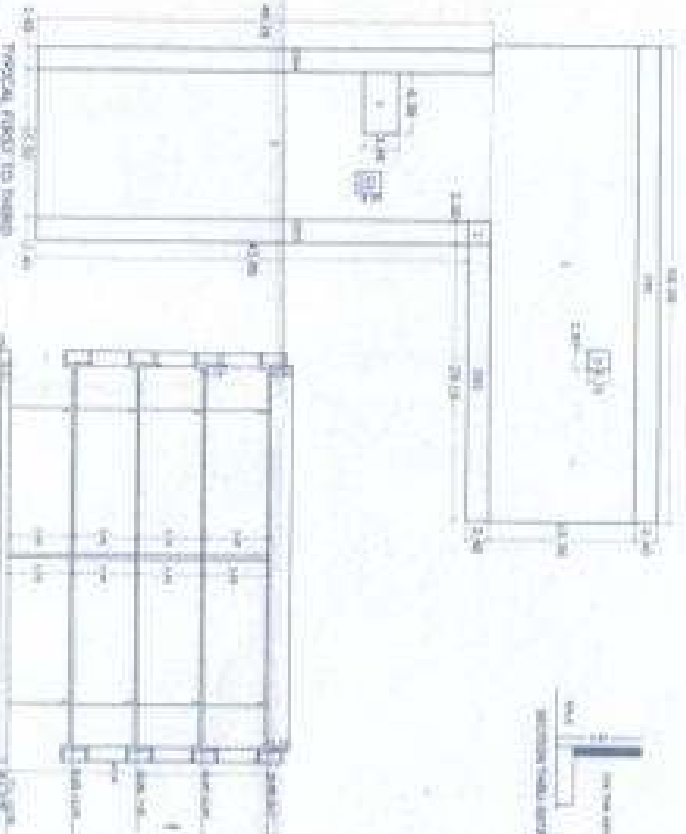


SECTION X
SCALE 1:100

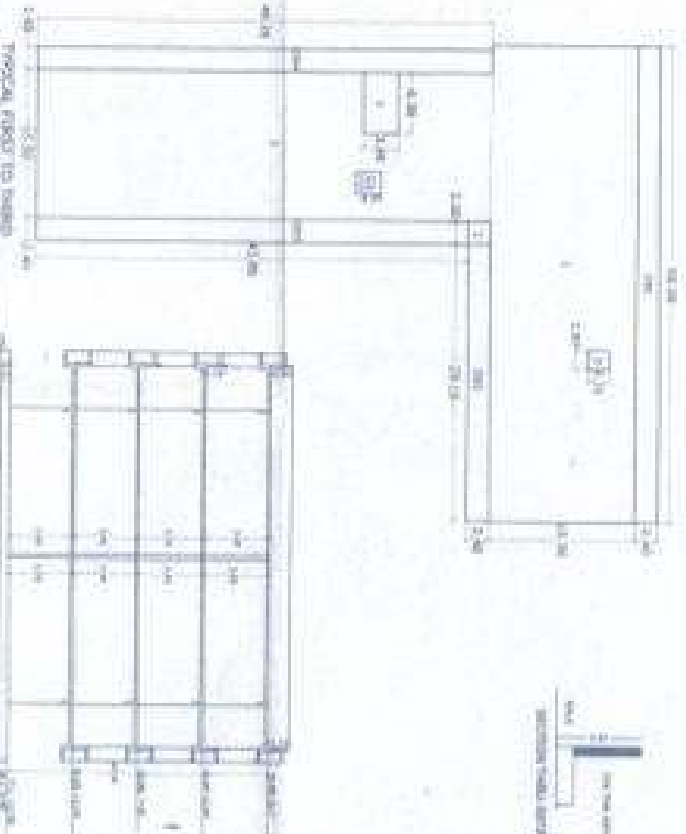


SECTION Y
SCALE 1:100

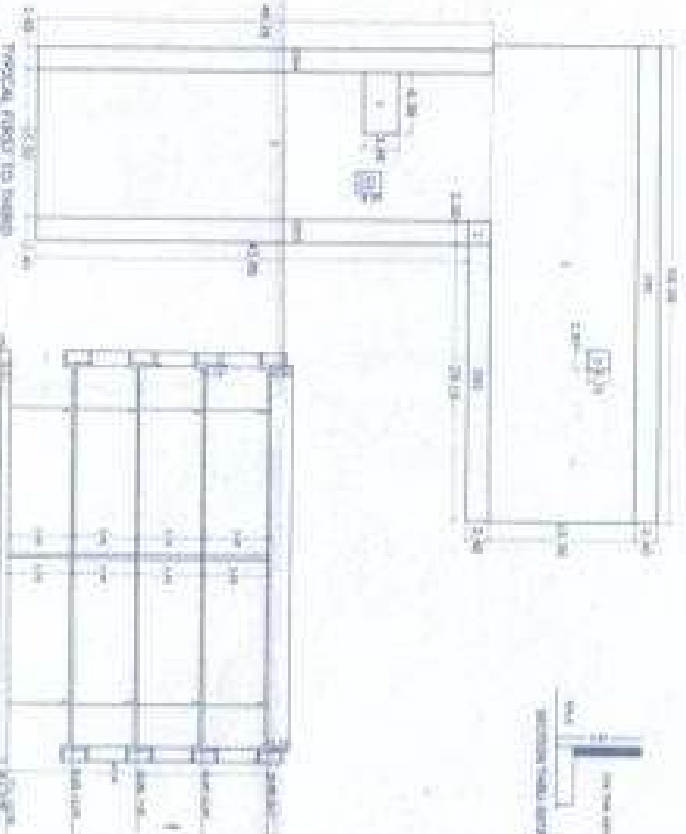


SECTION Z
SCALE 1:100

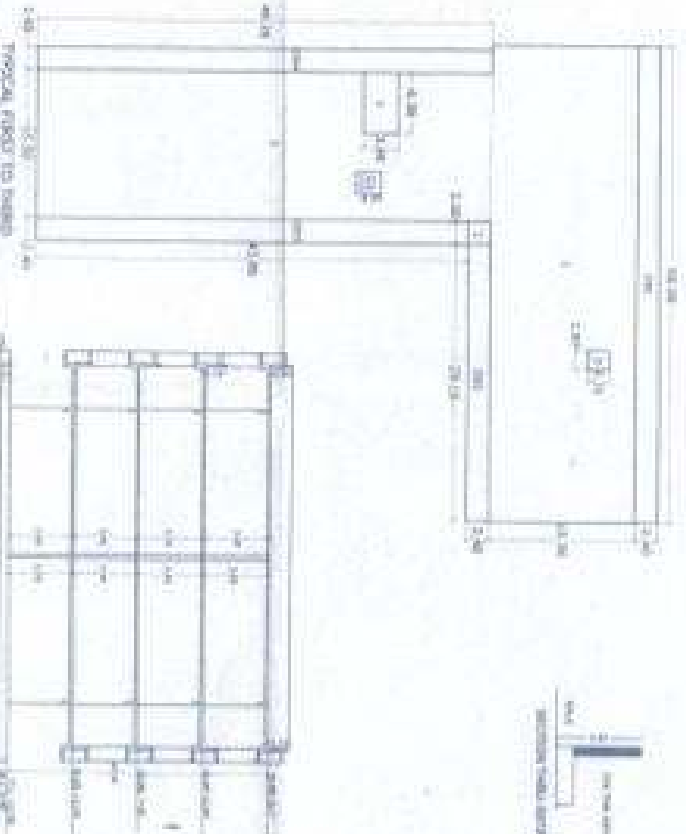


SECTION AA
SCALE 1:100

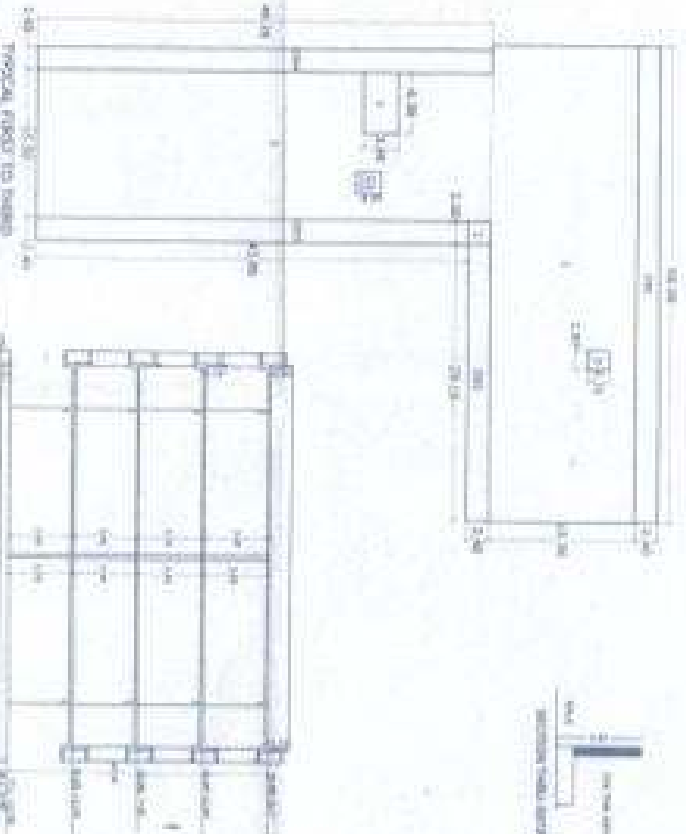


SECTION AB
SCALE 1:100

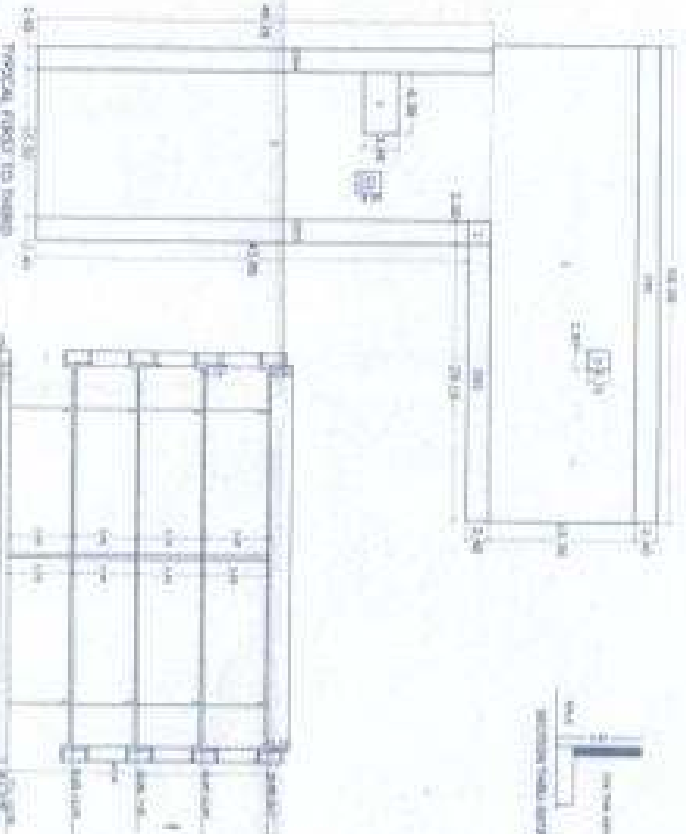


SECTION AC
SCALE 1:100

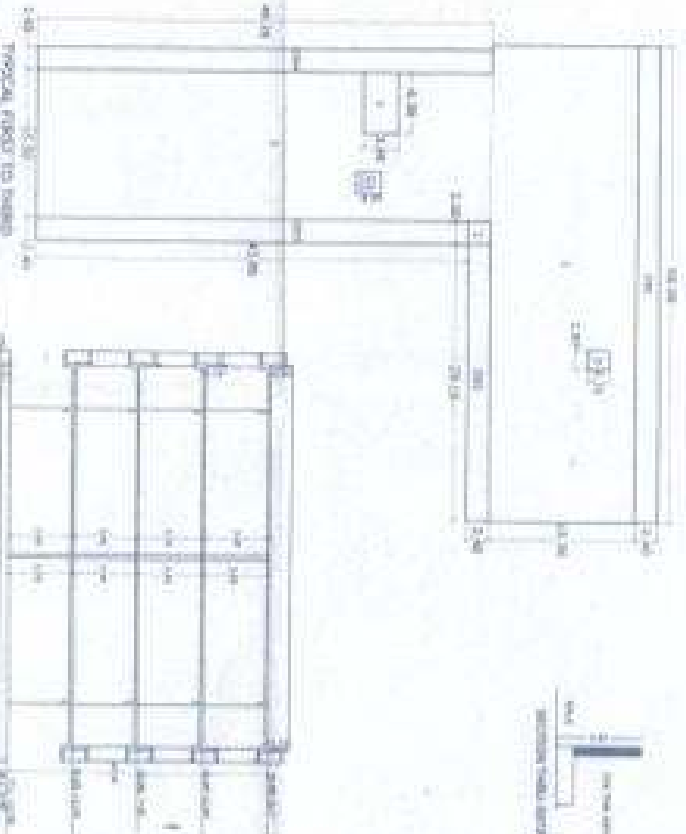


SECTION AD
SCALE 1:100

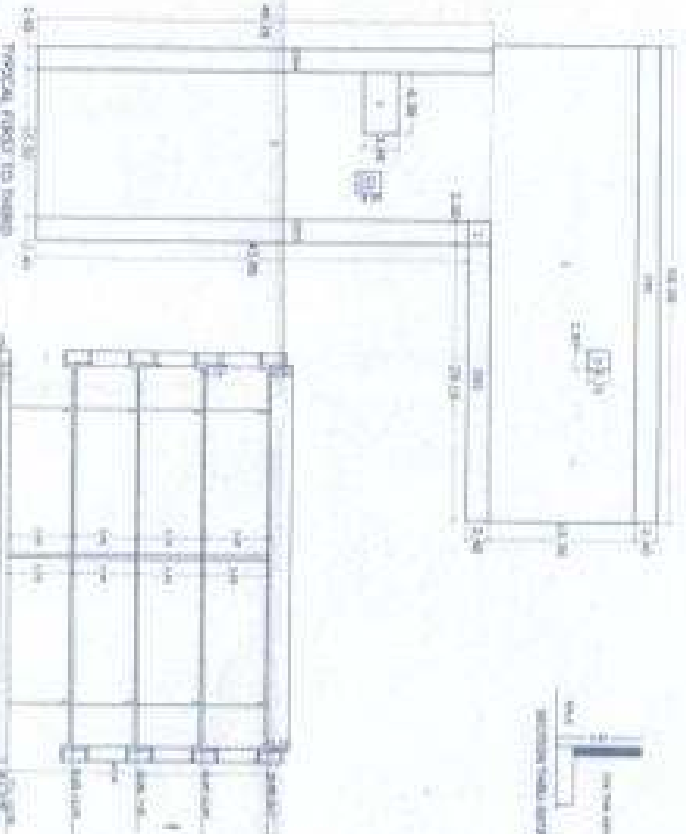


SECTION AE
SCALE 1:100

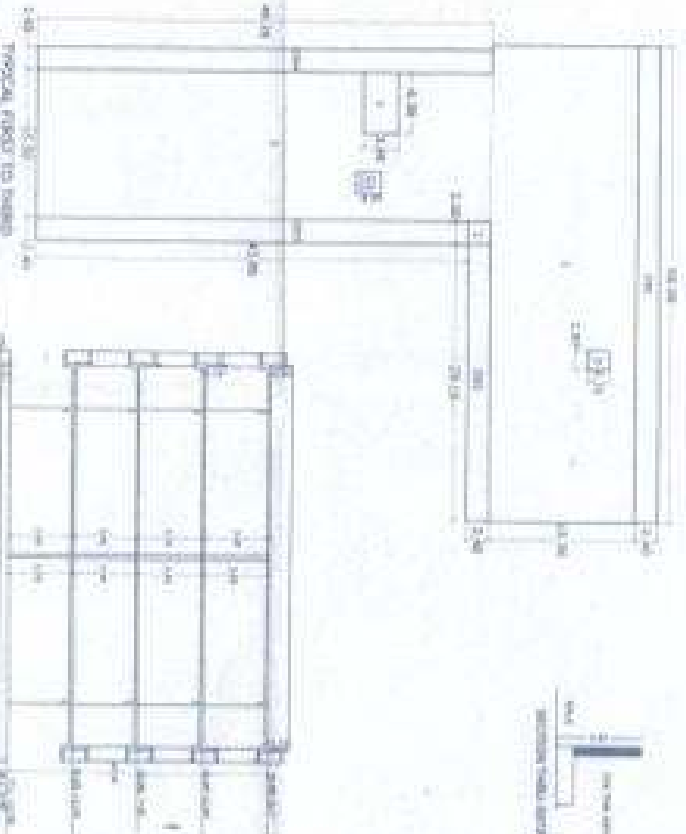


SECTION AF
SCALE 1:100

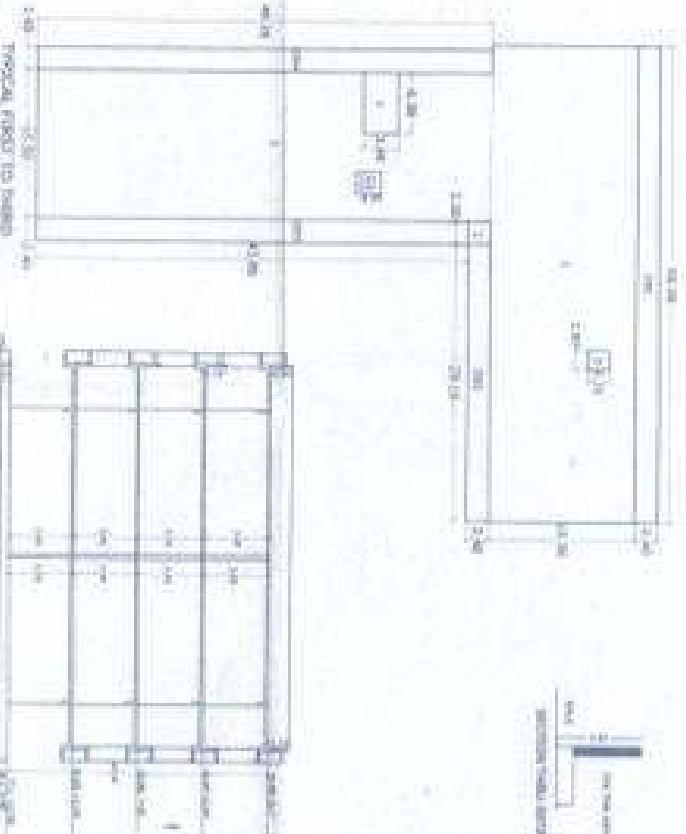


SECTION AG
SCALE 1:100

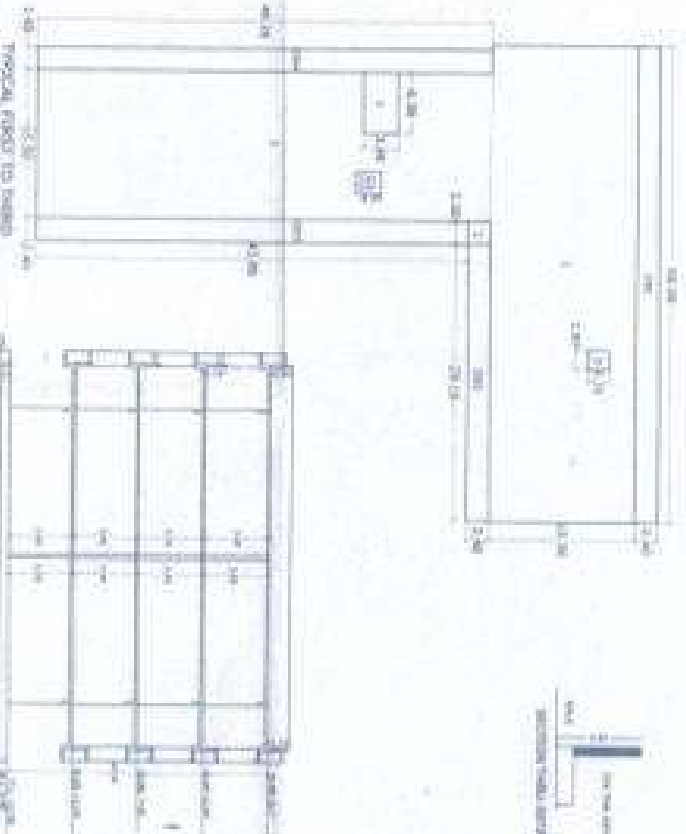


SECTION AH
SCALE 1:100

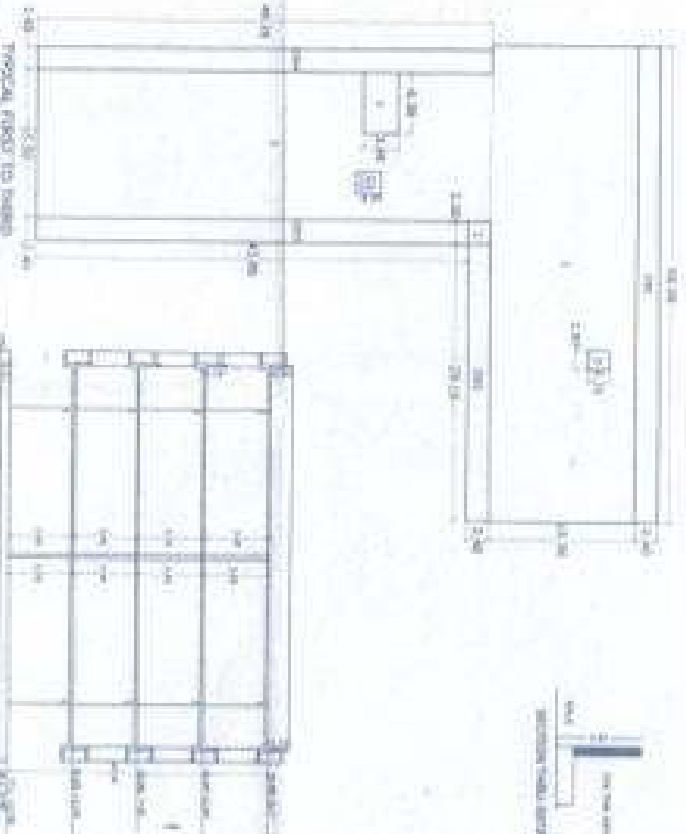


SECTION AI
SCALE 1:100

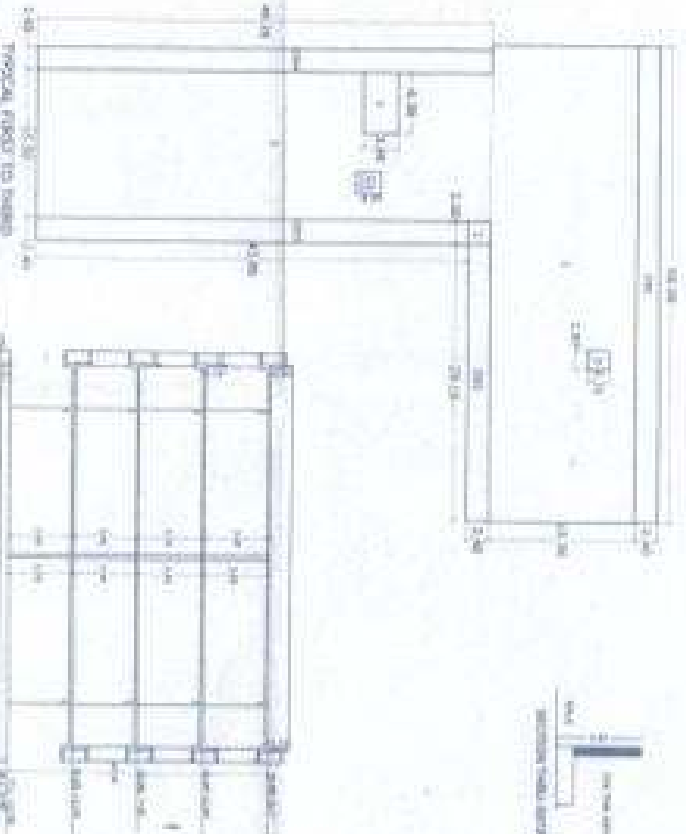


SECTION AJ
SCALE 1:100

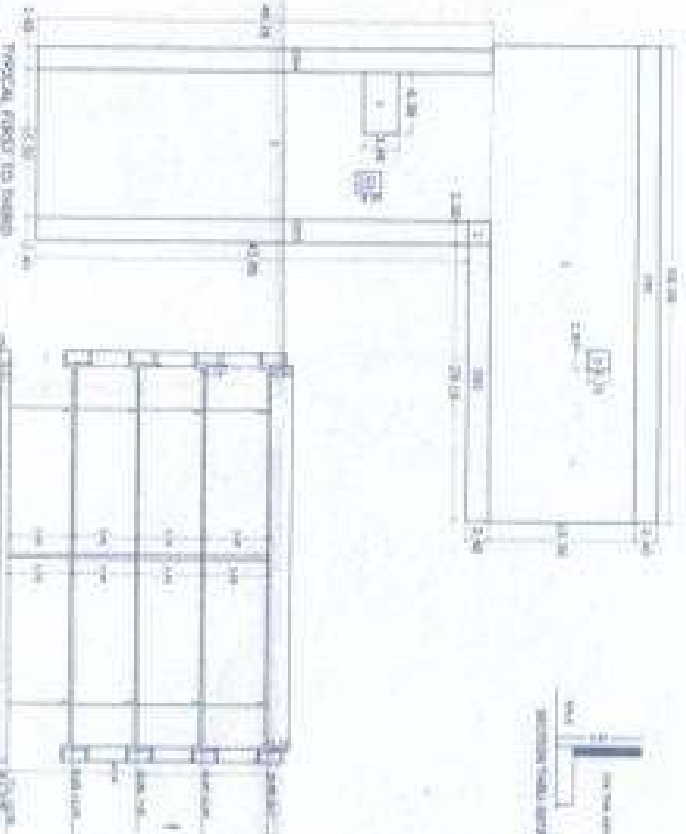


SECTION AK
SCALE 1:100

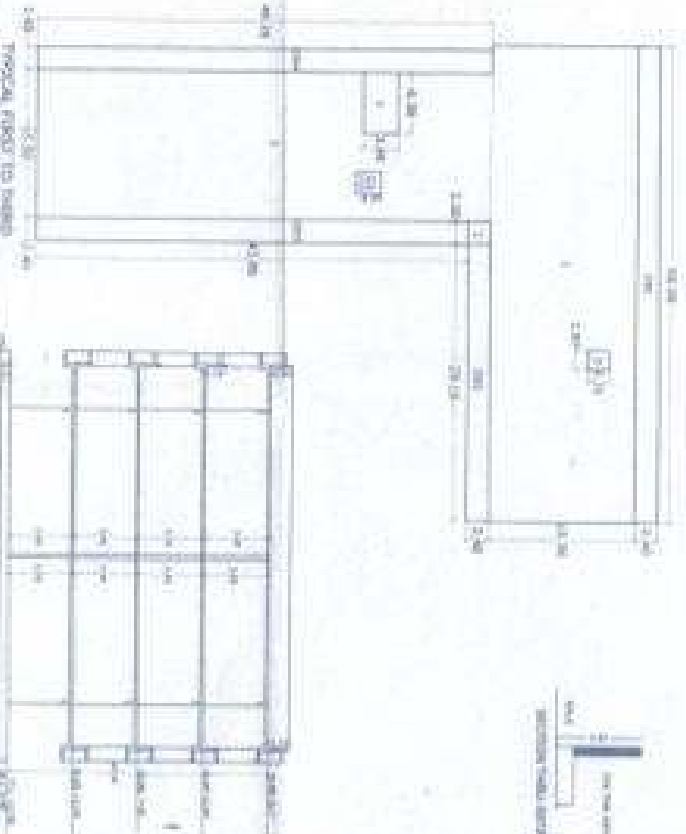


SECTION AL
SCALE 1:100

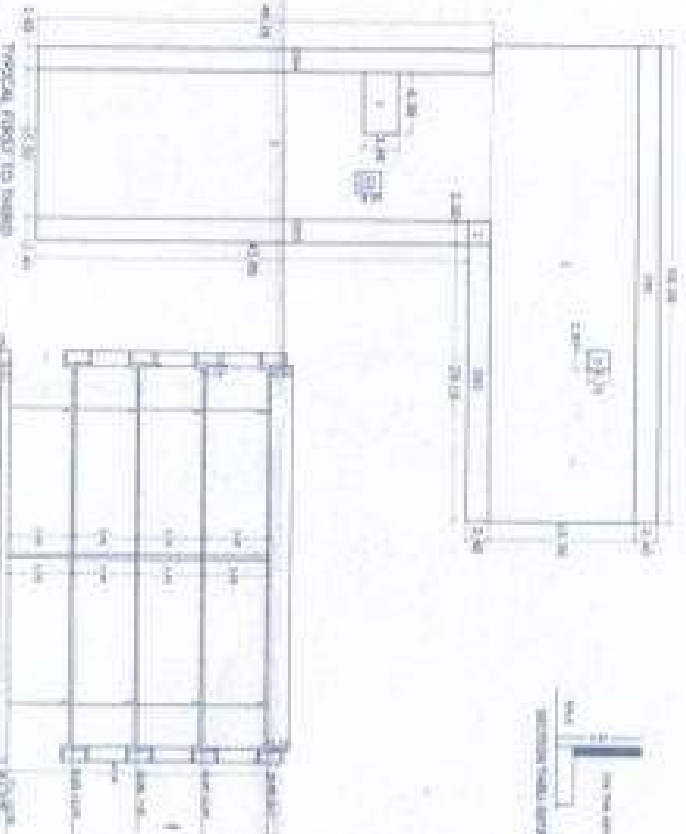


SECTION AM
SCALE 1:100

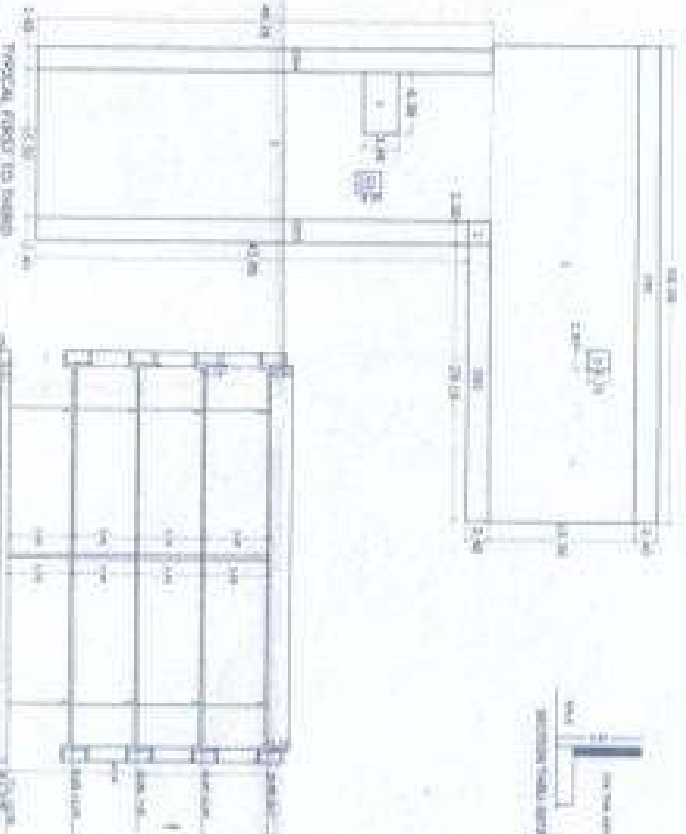


SECTION AN
SCALE 1:100

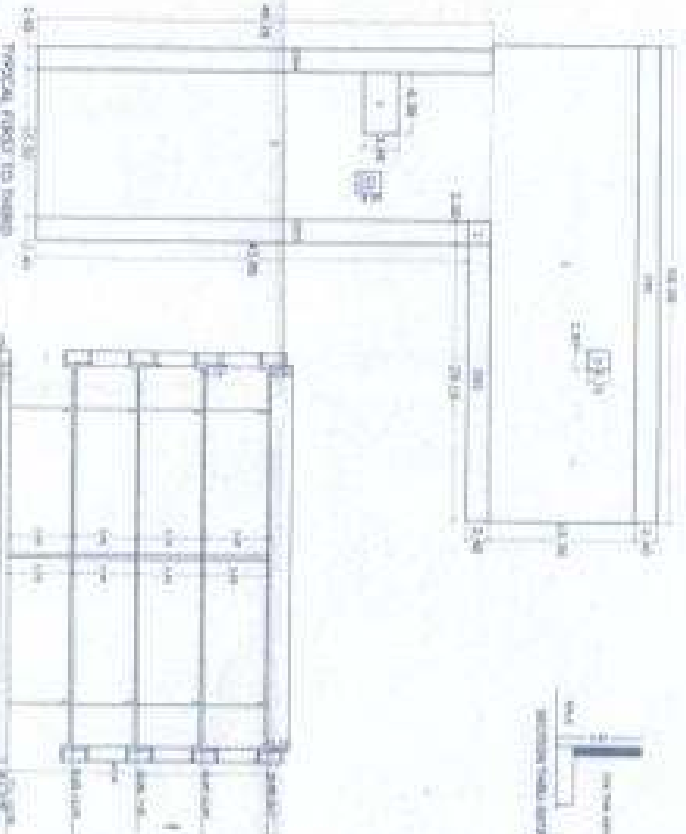


SECTION AO
SCALE 1:100

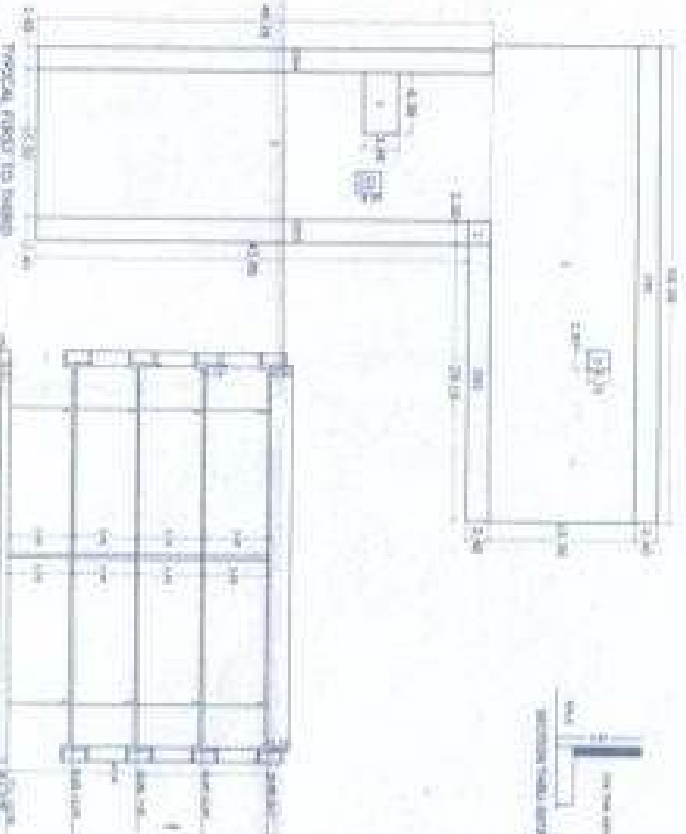


SECTION AP
SCALE 1:100

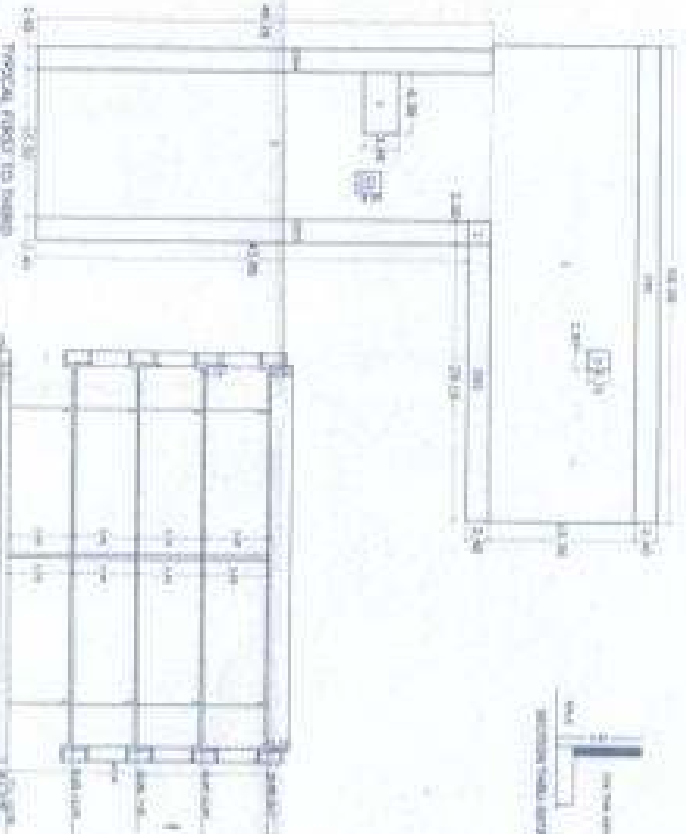


SECTION AQ
SCALE 1:100

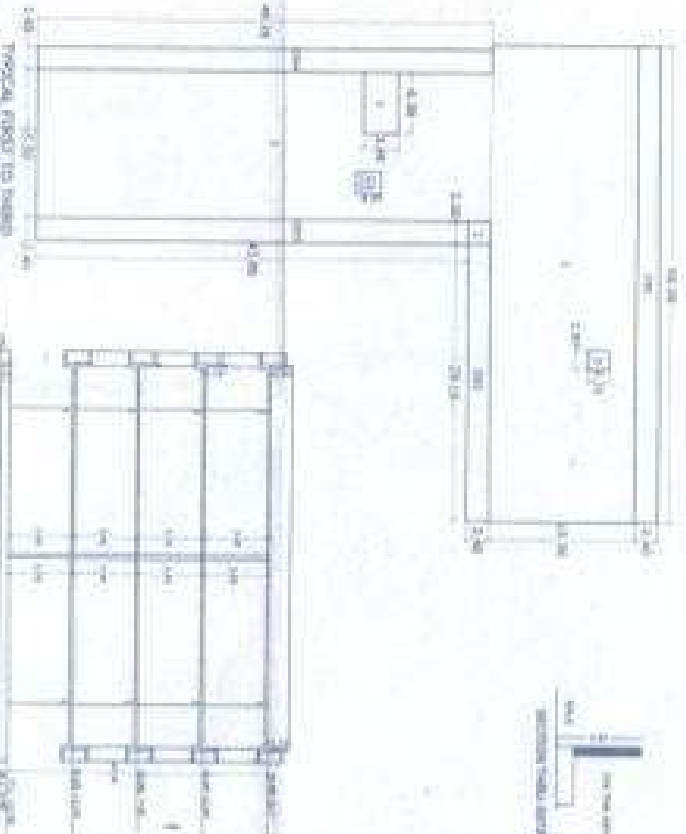


SECTION AR
SCALE 1:100

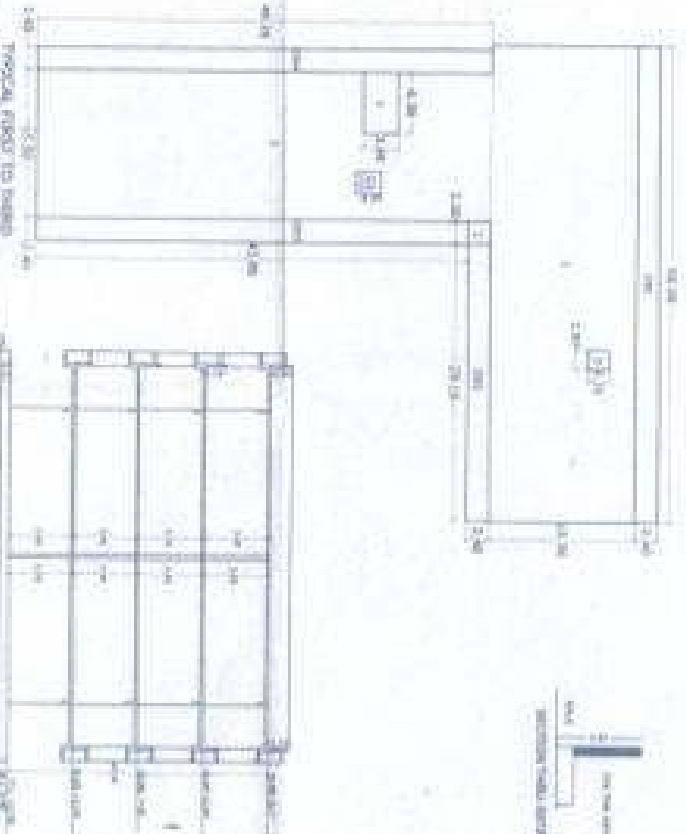


SECTION AS
SCALE 1:100

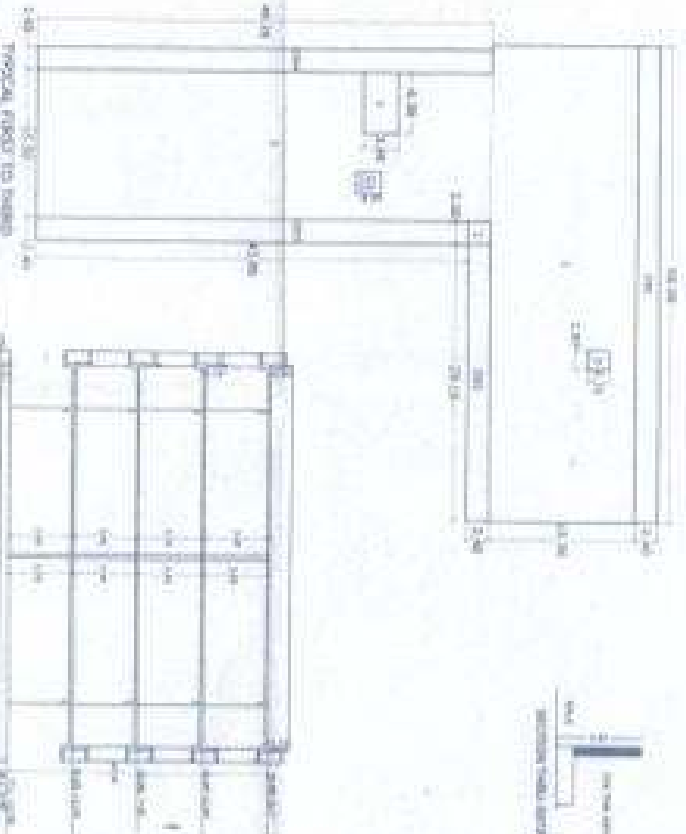


SECTION AT
SCALE 1:100

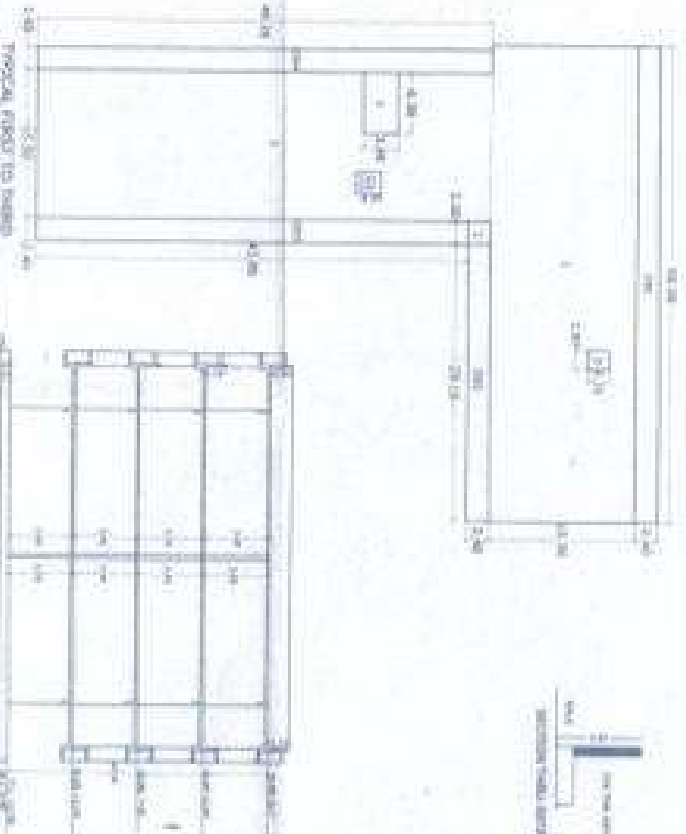


SECTION AU
SCALE 1:100

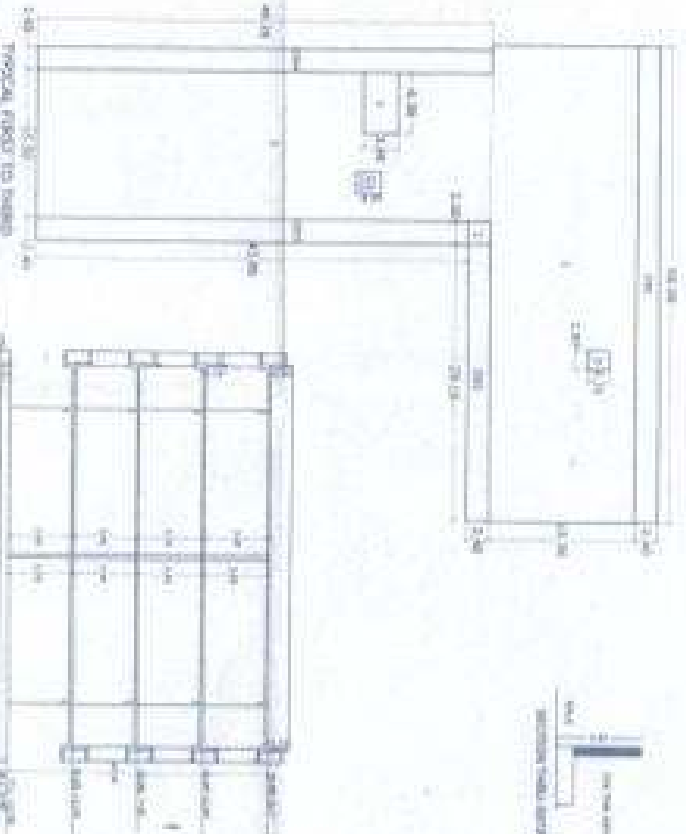


SECTION AV
SCALE 1:100

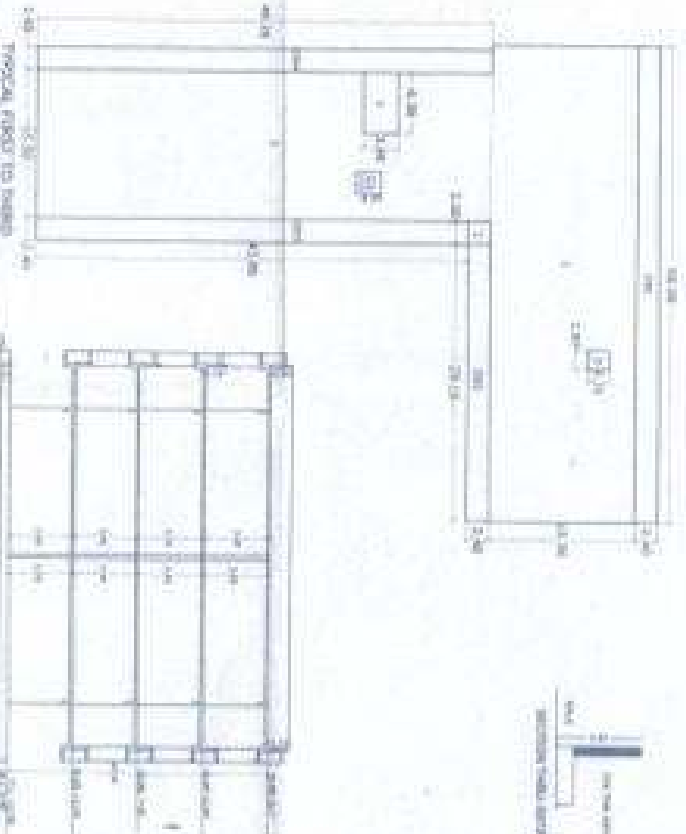


SECTION AW
SCALE 1:100

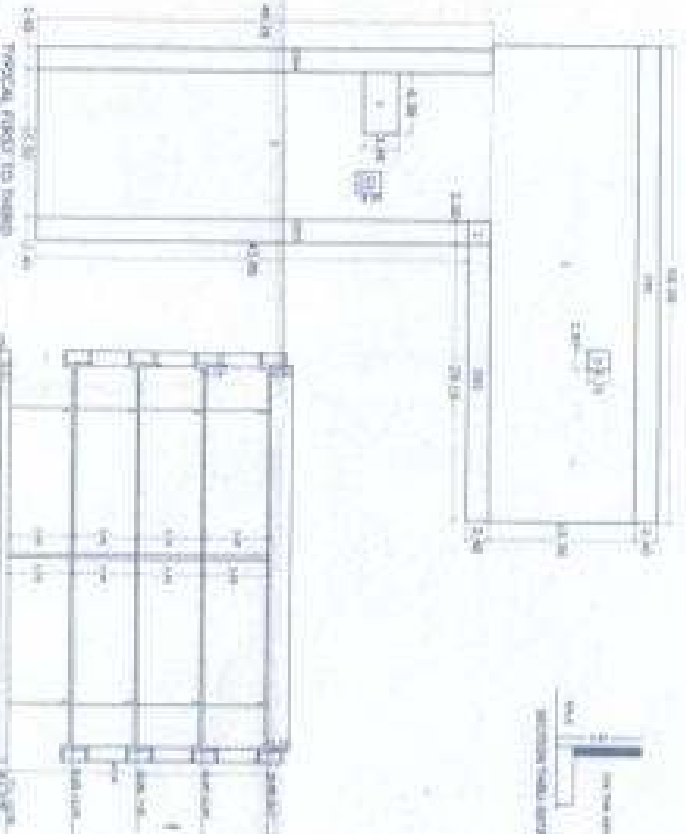


SECTION AX
SCALE 1:100

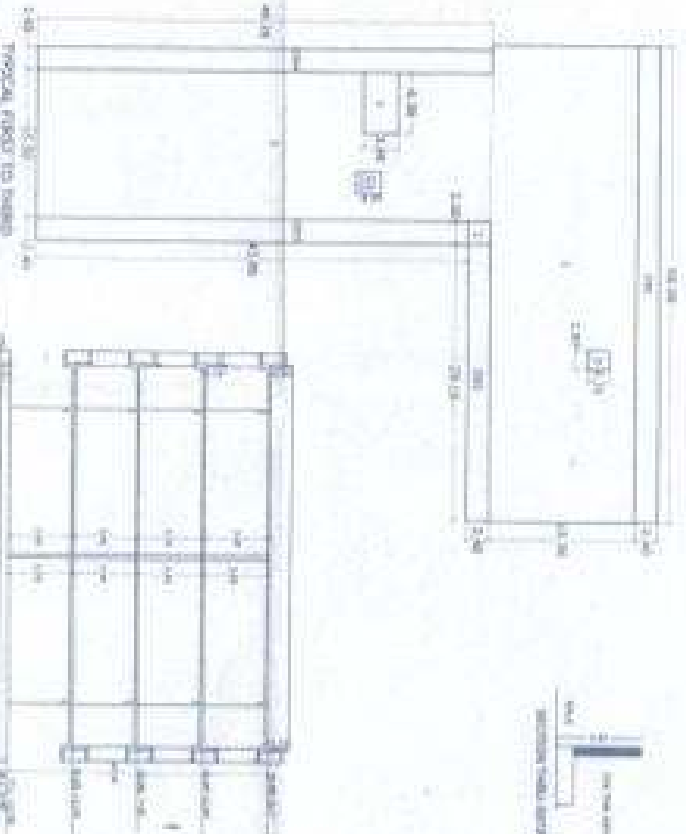


SECTION AY
SCALE 1:100

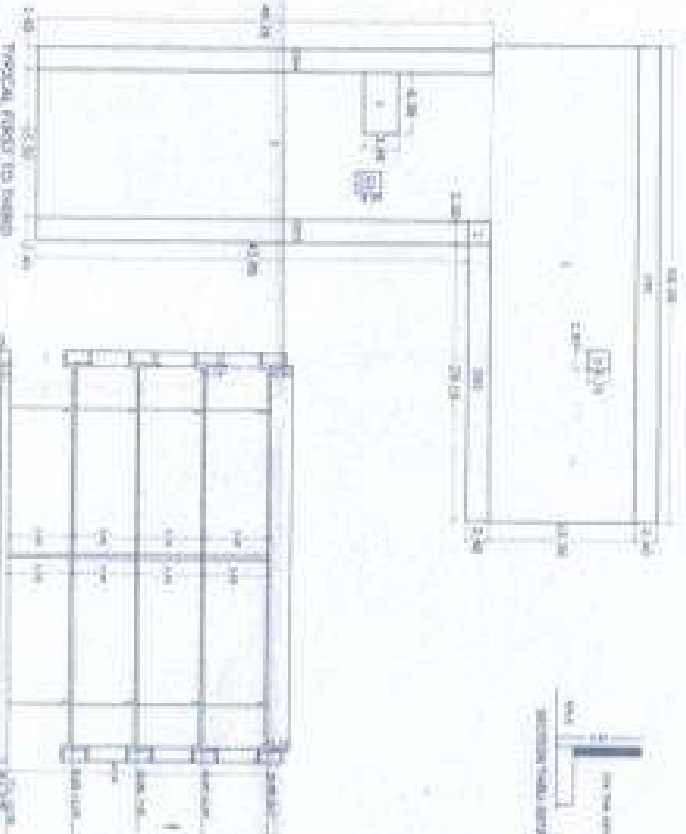


SECTION AZ
SCALE 1:100

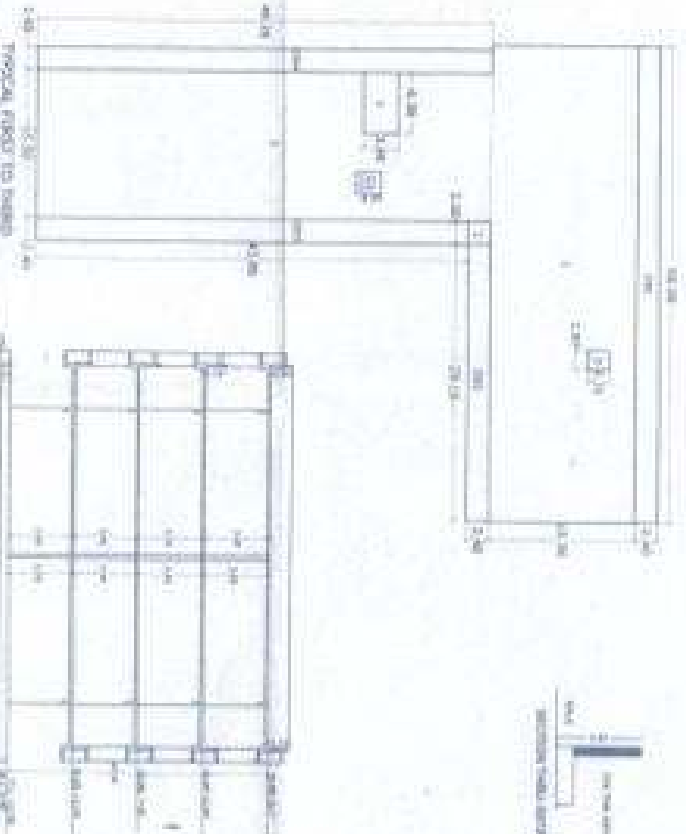


SECTION BA
SCALE 1:100

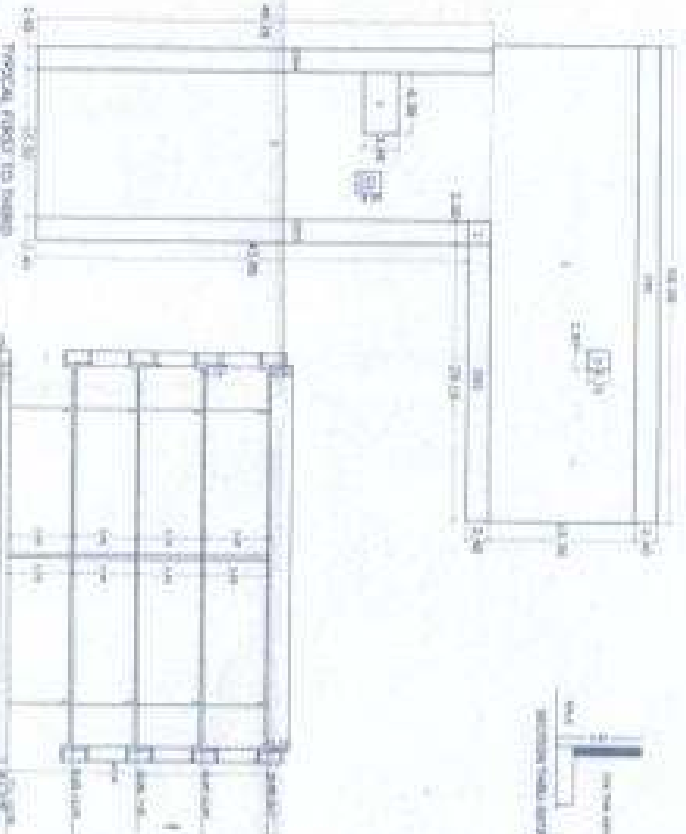


SECTION BB
SCALE 1:100

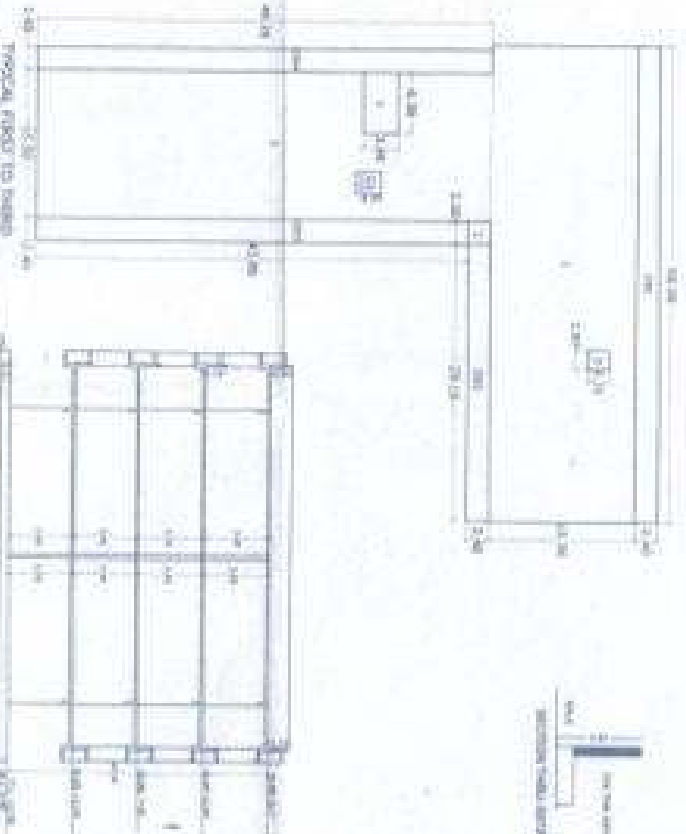


SECTION BC
SCALE 1:100

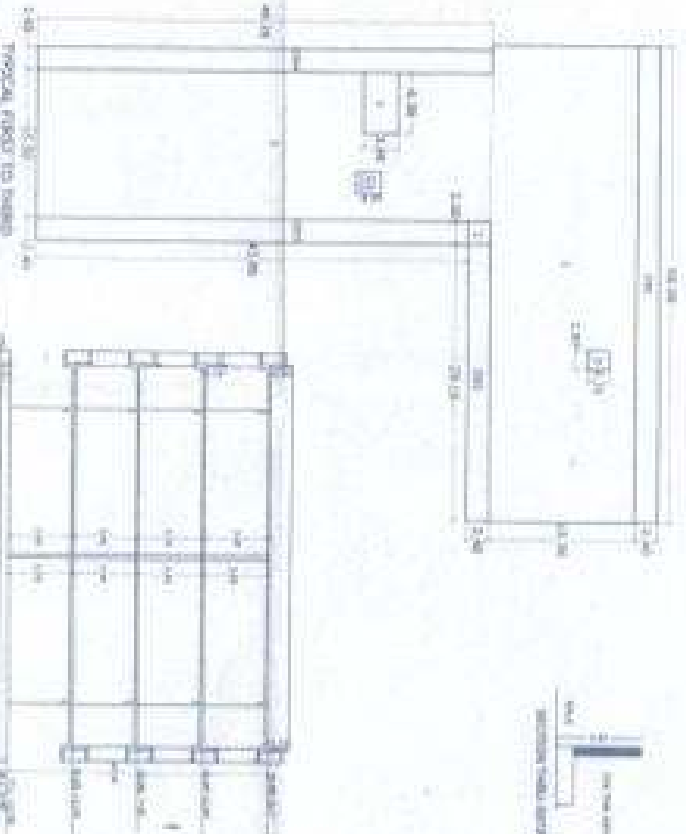


SECTION BD
SCALE 1:100

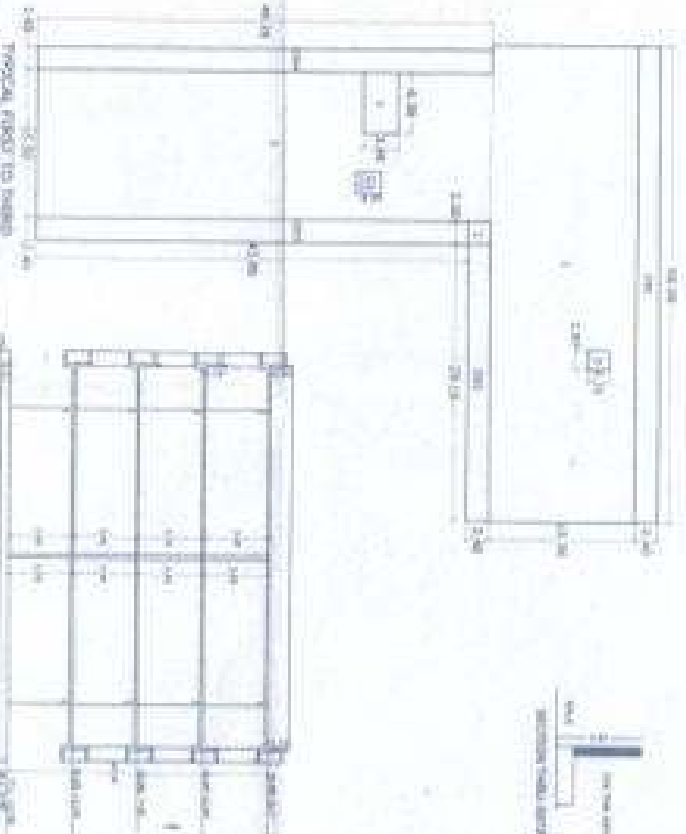


SECTION BE
SCALE 1:100

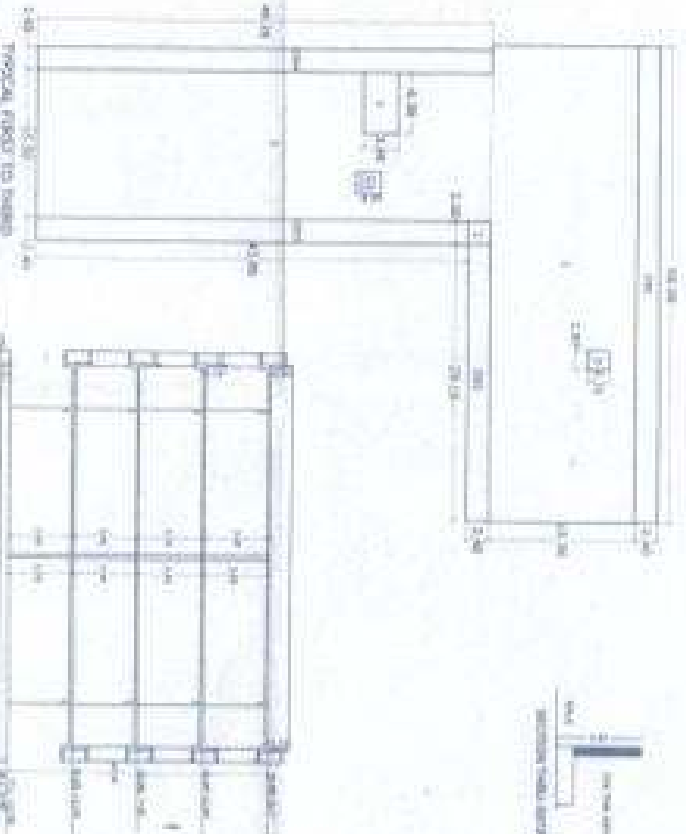


SECTION BF
SCALE 1:100

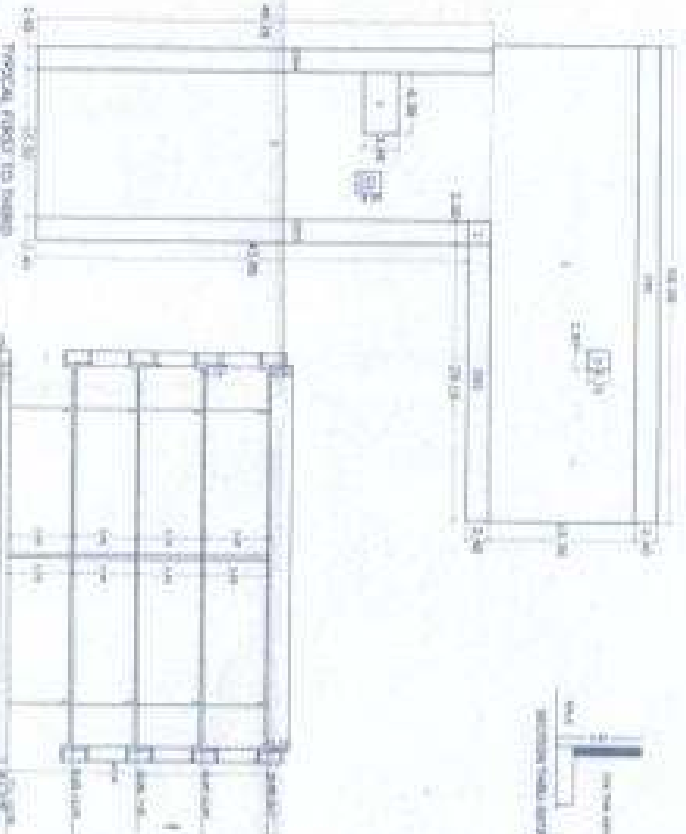


SECTION BG
SCALE 1:100

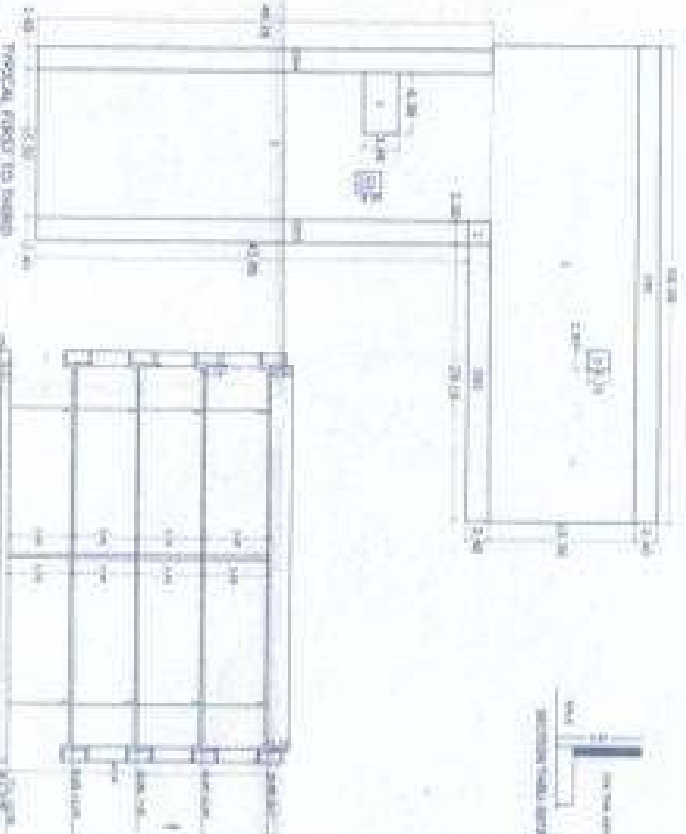


SECTION BH
SCALE 1:100

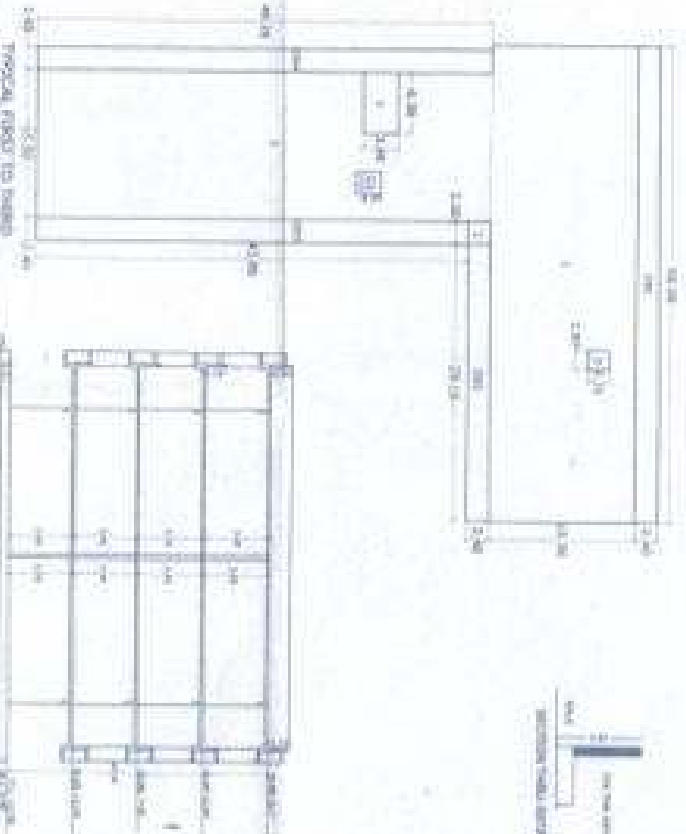


SECTION BI
SCALE 1:100

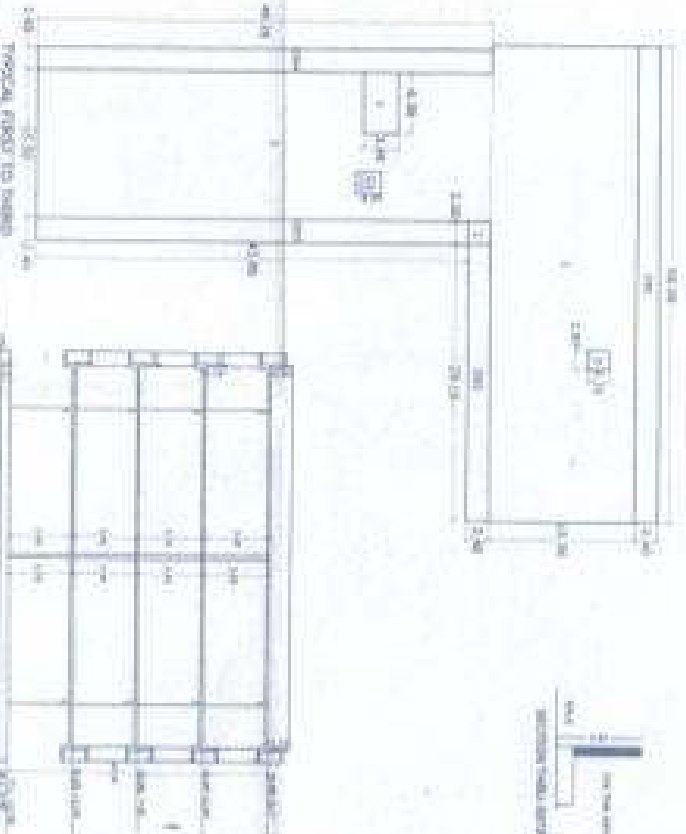


SECTION BJ
SCALE 1:100

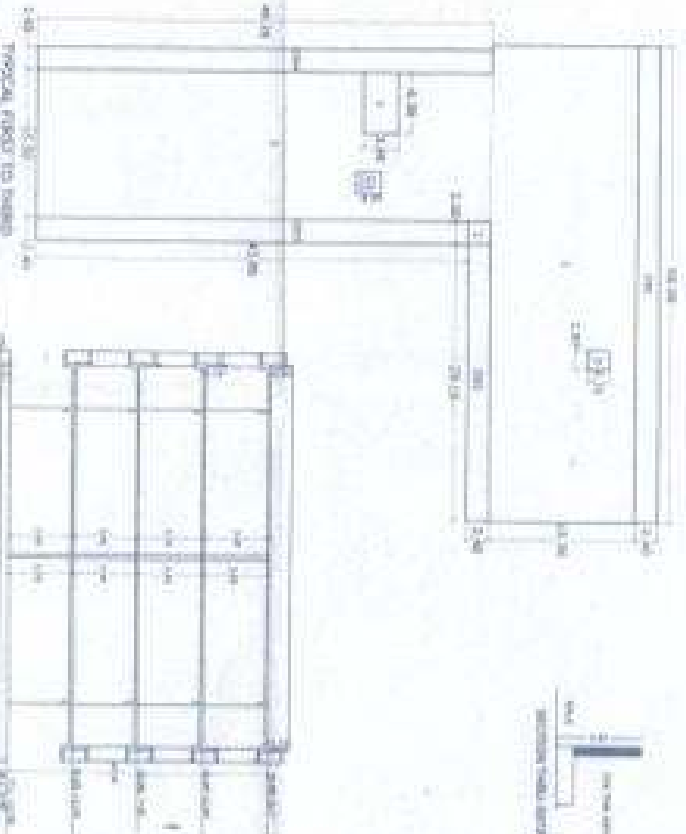


SECTION BK
SCALE 1:100

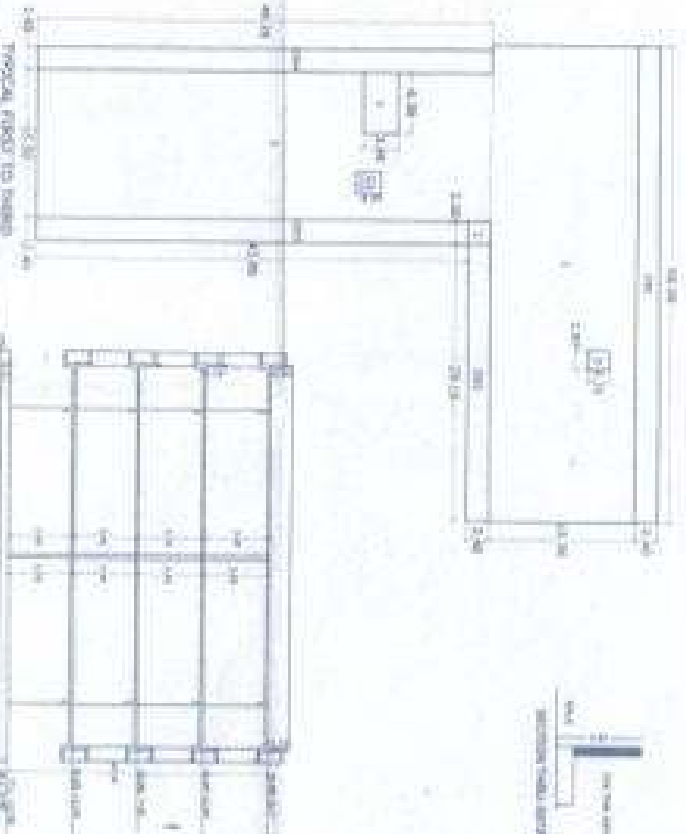


SECTION BL
SCALE 1:100

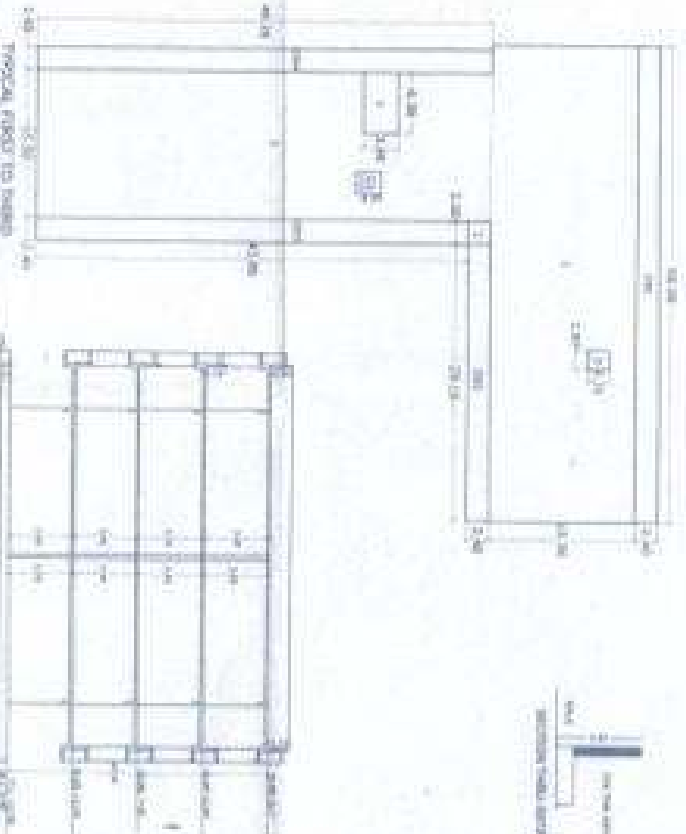


SECTION BM
SCALE 1:100

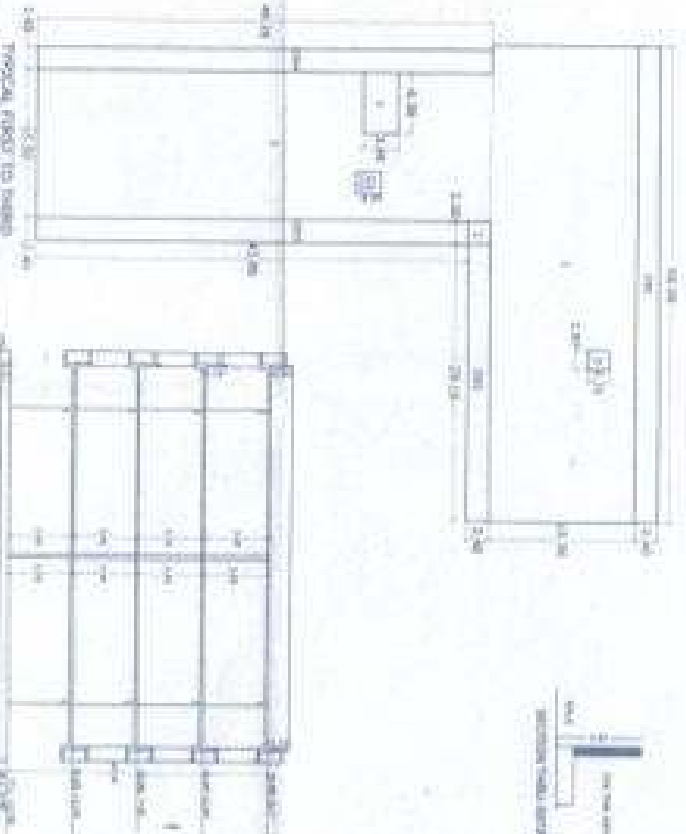


SECTION BN
SCALE 1:100

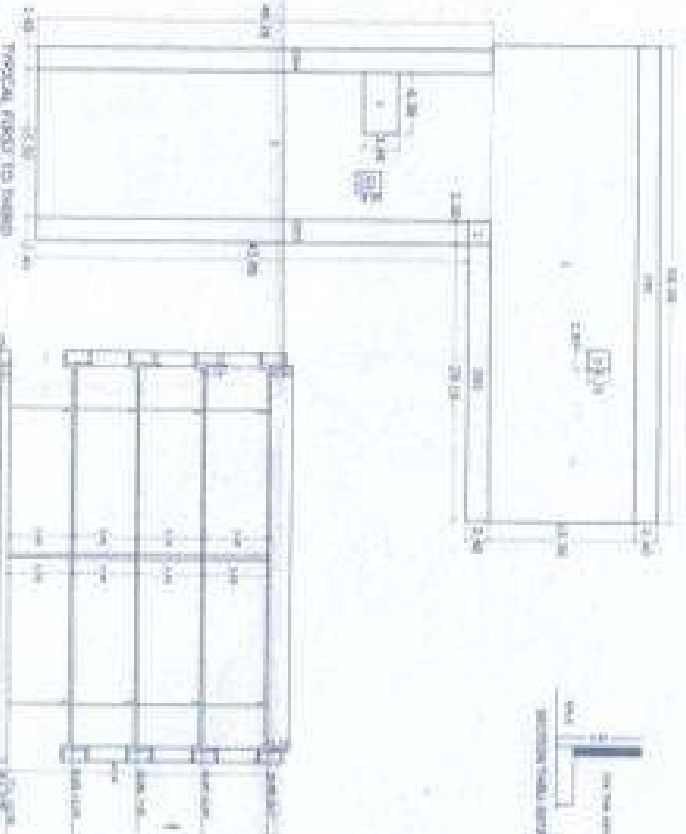


SECTION BO
SCALE 1:100

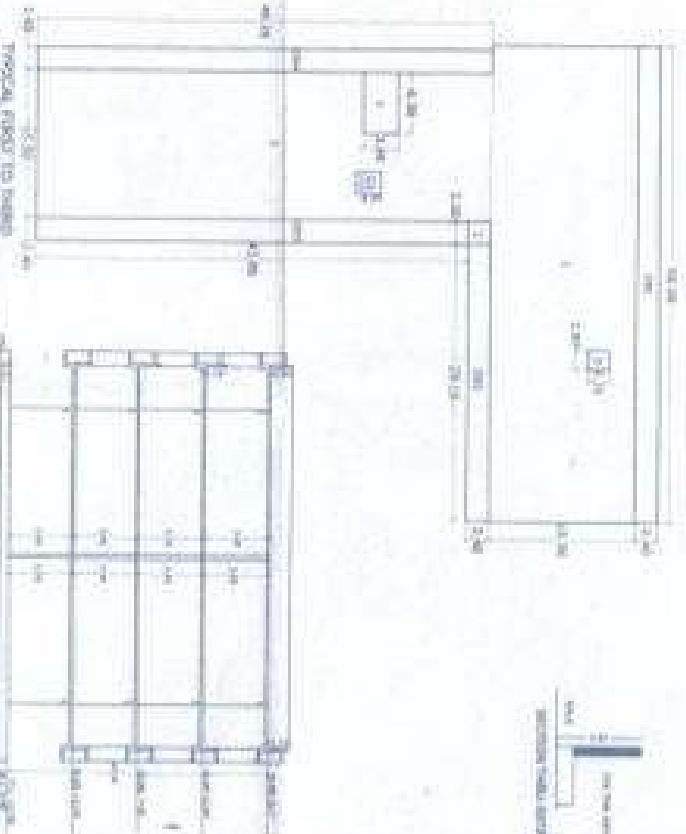


SECTION BP
SCALE 1:100

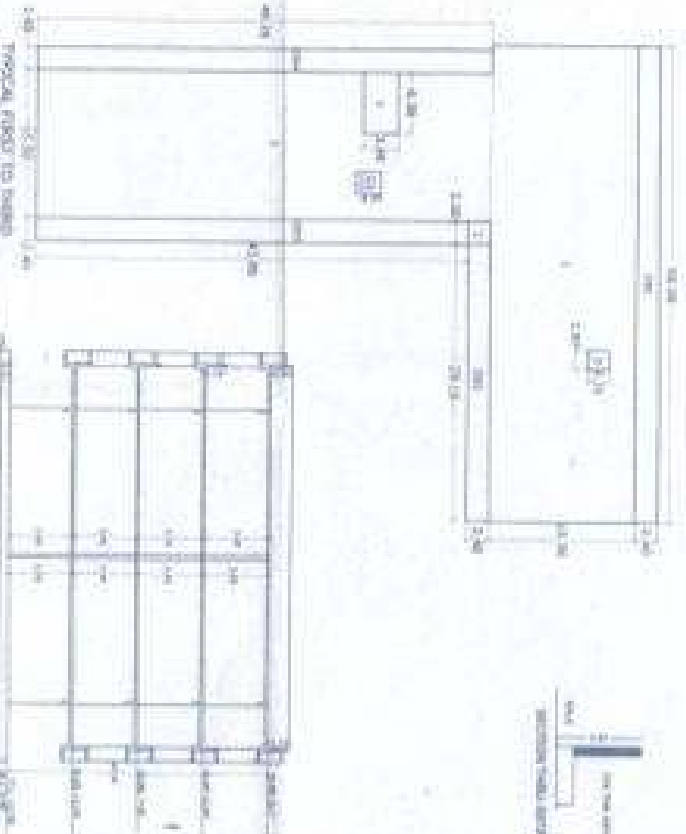


SECTION BQ
SCALE 1:100

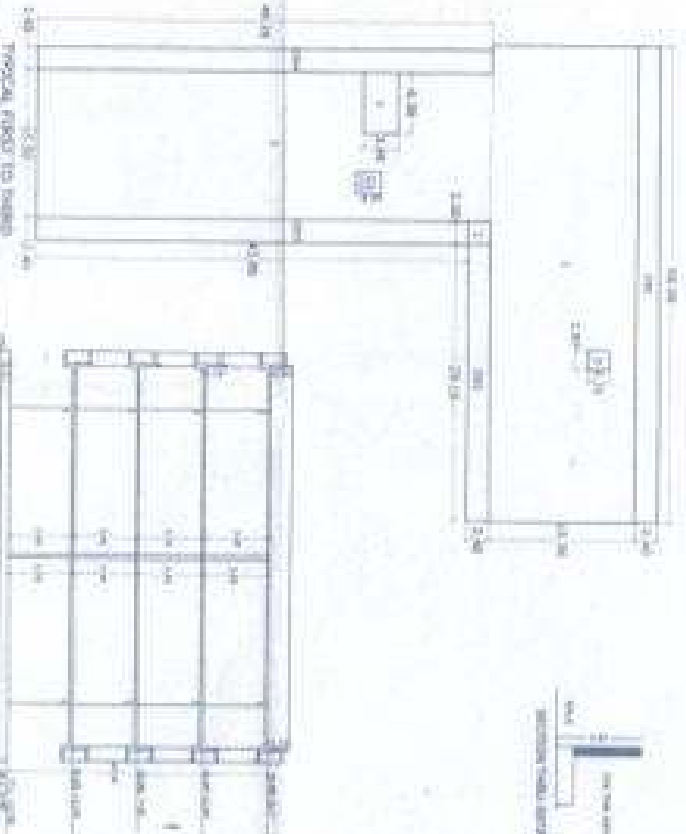


SECTION BR
SCALE 1:100

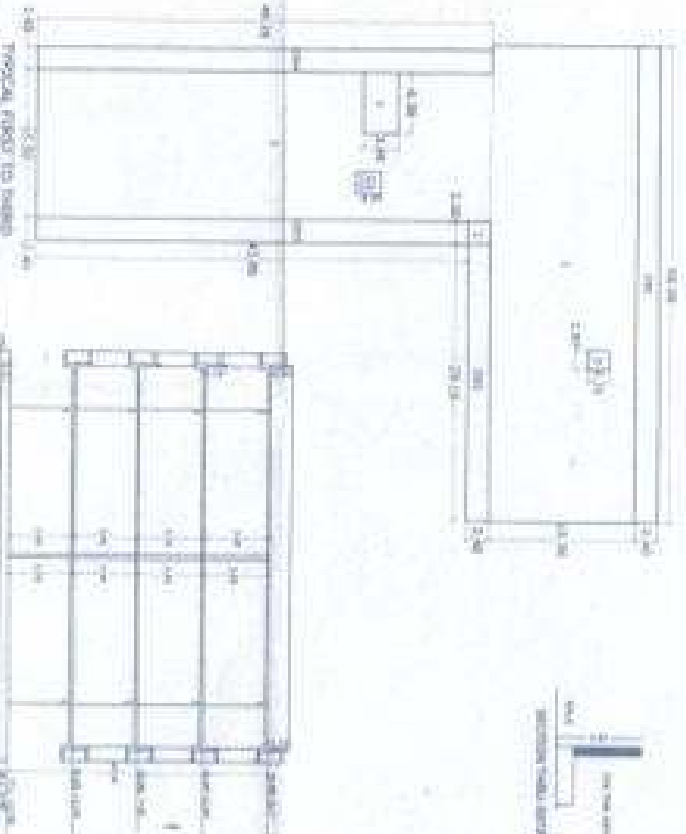


SECTION BS
SCALE 1:100

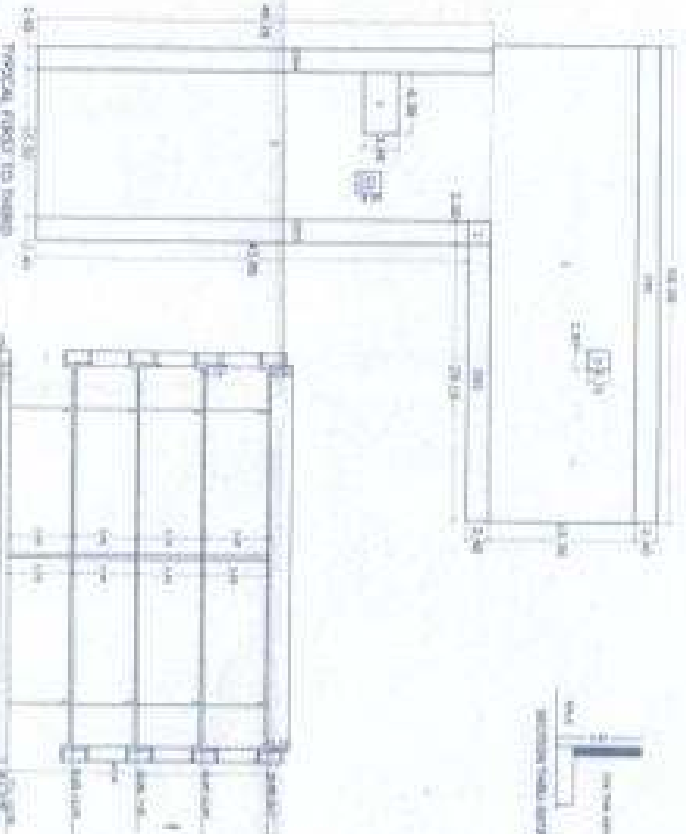


SECTION BT
SCALE 1:100

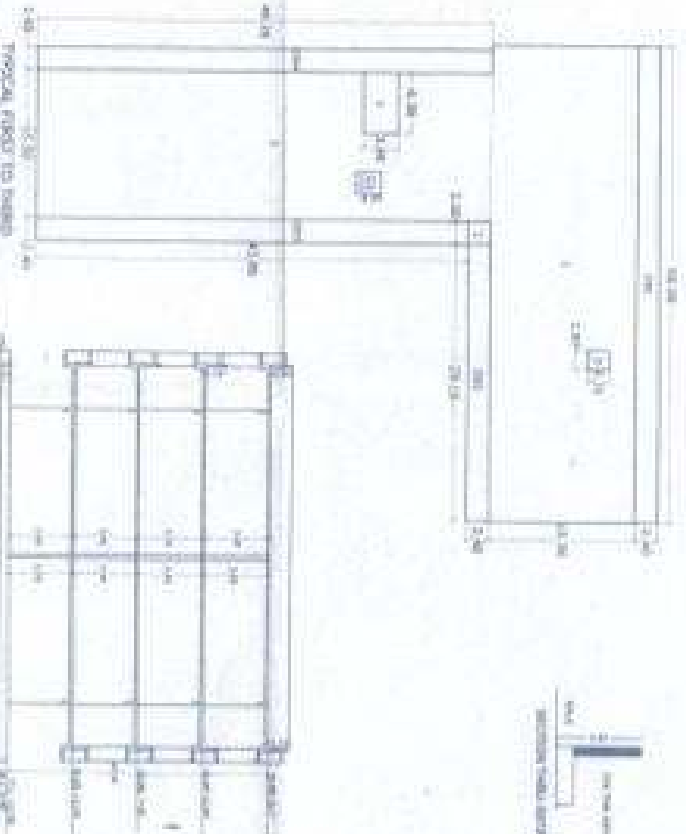


SECTION BU
SCALE 1:100

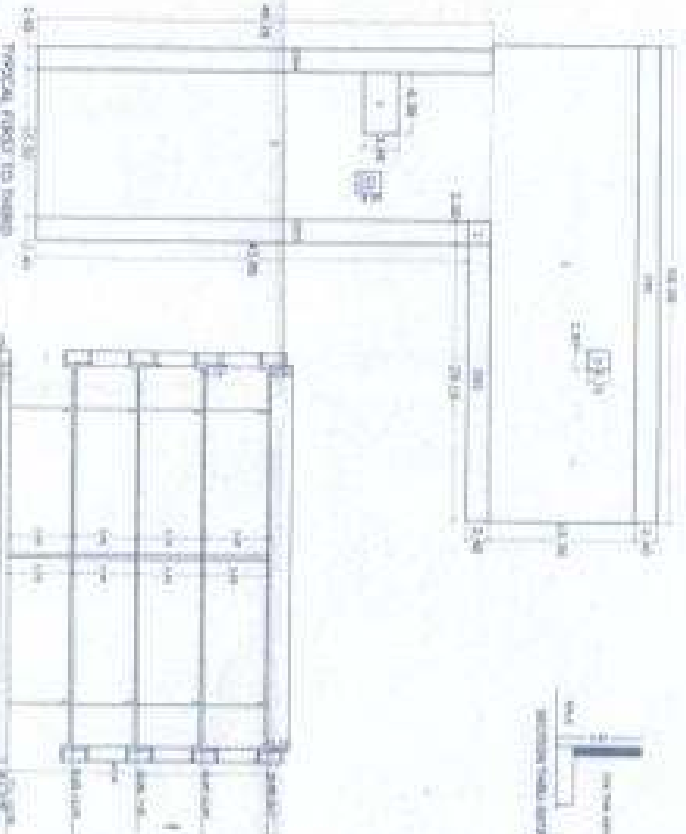


SECTION BV
SCALE 1:100

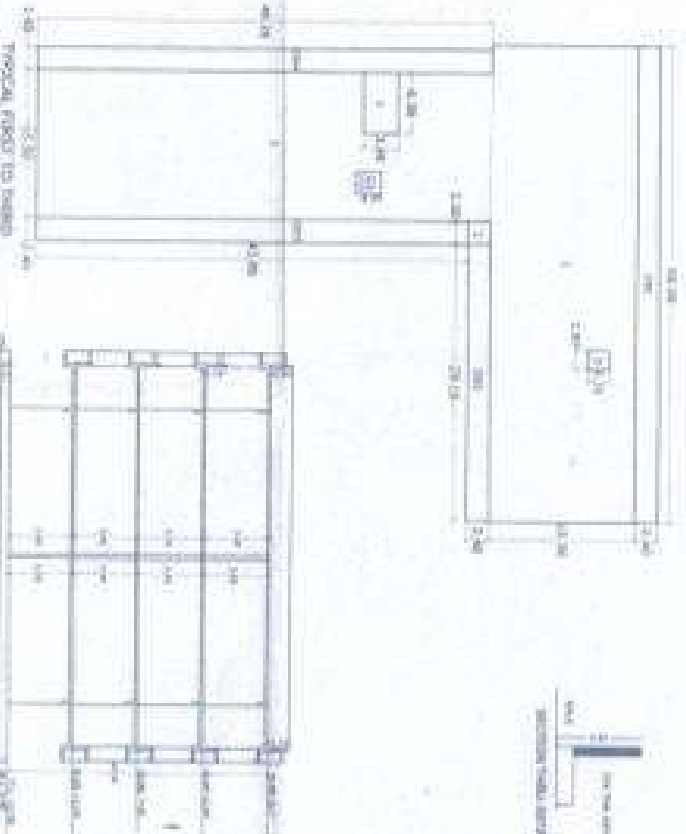


SECTION BW
SCALE 1:100

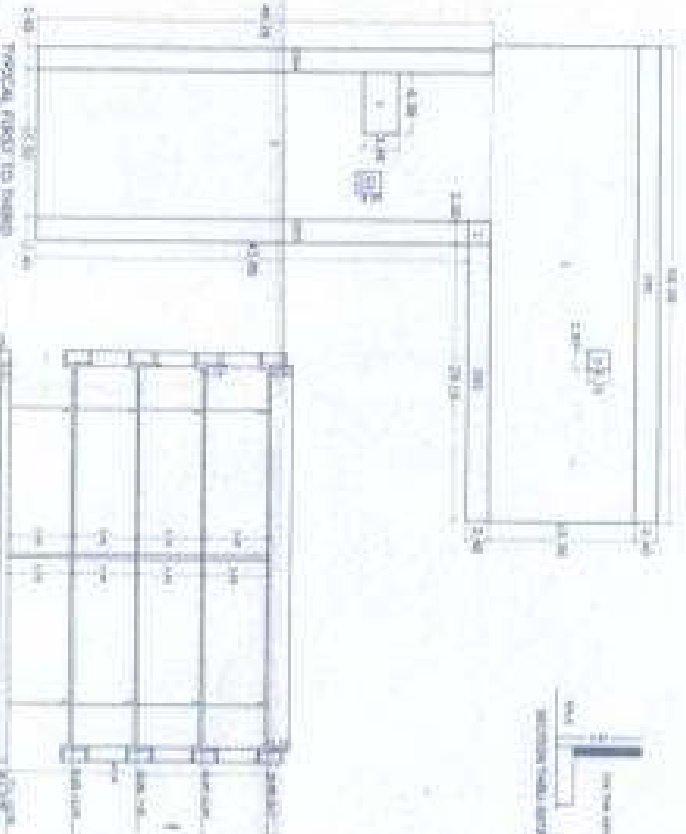


SECTION BX
SCALE 1:100

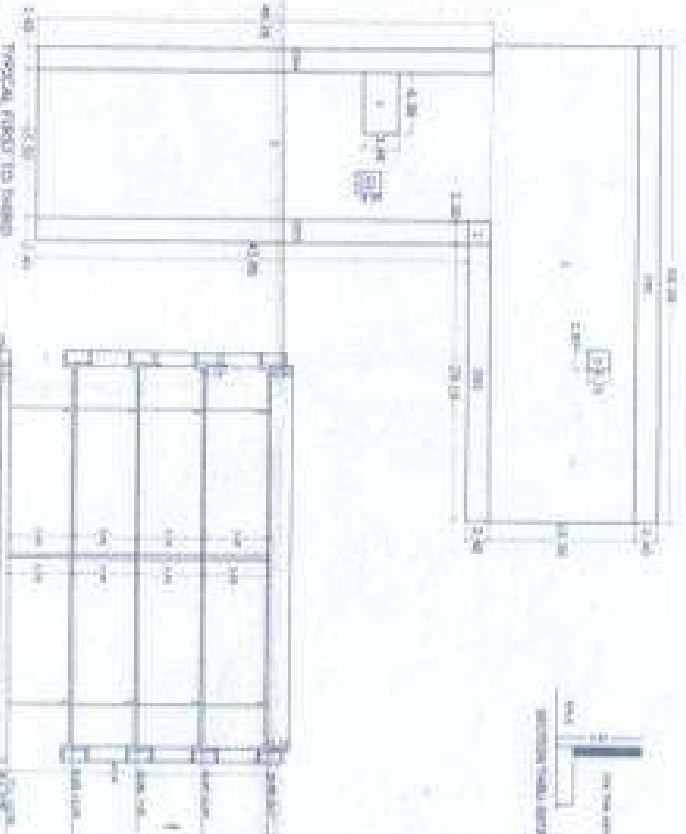


SECTION BY
SCALE 1:100

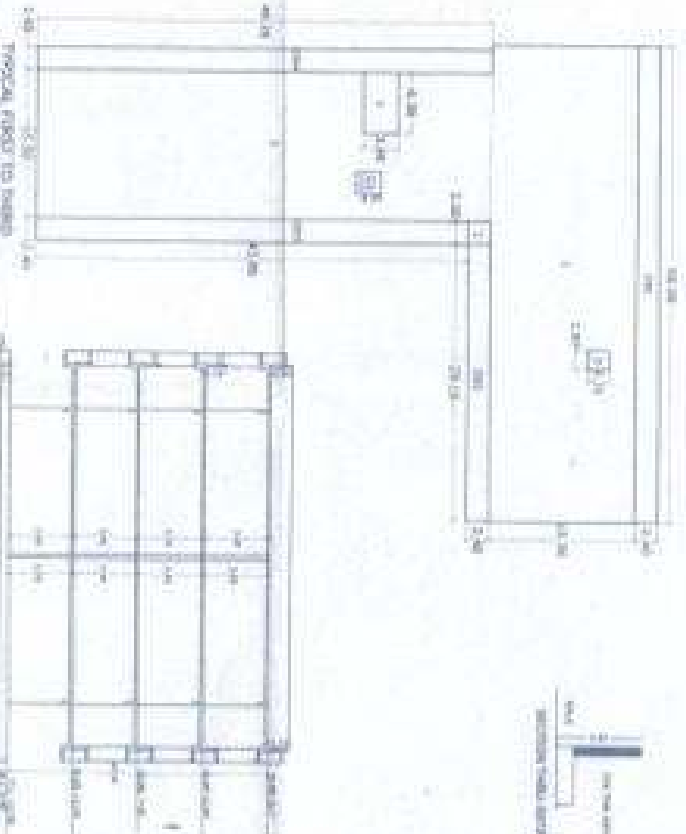


SECTION BZ
SCALE 1:100

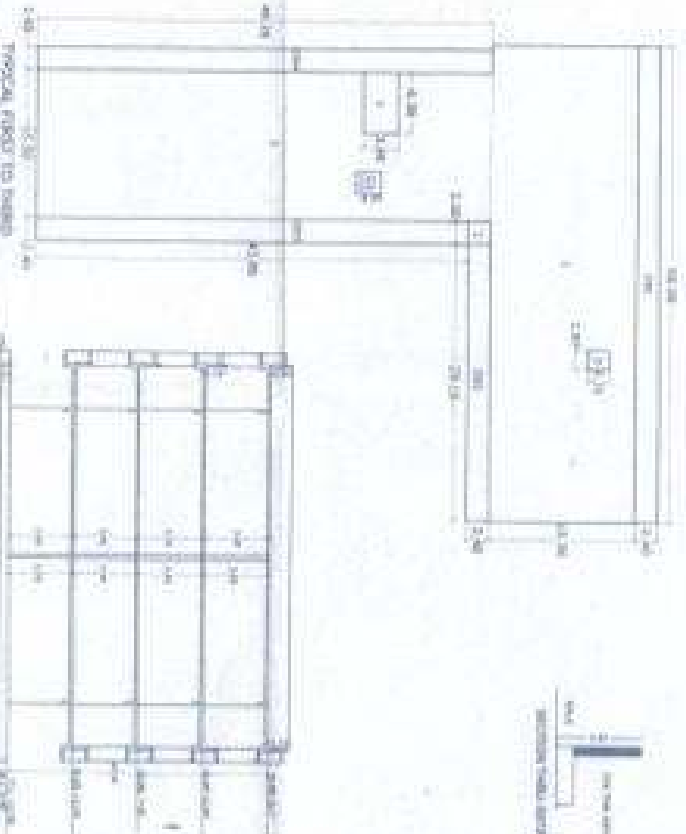


SECTION CA
SCALE 1:100

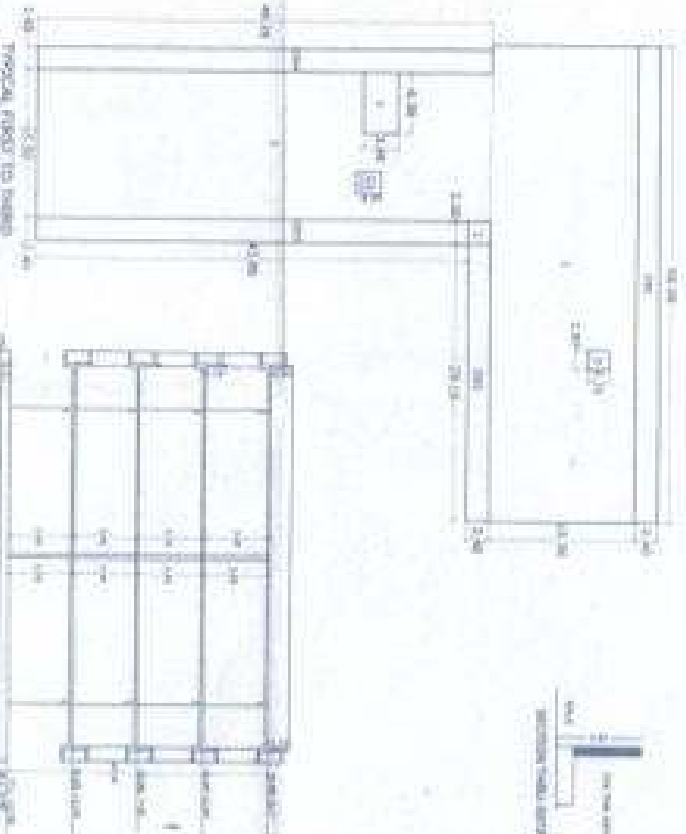


SECTION CB
SCALE 1:100

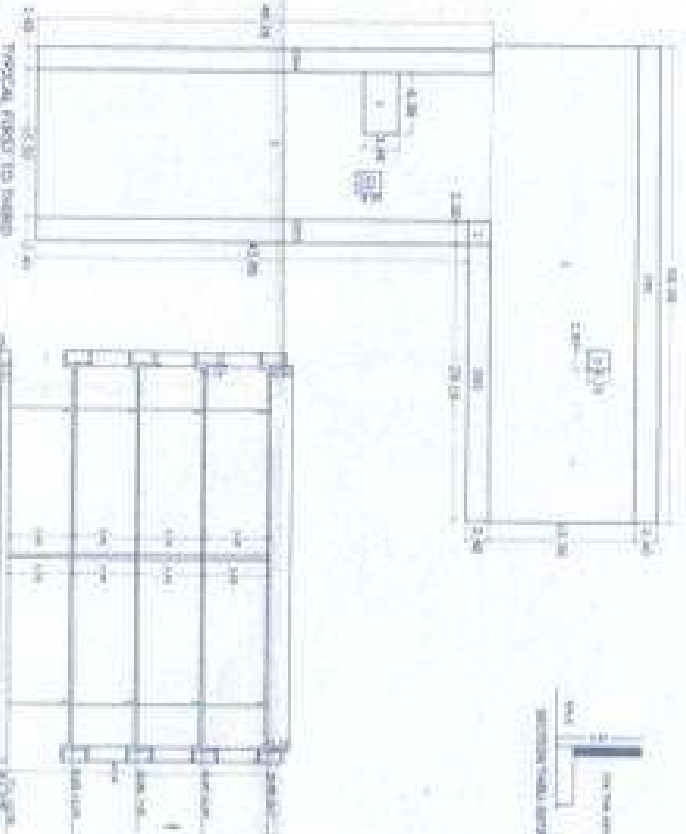


SECTION CC
SCALE 1:100

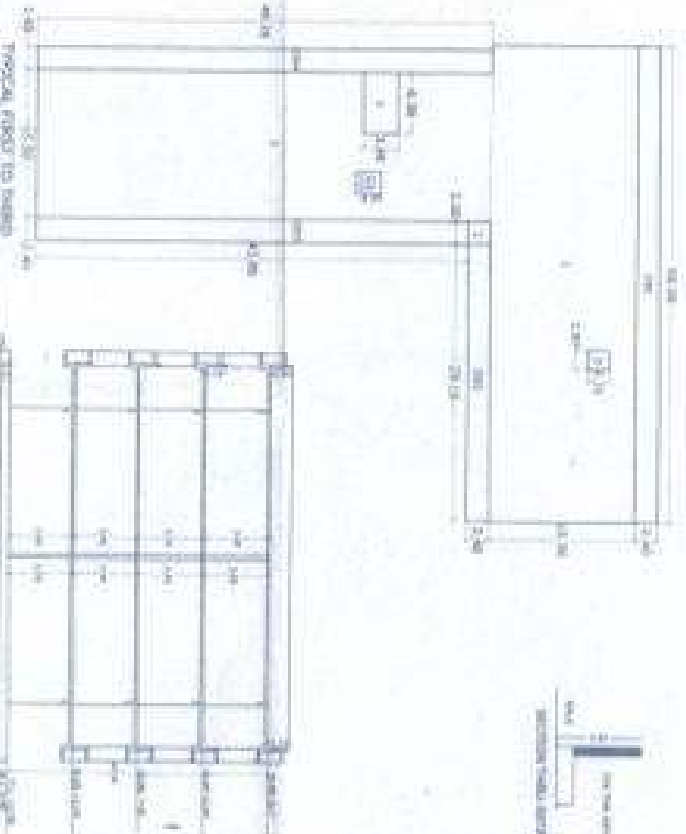


SECTION CD
SCALE 1:100

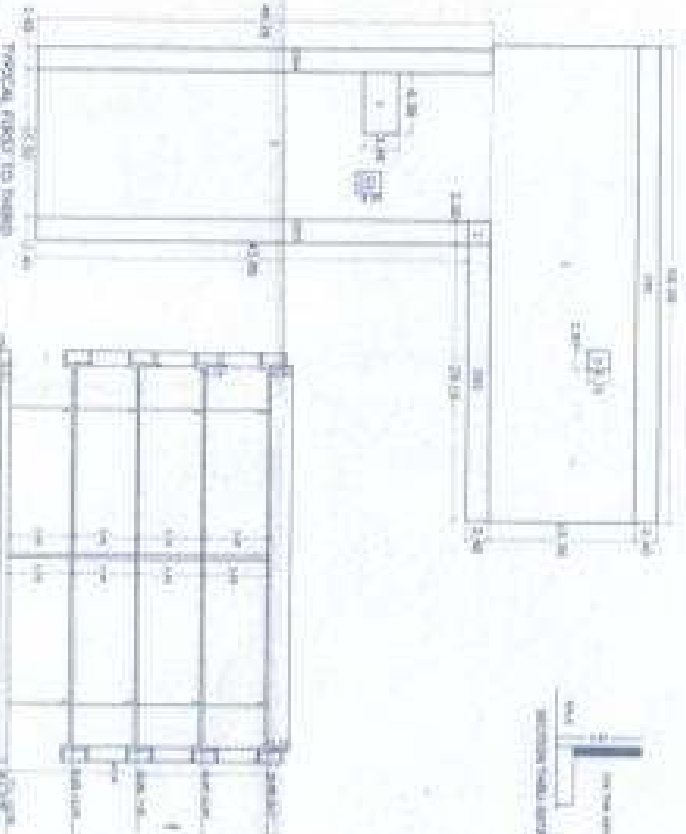


SECTION CE
SCALE 1:100

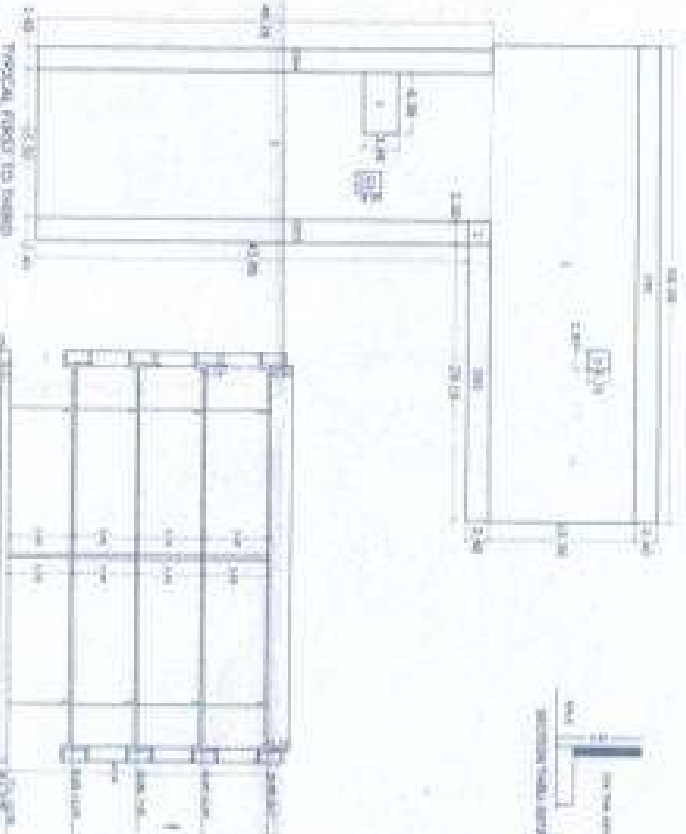


SECTION CF
SCALE 1:100

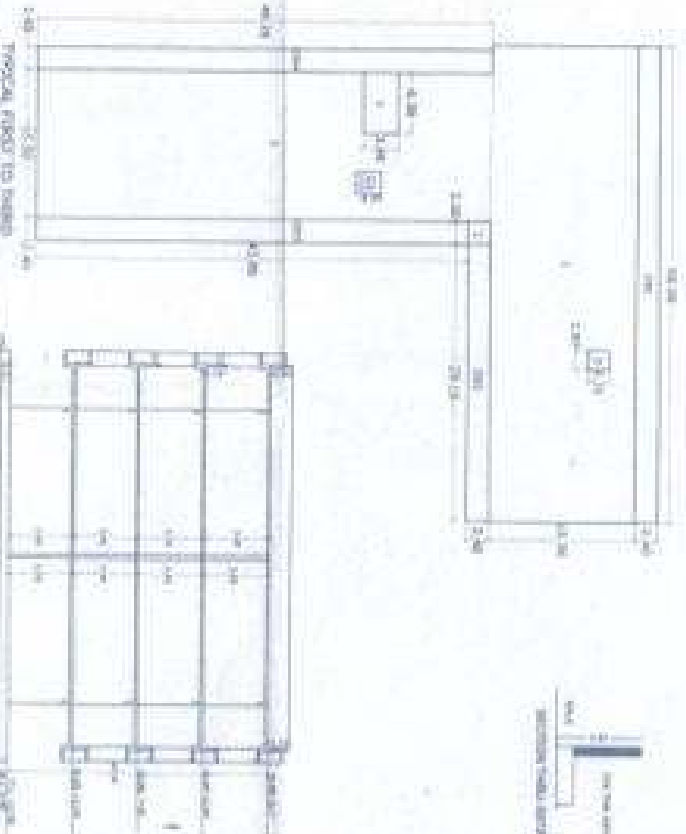


SECTION CG
SCALE 1:100

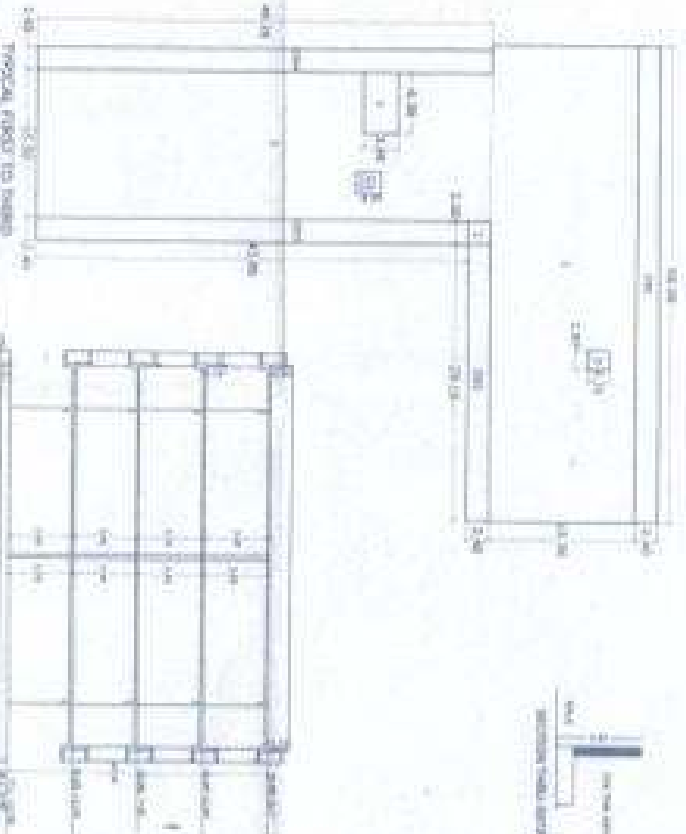


SECTION CH
SCALE 1:100

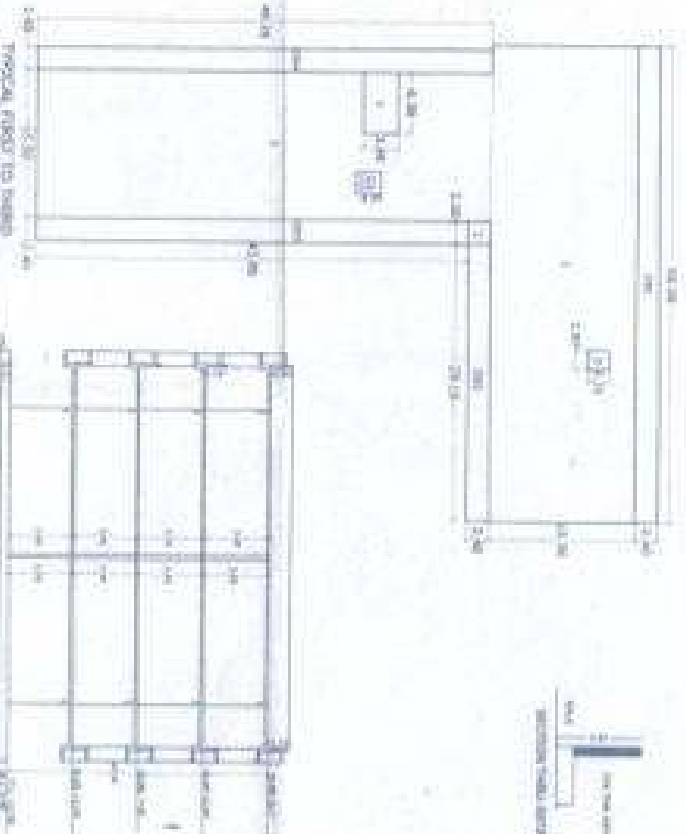


SECTION CI
SCALE 1:100

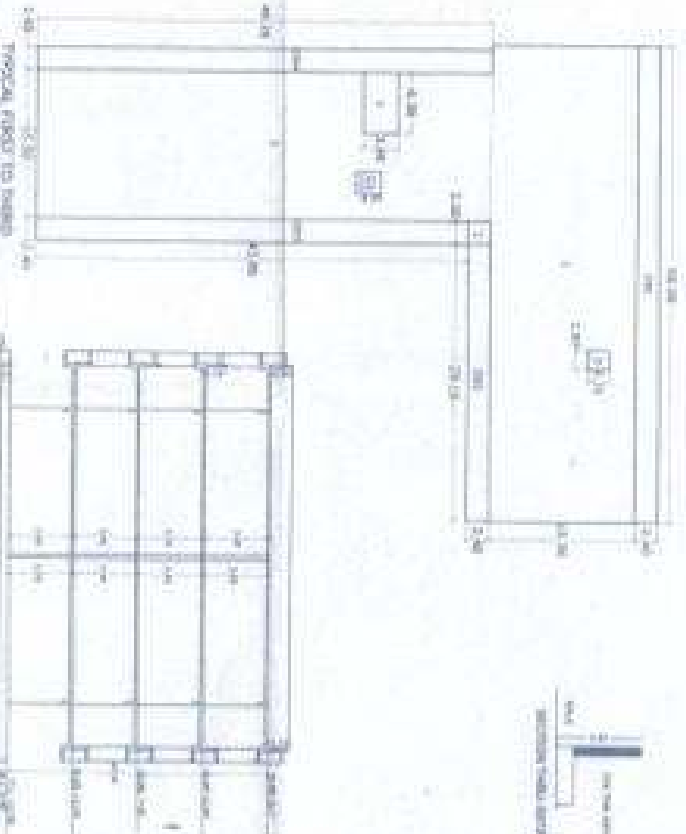


SECTION CJ
SCALE 1:100

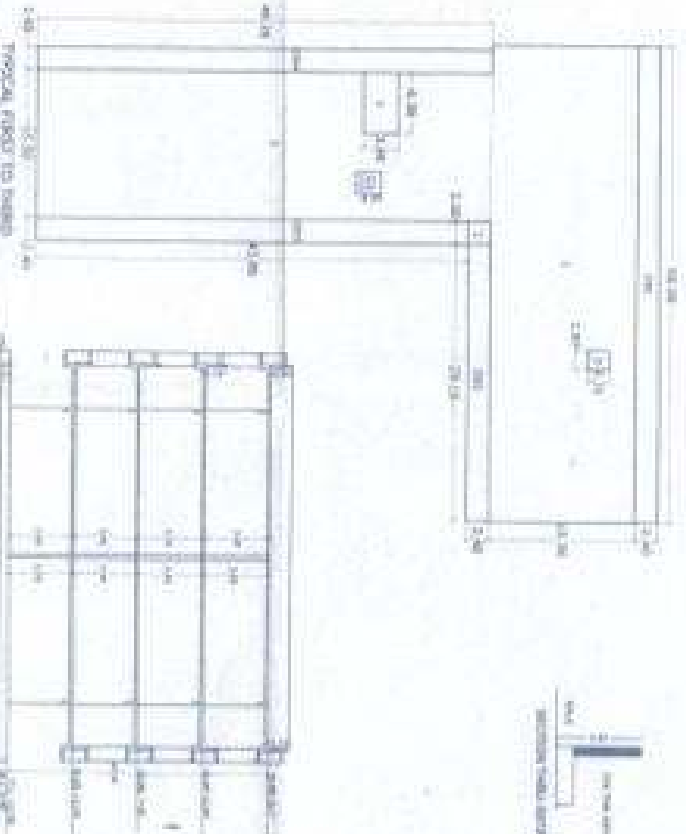


SECTION CK
SCALE 1:100

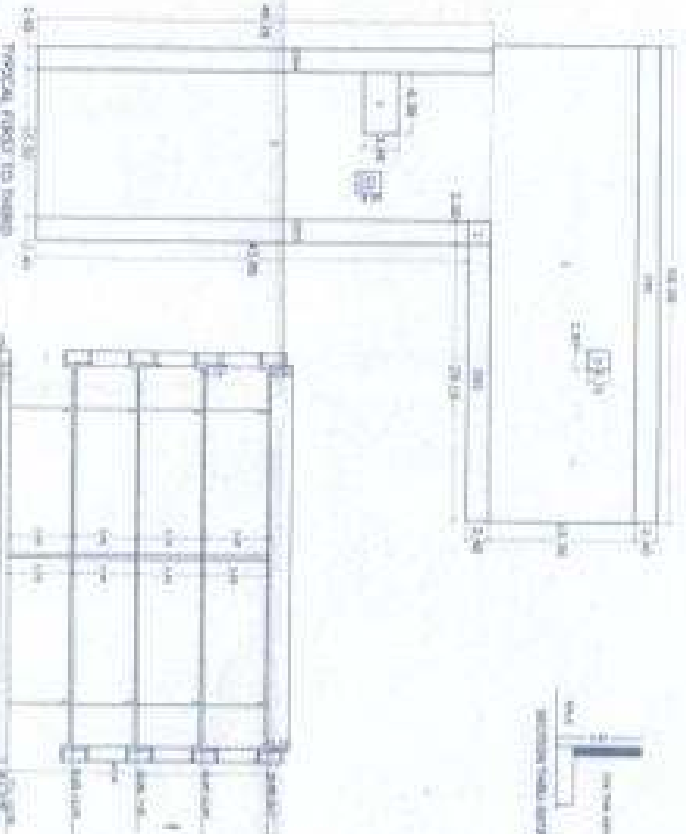

SECTION CL
SCALE 1:100

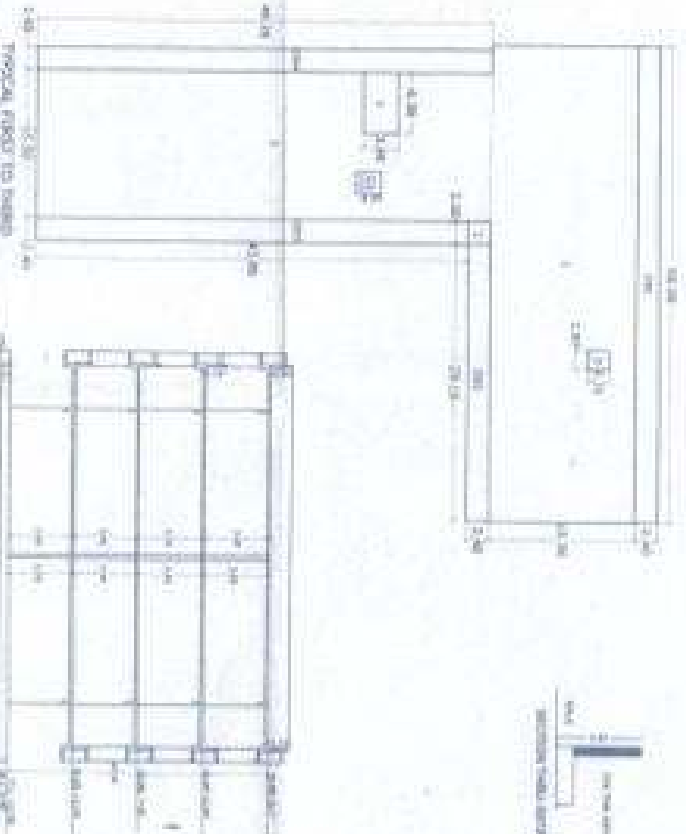

SECTION CM
SCALE 1:100

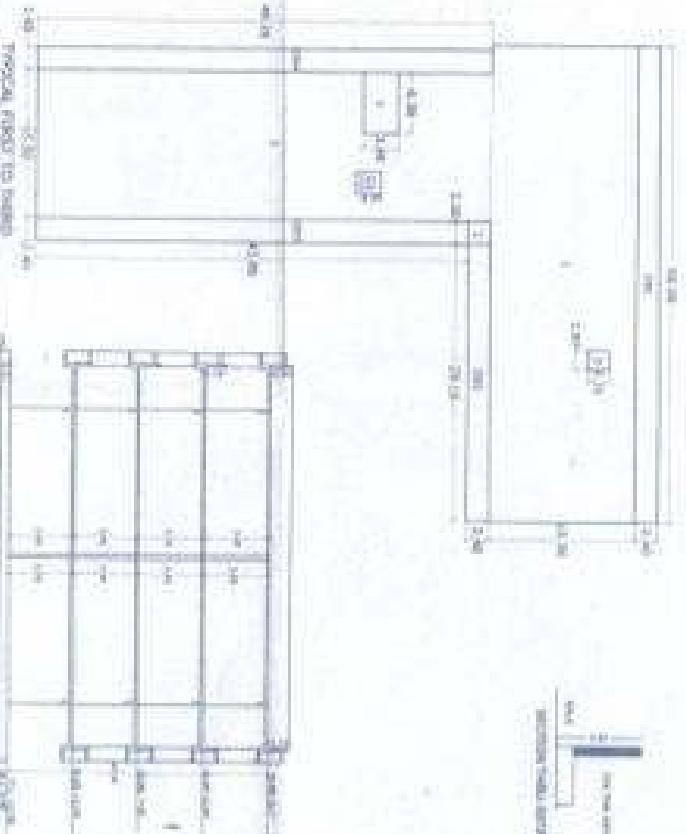

SECTION CN
SCALE 1:100



Approved by the Quality Authority
on 10/01/2011 for the purpose of
the Quality Authority

Approved by the Quality Authority
on 10/01/2011 for the purpose of
the Quality Authority

APPROVED BY THE QUALITY AUTHORITY
ON 10/01/2011 FOR THE PURPOSE OF
THE QUALITY AUTHORITY

APPROVED BY THE QUALITY AUTHORITY
ON 10/01/2011 FOR THE PURPOSE OF
THE QUALITY AUTHORITY


SECTION OF RAIN WATER HARVESTING SOAK PIT

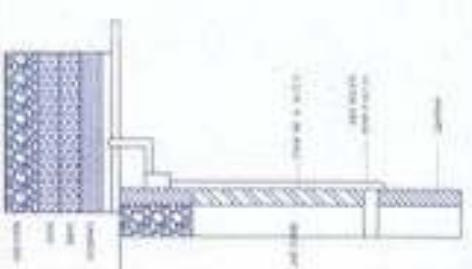


TYPICAL PLAN OF TOWER AND TANK

SCALE 1:100

SECTION 1-1

SCALE 1:100

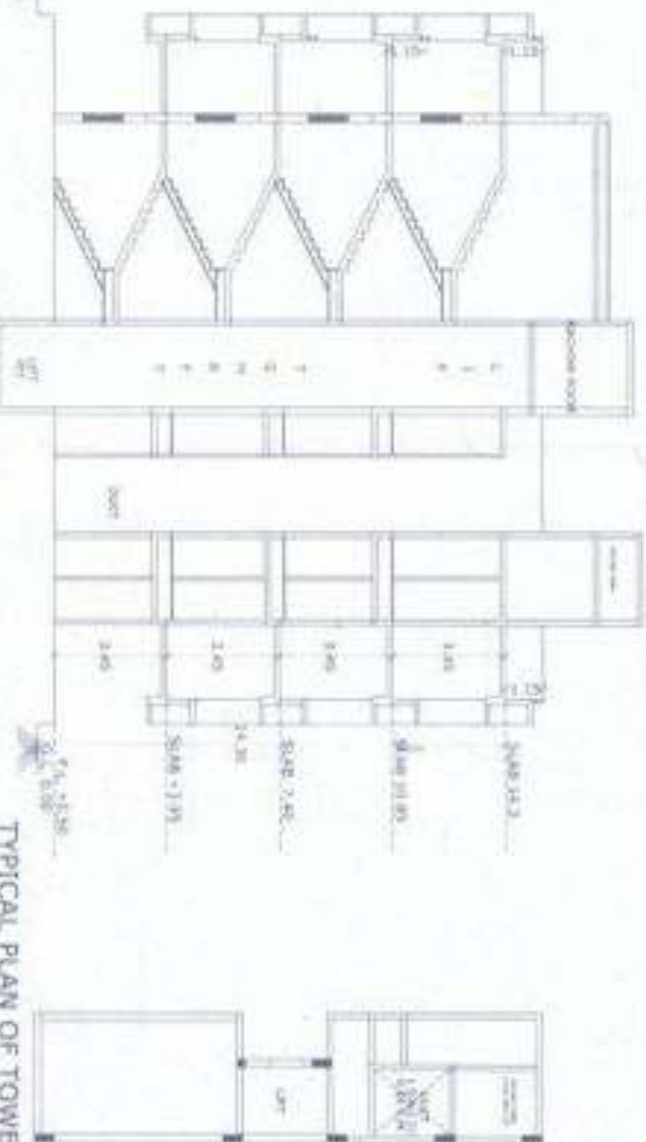


SECTION 3-3

SCALE 1:100




SECTION

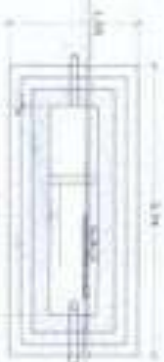


PLAN

DETAILS OF S. TANK

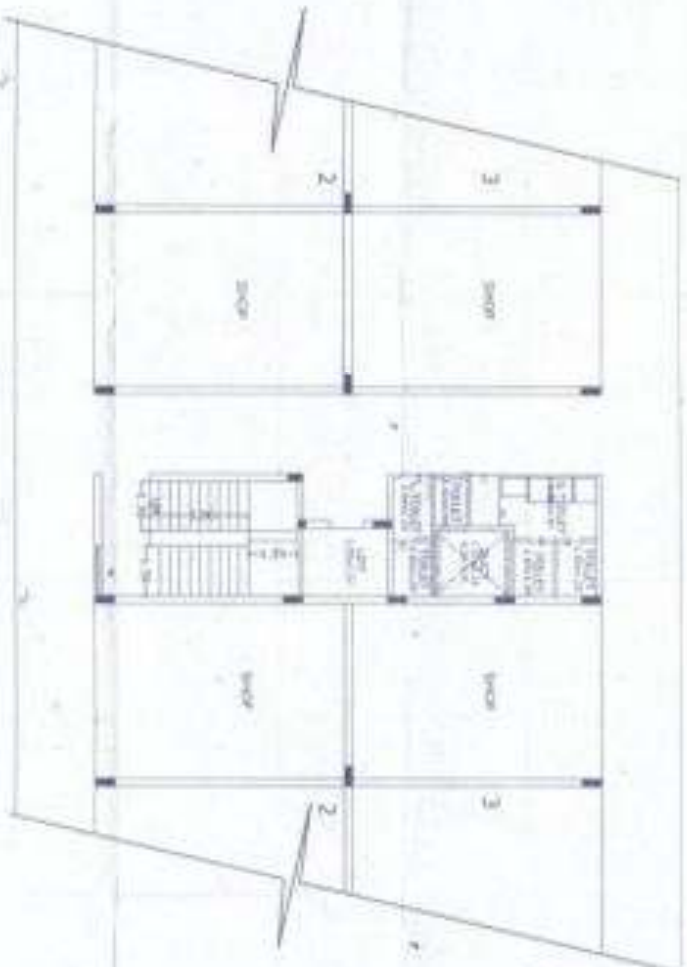

SECTION 2-2

SCALE 1:100

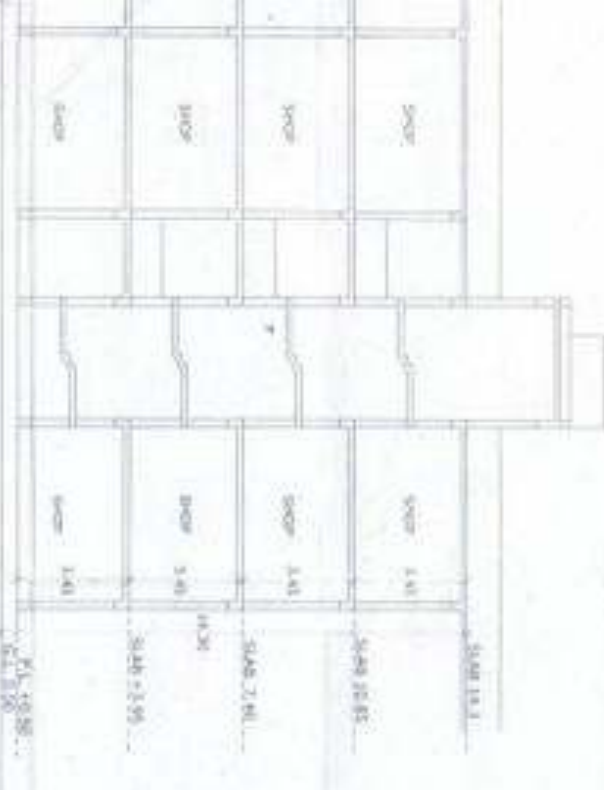

TYPICAL PLAN SHOWING STAIRCASE, LIFT AND TOILET BLOCK

SCALE 1:100

ARRAHATI TO NAGPUR
12.00 M

N
SCALE 1 : 1000

N
SCALE 1 : 5000

1. AREA UNDER SURVEY	1.0000
2. AREA OF PLOT NO. 1	0.0000
3. AREA OF PLOT NO. 2	0.0000
4. AREA OF PLOT NO. 3	0.0000
100. AREA OF PLOT NO. 99	0.0000



Approved by the Director of Survey and Mapping, Government of India, New Delhi.

