

[illegible]

## SECTION A


| AREA CALCULATIONS |              |                   |          |        |             |          |          |                     |              |
|-------------------|--------------|-------------------|----------|--------|-------------|----------|----------|---------------------|--------------|
| BLOCK 06          |              |                   |          |        |             |          |          |                     |              |
| LODR              | 8/16 AREA    | PROPOSED BUILDING | EXISTING | TOTAL  | BUILDING    | PROPOSED | EXISTING | PROPOSED & EXISTING | TOTAL        |
| 55000             | 151.85 Acres | MC                | 5.05     | 55.05  | 20.75       | MC       | 5.05     | MC                  | 177.25 Acres |
| 25000             | 202.15 Acres | 72.27             | 44.50    | 61.87  | 30.57       | MC       | 51.30    | MC                  | 225.15 Acres |
| TOTAL             | 354.00 Acres | 31.27 Acres       | 71.35    | 116.93 | 59.32 Acres | 62.07    | 56.35    | MC                  | 417.85 Acres |

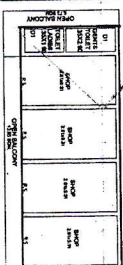

GROUND FLOOR PLAN  
SCALE - 1:100

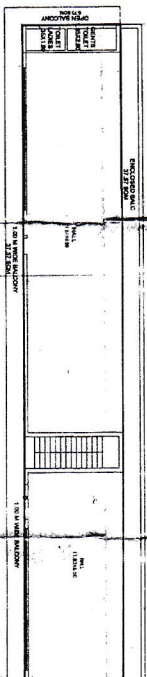

FIRST FLOOR PLAN  
SCALE - 1:100

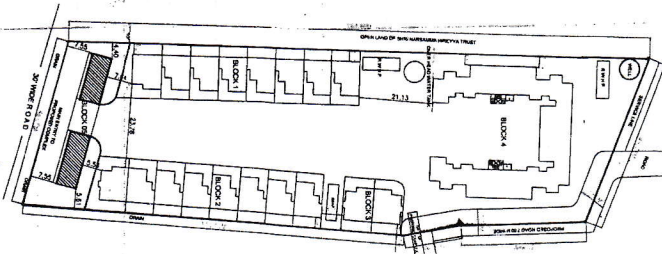

**SITE PLAN**  
**SCALE - 1"=60'**  
**N**

STAMP OF APPROV

Subject: Mathematics

|                    |                    |
|--------------------|--------------------|
| PROJECT            | PROPOSED HOUSING   |
| AT KIRAN NAGAR, AM | TO THE VIDARBHA PR |
| SOC.LTD, NAGPUR    |                    |
| DETAILS OF BLOC    |                    |

|      |                 |
|------|-----------------|
| TYPE | DOOR & WINDOW S |
| SIZE |                 |
| DES  |                 |

|    |             |       |
|----|-------------|-------|
| V  | 0.60 x 0.45 | LONG  |
| RS | 2.61 x 2.10 | ROLL  |
| D  | 2.00 x 2.10 | FLUSH |
| D1 | 0.75 x 2.10 | FLUSH |
|    |             |       |
|    |             |       |
|    |             |       |
|    |             |       |

NOTES

ALL DIMENSIONS ARE IN INCHES

OWNERS NAME&SIGNA  


|                                      |
|--------------------------------------|
| FOR THE VIDARBH PR<br>HSG. SOC. LTD. |
| DRAWN : VARSHA                       |
| SCALE : AS SHOWN                     |
| DATE = 26/11/2010                    |

ARCHITECT

*Philip*

MRS. SHIMINI DESHPANDE

Regd. No. CA 99/23218

OR.F.A., WHITE GOLD PALACE, 5A

NEAR NEW COTTON MARKET, AM