




SECTION 'X'-'X'


FRONT ELEVATION




SITE PLAN

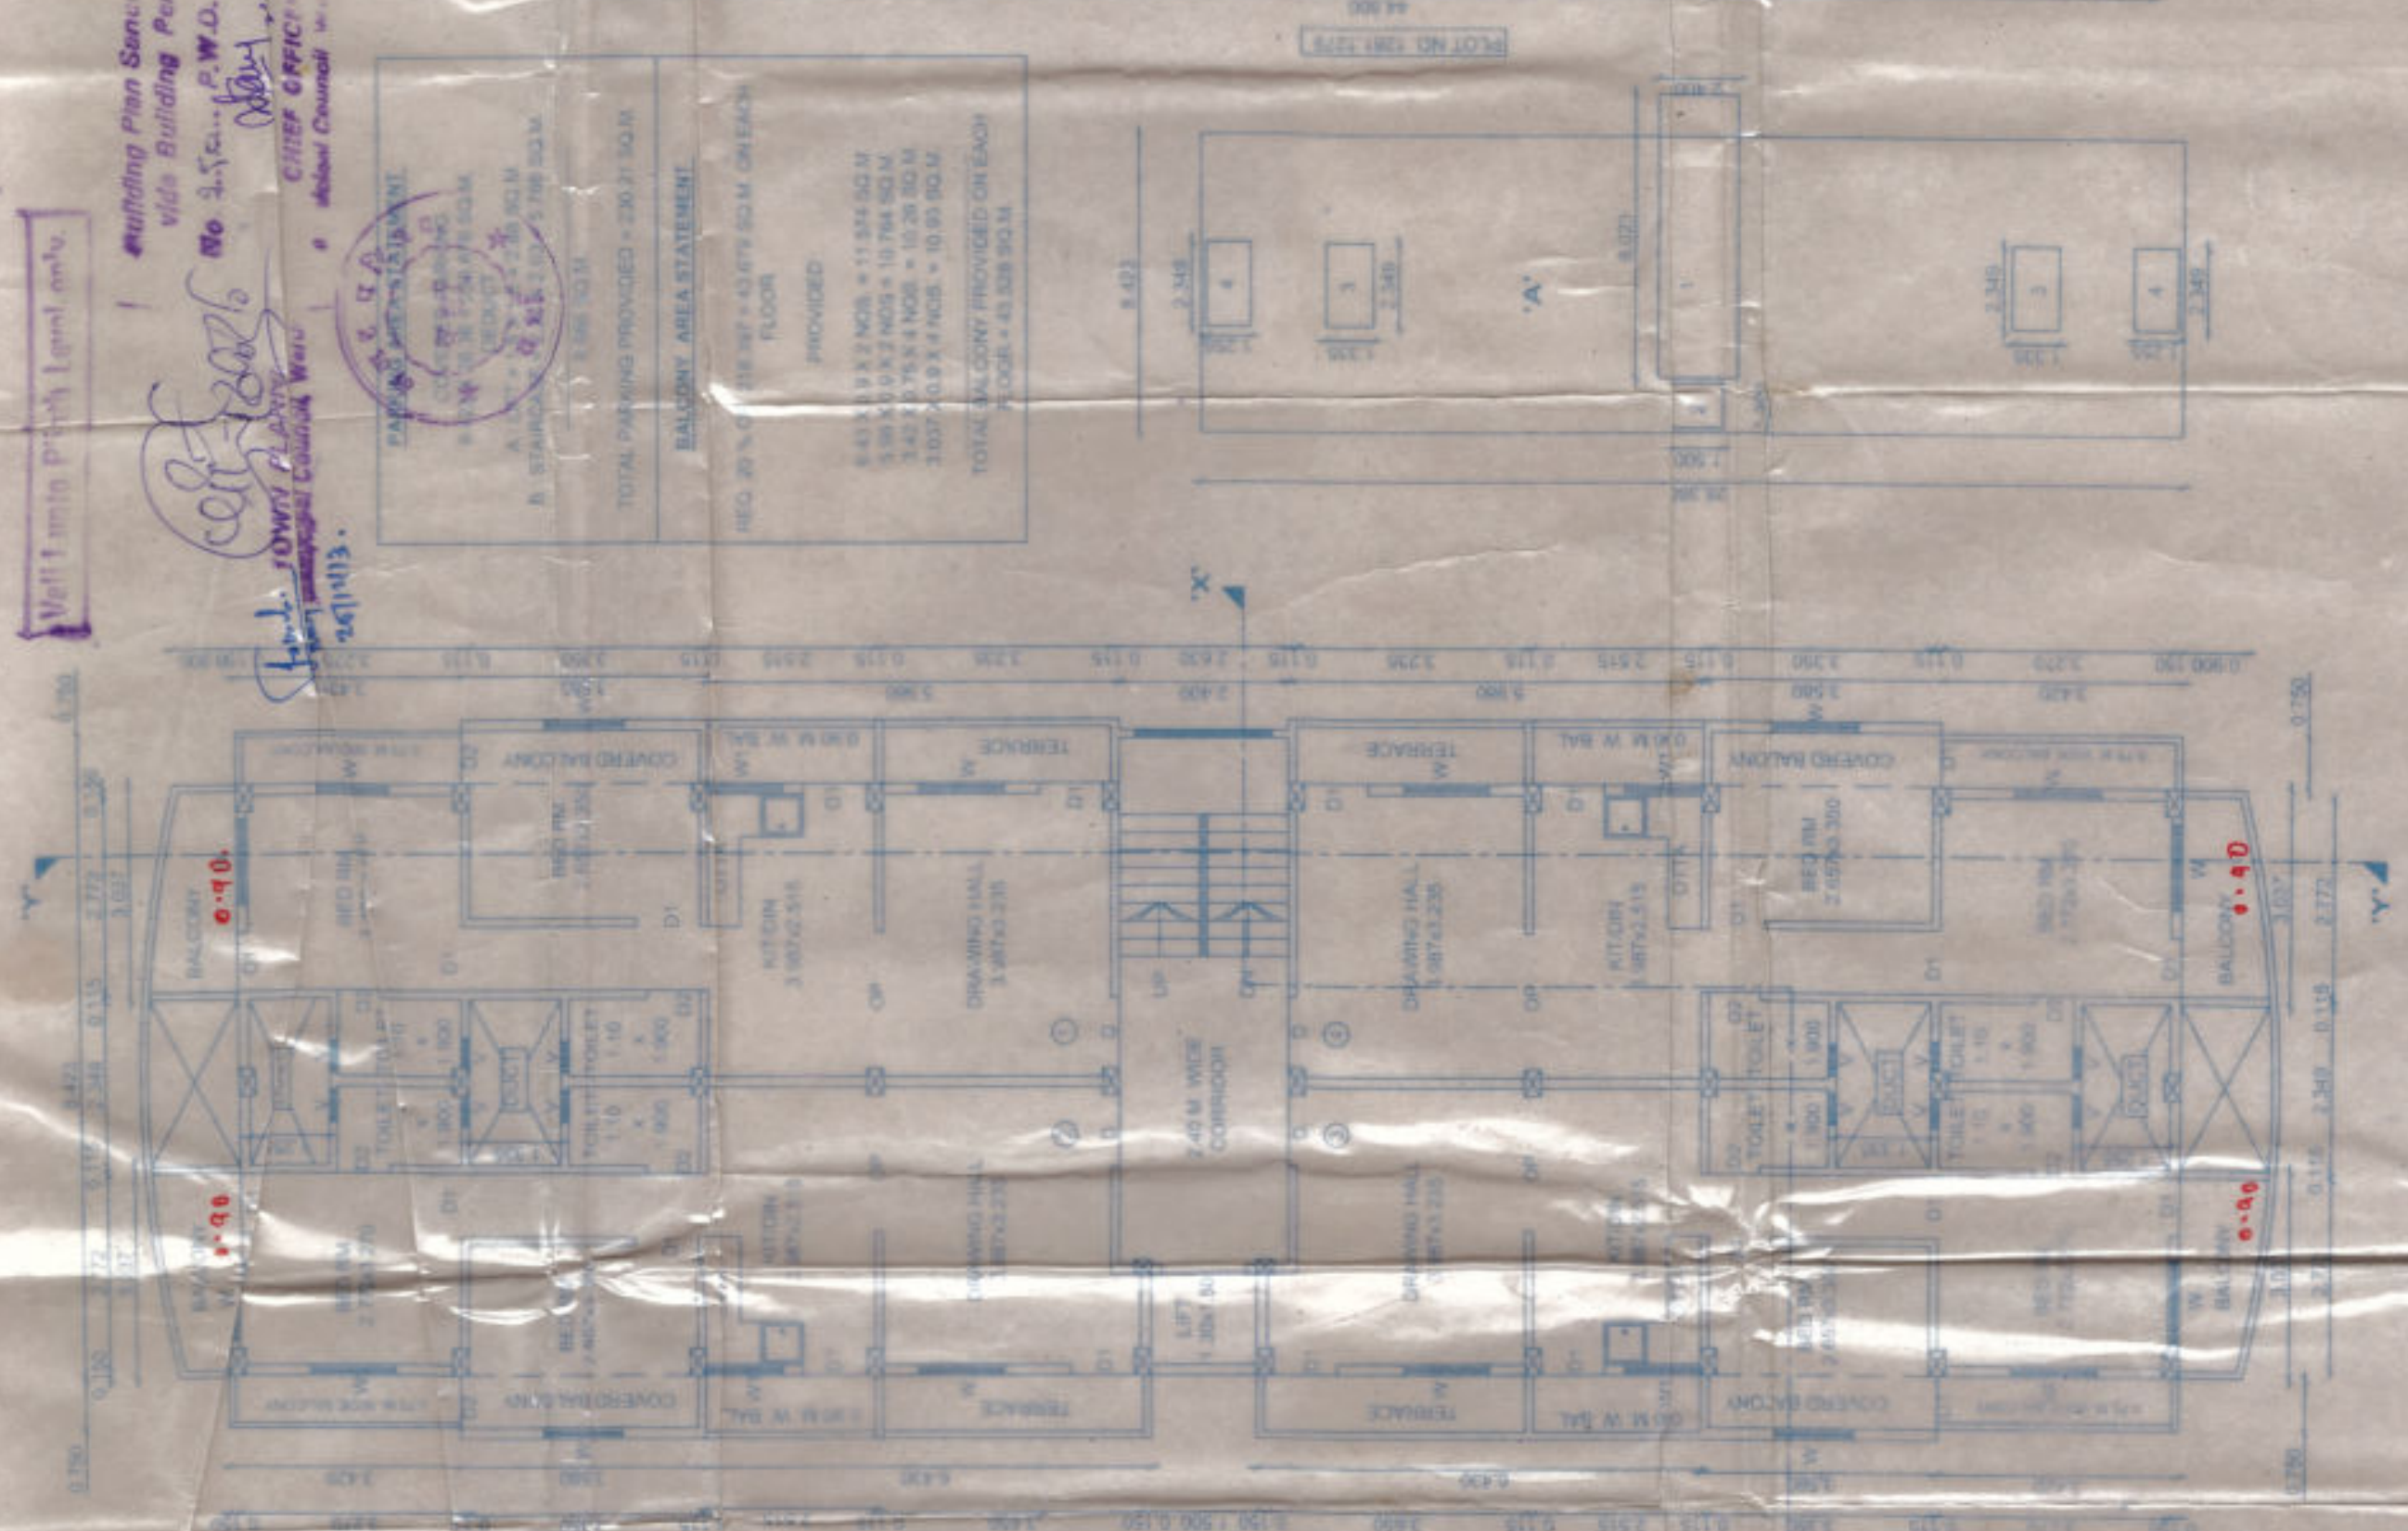

AREA KEY PLAN

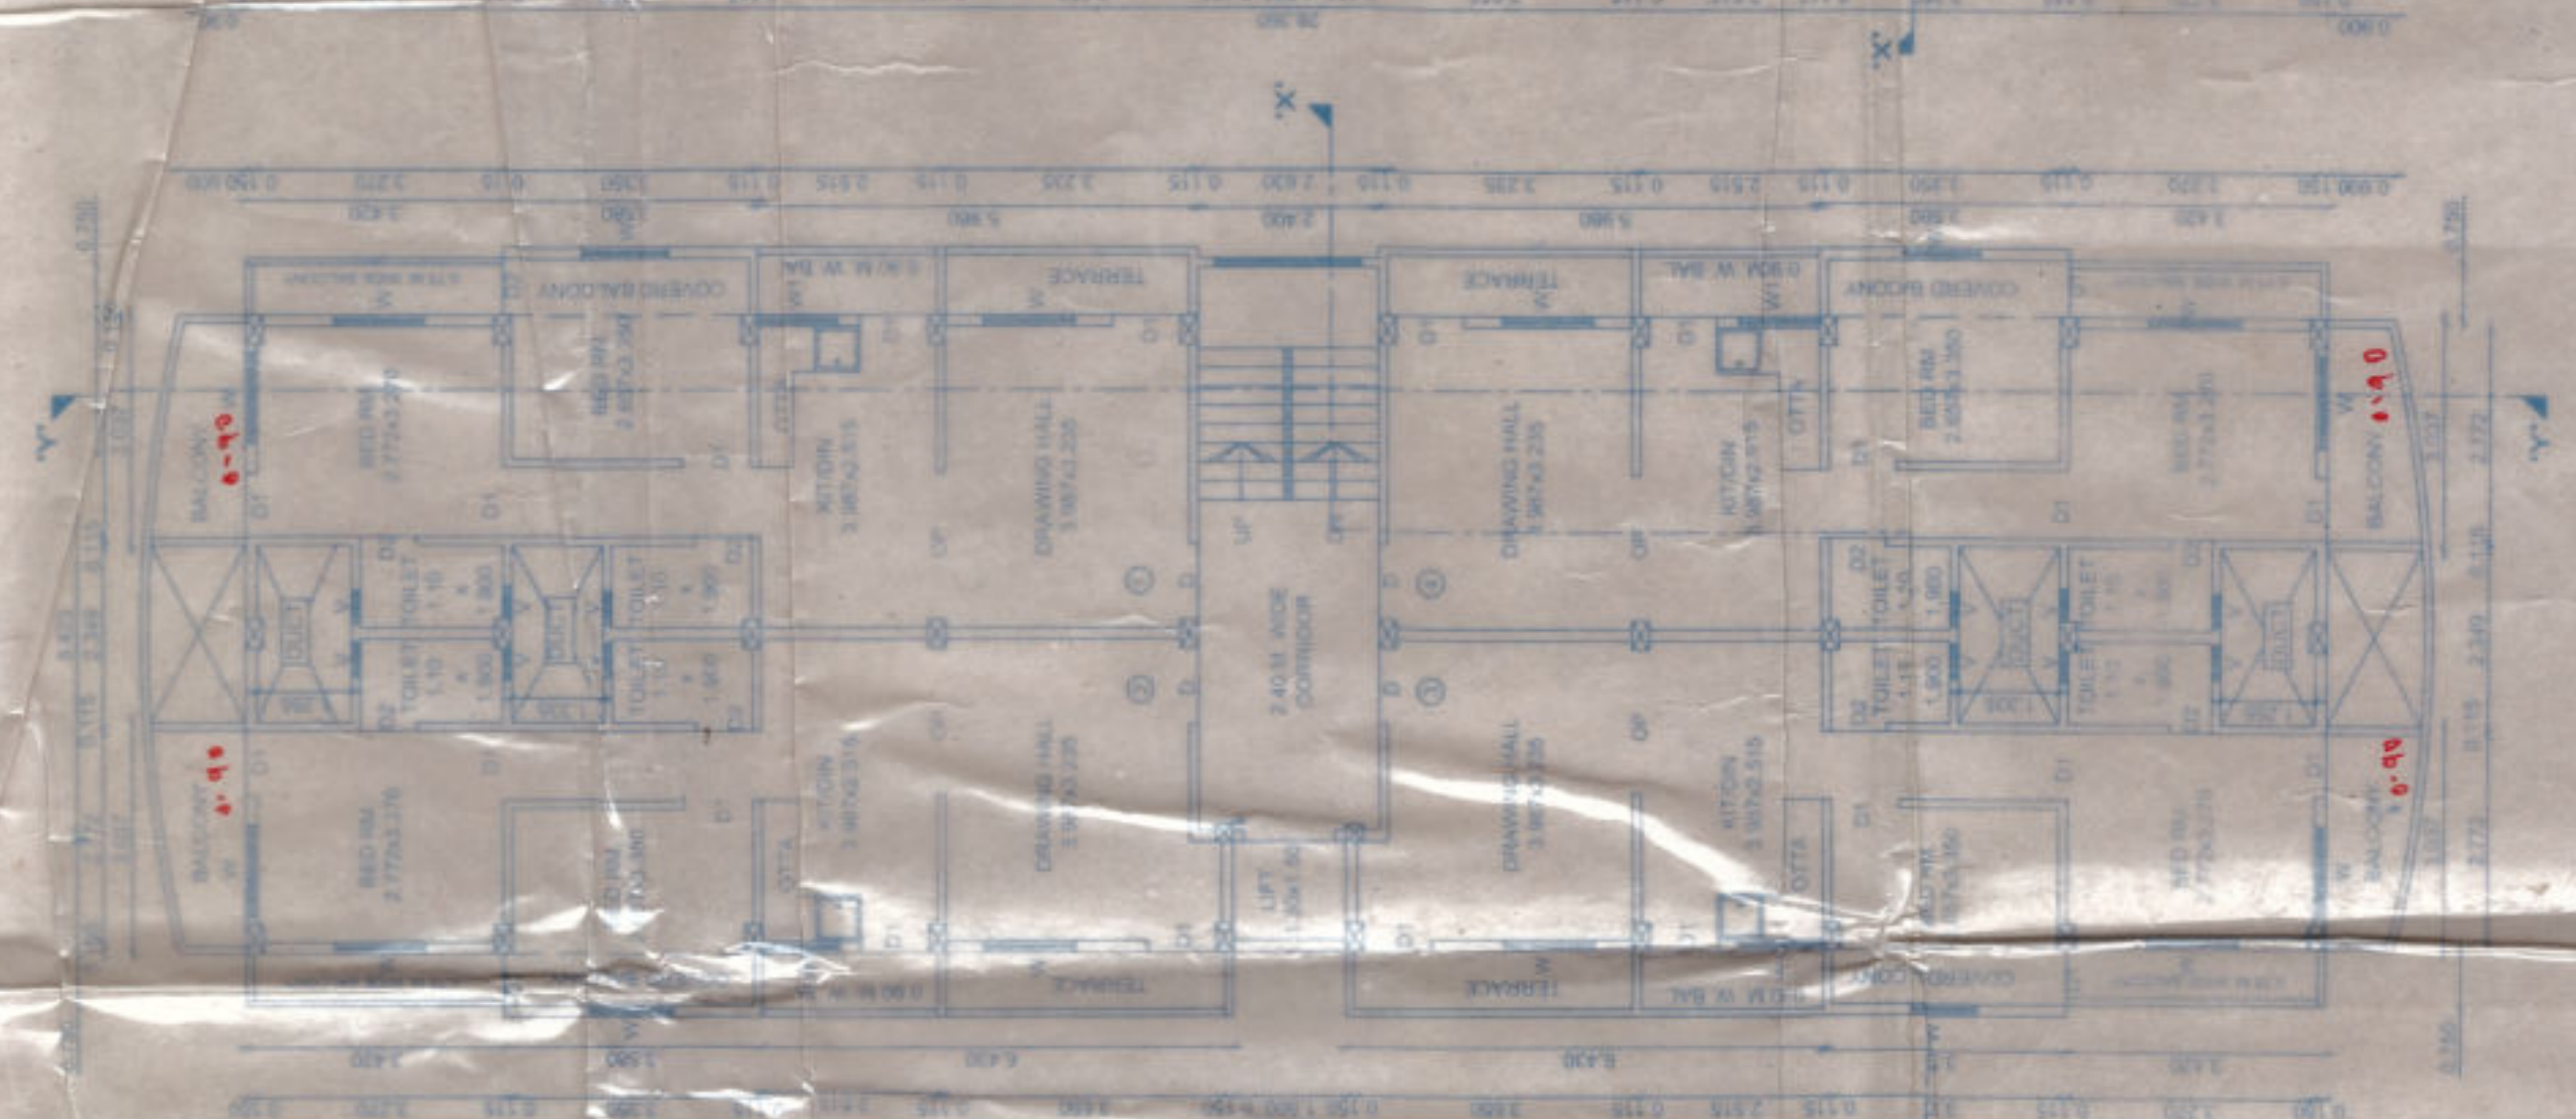

SECOND FLOOR PLAN

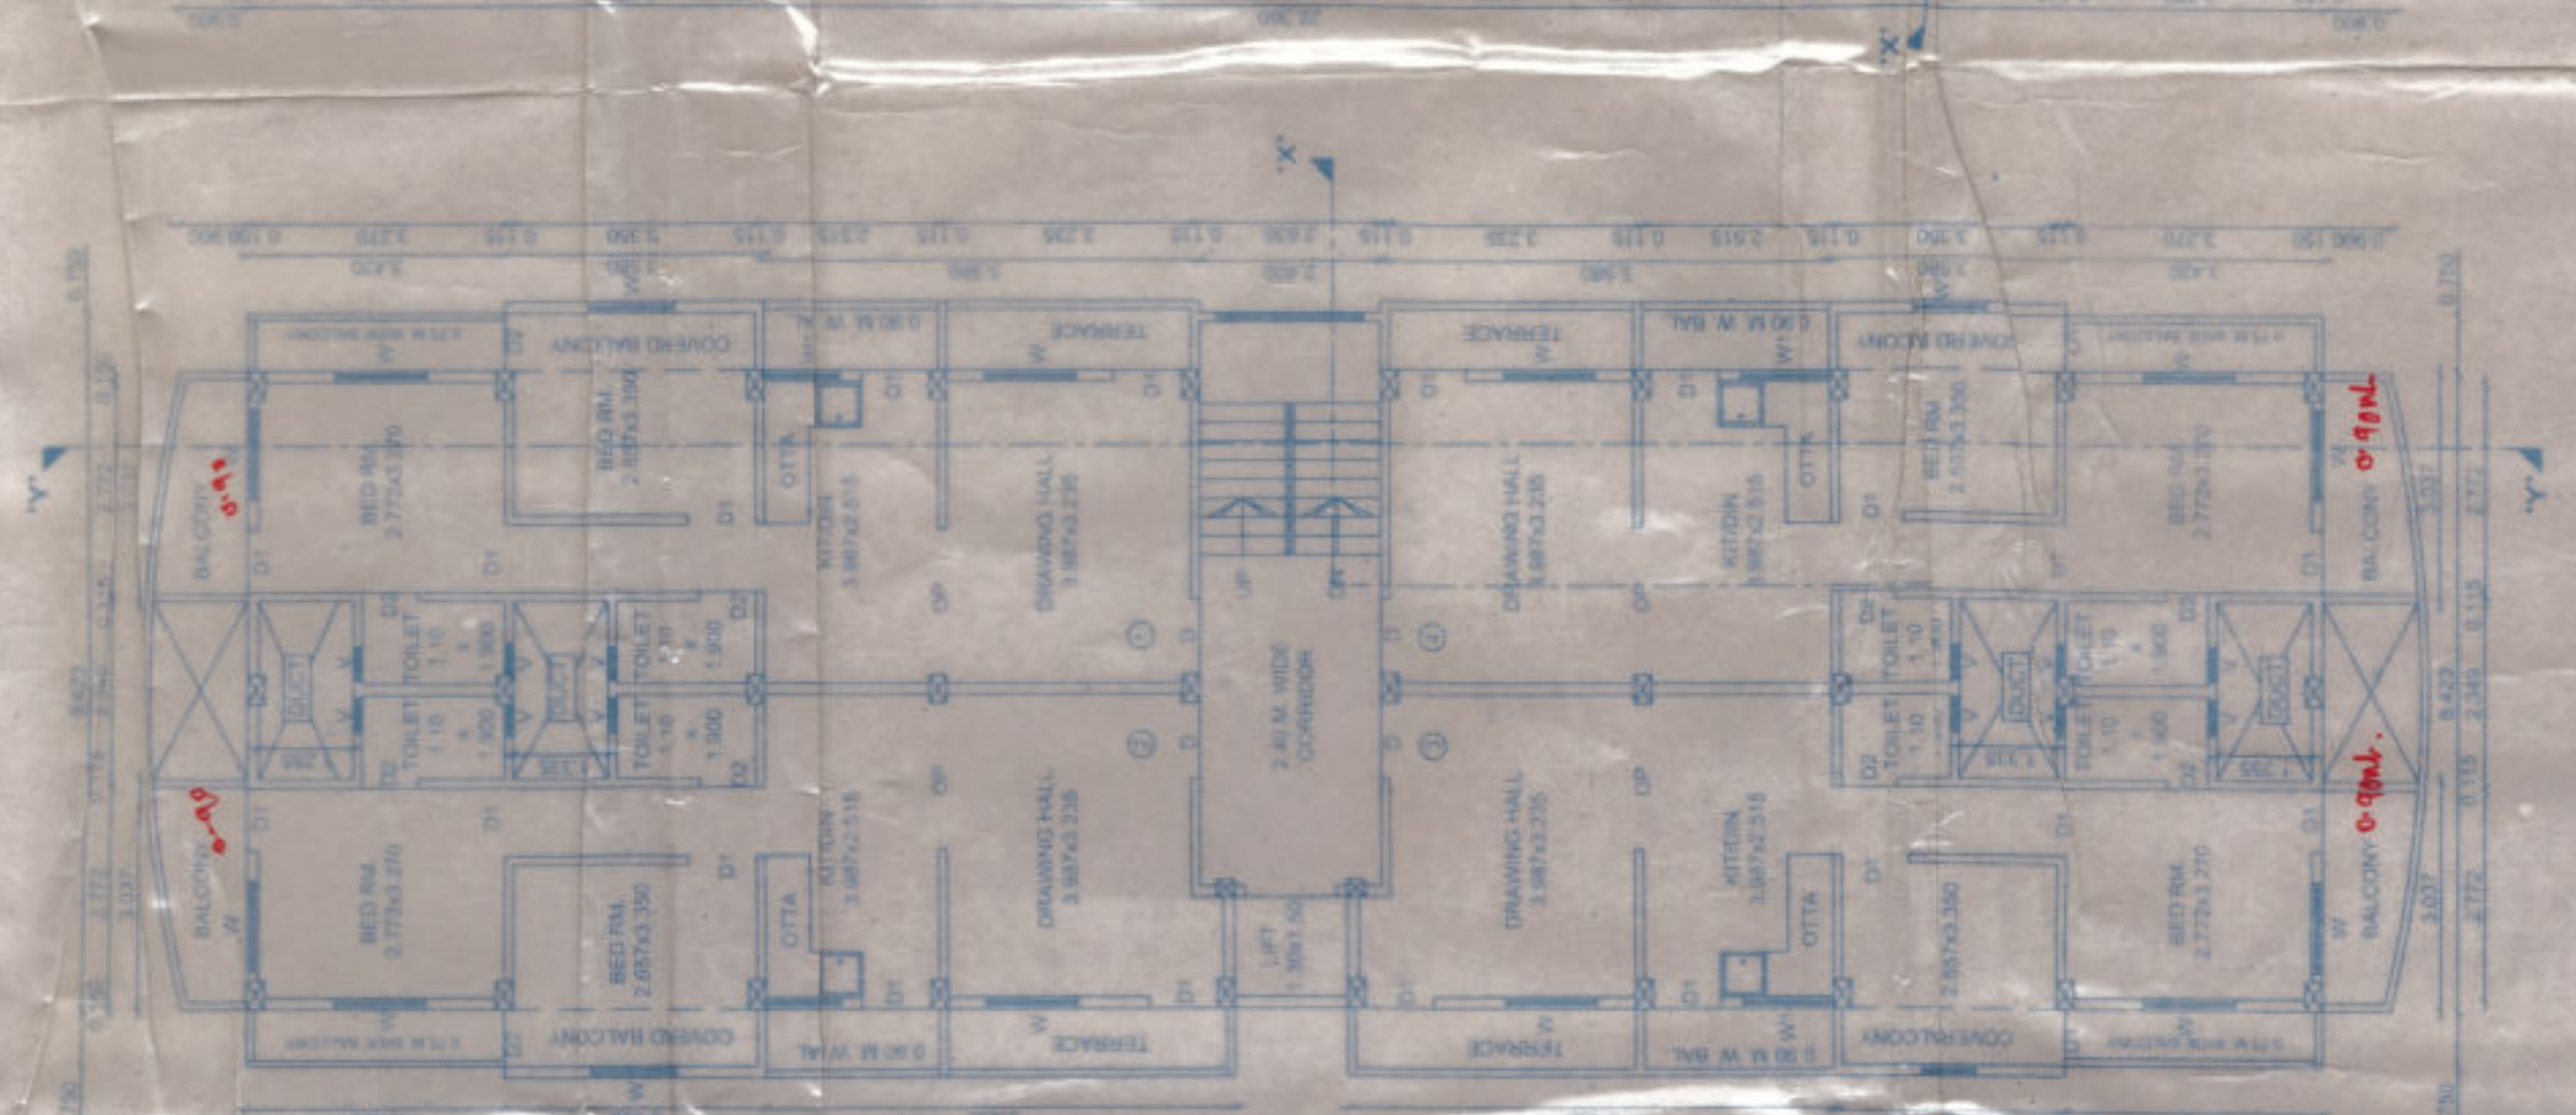

UPPER GROUND FLOOR PLAN
(SCALE 1/100)

GROUNDS' **PARKING FLOOR PLAN**
(SCALE 1"=100')
- FOR PARKING ONLY -

SHRI VINOD SUMANTRAO UGEMUGE
R/O SUGAMPURI, WARD NO. 10, WARDHA.

AREA STATEMENT.	
PLOT AREA	= 456 07 Sq m

BUILT UP AREA CALCULATION

PRO. GROUND FLOOR B/U/P AREA
STAIRCASE: $2' 20" \times 2' 63" = 5' 71.50" \text{ M}$

LANDING - $0.75 \times 2.63 = 1.973$ SQ.M.
TOTAL PROPOSED BUA AT G.F. = 7.759 SQ.M.

PRO. UPPER GROUND LOOR B/A/P AREA
 $A' = 8.423 \times 28.360 = 238.876 \text{ Sq. m.}$
 ADD COVERED BAL = $3.58 \times 0.9 \times 4 \text{ NOS} = 12.888 \text{ SQ.M.}$
 TOTAL = 250.764 SQ.M.

$A' = 2,349 \times 1,335.2 = 6,272$ Sq.mt.
TOTAL
 $= 33,367$ Sq.mt.
 $A' = 251,784 - 33,367 = 218,397$ Sq.mt.
PRO. UPPER GROUND FLOOR B/LP AREA = 218,397 Sq.mt.

UPPER FIRST & SECOND FLOOR BUIP AREA SAME AS
UPPER GROUND FLOOR BUIP AREA = 218.397 Sq. mt.
TOTAL BUIP AREA $G.F. + U.F. + U.S.F. = 655.191$ Sq. mt.

TOTAL BIUP AREA = 555,191 Sq. mt.

SCHEDULE OF OPENING

INDEX	V	0.45 x 0.60	V	VENTILATOR
PLOT BOUNDARY WORK SHOWN IN EXISTING CONSTRUCTION SHOWN IN				

PROPOSED LOAN TRANSACTION SUMMARY

OWNER SIGN

(2)

DR. IR. HENDRIK SUDANTRAO LIGOTRI, S.E.
CONSULTANT ARCHITECT/ENGG



	JOB NO. - V/01	DATE - 20/08/2013
	DRG NO. - 22	REVISION - 5_JadPhan