


site plan

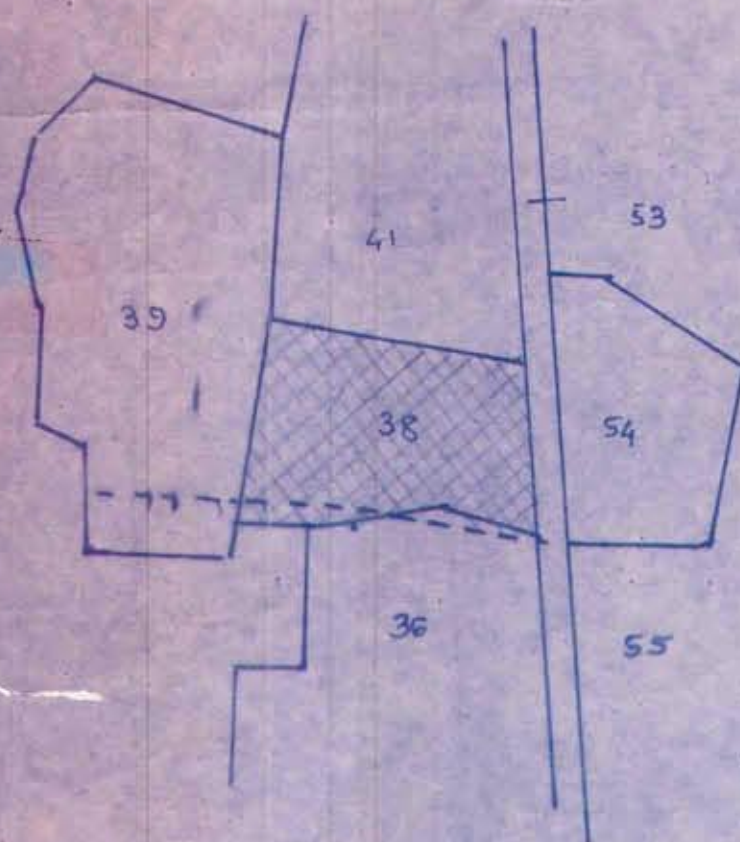


site plan scale:-
1" = 660'

LAYOUT scale:-
1" = 50'

A PLAN SHOWING THE PROPOSED LAYOUT FOR SARASWATI CO-OP.
HOUSING SOCIETY LTD. OF DEOPUR, TAL. DHULE, DIST. DHULE.
owner:- by shri. bhika ramji mali

a.d.j. s.no. 39.

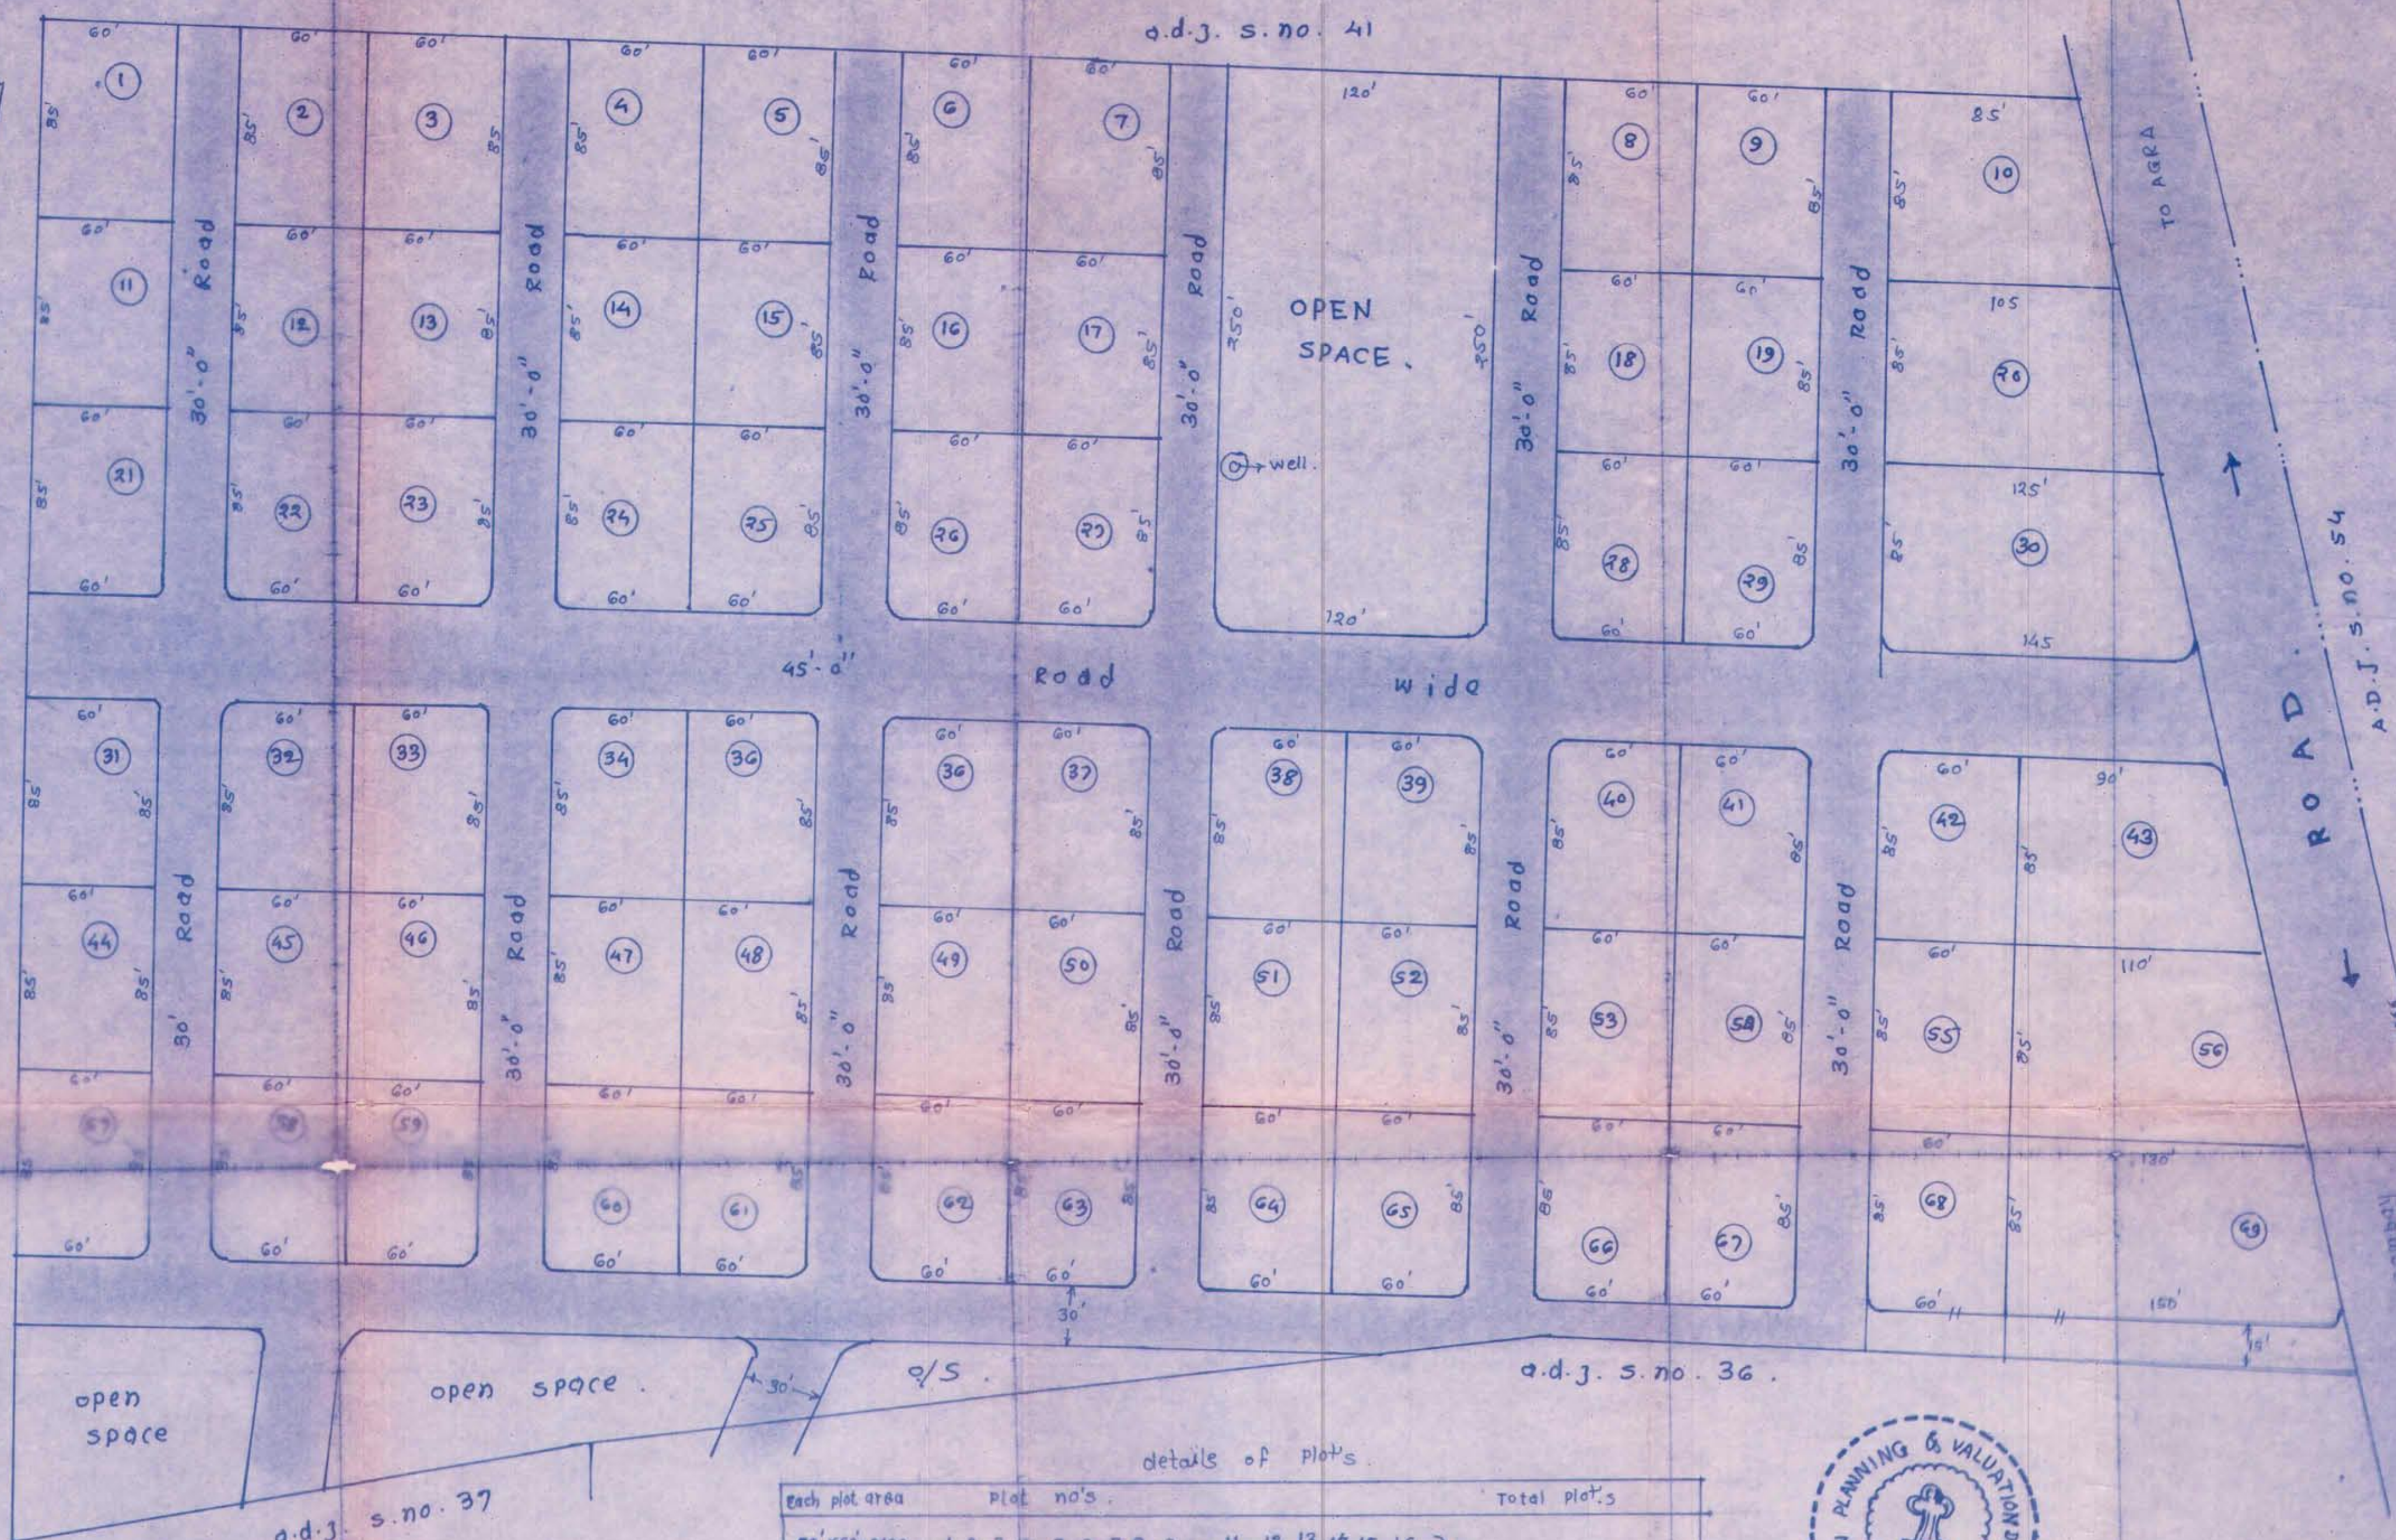

details of plots

Each plot area	Plot no's	Total plots
85' x 60' = 5100 sq. ft's	1, 2, 3, 4, 5, 6, 7, 8, 9, 11, 12, 13, 14, 15, 16, 17, 18, 19, 21, 22, 23, 24, 25, 26, 27, 28, 29, 31, 32, 33, 34, 35, 36, 37, 38, 39, 40, 41, 42, 44, 45, 46, 47, 48, 49, 50, 51, 52, 53, 54, 55, 57, 58, 59, 60, 61, 62, 63, 64,	63 x 5100 = 321300 sq. ft's
85' x 95' = 8075	NO. 10	1 x 8075 = 8075
125' x 105' = 9775	NO. 20	1 x 9775 = 9775
145' x 125' = 11475	NO. 30	1 x 11475 = 11475
110' x 90' = 8500	NO. 43	1 x 8500 = 8500
130' x 110' = 10200	NO. 56	1 x 10200 = 10200
150' x 130' = 11900	NO. 69	1 x 11900 = 11900
NO. OPEN area	space (120' x 250') + (620' x 50') under Road	30000 + 31000 = 61000 sq. ft. 162150.00
	14 Acres 1 Guntha	Total 610375.00



APPROVED AS AMENDED IN yellow.

Sd/-
ASSISTANT DIRECTOR
OF TOWN PLANNING M.S.
JALGAON.

owner sign