



Plot wise B/P Area Statement

Row	House No.	C-1	C-2	D-1	E-1	E-2	E-3	E-4	E-5	E-6	D-2	F-1	F-2	TOTAL
PLOT NO.														12 NOS.
PERMISSIBLE FSI (1.53)		108.48 SQ.M.	101.02 SQ.M.	130.00 SQ.M.	73.24 SQ.M.	72.38 SQ.M.	71.48 SQ.M.	70.60 SQ.M.	69.72 SQ.M.	68.84 SQ.M.	127.29 SQ.M.	101.54 SQ.M.	101.54 SQ.M.	1086.12 SQ.M.
GROUND FLOOR		154.96 SQ.M.	154.96 SQ.M.	198.90 SQ.M.	112.06 SQ.M.	110.71 SQ.M.	109.36 SQ.M.	108.02 SQ.M.	106.67 SQ.M.	105.33 SQ.M.	194.75 SQ.M.	155.36 SQ.M.	155.36 SQ.M.	1677.06 SQ.M.
FIRST FLOOR		48.10 SQ.M.	44.30 SQ.M.	52.201 SQ.M.	44.105 SQ.M.	44.105 SQ.M.	44.105 SQ.M.	44.105 SQ.M.	44.105 SQ.M.	44.105 SQ.M.	84.05 SQ.M.	84.05 SQ.M.	84.05 SQ.M.	843.91 SQ.M.
TOTAL		94.30 SQ.M.	94.30 SQ.M.	98.306 SQ.M.	98.306 SQ.M.	98.306 SQ.M.	98.306 SQ.M.	98.306 SQ.M.	98.306 SQ.M.	98.306 SQ.M.	1184.63 SQ.M.	1184.63 SQ.M.	1184.63 SQ.M.	1184.63 SQ.M.
EXCESS BAL. AREA														
GRAND TOTAL		94.30 SQ.M.	94.30 SQ.M.	98.306 SQ.M.	98.306 SQ.M.	98.306 SQ.M.	98.306 SQ.M.	98.306 SQ.M.	98.306 SQ.M.	98.306 SQ.M.	1184.63 SQ.M.	1184.63 SQ.M.	1184.63 SQ.M.	1184.63 SQ.M.

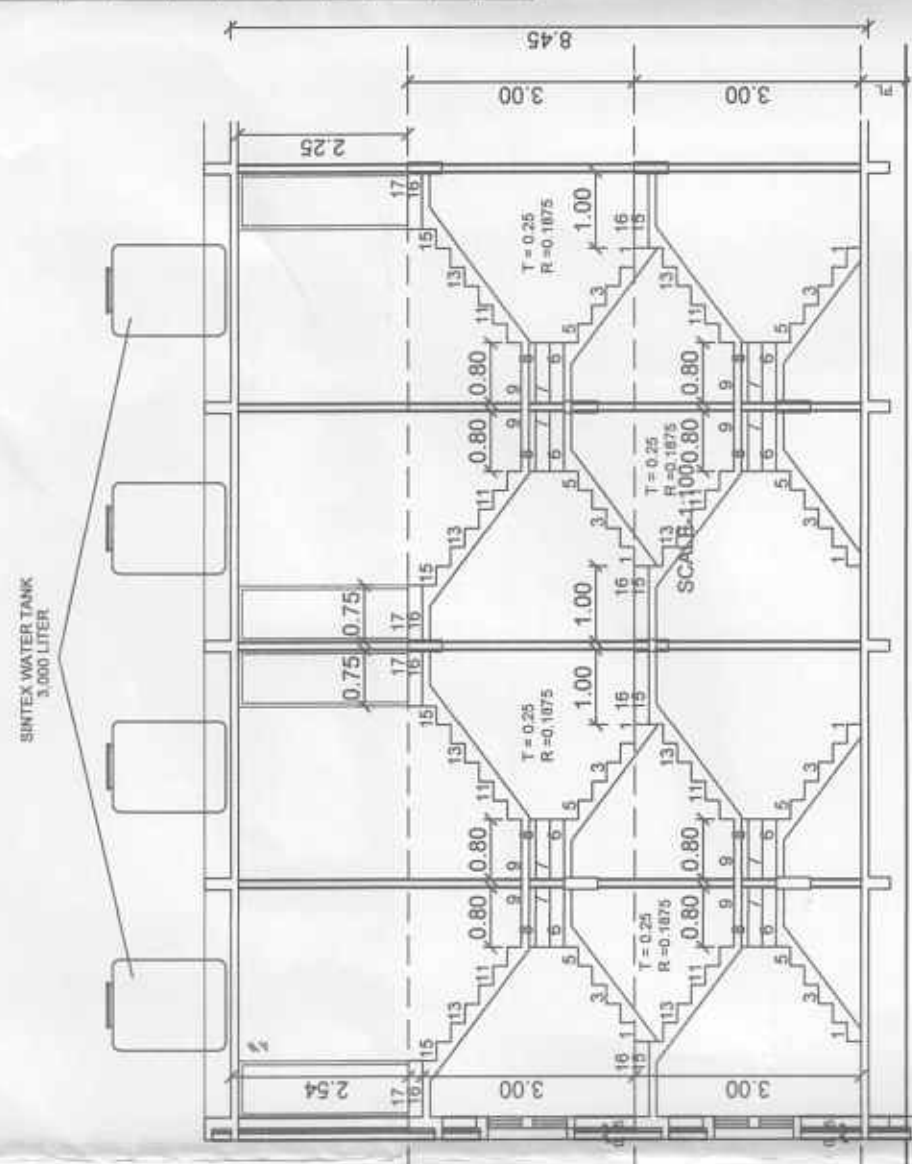


SECTION "A-A"
FOR TYPE - 'D' & 'E'


TYPE OF - 'D' & 'E'

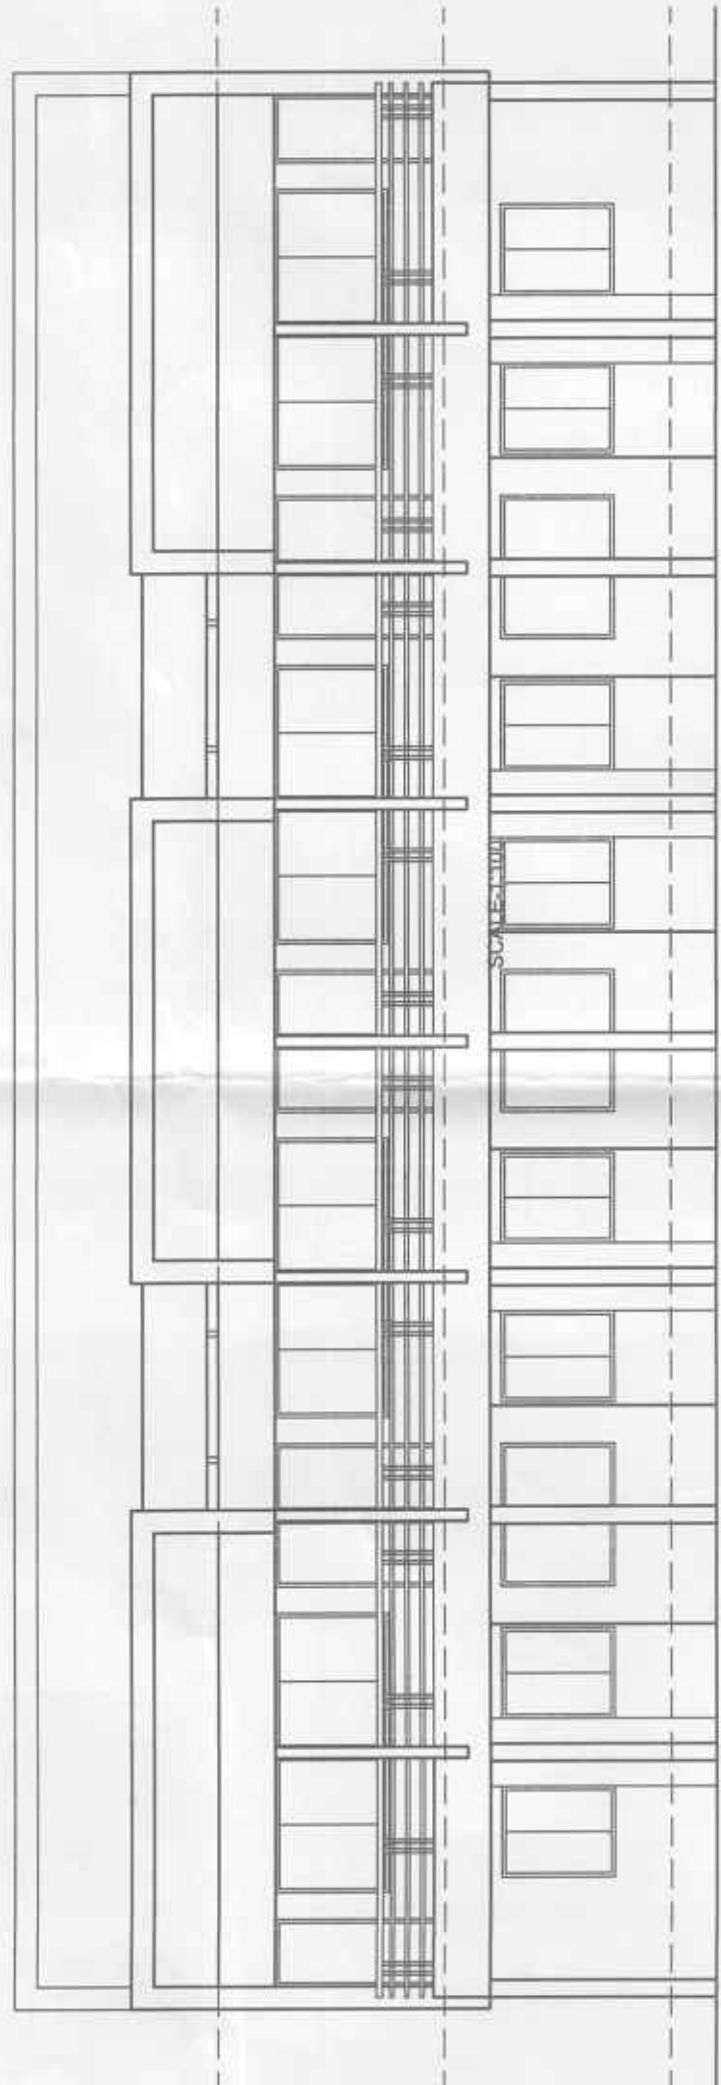

ELEVATION
FOR TYPE - 'D' & 'E'

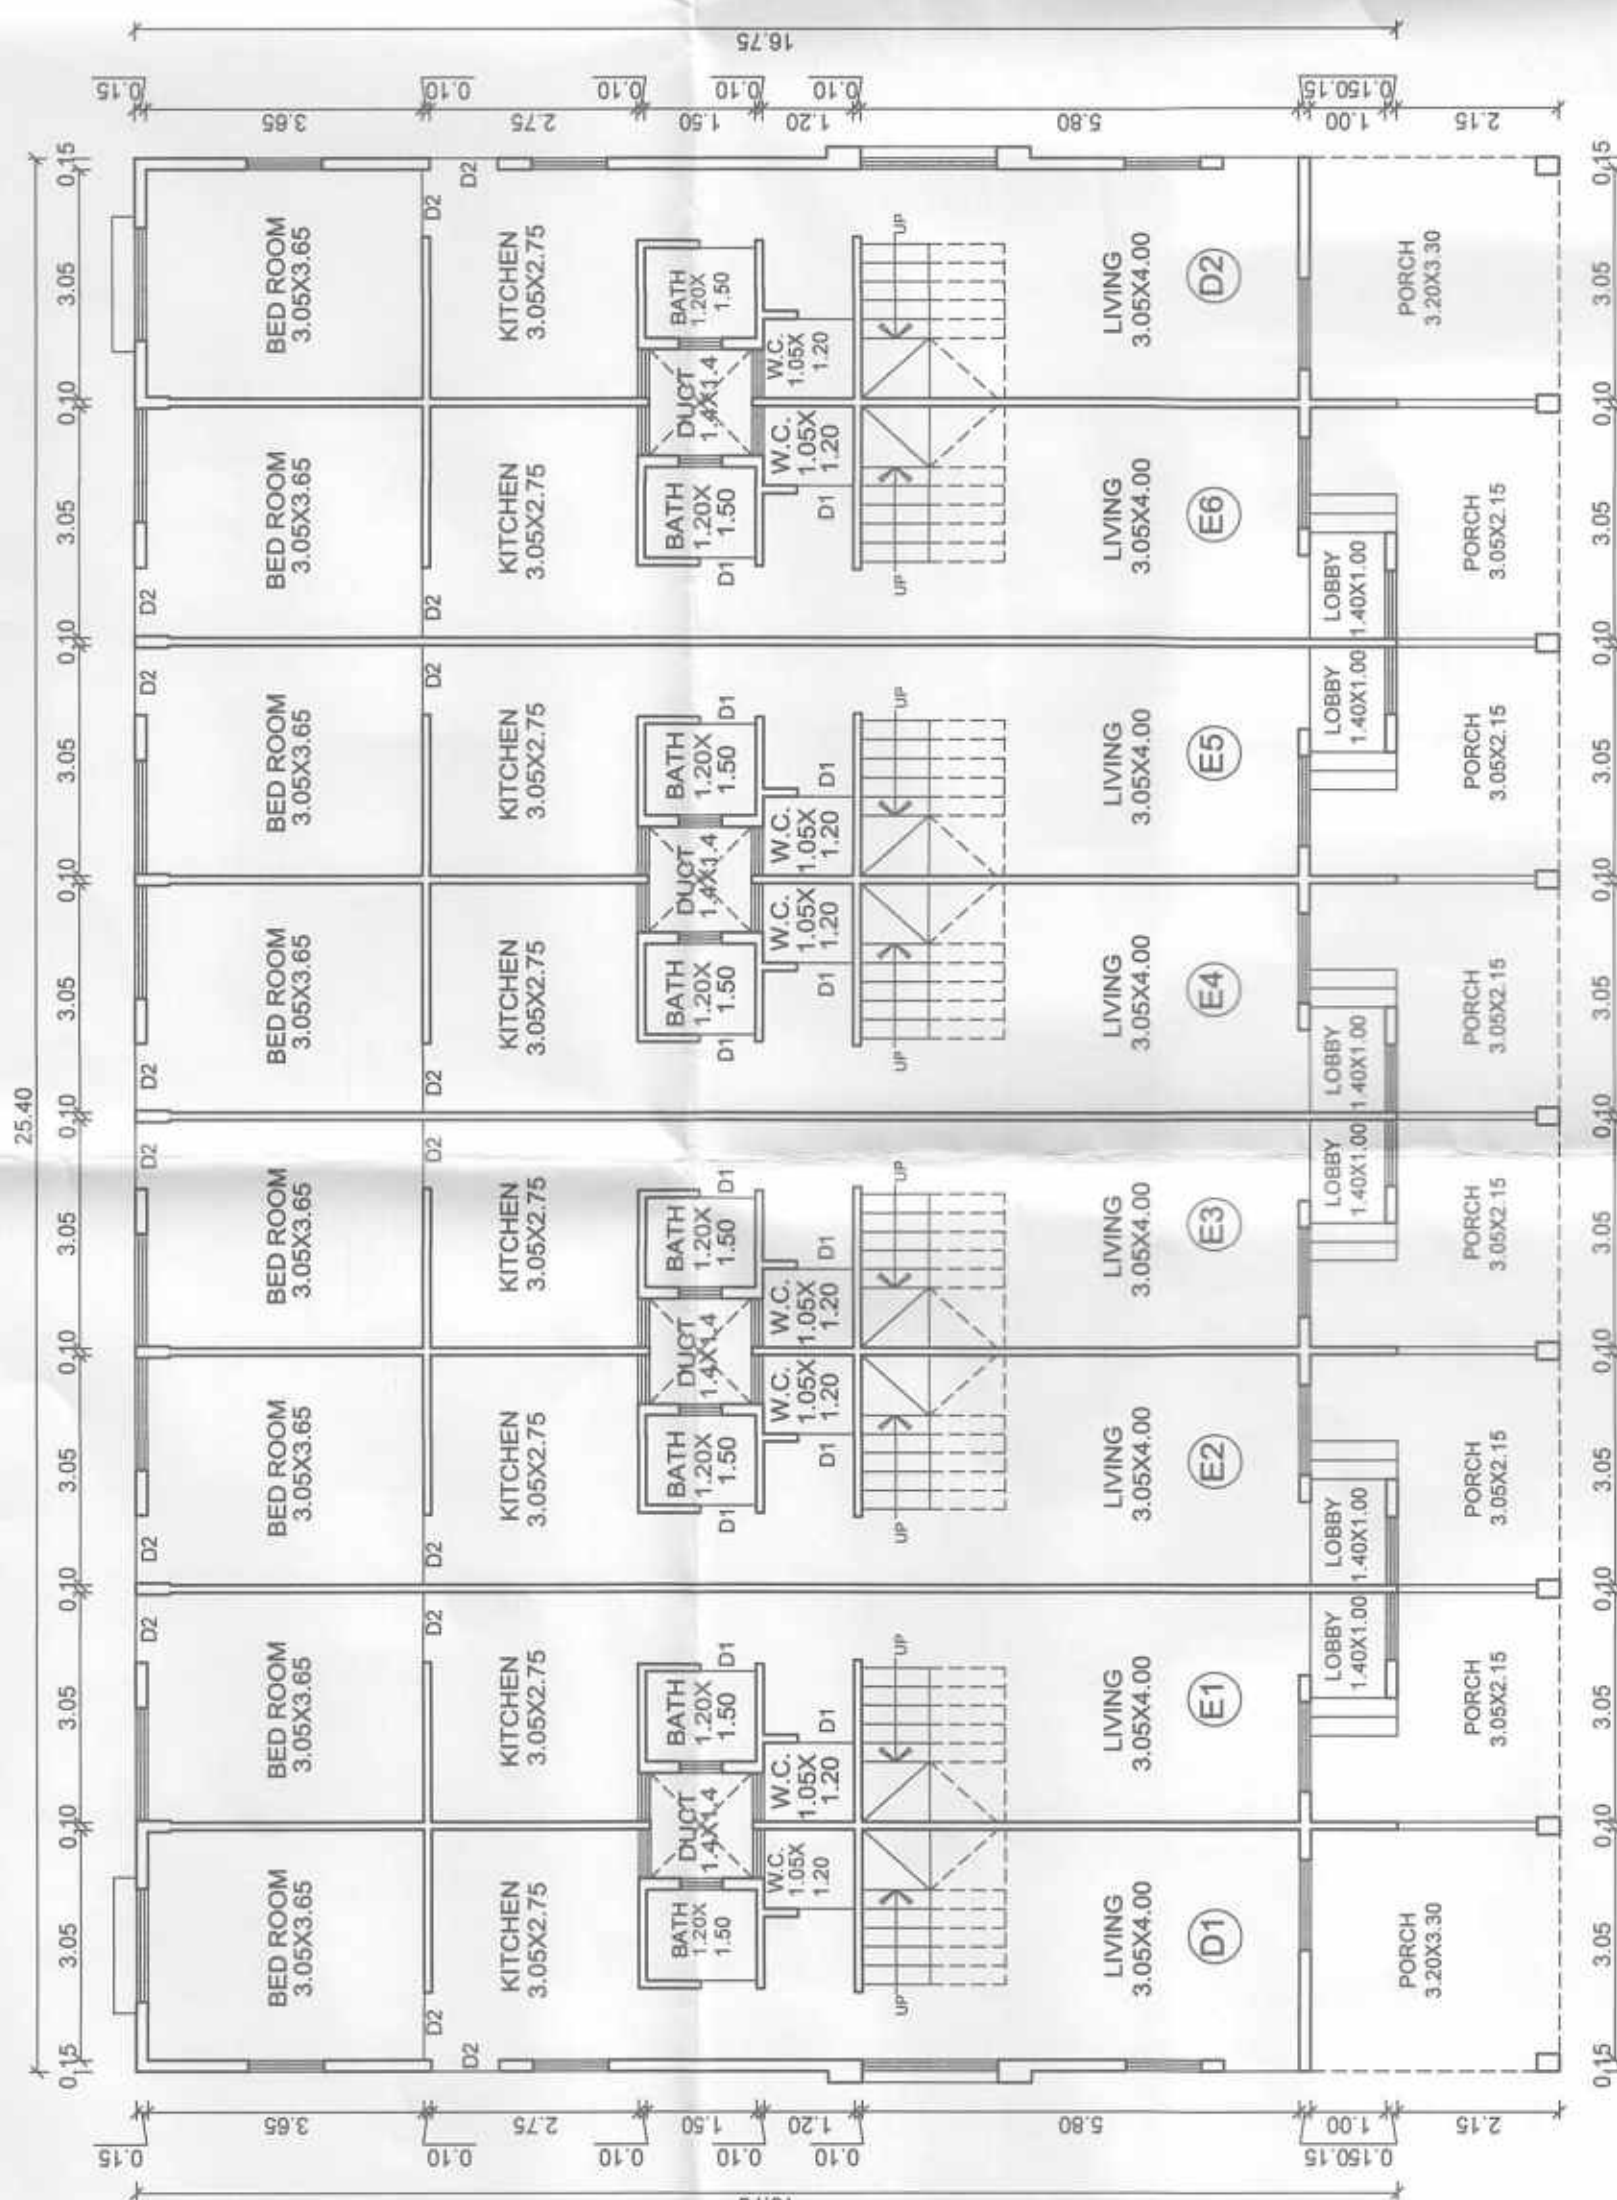

GROUND FLOOR PLAN
SCALE:1:100
FOR TYPE - 'D' & 'E'

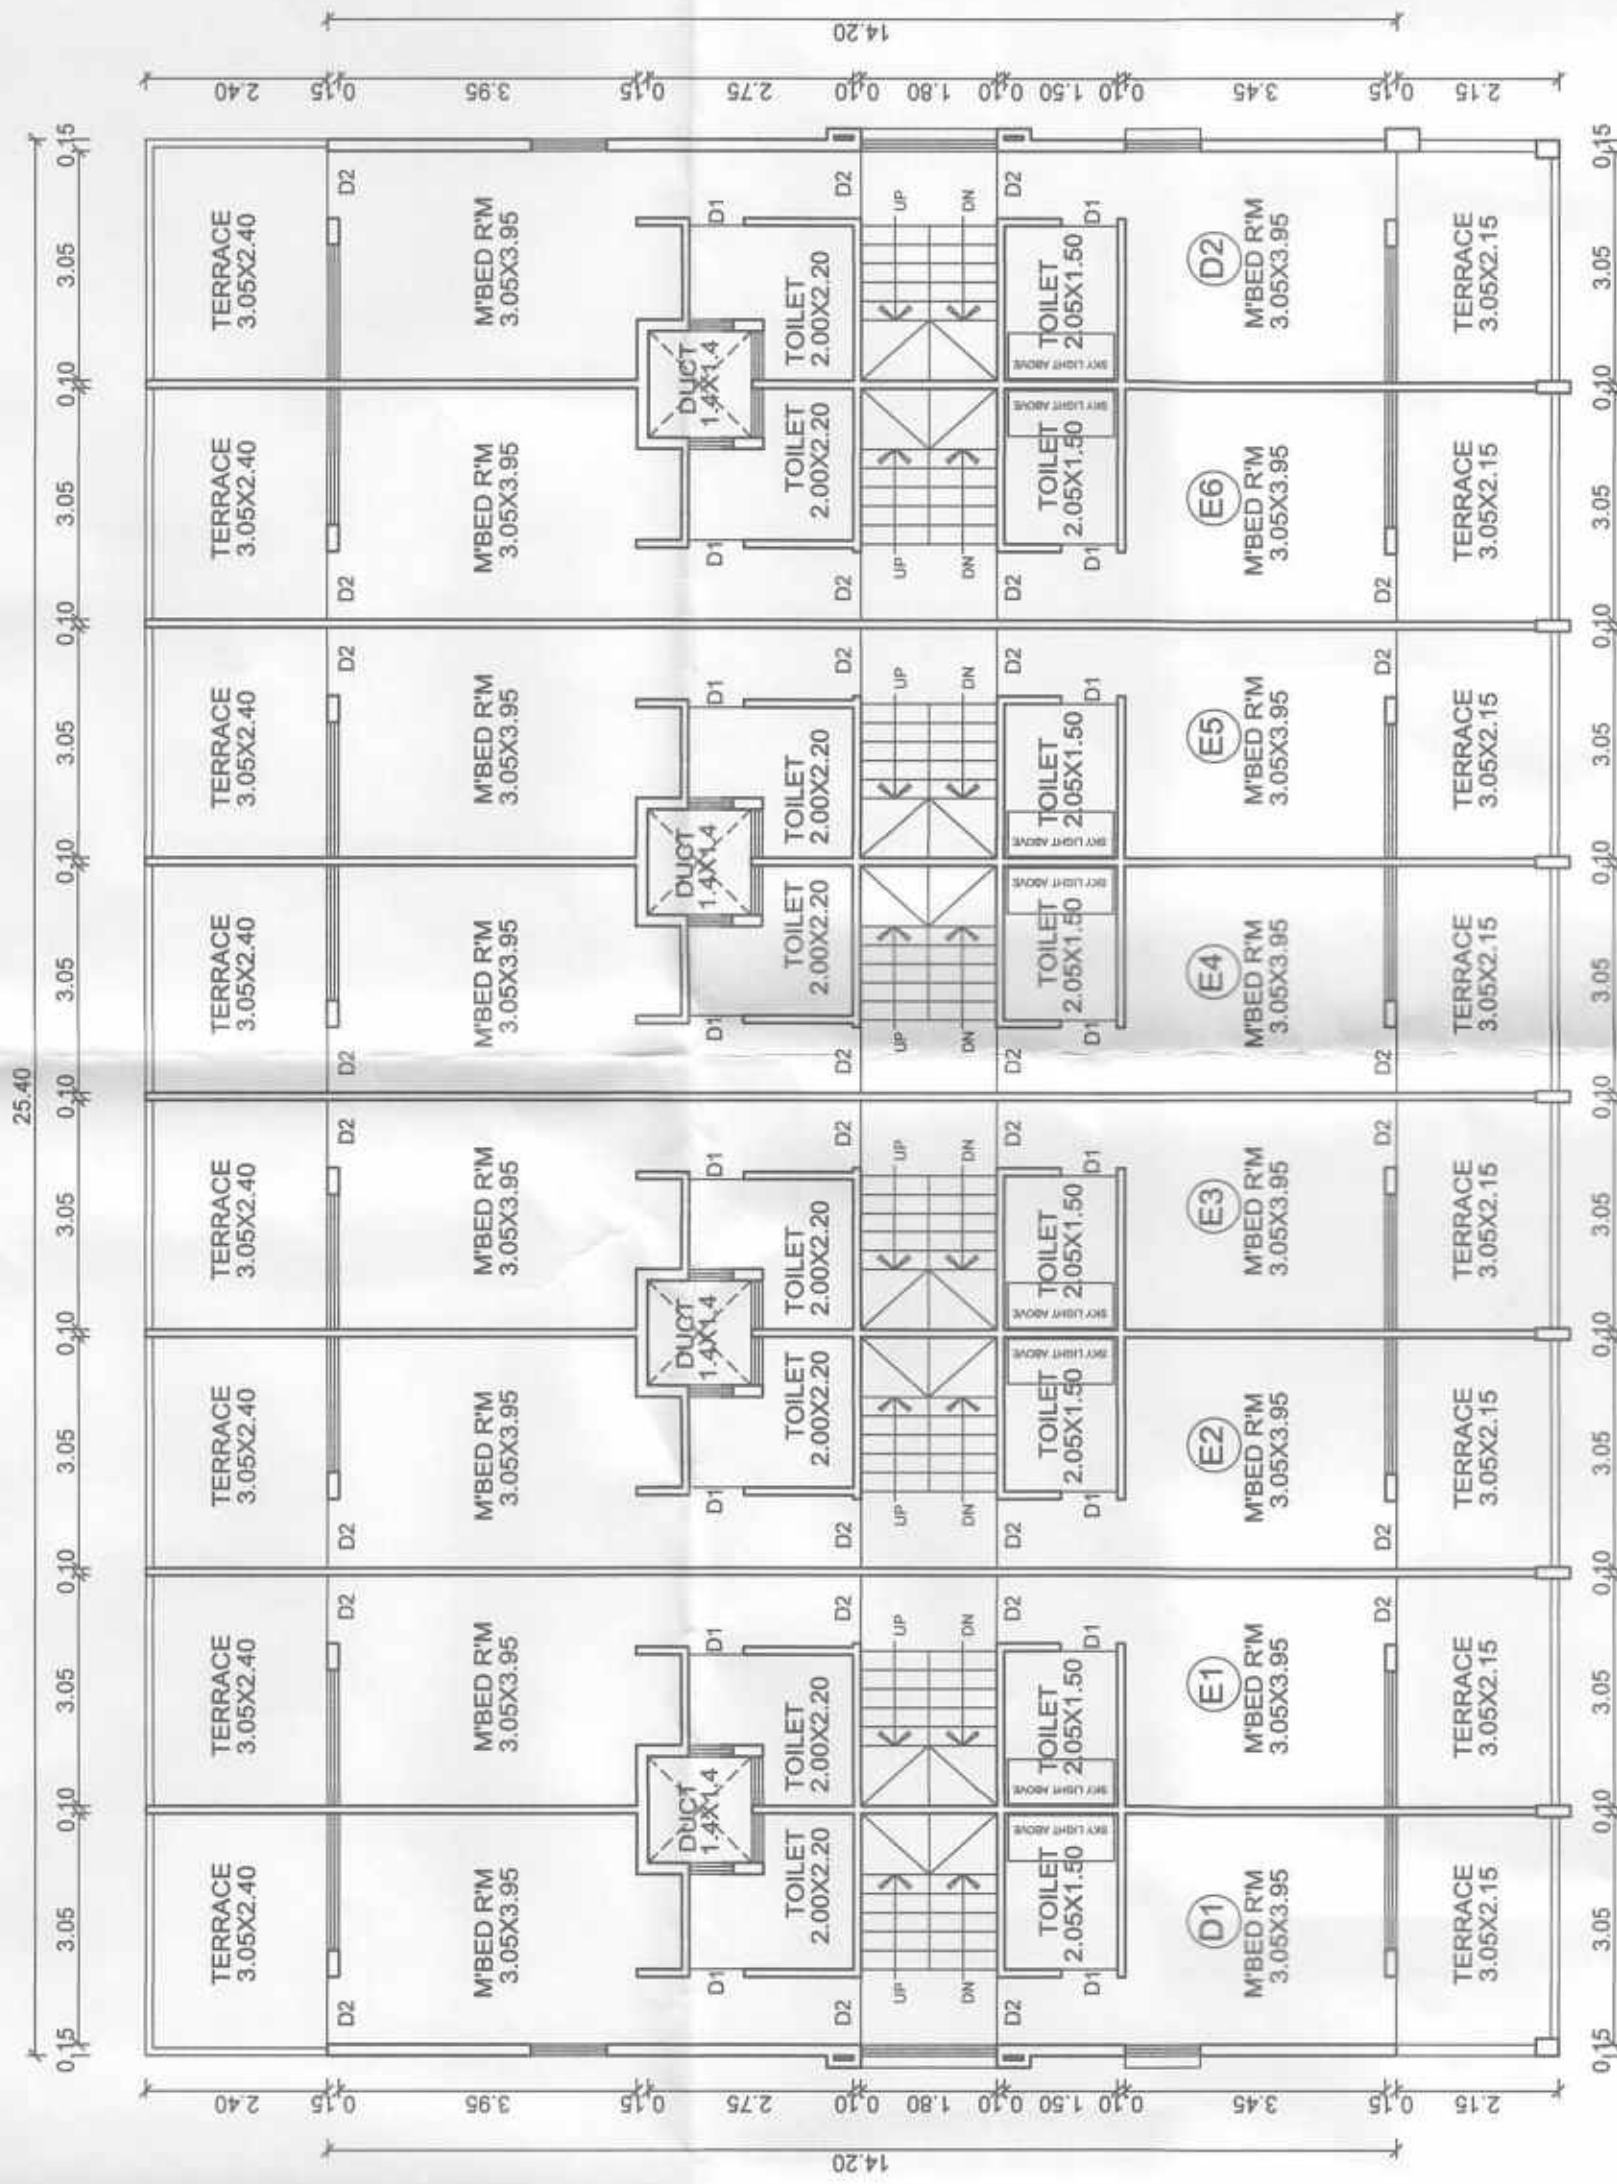

FIRST FLOOR PLAN
SCALE:1:100
FOR TYPE - 'D' & 'E'

Plot Area Statement Before Amalgamation Plan

SR. NO.	PLOT NO.	PLOT AREA
01	01	1086.12 SQ.M.
TOTAL PLOT AREA		1086.12 SQ.M.

Plot Area Statement As per Sub-Division Plan

SR. NO.	PLOT NO.	PLOT AREA
01	1/1	108.49 SQ.M.
02	1/2	101.02 SQ.M.
03	1/3	130.00 SQ.M.
04	1/4	73.24 SQ.M.
05	1/5	72.36 SQ.M.
06	1/6	71.48 SQ.M.
07	1/7	70.60 SQ.M.
08	1/8	69.72 SQ.M.
09	1/9	68.84 SQ.M.
10	1/10	127.29 SQ.M.
11	1/11	101.54 SQ.M.
12	1/12	101.54 SQ.M.
TOTAL PLOT AREA		1086.12 SQ.M.

GROUND FLOOR
GROSS AREA
A) - 25.40 X 16.75 = 425.45 SQ.M.
TOTAL GROSS AREA = 425.45 SQ.M.
DEDUCTIONS - NIL
D1) 1.40 X 1.40 X 04 = 07.84 SQ.M.
TOTAL DEDUCTION = 07.84 SQ.M.
BUP AREA OF GROUND FLOOR - 417.61 SQ.M.

FOR TYPE - 'D' & 'E'

FIRST FLOOR
GROSS AREA
A) - 25.40 X 14.20 = 360.68 SQ.M.
TOTAL GROSS AREA = 360.68 SQ.M.
DEDUCTIONS - NIL
D1) 1.40 X 1.40 X 04 = 07.84 SQ.M.
TOTAL DEDUCTION = 07.84 SQ.M.
BUP AREA OF FIRST FLOOR - 352.84 SQ.M.

FOR TYPE - 'D' & 'E'

PROPOSED RESIDENTIAL BUILDING
{ ROW HOUSES } SITUATED ON AMALGAMATED
AND SUB-DIVIDED PLOT NO. 1/1 TO 1/12
OF S. NO. 104/1, AT KRISHNAPURI,
RAMANAND - NAGAR, OF KRISHNAPURI SHIWAR,
IN PACHORA, TAL. :- PACHORA, DIST. :- JALGAON.
FOR :-
Shri. PUNAMCHAND RAMANAD MOR.

PERFORMER-1

AREA STATEMENT	SQ.M.
1. NET AREA OF PLOT	1086.12
2. BUILT UP AREA WITH REFERENCE TO BASIC F.S.L.	1086.12
3. AS PER FRONT ROAD WIDTH (S.No. 8 X 1.53)	1677.06
4. TOTAL PERMISSIBLE BUP AREA	1844.77
5. TOTAL BUILT UP AREA IN PROPOSAL	1184.63
6. F.S.I. CONSUMED (5/1)	1.08

Shri. PUNAMCHAND RAMANAD MOR
FOR THE DESIGNER COLLECTIVE

Architect

At SANJAY G. MHALAS
ARCHITECT (REG. NO. 04/17/0998)



the DESIGNERS' collective

Architects, Interior designers & project management consultants
1. Panchsheel park, behind wooden showroom
patil lane no. 26, off college road, Naka - 422005
ph. : (+91 253) 2579562, 2580153, fax : 2580157
e-mail : info@tdc.org.in, tdc@tdc.org.in

DWG NO.	JOB NO.	SCALE	DATE	CAD BY	CHK BY
M.C.D-1	T. (NEW)	1:100	[22/11/2017]	CHET@N	S.G.MHALAS

(RAMANAND NAGAR) INDUSTRY CORPORATION LTD., NEW CORPORATION CORPORATION 06