




TYPE OF - "C"

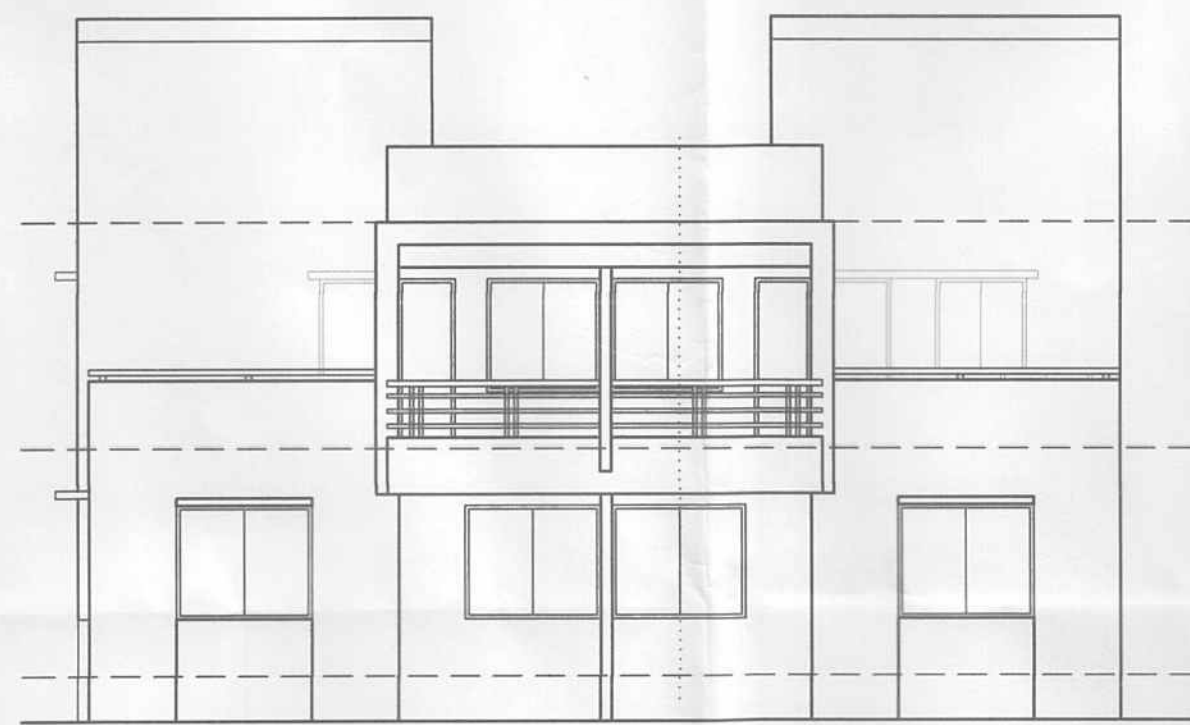


ELEVATION
FOR TYPE - "C" SCALE:1:100

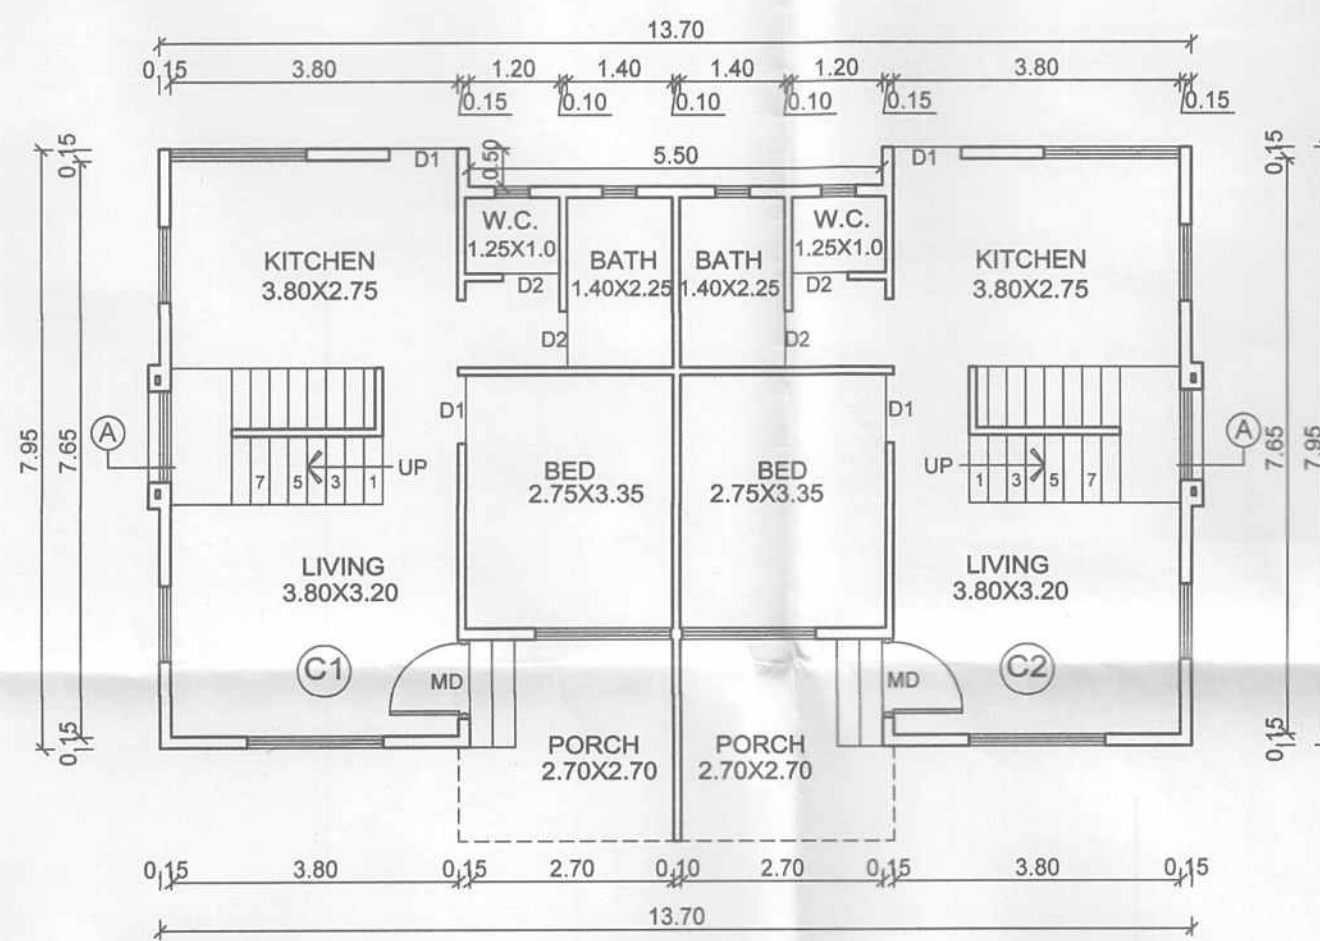


GROUND FLOOR PLAN
SCALE:1:100
FOR TYPE - "C"

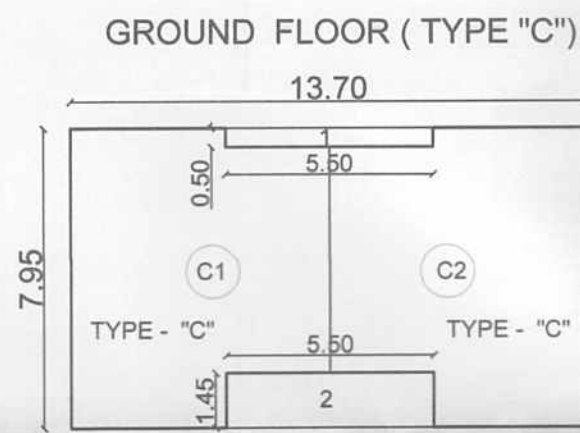


GROUND FLOOR
GROSS AREA
A) - 13.70 X 07.95 = 108.92 SQ.M.
TOTAL GROSS AREA = 108.92 SQ.M.
DEDUCTIONS -
01) 5.50 X 0.50 X 01 = 02.75 SQ.M.
01) 5.50 X 1.45 X 01 = 07.97 SQ.M.
TOTAL DEDUCTION = 10.72 SQ.M.
B/U.P AREA OF GROUND FLOOR - 98.20 SQ.M.

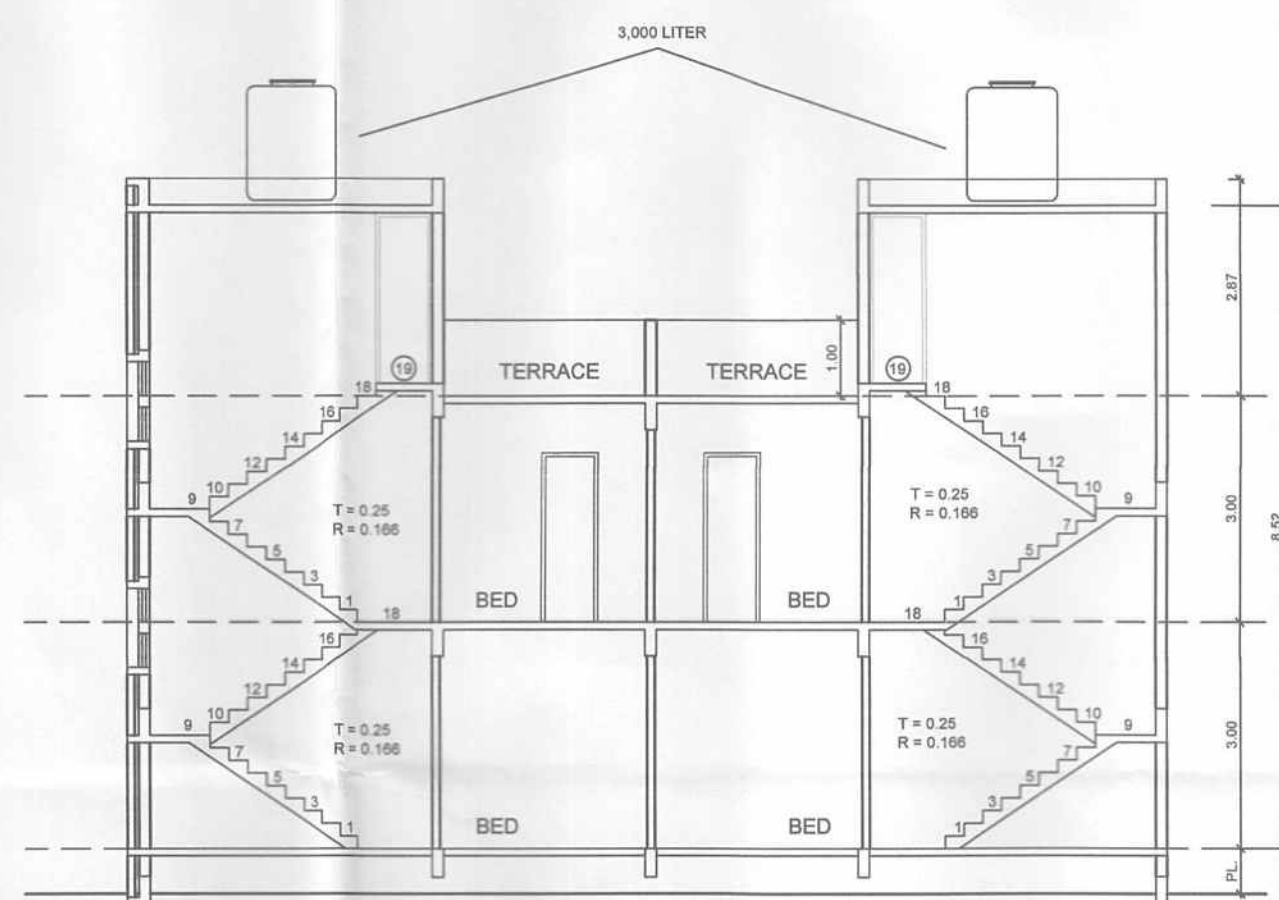



SECTION "A-A"
FOR TYPE - "C" SCALE:1:100

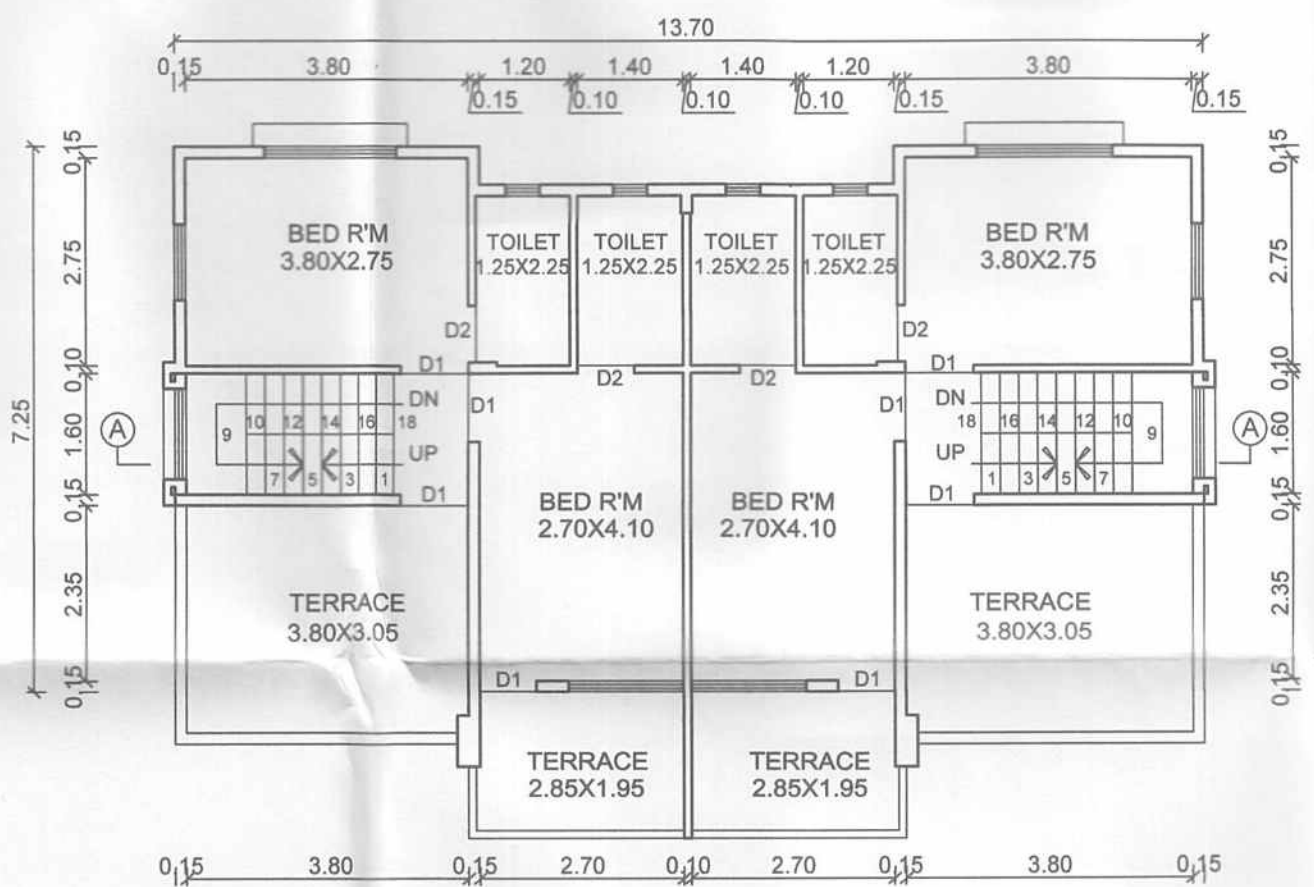


FIRST FLOOR PLAN
SCALE:1:100
FOR TYPE - "C"

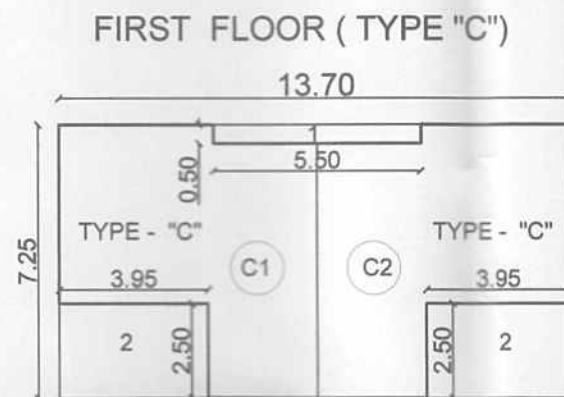


FIRST FLOOR
GROSS AREA
A) - 13.70 X 07.25 = 99.32 SQ.M.
TOTAL GROSS AREA = 99.32 SQ.M.
DEDUCTIONS -
01) 5.50 X 0.50 X 01 = 02.75 SQ.M.
01) 5.50 X 1.45 X 01 = 07.97 SQ.M.
TOTAL DEDUCTION = 10.72 SQ.M.
B/U.P AREA OF GROUND FLOOR - 88.60 SQ.M.

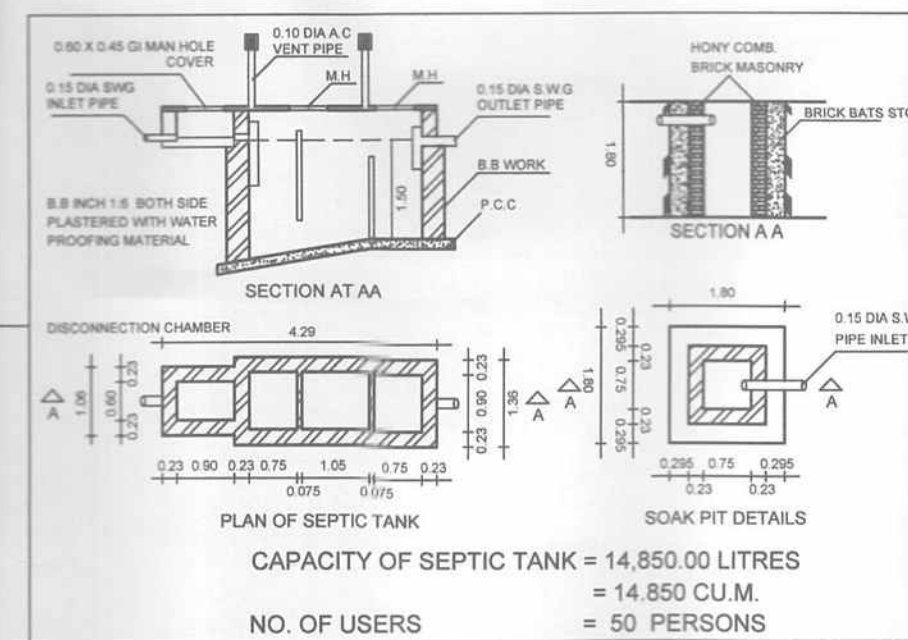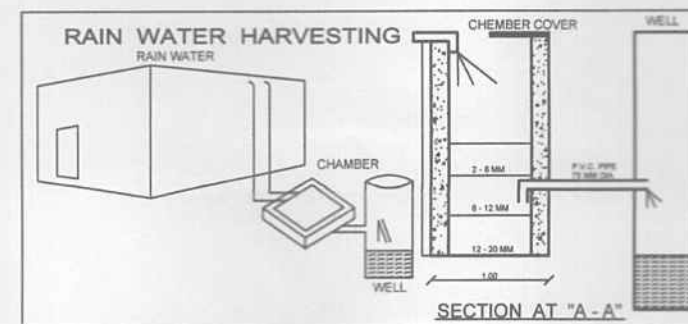

TYPE OF - "F"

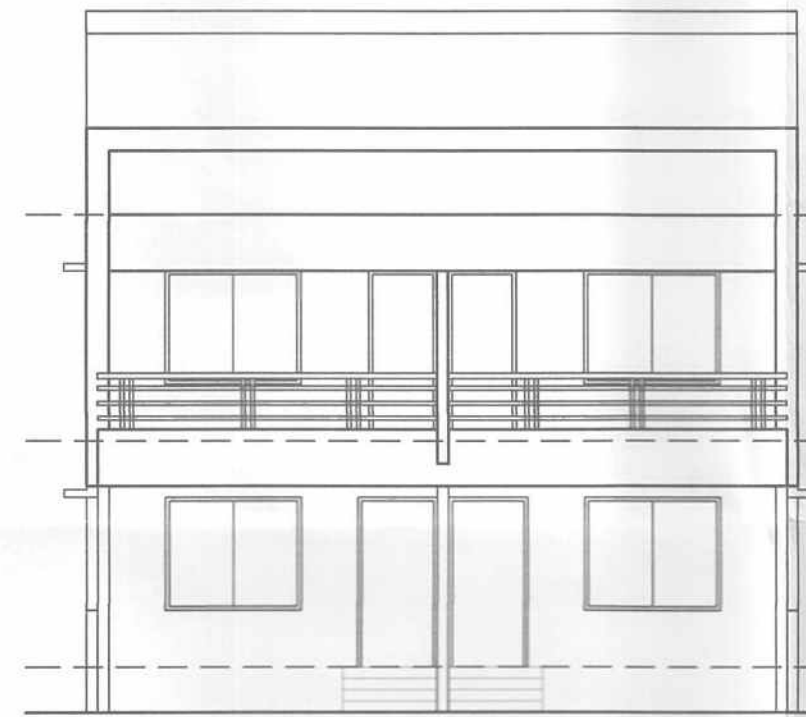


ELEVATION
FOR TYPE - "F" SCALE:1:100

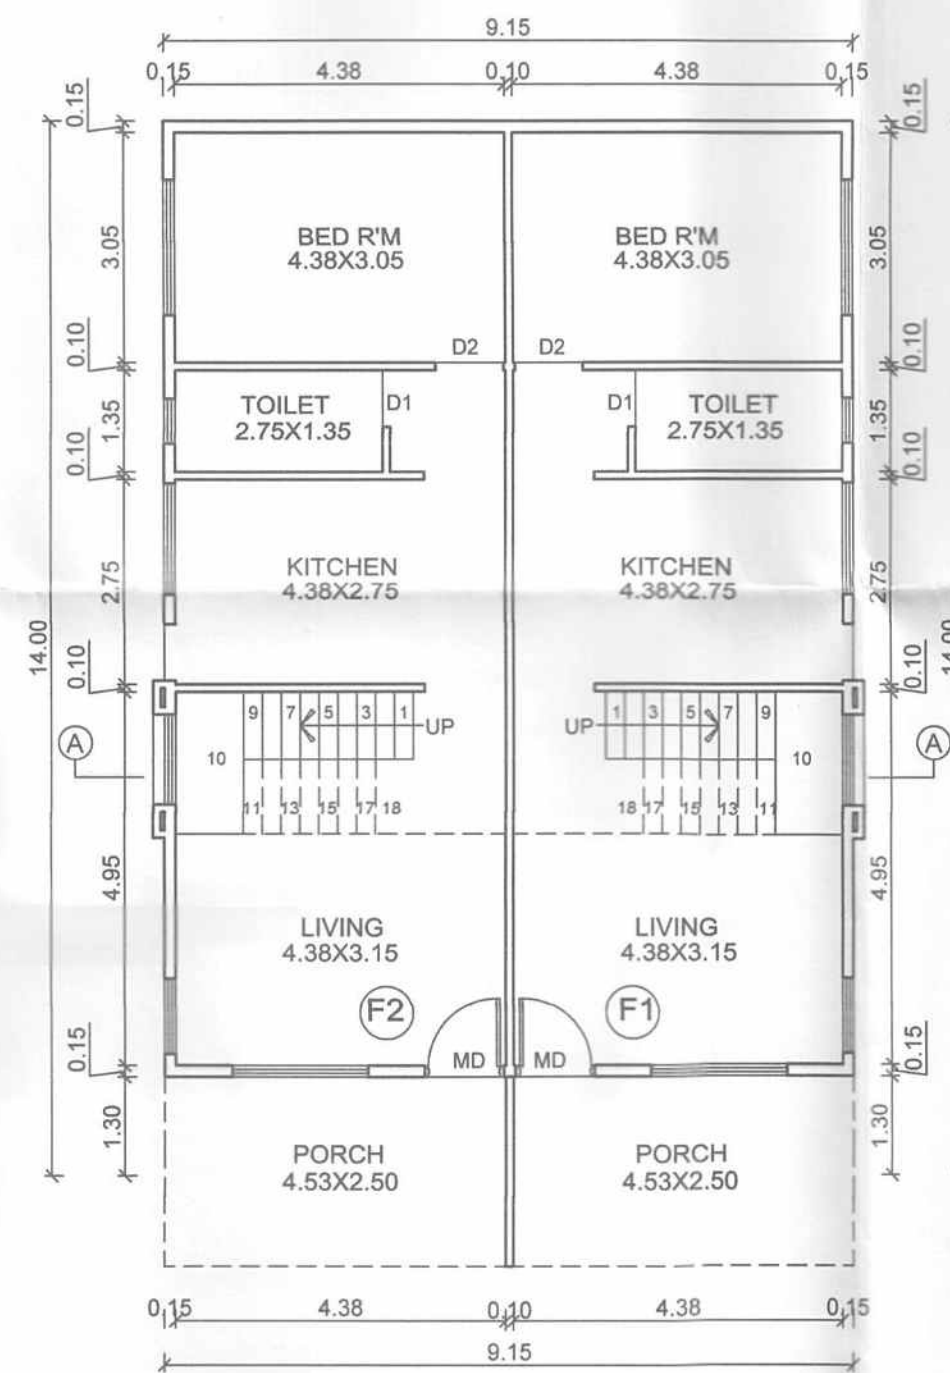


GROUND FLOOR PLAN
SCALE:1:100
FOR TYPE - "F"

GROUND FLOOR (TYPE "F")

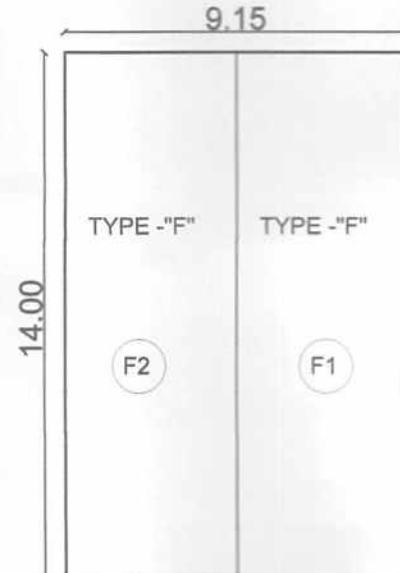


GROUND FLOOR
GROSS AREA
A) - 09.15 X 14.00 = 128.10 SQ.M.
TOTAL GROSS AREA = 128.10 SQ.M.
DEDUCTIONS - NIL

TOTAL DEDUCTION = NIL
B/U.P AREA OF GROUND FLOOR - 128.10 SQ.M.
FOR TYPE - "F"

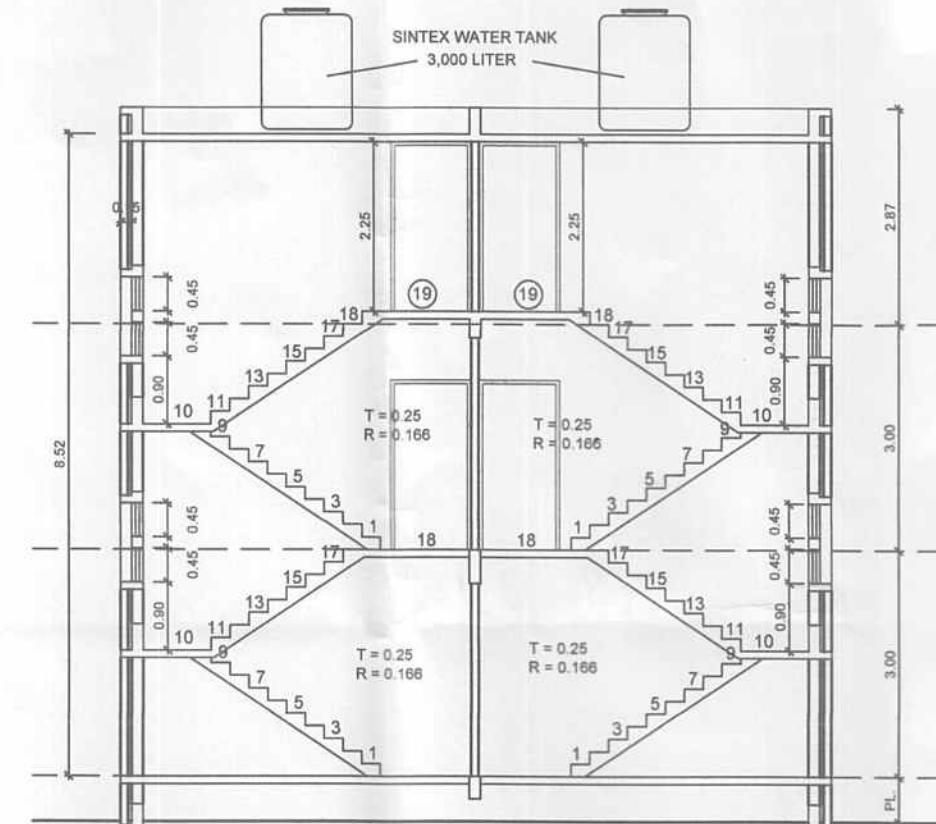


SECTION "A-A"
FOR TYPE - "F" SCALE:1:100

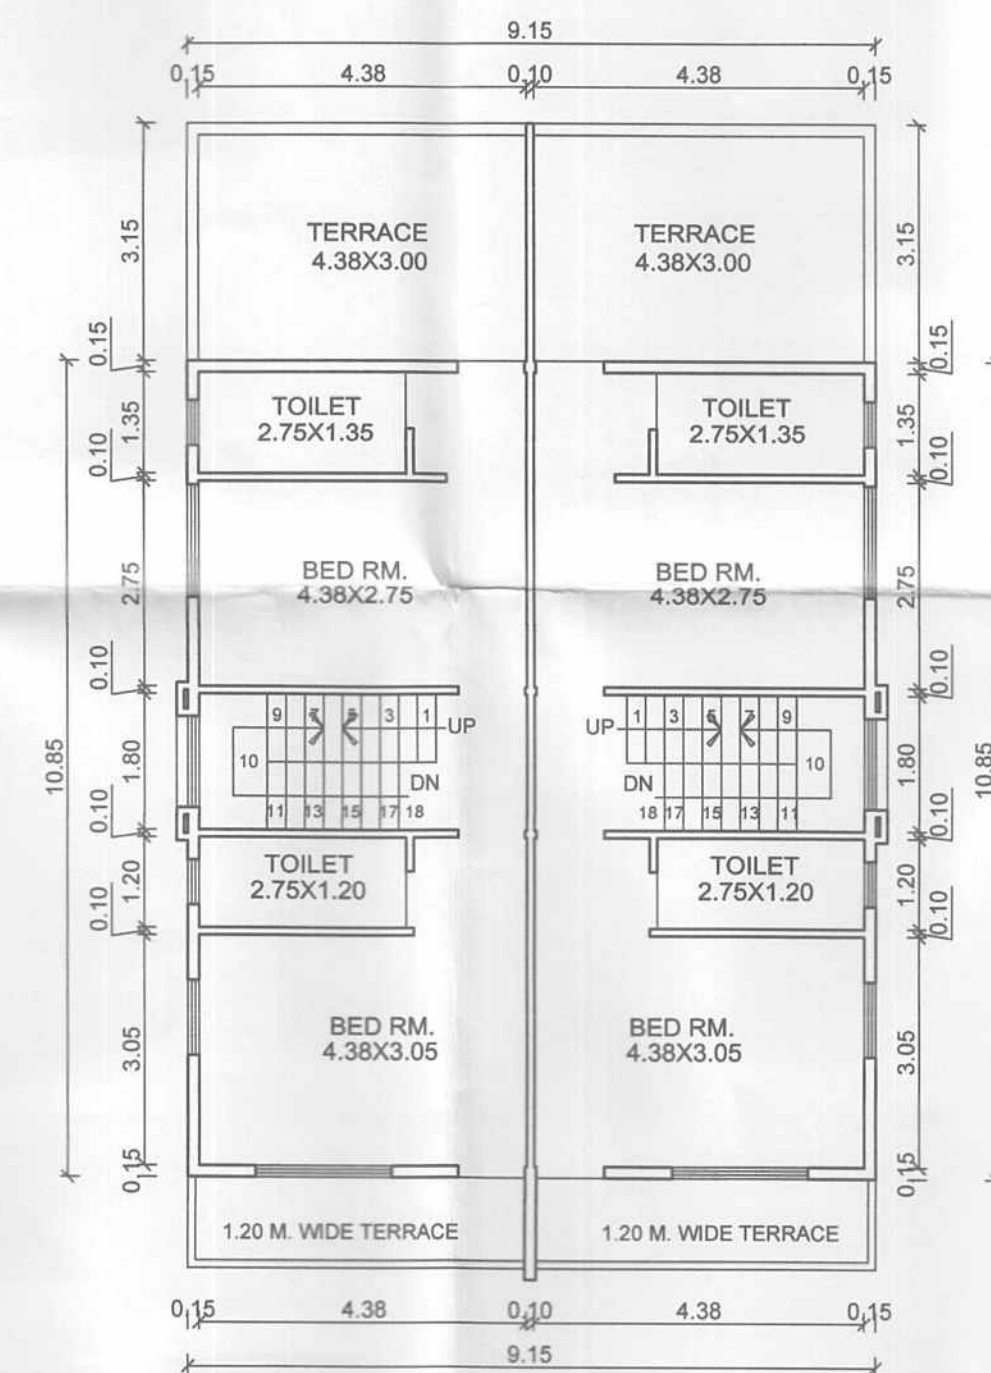

FIRST FLOOR PLAN
SCALE:1:100
FOR TYPE - "F"

FIRST FLOOR (TYPE "F")

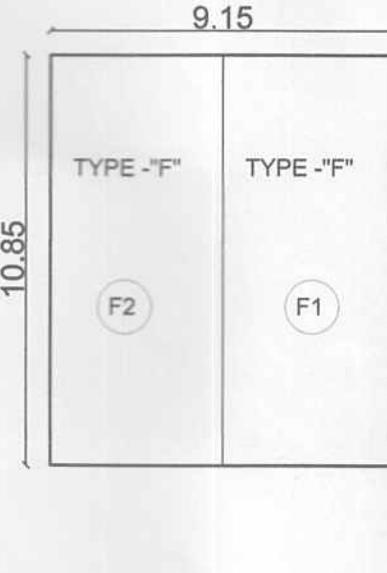


FIRST FLOOR
GROSS AREA
A) - 09.15 X 10.85 = 99.28 SQ.M.
TOTAL GROSS AREA = 99.28 SQ.M.
DEDUCTIONS - NIL

TOTAL DEDUCTION = NIL
B/U.P AREA OF FIRST FLOOR - 99.28 SQ.M.
FOR TYPE - "F"

P.NO.1/1 TO 1/12

-STAMP OF APPROVAL-

SHEET NO.02 /02

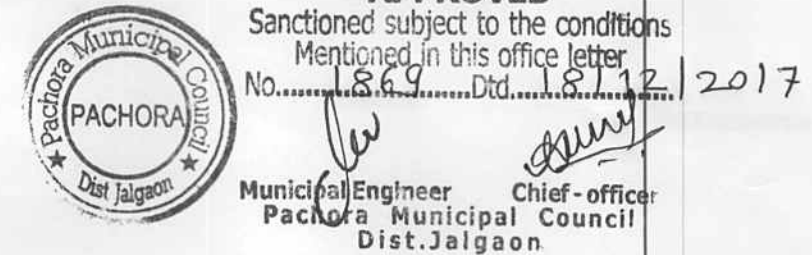

PROPOSED RESIDENTIAL BUILDING
{ ROW HOUSES } SITUATED ON AMALGAMATED
AND SUB-DIVIDED PLOT NO. 1/1 TO 1/12
OF S. NO. 104/1, AT KRISHNAPURI,
RAMANAND - NAGAR, OF KRISHNAPURI SHIWAR,
IN PACHORA, TAL. :- PACHORA, DIST. :- JALGAON.
FOR :-
Shri. PUNAMCHAND RAMANAD MOR.

Shri. PUNAMCHAND RAMANAD MOR
OWNER SIGNATURE
FOR THE DESIGNERS' COLLECTIVE

Sanjay G. Mhalas
ARCHITECT (REG NO. CA/87/10988)

the DESIGNERS' collective
architects, interior designers & project management consultants

1, paranjape park, behind woodland showroom,
patil lane no. 2B, off college road, Nasik - 422005
ph. : (+91 253) 2579566, 2580163, fax : 2580167
e-mail : sanjay.mhalas@gmail.com, art@tdc.net.in

DRG NO.	JOB NO.	SCALE	DATE	CAD BY	CHK BY
M.C.D-1	T- (NEW)	1:100	22/11/2017	CHET@N	S.G.MHALAS
FILE NAME: PC-2/D/THATTE/PACHORA/KUMAWAT SANJAY ROW HOUSES (RAMANAND NAGAR) NEW / CORPORATION / 1-NEW CORPORATION / CORPORATION 05					

TYPE	SIZE	SPECIFICATION
D1	0.75 M X 2.10 M	TEAK WOOD FRAME PANELED
D2	0.90 M X 2.10 M	FLUSH DOOR AS PER DETAILS
D3	1.00 M X 2.10 M	DRAWINGS
FD	1.20 M X 2.10 M	GLASS FOLDING DOOR.
FD	2.10 M X 2.10 M	GLASS FOLDING DOOR.
RS	2.40 M X 2.40 M	VERTICAL ROLLING SHUTTERS
W	0.60 M X 1.20 M	
W1	0.90 M X 1.20 M	TEAK WOOD OR MILD STEEL
W2	1.20 M X 1.20 M	OR ALUMINIUM SLADING
W3	1.50 M X 1.20 M	GLAZED WINDOW AS PER
W4	1.80 M X 1.20 M	DETAILS DRAWINGS
W5	2.40 M X 1.20 M	
V	0.60 M X 0.90 M	TEAK WOOD OR M.S. GLAZED
V1	0.60 M X 0.60 M	VENTILATORS AS PER DETAILS