



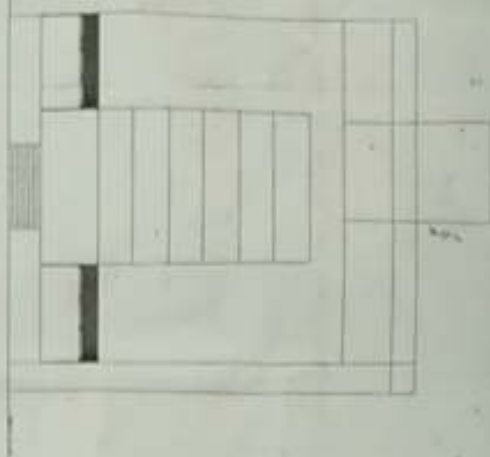


FRONT ELEVATION

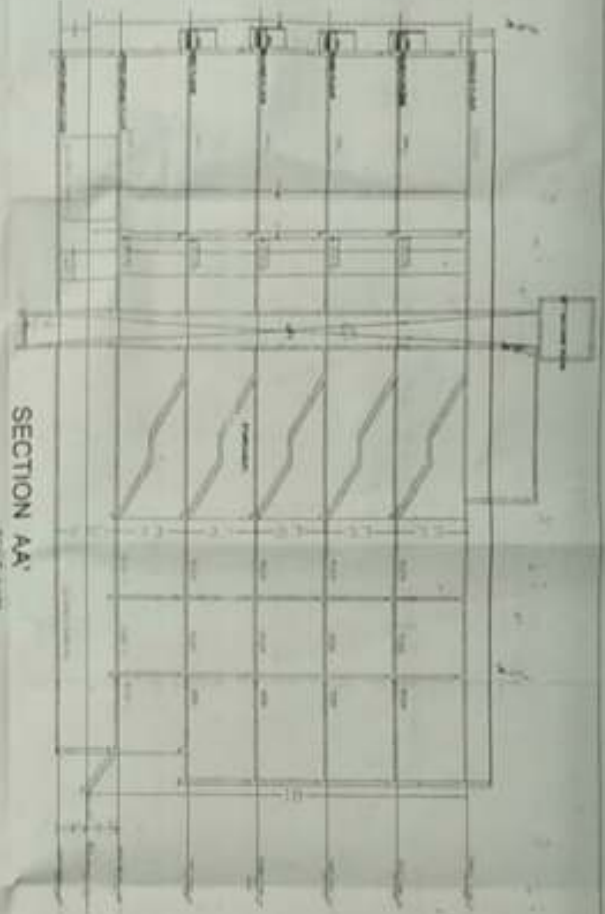

SECTION AA'

SCALE 1/8" = 1'-0"

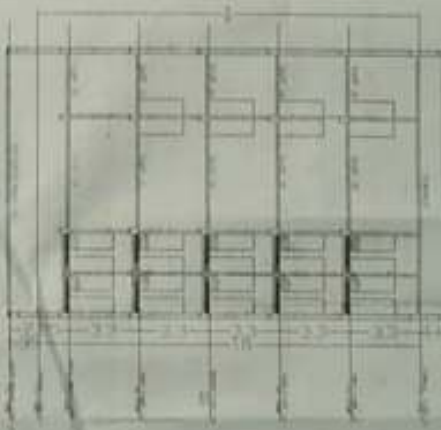

SECTION BB'

SCALE 1/8" = 1'-0"



FIRST FLOOR PLAN



SECOND FLOOR PLAN



TYPICAL 1ST 2ND & 3RD FLOOR PLAN

BLOCK PLAN

SCALE 1/2" = 1'-0"



TYPICAL UPPER GROUND FLOOR PLAN



TYPICAL 1ST 2ND & 3RD FLOOR PLAN

COVERAGE AREA BLOCK PLAN

SCALE 1/2" = 1'-0"

PROJECT NO. 12345
 SHEET NO. 1 OF 1
 DATE: 12/31/2024
 DRAWN BY: [Name]
 CHECKED BY: [Name]
 APPROVED BY: [Name]

NO.	DESCRIPTION	QTY	UNIT	PRICE	TOTAL
1	CONCRETE	100	CU YD	120.00	12000.00
2	STEEL	50	TON	240.00	12000.00
3	LABOR	200	HOUR	60.00	12000.00
4	EQUIPMENT	10	DAY	1200.00	12000.00
5	PERMITS	1	SET	1000.00	1000.00
6	INSURANCE	1	YEAR	500.00	500.00
7	DESIGN	1	SET	2000.00	2000.00
8	CONSTRUCTION	1	YEAR	1000.00	1000.00
9	MAINTENANCE	1	YEAR	500.00	500.00
10	OPERATION	1	YEAR	500.00	500.00
11	REPAIR	1	YEAR	500.00	500.00
12	REPLACE	1	YEAR	500.00	500.00
13	RENOVATE	1	YEAR	500.00	500.00
14	RECONSTRUCT	1	YEAR	500.00	500.00
15	REBUILD	1	YEAR	500.00	500.00
16	REPAIR	1	YEAR	500.00	500.00
17	REPLACE	1	YEAR	500.00	500.00
18	RENOVATE	1	YEAR	500.00	500.00
19	RECONSTRUCT	1	YEAR	500.00	500.00
20	REBUILD	1	YEAR	500.00	500.00

TOTAL PROJECT COST: \$120,000.00
 TOTAL PROJECT VALUE: \$120,000.00
 TOTAL PROJECT PROFIT: \$12,000.00
 TOTAL PROJECT LOSS: \$0.00
 TOTAL PROJECT NET: \$108,000.00