



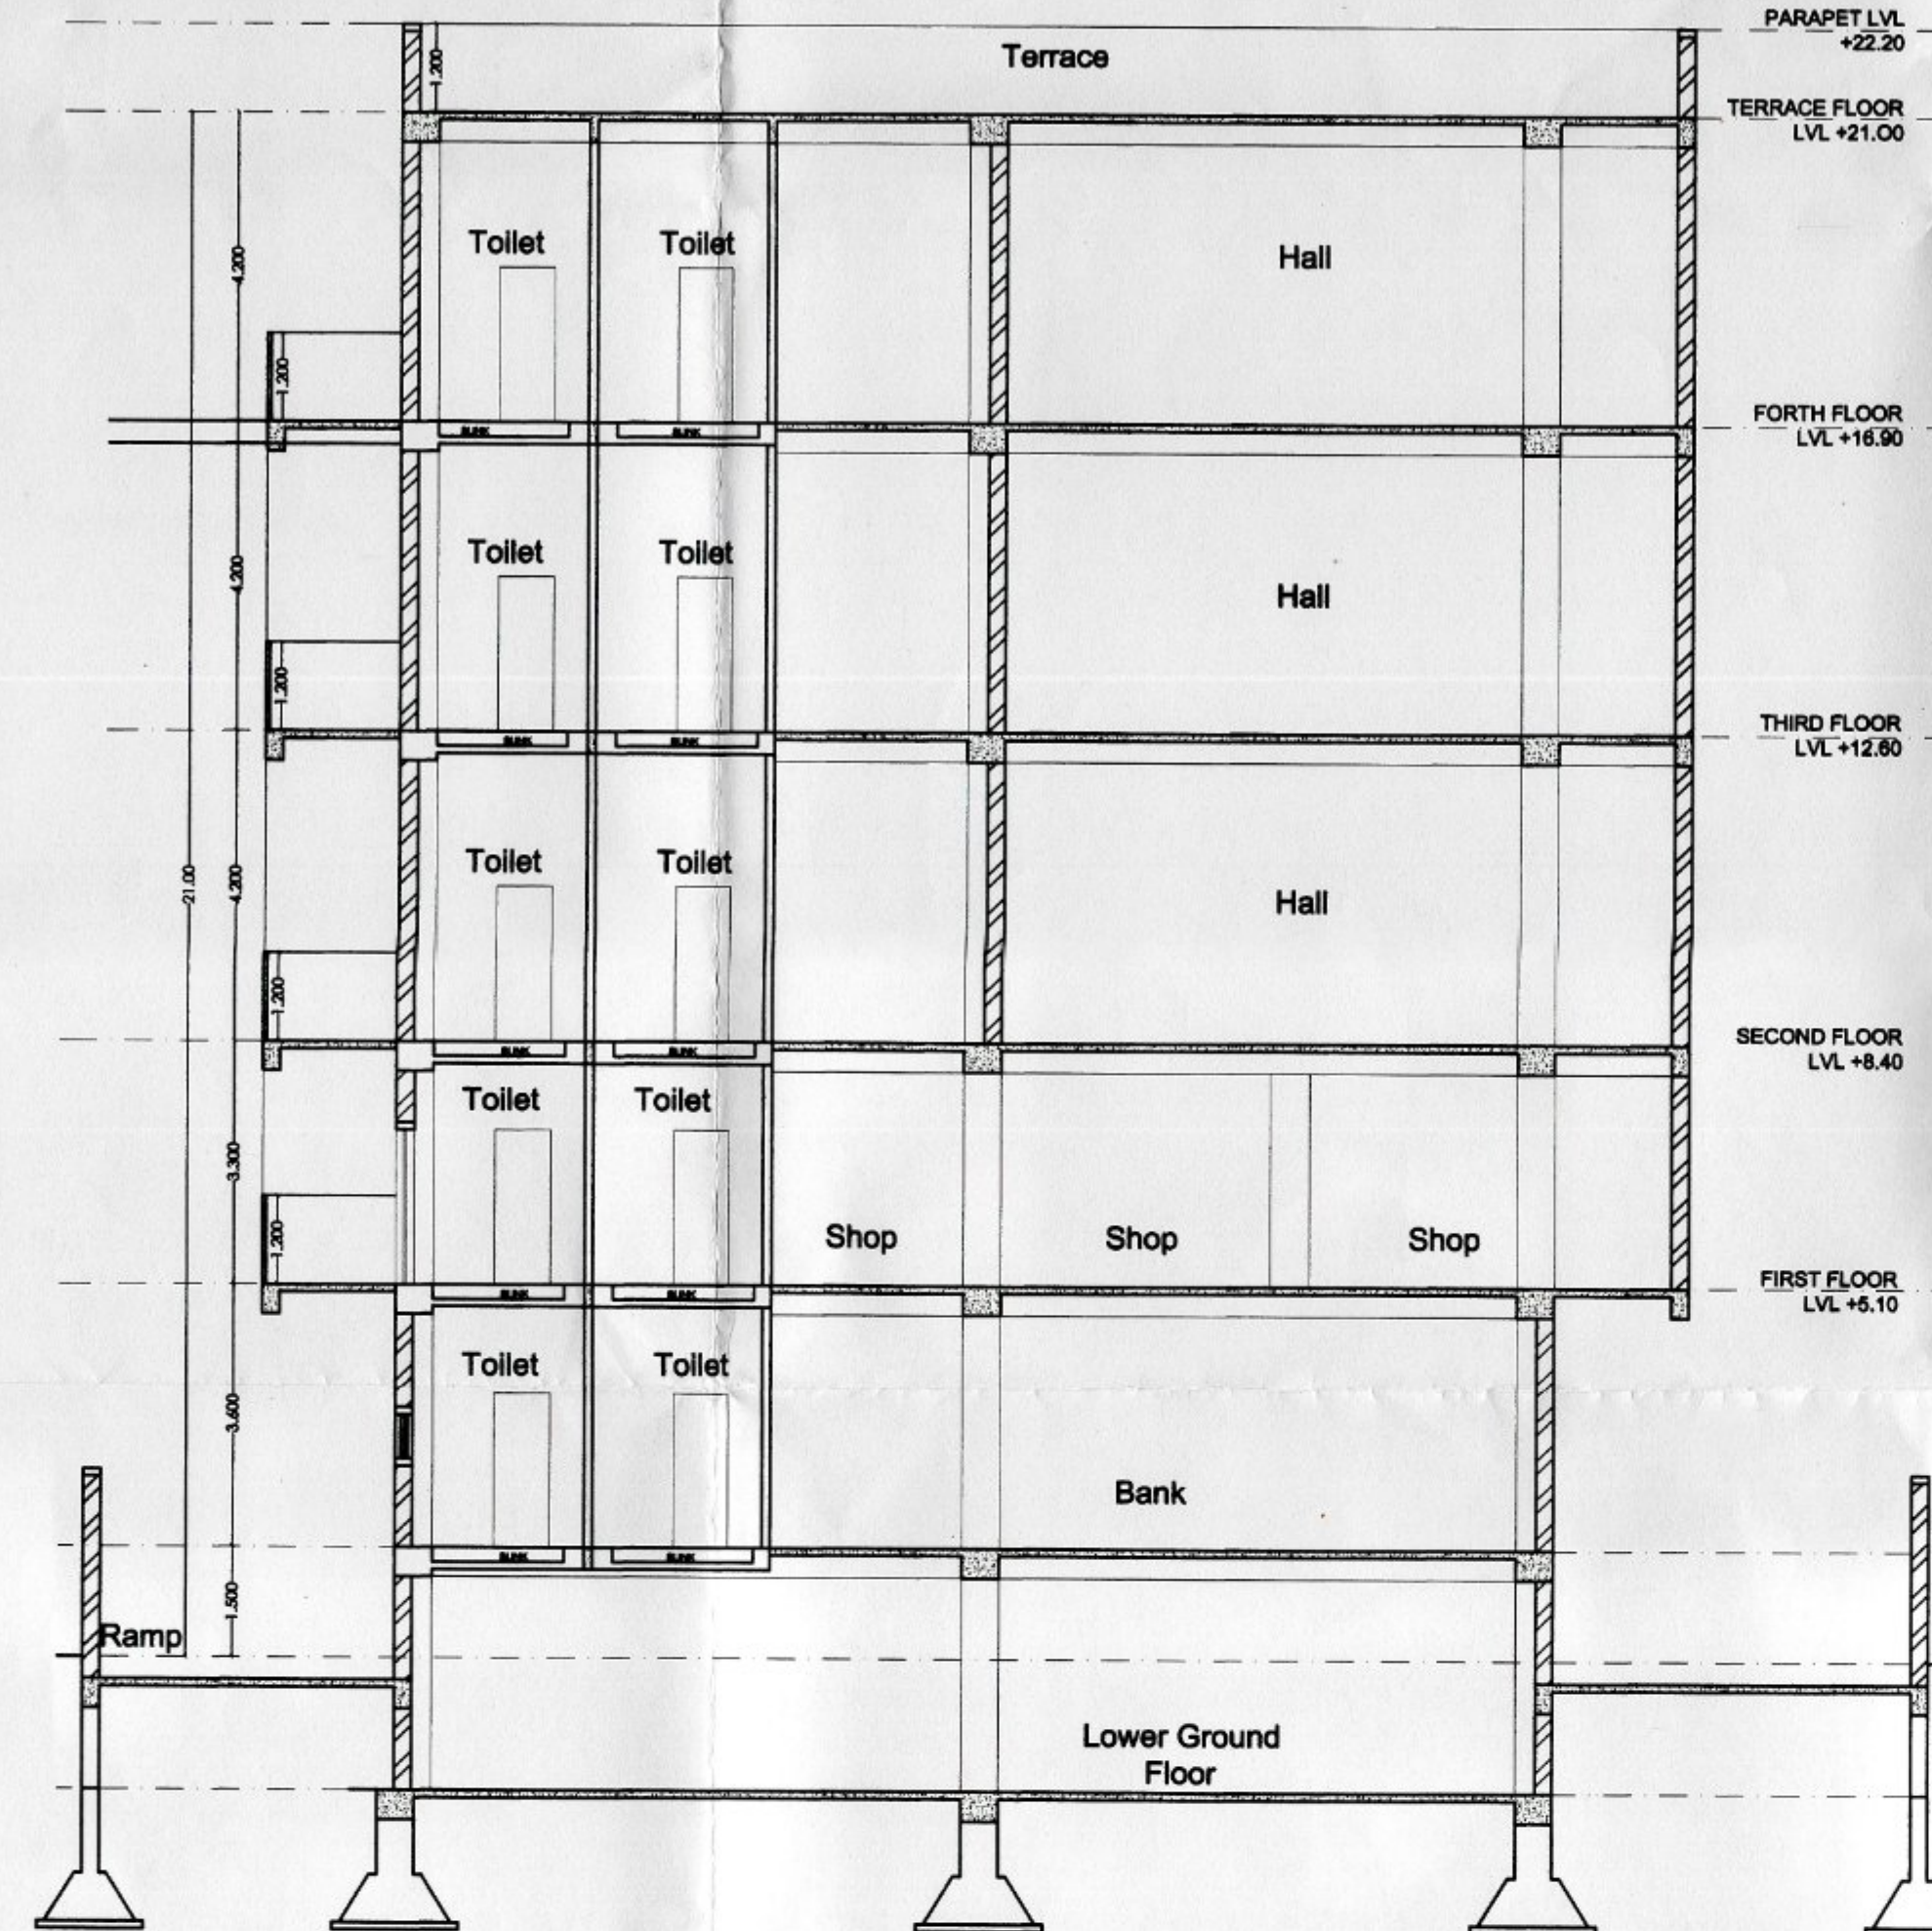





SECTION A-A
SCALE 1:100

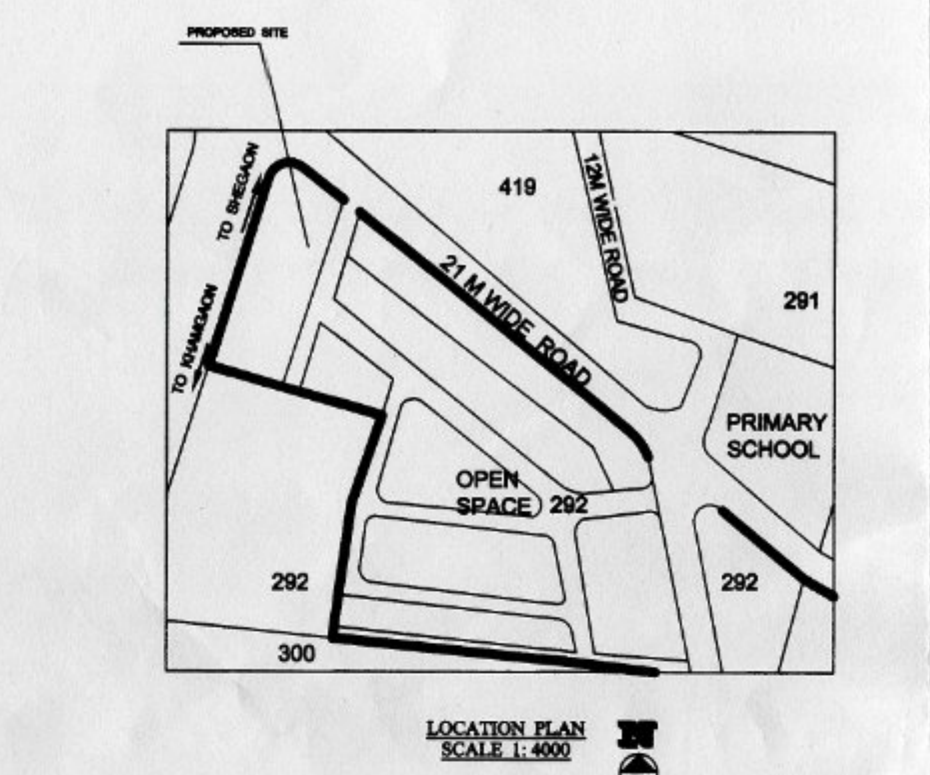

LOWER GROUND FLOOR TOTAL BUILT UP AREA	=	25.35 Sq.M.
UPPER GROUND FLOOR TOTAL BUILT UP AREA	=	224.89 Sq.M.
FIRST FLOOR TOTAL BUILT UP AREA	=	330.01 Sq.M.
SECOND FLOOR TOTAL BUILT UP AREA	=	330.01 Sq.M.
THIRD FLOOR TOTAL BUILT UP AREA	=	330.01 Sq.M.
FOURTH FLOOR TOTAL BUILT UP AREA	=	330.01 Sq.M.
TOTAL BUILT UP AREA	=	1570.28 Sq.M.

Drainage Calculation		
Type of Occupancy	Basis	135 lit. Consumption per head per day
Commercial	4 Persons per Tenement	540 litres
Required		
	150 persons	20250 litres
Proposed		
Commercial	150 persons	21250.0 Litres

Schedule of Opening			
TYPE	SIZE	NO.	SPECIFICATION
RS	7.17 X 2.75	1	R. Shutter
RS 1	3.10 X 2.75	3	R. Shutter
RS 2	3.84 X 2.75	2	R. Shutter
RS 3	3.61 X 2.75	2	R. Shutter
RS 4	4.00 X 2.75	1	R. Shutter
D	2.00 X 2.40	1	T. W. Door
D 1	0.75 X 2.10	10	T. W. Door
D 2	1.50 X 2.40	1	T. W. Door
W	1.50 X 2.40	10	M.S. Fully Glass Window
W 1	2.00 X 2.40	41	M.S. Fully Glass Window
V	0.60 X 0.60	10	Ventilator

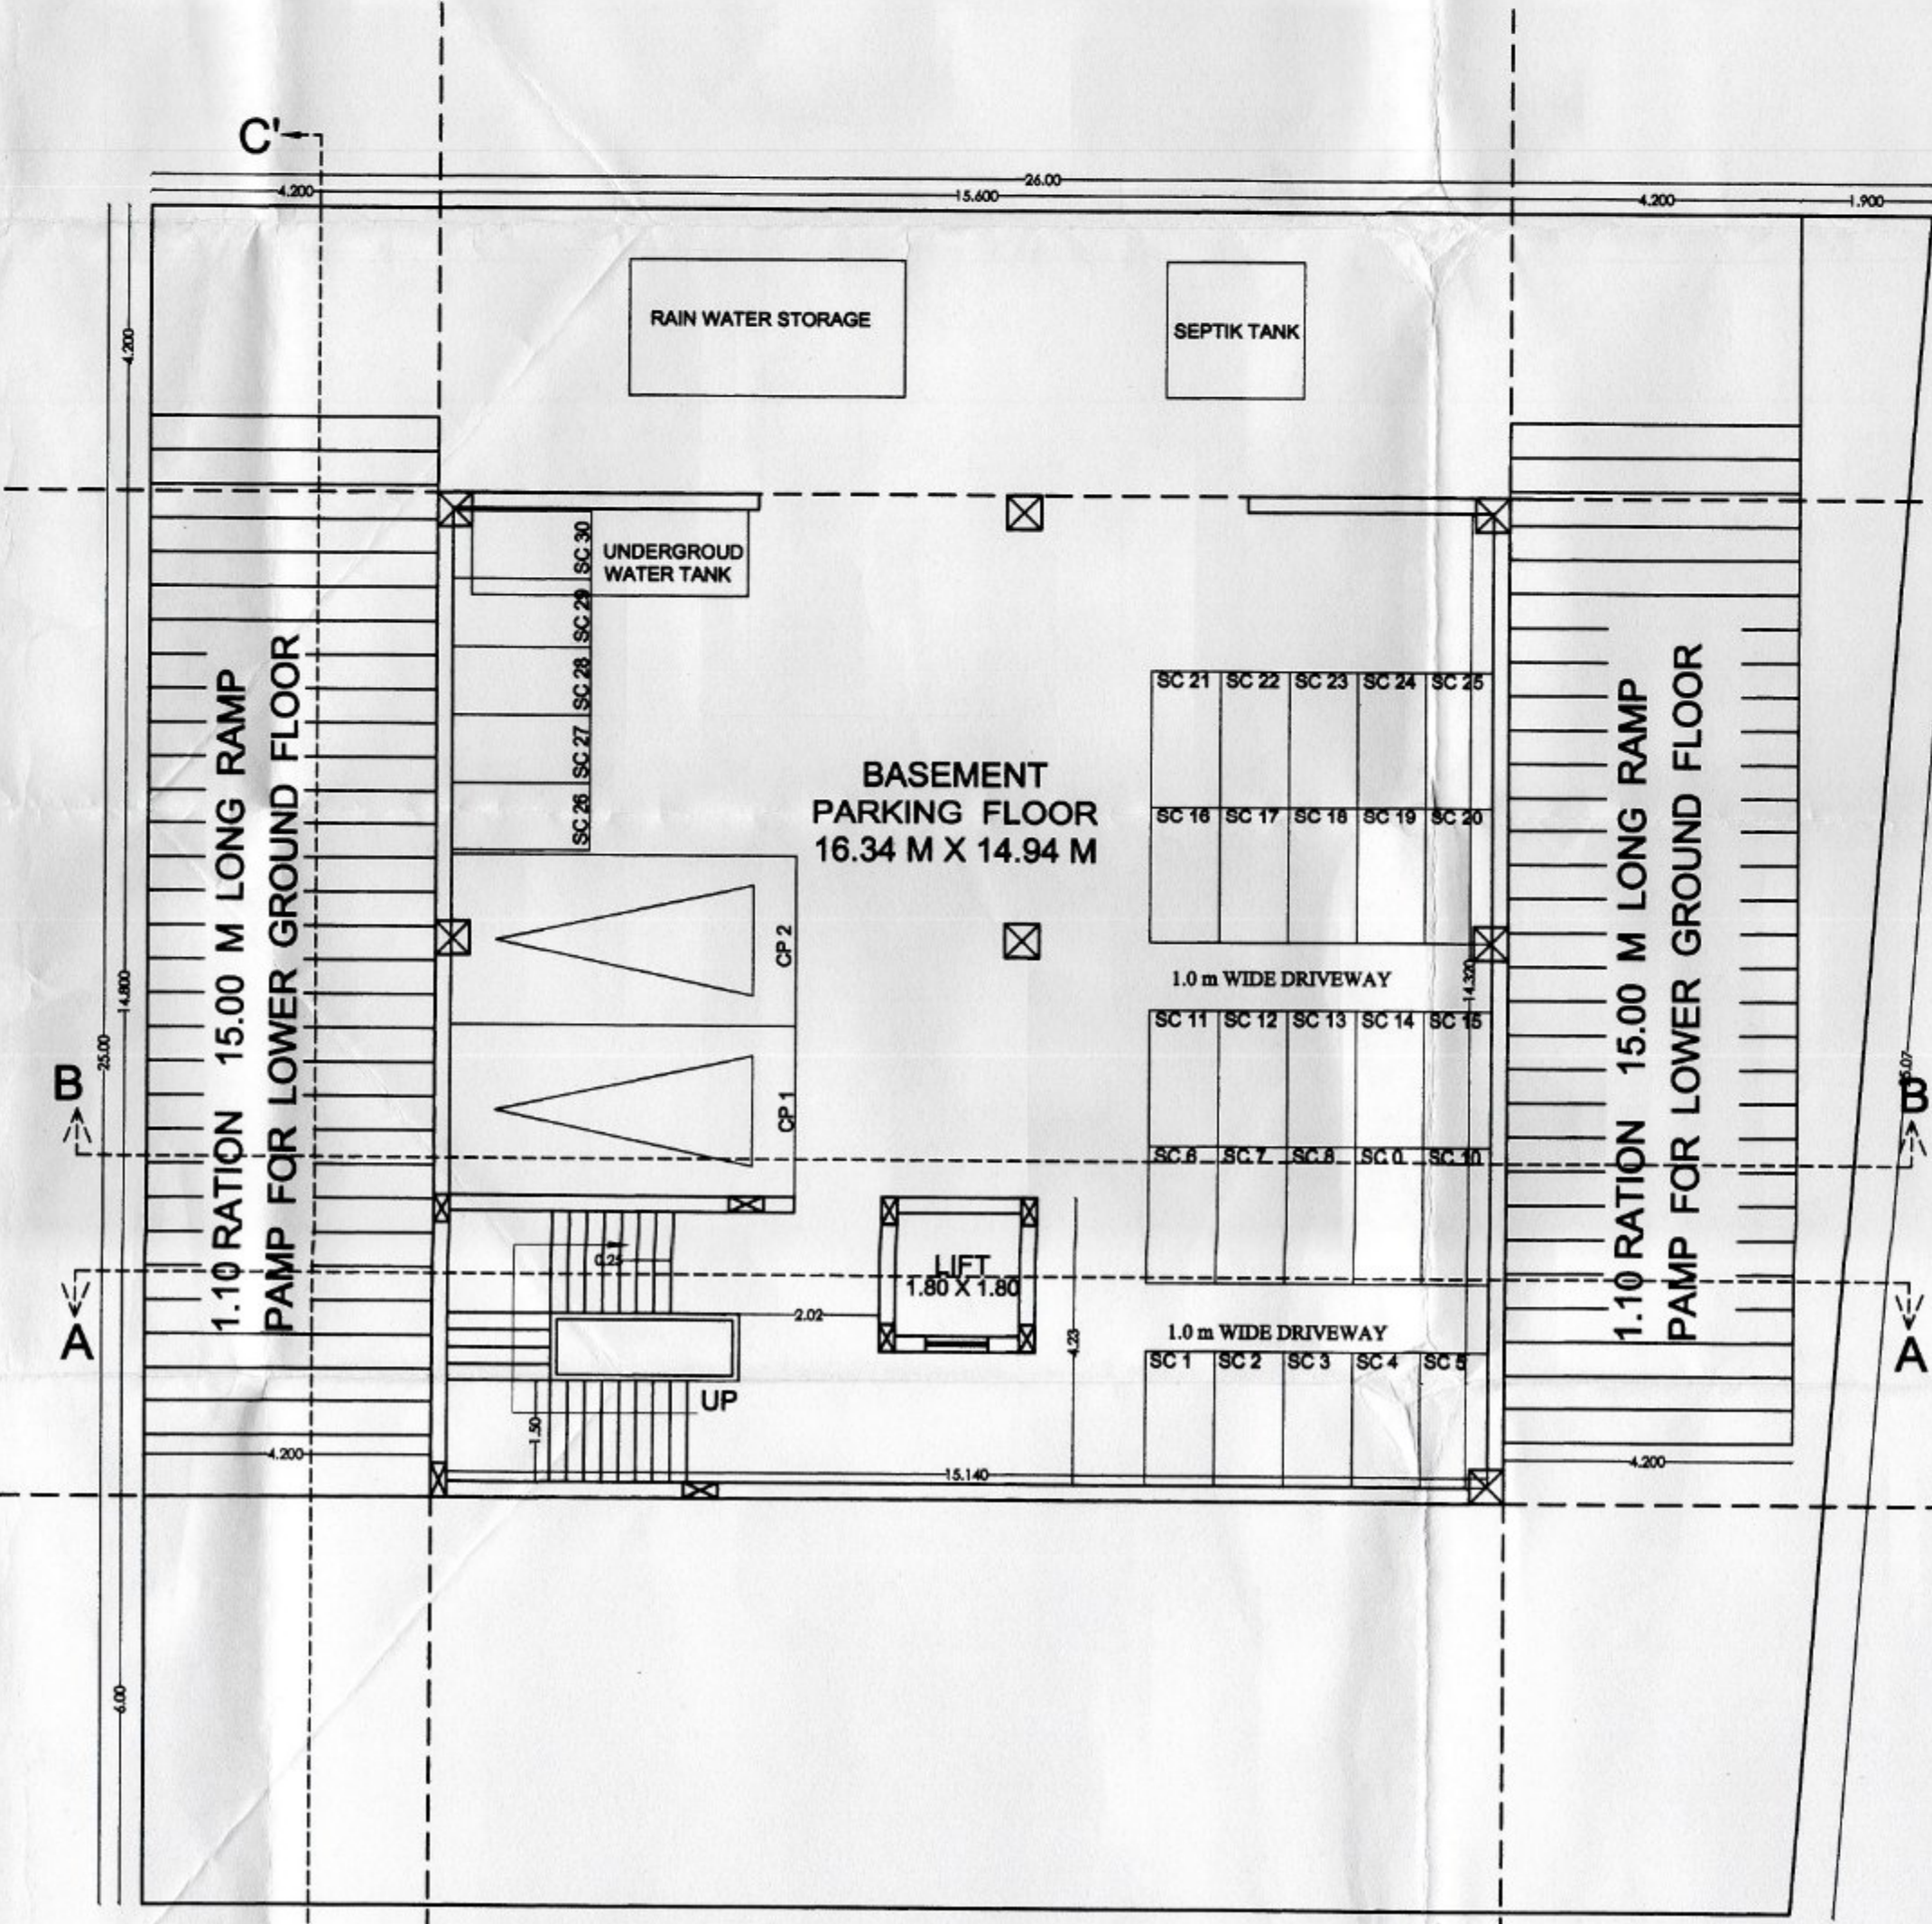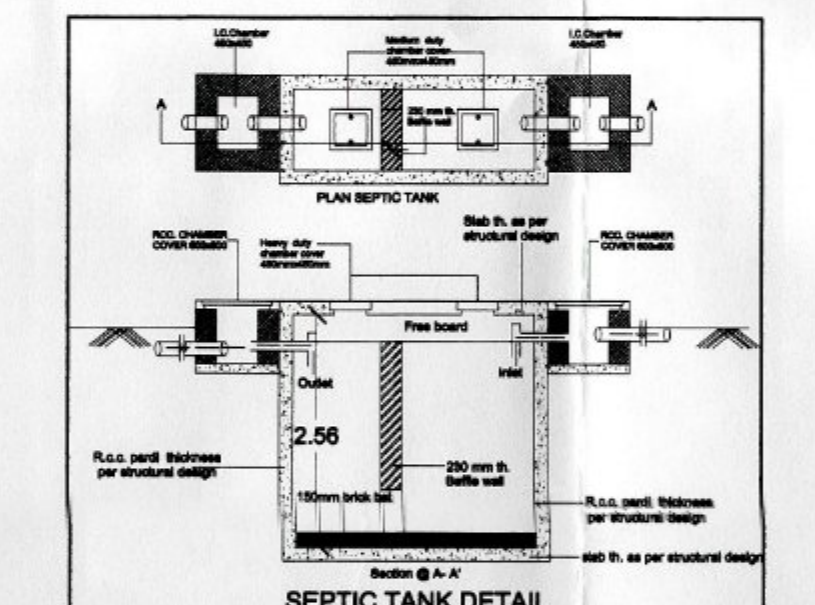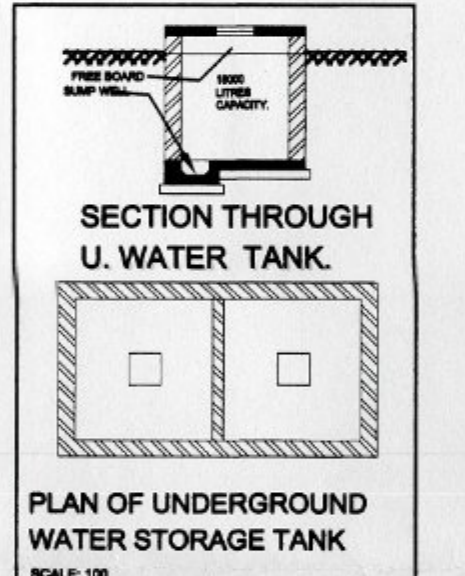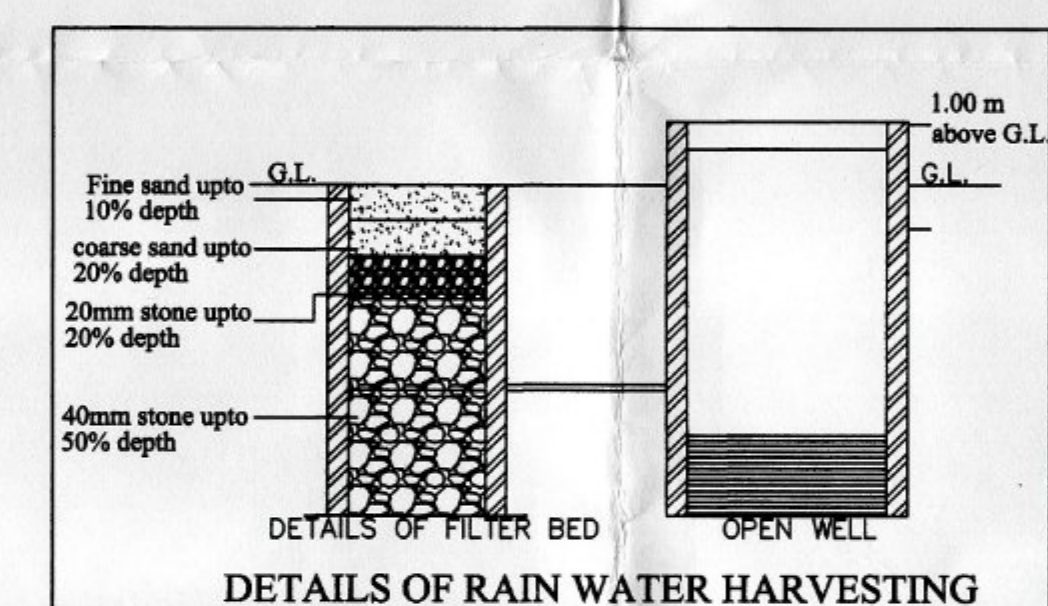

Architectural floor plan of the Banking Hall on the 15.00 M Long Ground Floor. The plan shows a large central hall (16.54 M x 14.54 M) with a lobby and a lift. It includes various rooms like CP 3, CP 4, CP 5, CP 7, CP 8, and CP 9. There are also two ramps for the lower ground floor and a staircase. The plan is marked with dimensions and room labels.

Architectural floor plan of the first floor of a building. The plan shows a central corridor with a staircase and a lift. There are six shops: Shop 1 (5.00x6.95), Shop 2 (4.00x6.95), Shop 3 (4.00x6.95), Shop 4 (5.00x6.95), Shop 5 (5.00x4.73), and Shop 6 (3.18x4.73). There are also several rooms labeled RS 1, RS 2, RS 3, and RS 4. The plan includes dimensions, room numbers, and a north arrow.

Rooms and Dimensions:

- SHOP 1: 5.00x6.95
- SHOP 2: 4.00x6.95
- SHOP 3: 4.00x6.95
- SHOP 4: 5.00x6.95
- SHOP 5: 5.00x4.73
- SHOP 6: 3.18x4.73
- RS 1
- RS 2
- RS 3
- RS 4

Other features include a staircase, a lift (1.80 x 1.80), and various dimensions for walls and openings.

This architectural floor plan depicts a building layout with the following features:

- HALL 1:** Dimensions 10.10X10.70, located on the left side of the plan.
- HALL 2:** Dimensions 8.41X14.94, located on the right side of the plan.
- TOILET:** Two restrooms, each with dimensions 2.28X1.02, situated between Hall 1 and Hall 2.
- LOBBY:** A central area containing a staircase and a lift.
- LIFT:** Dimensions 1.60X1.24, located within the lobby area.
- W1:** Multiple windows are indicated along the perimeter walls of both halls.
- D1:** Doorways leading from the halls into the central corridor area.
- D2:** A doorway leading from the lobby into Hall 2.
- Orientation:** North arrows are present at the bottom left and bottom right corners of the plan.
- Dimensions:** Various wall and room dimensions are provided, such as 1.40, 1.20, 0.40, 0.30, 0.20, 0.10, 0.05, 0.02, 0.01, 0.00, 0.05, 0.10,27.95,

PLOT NO.12

PLOT NO.11

PLOT NO.08

PROPOSED CONSTRUCTION

DRAINAGE LINE


9.00 M WIDE SERVICE ROAD

SR. NO. 252 / PART

P-LINE

SITE PLAN
SCALE 1:200

Approved as building Permission
ammanded in red colour subject to the
conditions mentioned in this office
letter No. 238 Date 30/9/2021

 
Planning Assistant
M.C. Shegaon


Chief Officer
Municipal Council, Shegaon

Proforma 1 : Area Statement

Sl. No.	Particulars	Amount
1	Area of Plot (Minimum plot area to be considered)	62.00
2	Minimum plot area to be considered (7.52222 acre)	62.00
3	Area per measurement	62.00
4	Area per site	62.00
5	Area per site	62.00
I/We undersigned hereby confirm that I/We would abide by plans approved by Authority/ Collector. I/We would execute the structure as per approved plans. Also I/We would execute the work under supervision of proper technical person so as to ensure the quality and safety at the work site.

ADITYA ANAGHA MULTISTATE CREDIT CO-OP SO. LTD.
NAGAPUR (MR.SAMIR SURESH SARAF (MD)

ADITYA ANAGHA MULTISTATE CREDIT CO-OP SO. LTD.
NAGAPUR (MR.SAMIR SURESH SARAF (MD)
OWNER : ADITYA ANAGHA MULTISTATE CREDIT CO-OP SO. LTD.
NAGAPUR (MR.SAMIR SURESH SARAF (MD)) ADDRESS: JAGDAMB
LOWAY, SINGAPUR PHONE NO. 9990602311

21

OWNER SIGN



Ashish. A. Chavhan,
D. Civil
N.P.L. No. 079
Shegaon - 444203