


PHASE-2 (A2 TO A6) SITE PLAN
SCALE 1:100

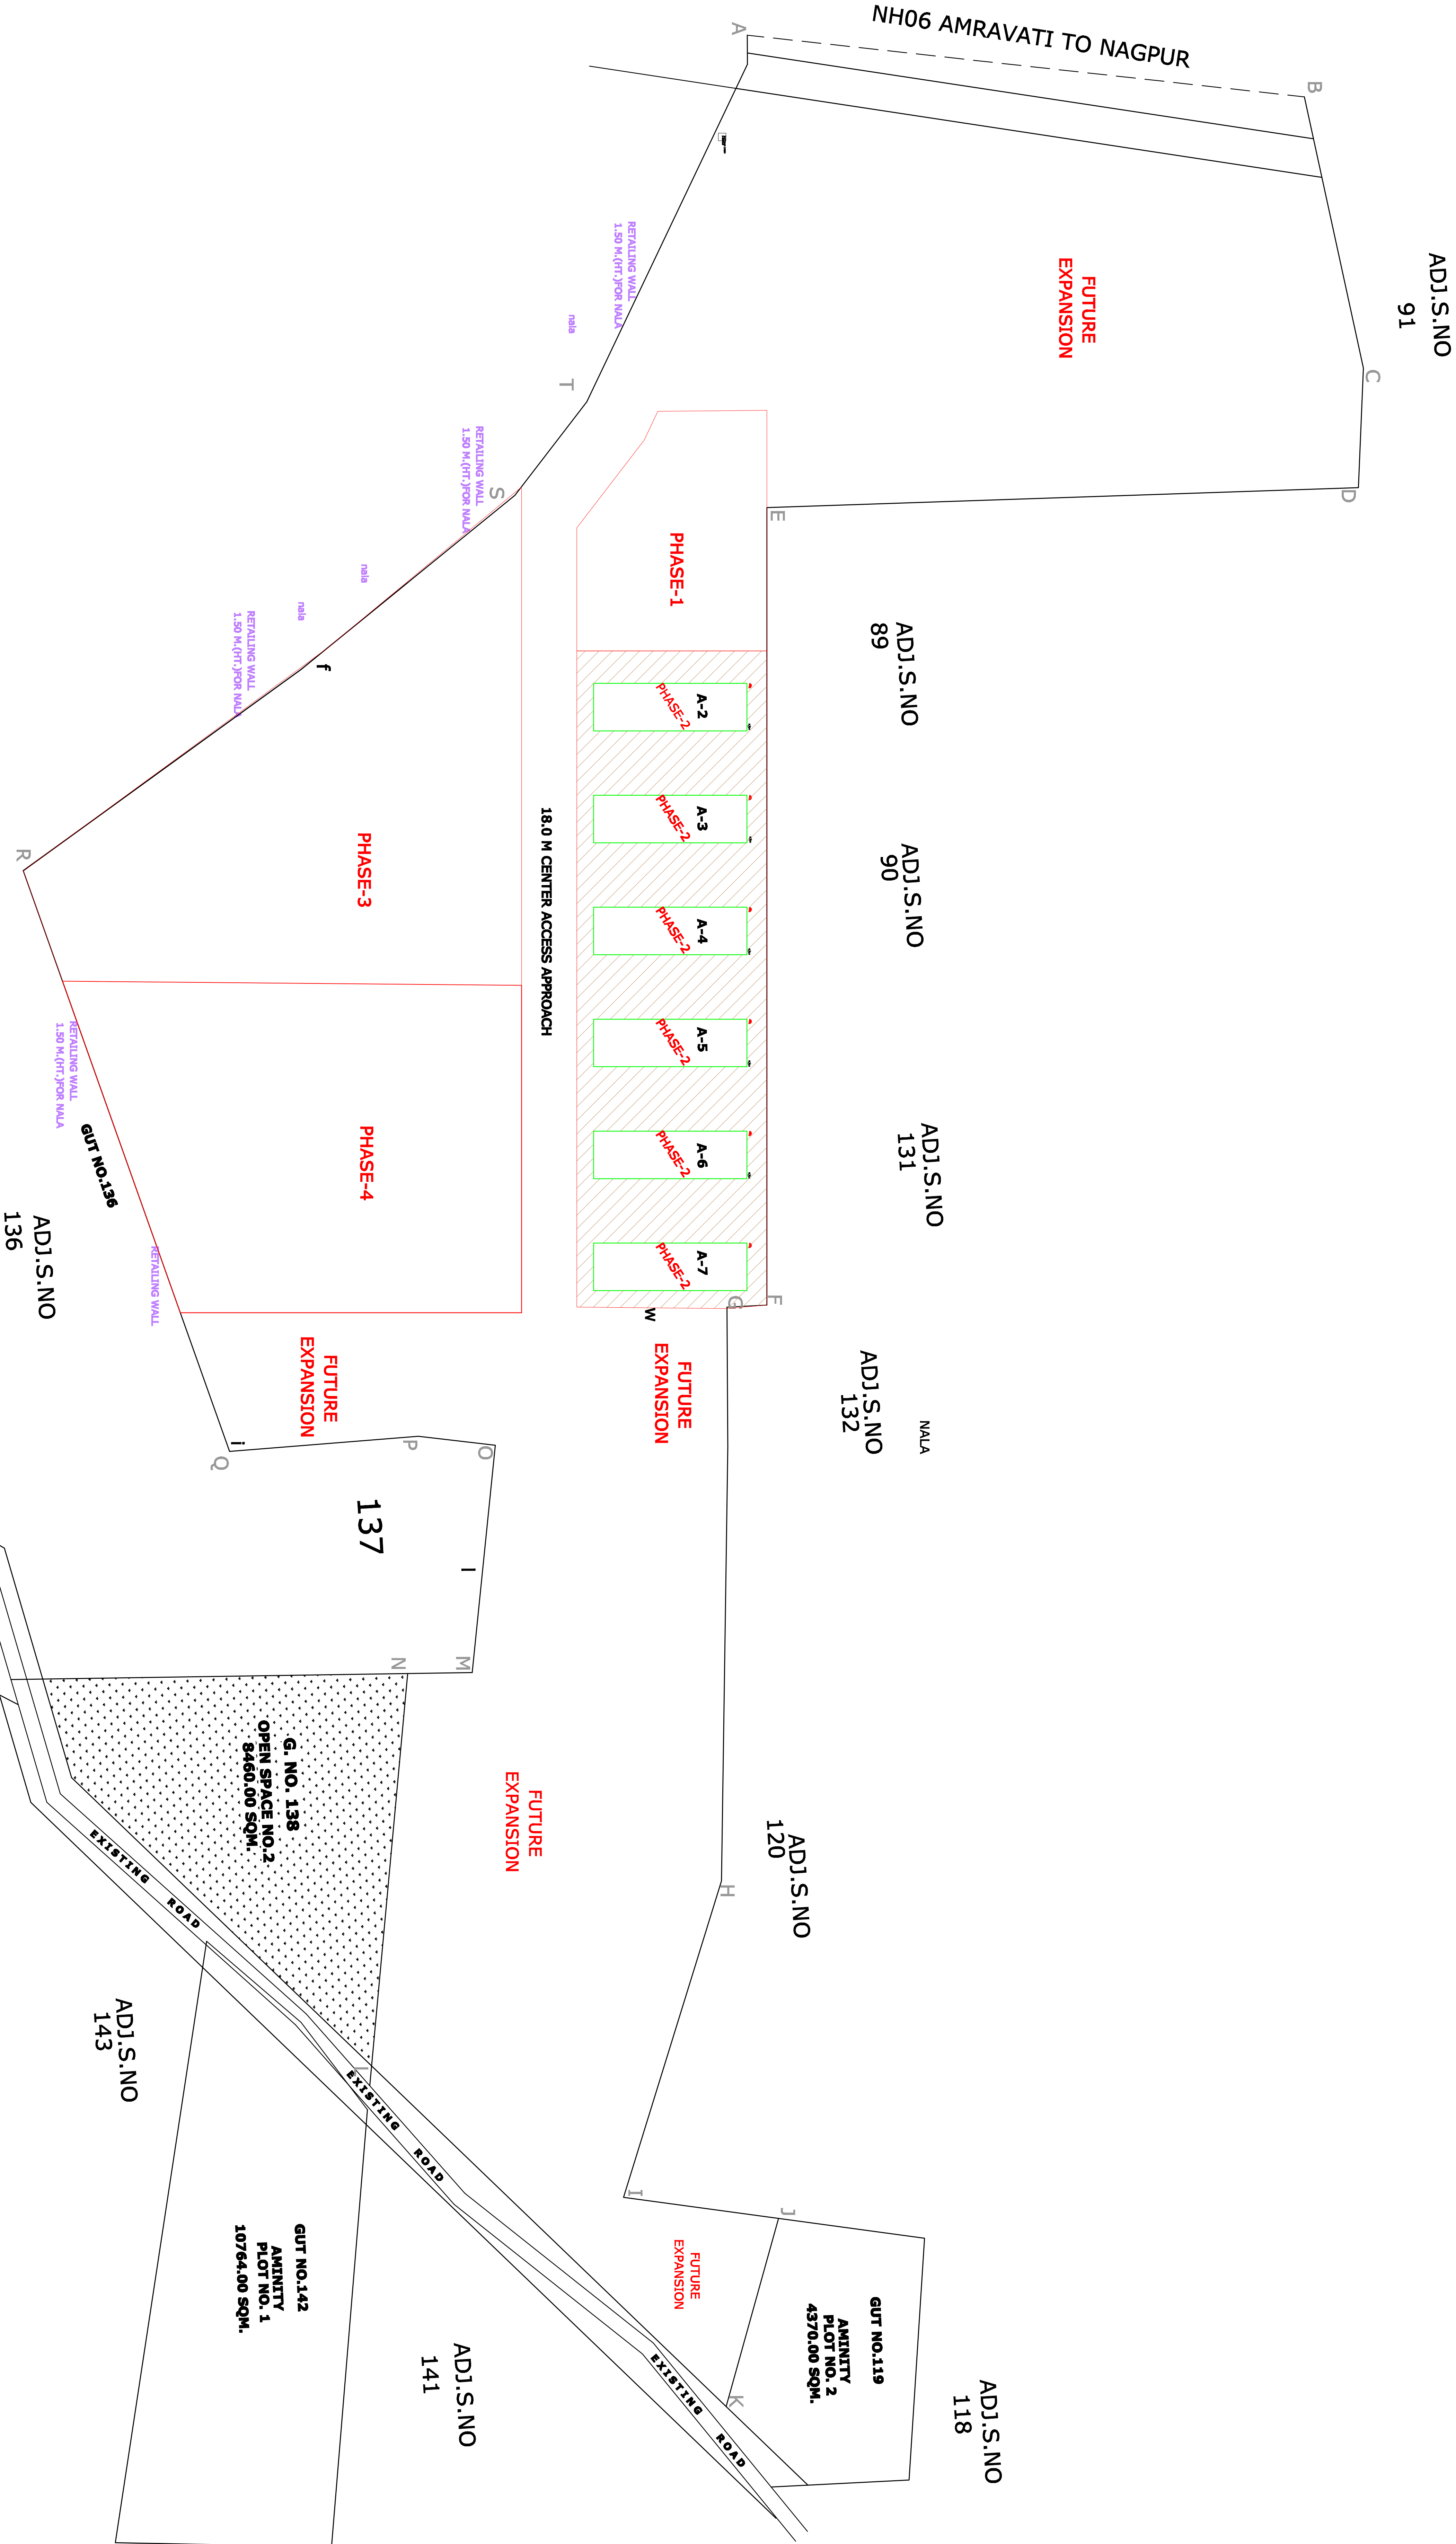

CONFIRM THE ABOVE STATEMENT AND SHALL BE RESPONSIBLE
FOR THE EXECUTION OF THE WORK AS PER
SANCTIONED PLAN IN ALL RESPECT.

OWNERS SIGNATURE

PROPOSED COMMERCIAL CONSTRUCTION OF SHOPS IN RESIDENTIAL
CLUSTER 1 FOR VANDRA PROPERTIES FROM
1) KUNDAKOTA COLONY, BANGALORE, 2) KUNDAKOTA COLONY, BANGALORE
IN GUT NO.- 87, 88, 118(P), 133, 134, 135, 136, 137, 138, 139, 140, 141 & 144(P),
HOUSE - BOREGON, TAL & DIST. - AMRAVATI.

JOB NO. _____
SCALE _____
DATE _____
CHECKED BY / AKASH SIR

ARCHITECT
AKASH V. MONOTA
0977171821

ARCHITECTS SIGNATURE

AKASH V. MONOTA & ASSOCIATES
ARCHITECTS / INTERIOR DESIGNER
AMRAVATI OFFICE: 1ST FLOOR, KUNDAKOTA COLONY,
BANGALORE, AMRAVATI - 444601, INDIA.
PH: (020) 2373645, 2373646, 2373647
MAHARASHTRA OFFICE: 42/1A, PRADEEP COLONY,
MAHARASHTRA - 444009
Email: info@akashvision.com

