




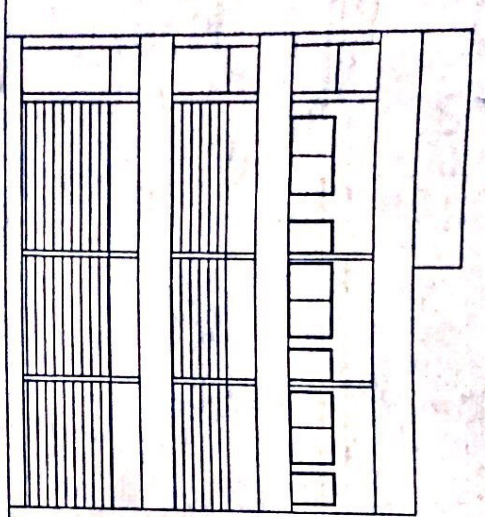


ELEVATION
(SCALE 1:100)

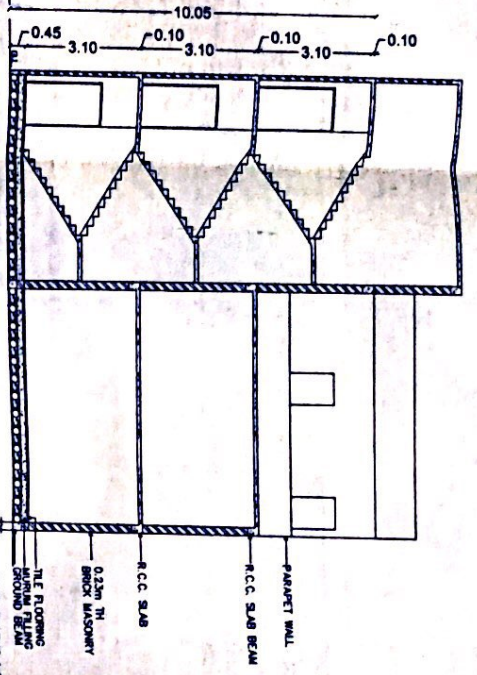


SECTION A-A
(SCALE 1:100)

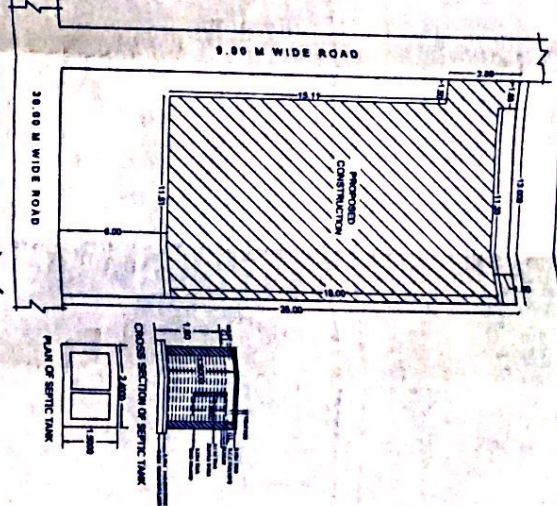


SITE PLAN
SCALE 1:200

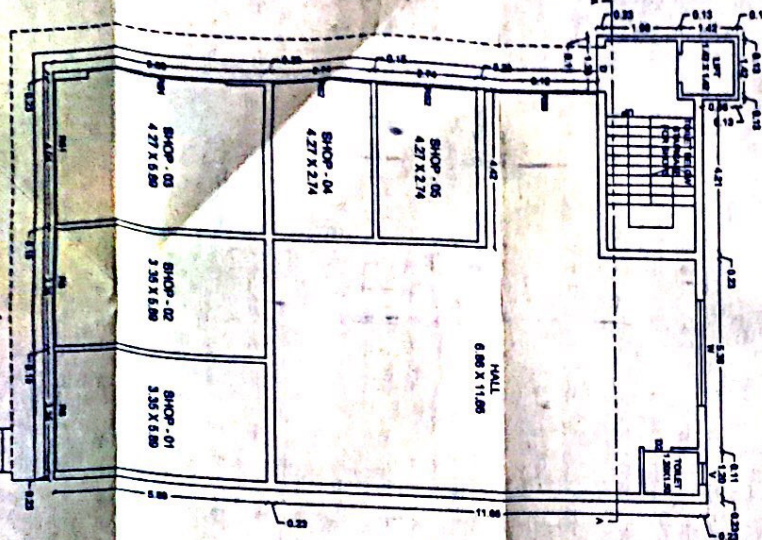

GROUND FLOOR PLAN
SCALE 1:100

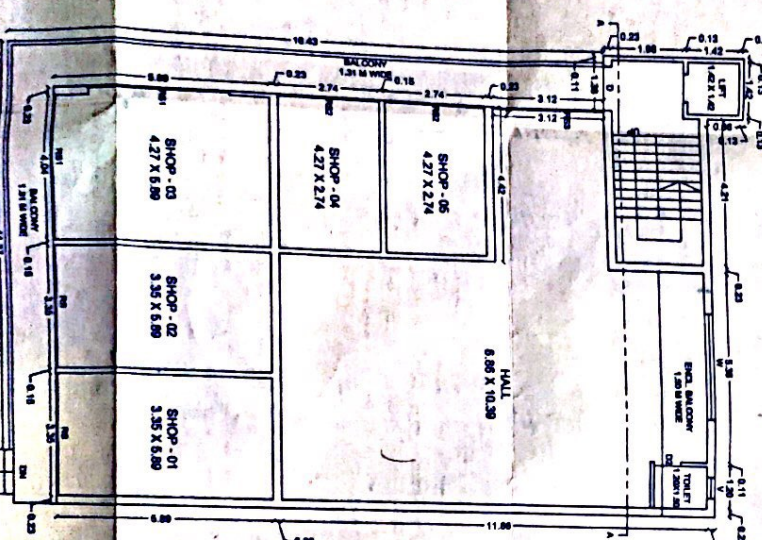

FIRST FLOOR PLAN
SCALE 1:100

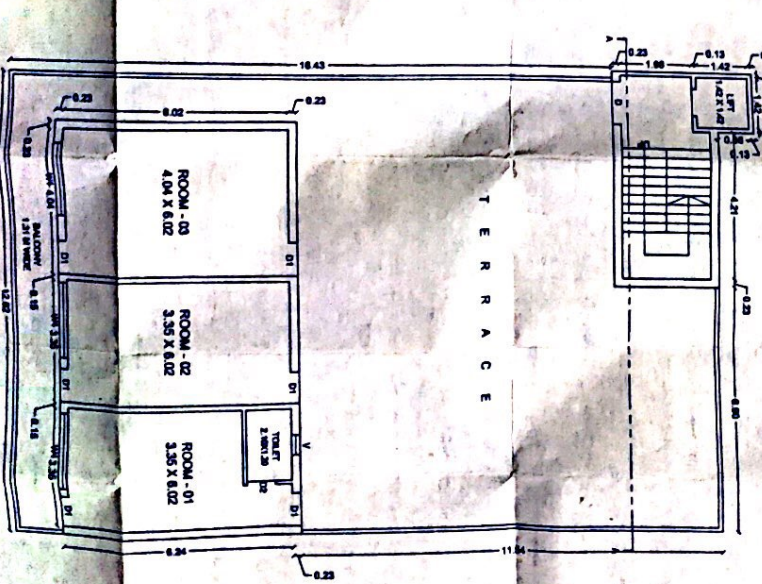

SECOND FLOOR PLAN
SCALE 1:100

TITLE -
PROPOSED PLAN SHOWING THE COMMERCIAL AND RESIDENTIAL UNIT ON GROUND, 1ST, 2ND FLOOR ON S.NO. 374 (OLD), 367th (NEW) PLOT NO. 3 (PART), NAP NO. 348-87 DATED 9-5-1988, MOUZA:- TEOSA, TO:- TEOSA, DIST:- ARAVATI, MAHARASHTRA

BELONGING TO -
SHRI. ADITYA VINOD RATHI

FLOOR	USE	BUILDING AREA	COVERED AREA	TOTAL AREA
GROUND FLOOR	SHOP	455.01	455.01	455.01
FIRST FLOOR	SHOP	455.01	455.01	455.01
SECOND FLOOR	RESIDENTIAL	455.01	455.01	455.01
TOTAL		1365.03	1365.03	1365.03

AREA STATEMENT

TOTAL PLOT AREA -	325.20	SQM
FSI (1.20)	390.24	SQM
ADD 20% PREMIUM	65.04	SQM
PERMISSIBLE BUP AREA	455.28	SQM
PROPOSED BUP AREA	455.01	SQM

SCHEDULE OF OPENING

S.NO.	TYPE	SIZE	SPECIFICATIONS
1	RS1	1.35X2.40	ROLLING SHUTTER
2	RS2	4.04X2.40	ROLLING SHUTTER
3	RS3	2.74X2.40	ROLLING SHUTTER
4	RS4	1.20X2.10	C/W PANNED DOORS
5	D1	0.51X2.10	C/W PANNED DOORS
6	D2	3.00X1.20	ALU FULLY GLAZED WH.
7	W1	1.20X1.20	ALU FULLY GLAZED WH.
8	V	0.60X0.60	M.S. GLAZED LOUVER



DATE - 27/08/2010
JOB NO. - BD/39-2010
DWG. NO. 3903
SCALE - AS SHOWN

OWNER SIGN
ADITYA VINOD RATHI
President
M.C. Teosa
विकास समिती, तेंडोसा

Signature
21/10/16

ENGINEER

Signature

GIRISH NAGPURE
Chartered Engineer
No. 111, B-1, A-1, B-1, A-1