
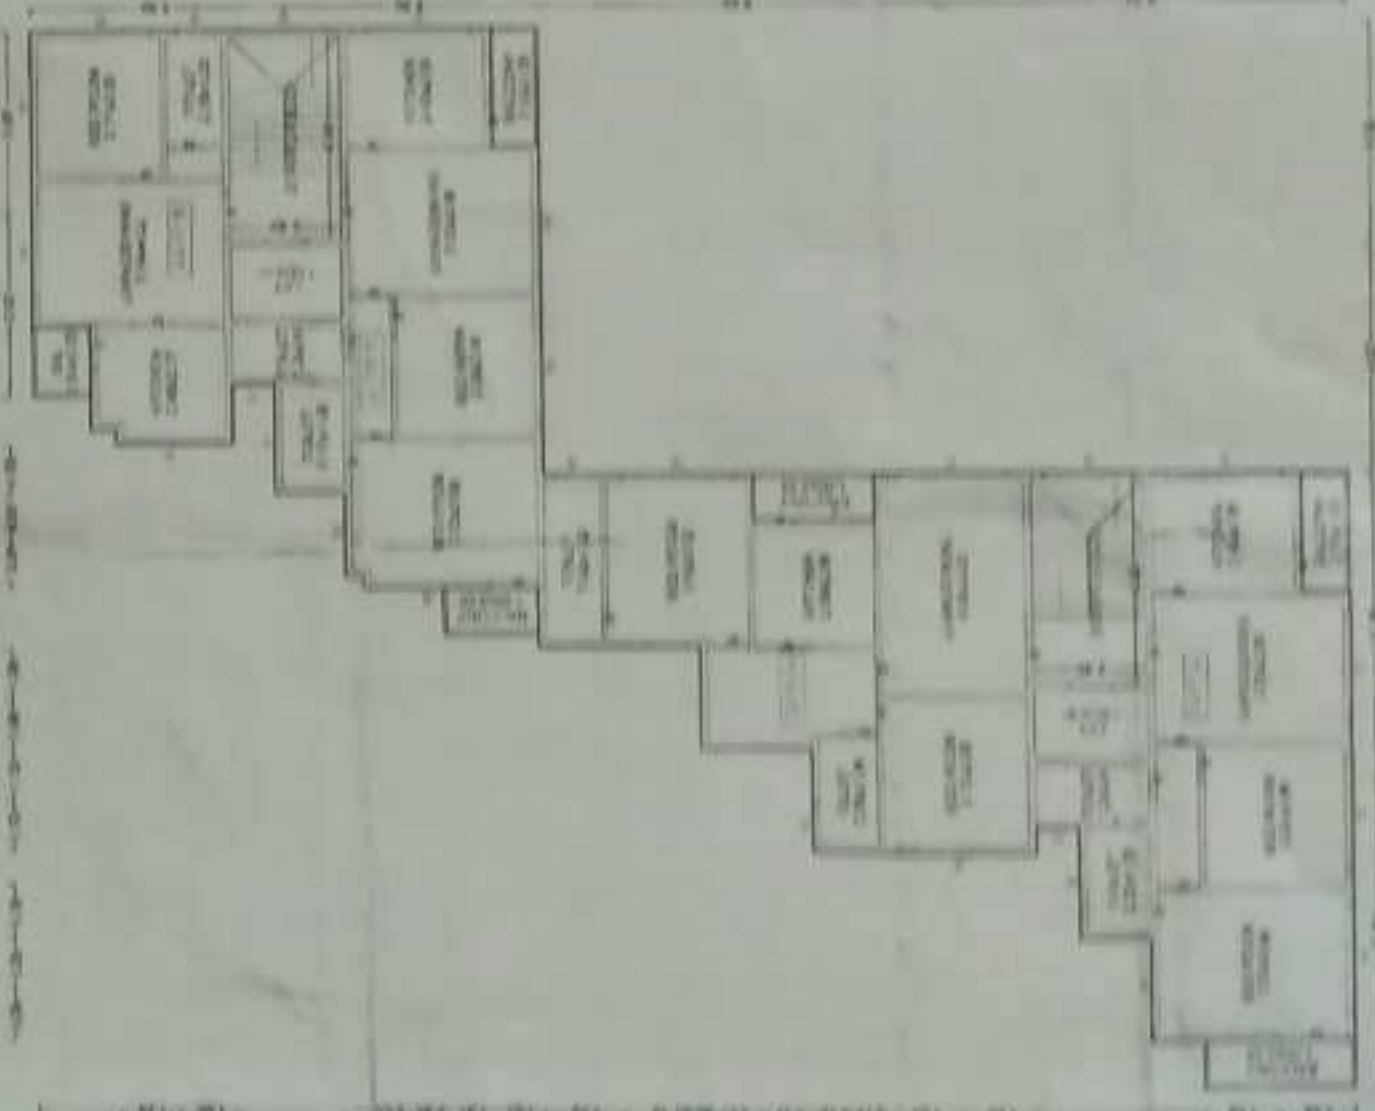


Disclaimer: AutoDCR is an input based software tool used by Municipal Corporations but the final approval lies with concerned Officer / Authority.


BUILDING WIDE DATA SUMMARY									
BUILDING	AREA	NO. OF FLOORS	NO. OF UNITS	NO. OF PARKING SPACES	NO. OF STAIRS	NO. OF LIFTS	NO. OF ELEVATORS	NO. OF ESCAPE ROUTES	NO. OF FIRE FIGHTING STATIONS
1	100.00	10	100	100	10	10	10	10	10
2	200.00	20	200	200	20	20	20	20	20
3	300.00	30	300	300	30	30	30	30	30
4	400.00	40	400	400	40	40	40	40	40
5	500.00	50	500	500	50	50	50	50	50
6	600.00	60	600	600	60	60	60	60	60
7	700.00	70	700	700	70	70	70	70	70
8	800.00	80	800	800	80	80	80	80	80
9	900.00	90	900	900	90	90	90	90	90
10	1000.00	100	1000	1000	100	100	100	100	100

FLOOR WISE DATA SUMMARY									
FLOOR	AREA	NO. OF FLOORS	NO. OF UNITS	NO. OF PARKING SPACES	NO. OF STAIRS	NO. OF LIFTS	NO. OF ELEVATORS	NO. OF ESCAPE ROUTES	NO. OF FIRE FIGHTING STATIONS
1	100.00	10	100	100	10	10	10	10	10
2	200.00	20	200	200	20	20	20	20	20
3	300.00	30	300	300	30	30	30	30	30
4	400.00	40	400	400	40	40	40	40	40
5	500.00	50	500	500	50	50	50	50	50
6	600.00	60	600	600	60	60	60	60	60
7	700.00	70	700	700	70	70	70	70	70
8	800.00	80	800	800	80	80	80	80	80
9	900.00	90	900	900	90	90	90	90	90
10	1000.00	100	1000	1000	100	100	100	100	100

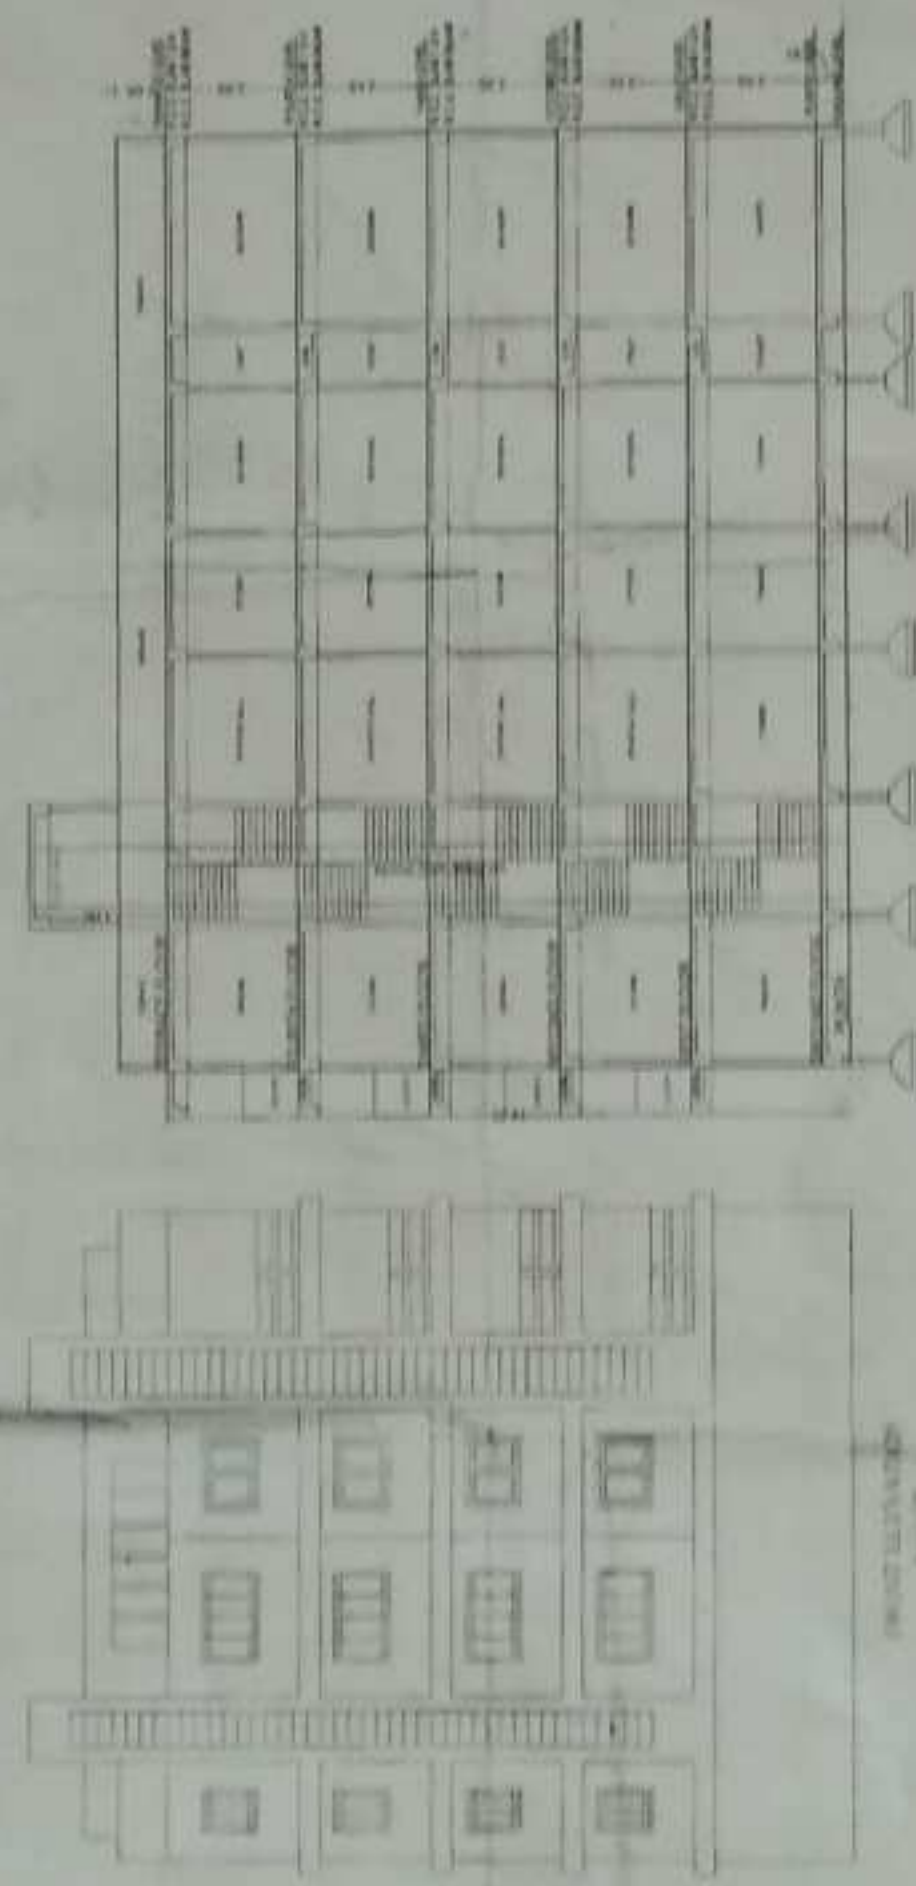

TYPICAL - 1, 2, 3 & 4 FLOOR PLAN


SCHEDULE OF OPENING & BUILDING									
NAME	AREA	NO. OF FLOORS	NO. OF UNITS	NO. OF PARKING SPACES	NO. OF STAIRS	NO. OF LIFTS	NO. OF ELEVATORS	NO. OF ESCAPE ROUTES	NO. OF FIRE FIGHTING STATIONS
1	100.00	10	100	100	10	10	10	10	10
2	200.00	20	200	200	20	20	20	20	20
3	300.00	30	300	300	30	30	30	30	30
4	400.00	40	400	400	40	40	40	40	40
5	500.00	50	500	500	50	50	50	50	50
6	600.00	60	600	600	60	60	60	60	60
7	700.00	70	700	700	70	70	70	70	70
8	800.00	80	800	800	80	80	80	80	80
9	900.00	90	900	900	90	90	90	90	90
10	1000.00	100	1000	1000	100	100	100	100	100

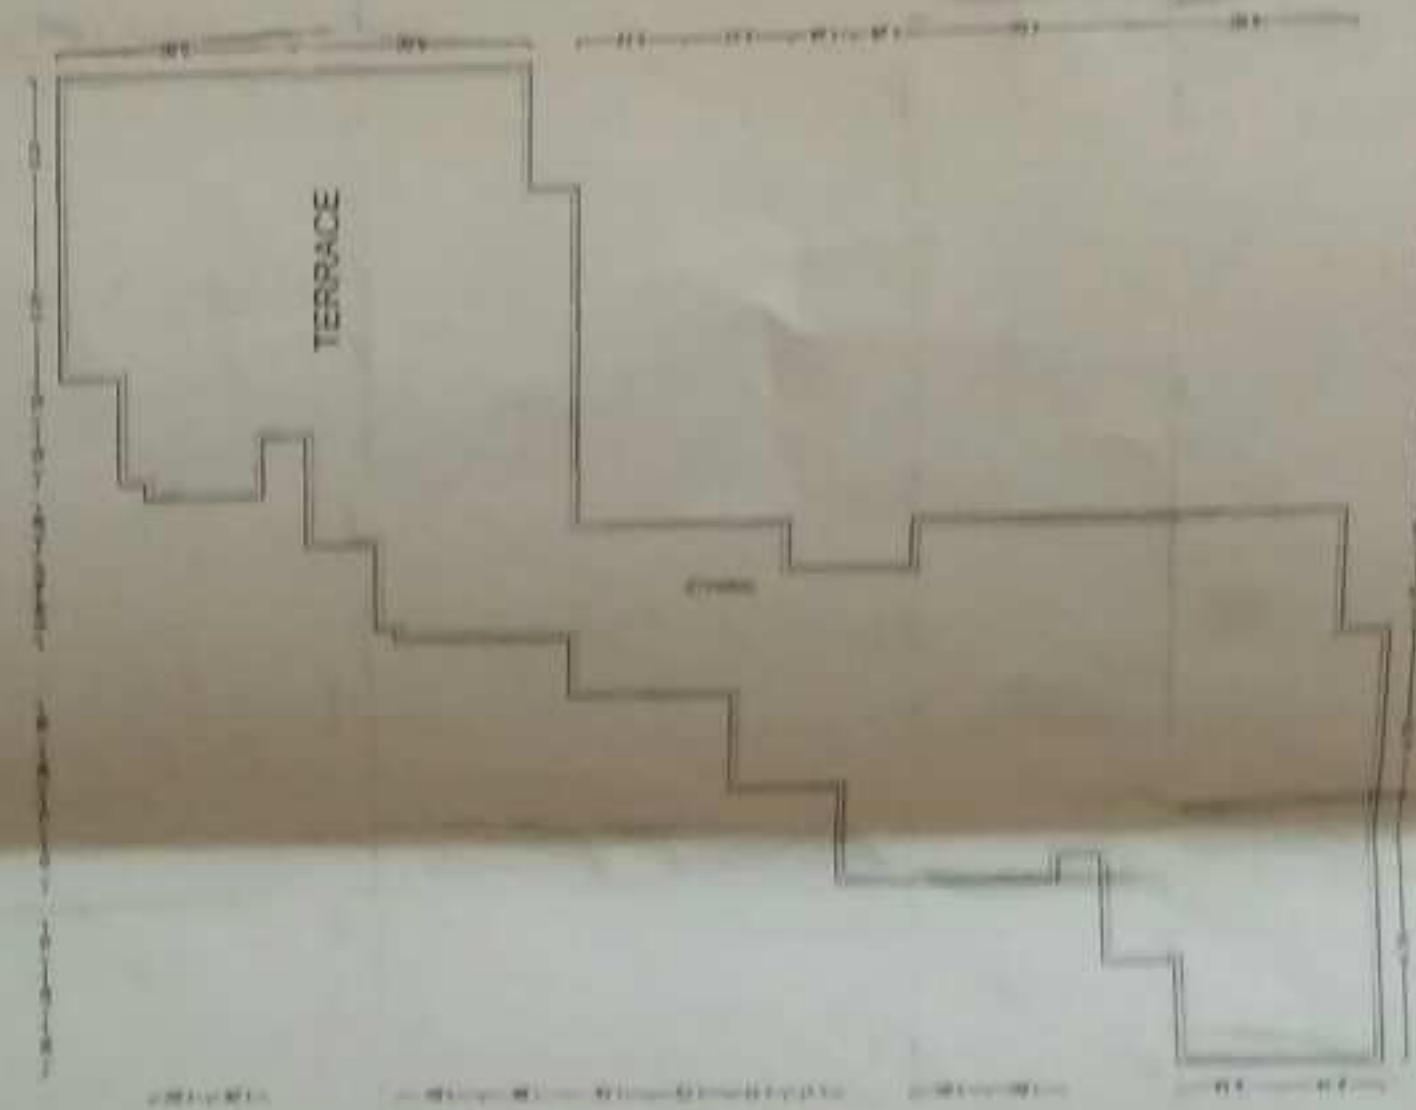

TERRACE FLOOR PLAN



SITE PLAN

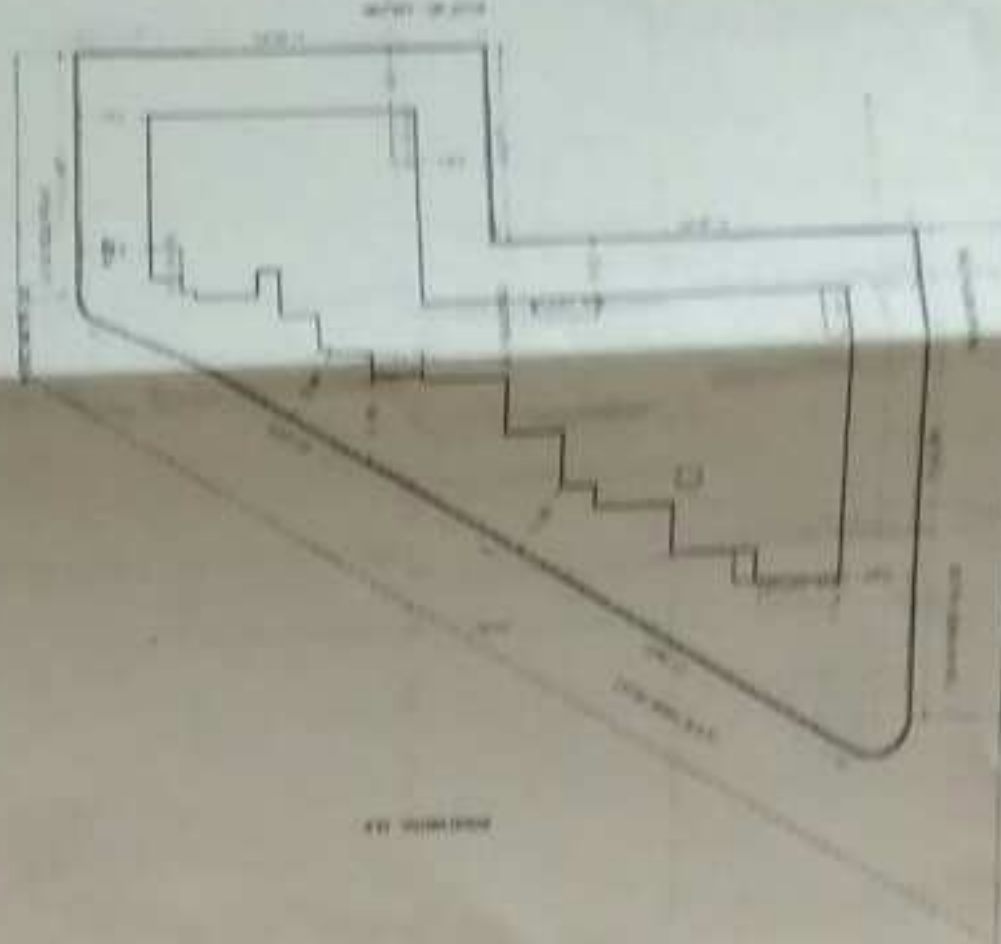

LAYOUT PLAN (Scale 1:1000)



AMC
Municipal Corporation
Seal of Approval

SEAL OF APPROVAL

SCHEDULE OF OPENING & BUILDING									
NAME	AREA	NO. OF FLOORS	NO. OF UNITS	NO. OF PARKING SPACES	NO. OF STAIRS	NO. OF LIFTS	NO. OF ELEVATORS	NO. OF ESCAPE ROUTES	NO. OF FIRE FIGHTING STATIONS
1	100.00	10	100	100	10	10	10	10	10
2	200.00	20	200	200	20	20	20	20	20
3	300.00	30	300	300	30	30	30	30	30
4	400.00	40	400	400	40	40	40	40	40
5	500.00	50	500	500	50	50	50	50	50
6	600.00	60	600	600	60	60	60	60	60
7	700.00	70	700	700	70	70	70	70	70
8	800.00	80	800	800	80	80	80	80	80
9	900.00	90	900	900	90	90	90	90	90
10	1000.00	100	1000	1000	100	100	100	100	100

