


BUILDING NO-7

STAMP OF APPROVAL

Approved subject to the conditions contained in Letter No. EE/DB/C70555 dtd. 16/08/2019

RAHUL KAMILAKAR BANSOD


Executive Engineer MIDC Division, Amravati BUILDING: BUILDING (7)

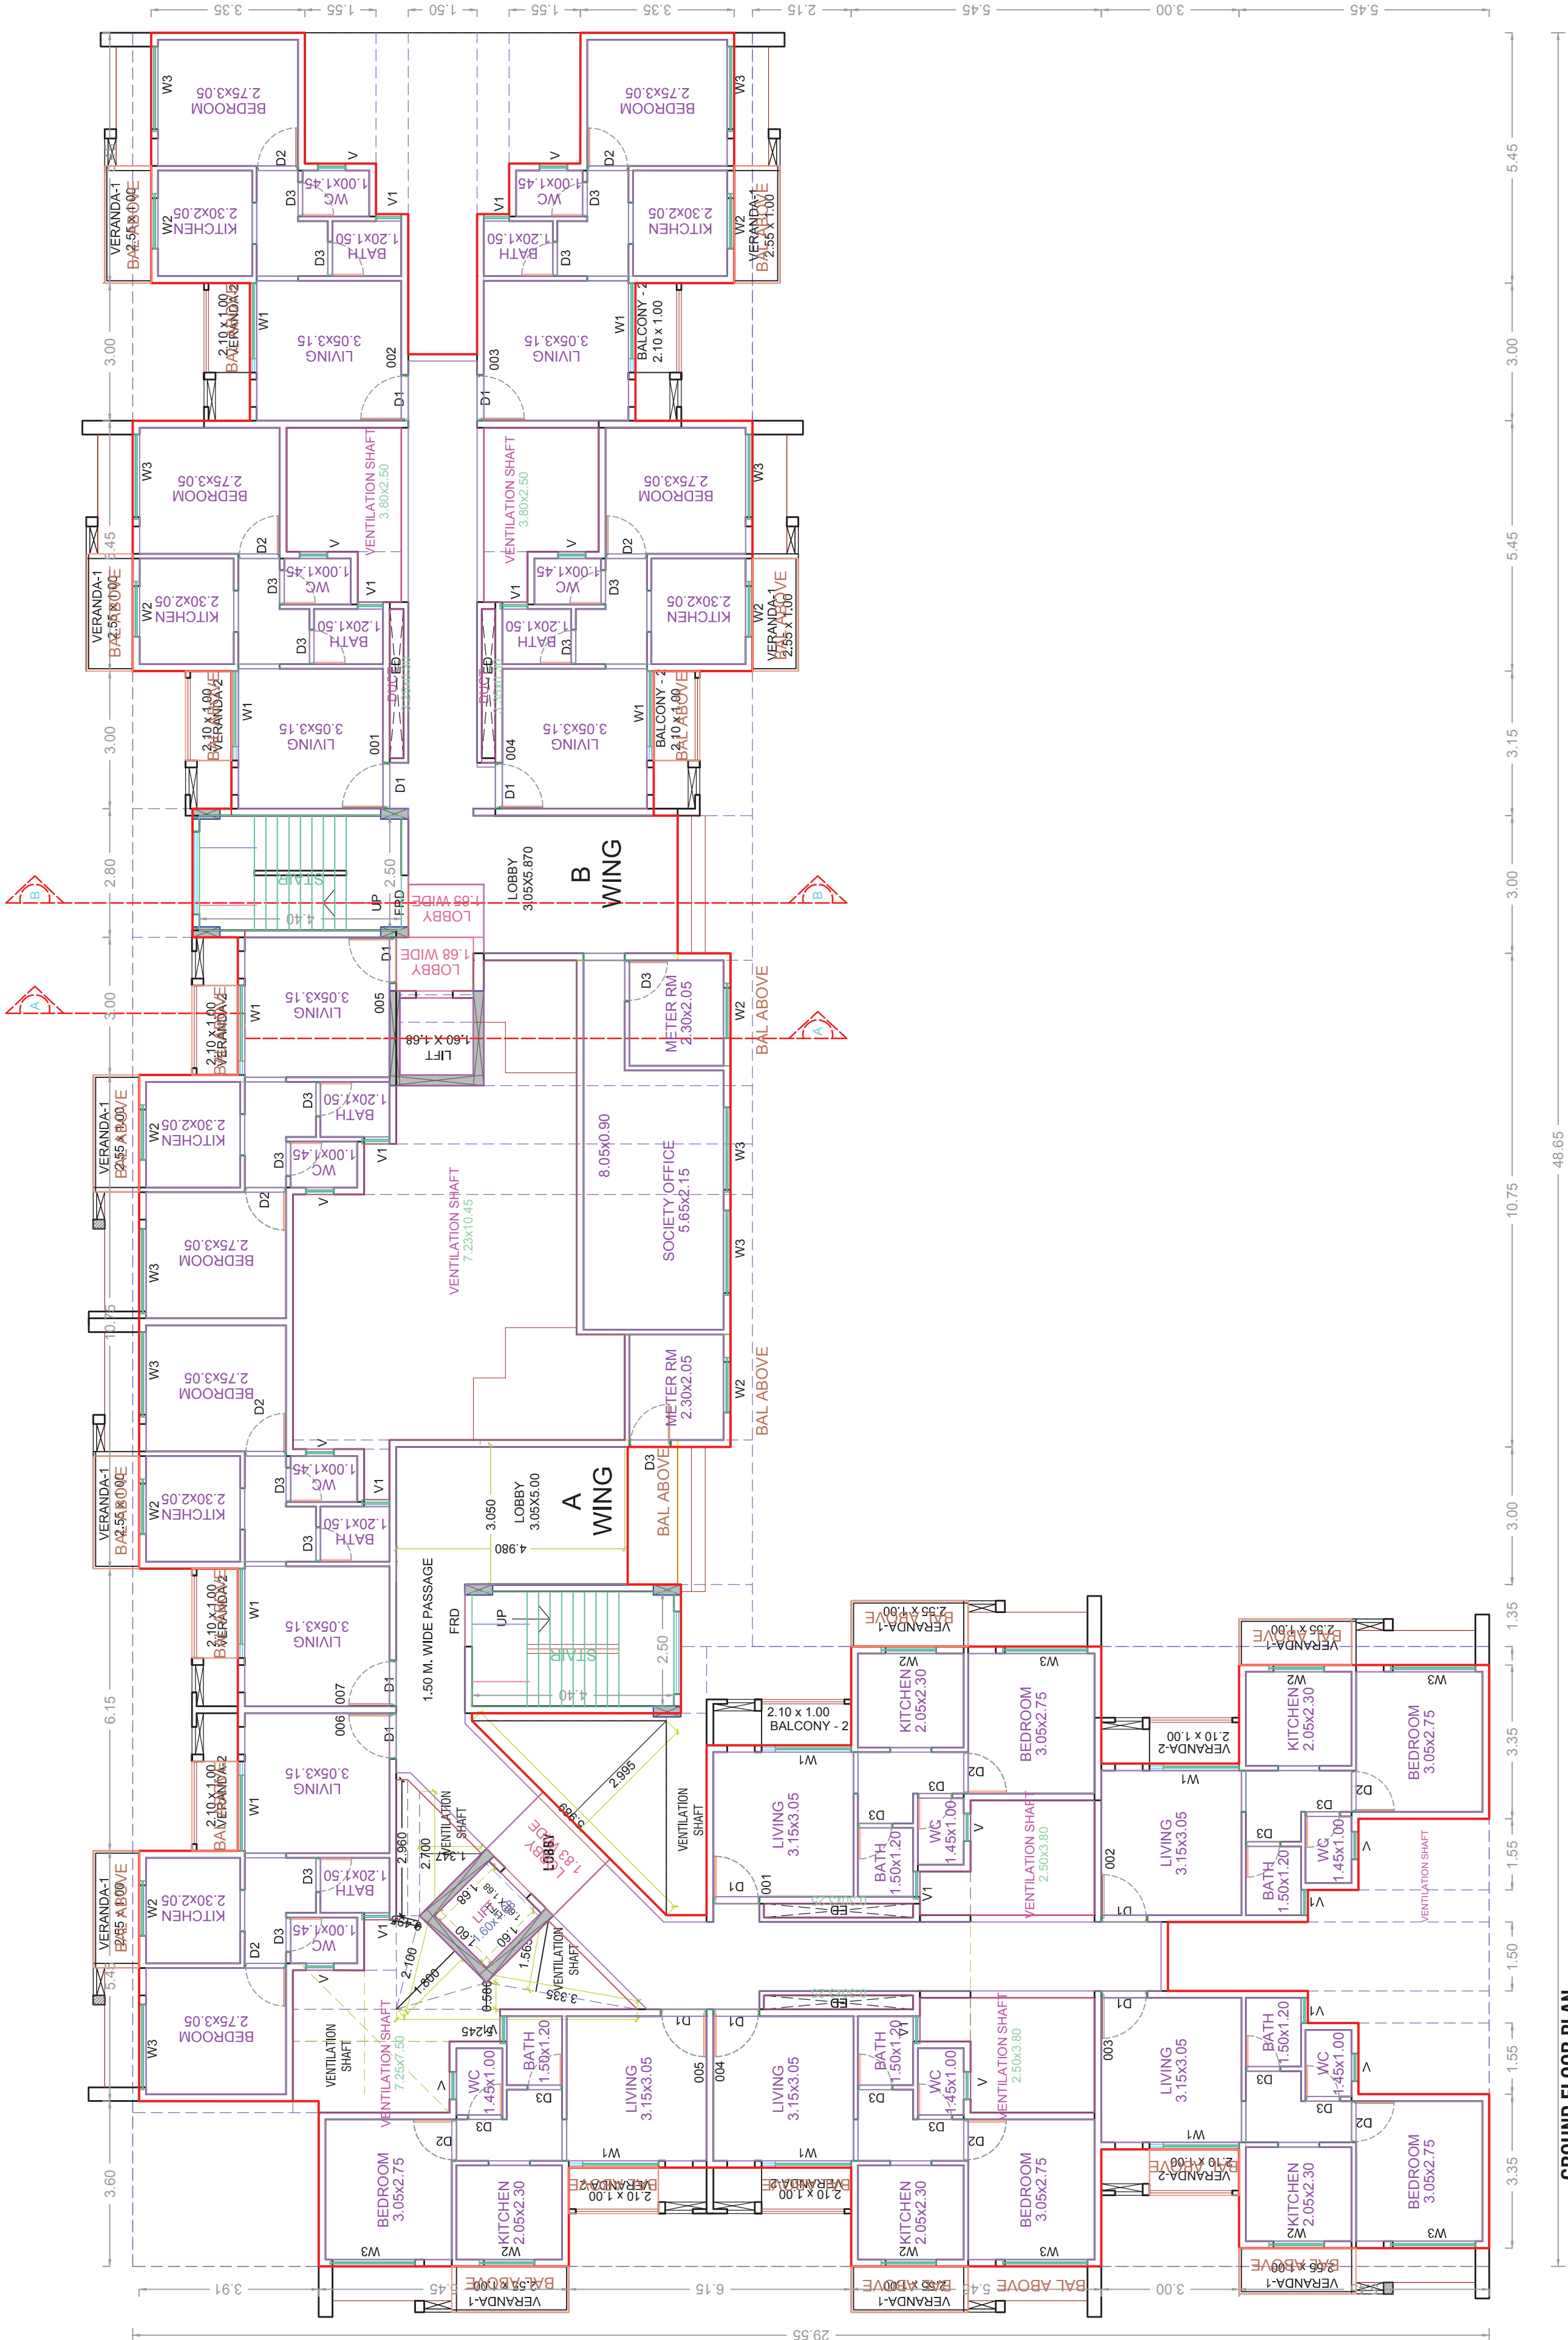

GROUND FLOOR PLAN

GROUND FLOOR PLAN

GROUND FLOOR PLAN

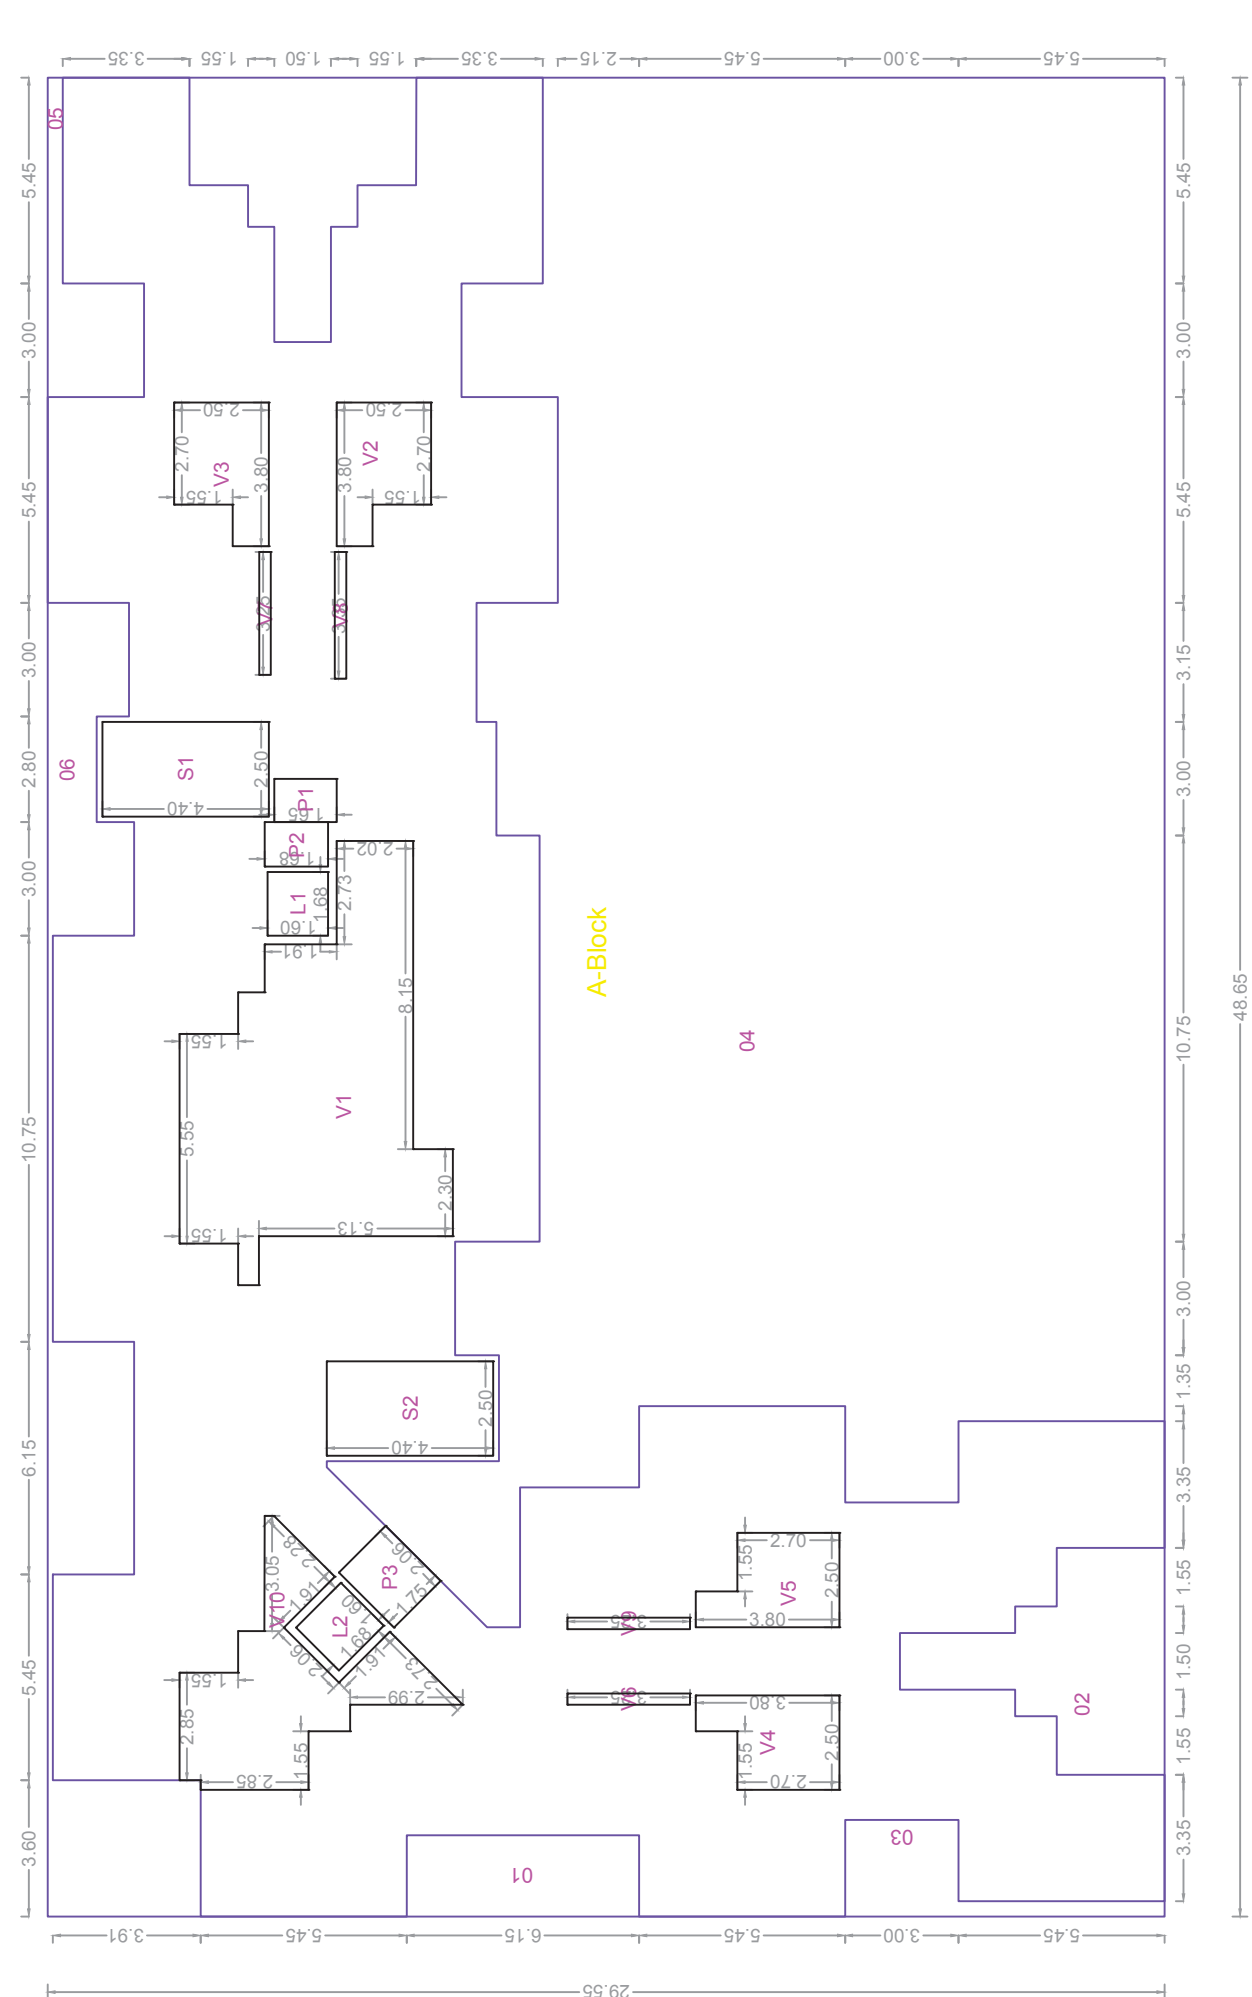

Polygon	Area
A-Block	1437.58
01	13.22
02	24.86
03	9.83
04	656.87
05	9.83
06	47.87
L1	2.69
L2	2.69
V1	52.10
V2	7.79
V3	7.79
V4	7.79
V5	7.80
V6	0.97
V7	0.97
V8	1.00
V9	0.97
V10	20.80
P1	1.90
P2	1.97
P3	3.60
S1	11.00
S2	11.00
Total	532.25

BALCONY CALCULATIONS: BUILDING (7)

FLOOR	SIZE	AREA	TOT. AREA
FIRST FLOOR	1.00 X 2.55 X 7	17.85	56.97
	1.00 X 1.95 X 10	19.50	
	1.01 X 2.45 X 1	2.47	
	1.00 X 2.45 X 5	12.25	
	1.10 X 2.45 X 1	2.70	
SECOND FLOOR	1.10 X 2.00 X 1	2.20	
	1.00 X 2.55 X 7	17.85	56.97
	1.00 X 1.95 X 10	19.50	
	1.01 X 2.45 X 1	2.47	
	1.00 X 2.45 X 5	12.25	
	1.10 X 2.45 X 1	2.70	
THIRD FLOOR	1.10 X 2.00 X 1	2.20	
	1.00 X 2.55 X 7	17.85	56.97
	1.00 X 1.95 X 10	19.50	
	1.01 X 2.45 X 1	2.47	
	1.00 X 2.45 X 5	12.25	
	1.10 X 2.45 X 1	2.70	
Total	-	-	170.88

This is a system generated drawing as per the soft copy submitted by the Architect/ License Engineer

FLOOR WISE FSI STATEMENT: BUILDING (7)

FLOORS	COMM.	RESI.	IND.	SPEC.	DOUBLE HT.	BALCONY	PASSAGE	LIFT LOBBY	STAIR	LIFT	TERRACE	TENEMENTS	TOTAL FSI AREA	HEIGHT	NOS.
GROUND FLOOR	0.00	532.25	0.00	0.00	0.00	0.00	0.00	0.00	22.00	5.38	0.00	12	532.25	0.55	08
FIRST FLOOR	0.00	538.60	0.00	0.00	0.00	53.86	3.10	7.47	0.00	21.96	0.00	14	538.60	0.60	88
SECOND FLOOR	0.00	538.60	0.00	0.00	0.00	53.86	3.10	7.47	0.00	21.96	0.00	14	538.60	1.20	56
THIRD FLOOR	0.00	538.60	0.00	0.00	0.00	53.86	3.10	7.47	0.00	21.96	0.00	14	538.60	1.65	54
Total	0.00	2148.05	0.00	0.00	0.00	161.58	9.31	29.88	87.88	21.49	0.00	54	2148.05 + 9.31	1.85	56

SCHEDULE OF OPENING: BUILDING (7)

NAME	WIDTH	HEIGHT	NOS.
V1	0.55	0.90	08
V	0.55	0.90	12
V	0.60	0.90	88
W2	1.20	2.25	56
D	0.75	2.10	108
D	0.90	2.10	104
D	1.00	2.10	54
Total	1.00	2.10	54

SCHEDULE OF OPENING: BUILDING (7)


NAME	WIDTH	HEIGHT	NOS.
V1	0.55	0.90	08
V	0.55	0.90	12
V	0.60	0.90	88
W2	1.20	2.25	56
D	0.75	2.10	108
D	0.90	2.10	104
D	1.00	2.10	54
Total	1.00	2.10	54

STAMP OF APPROVAL

Approved subject to the conditions contained in Letter No. EE/DB/C70555 dtd. 16/08/2019

RAHUL
Copyright © 2004 by RAHUL KAMLA BANSOD
All rights reserved. No part of this publication may be reproduced, stored in a retrieval system, or transmitted, in any form or by any means, electronic, mechanical, photocopying, recording, or by any information storage and retrieval system, without the prior written permission of the publisher.
2004
2005
267

Executive Engineer
MIDC Division, Amravati
BUILDING: BUILDING (7)

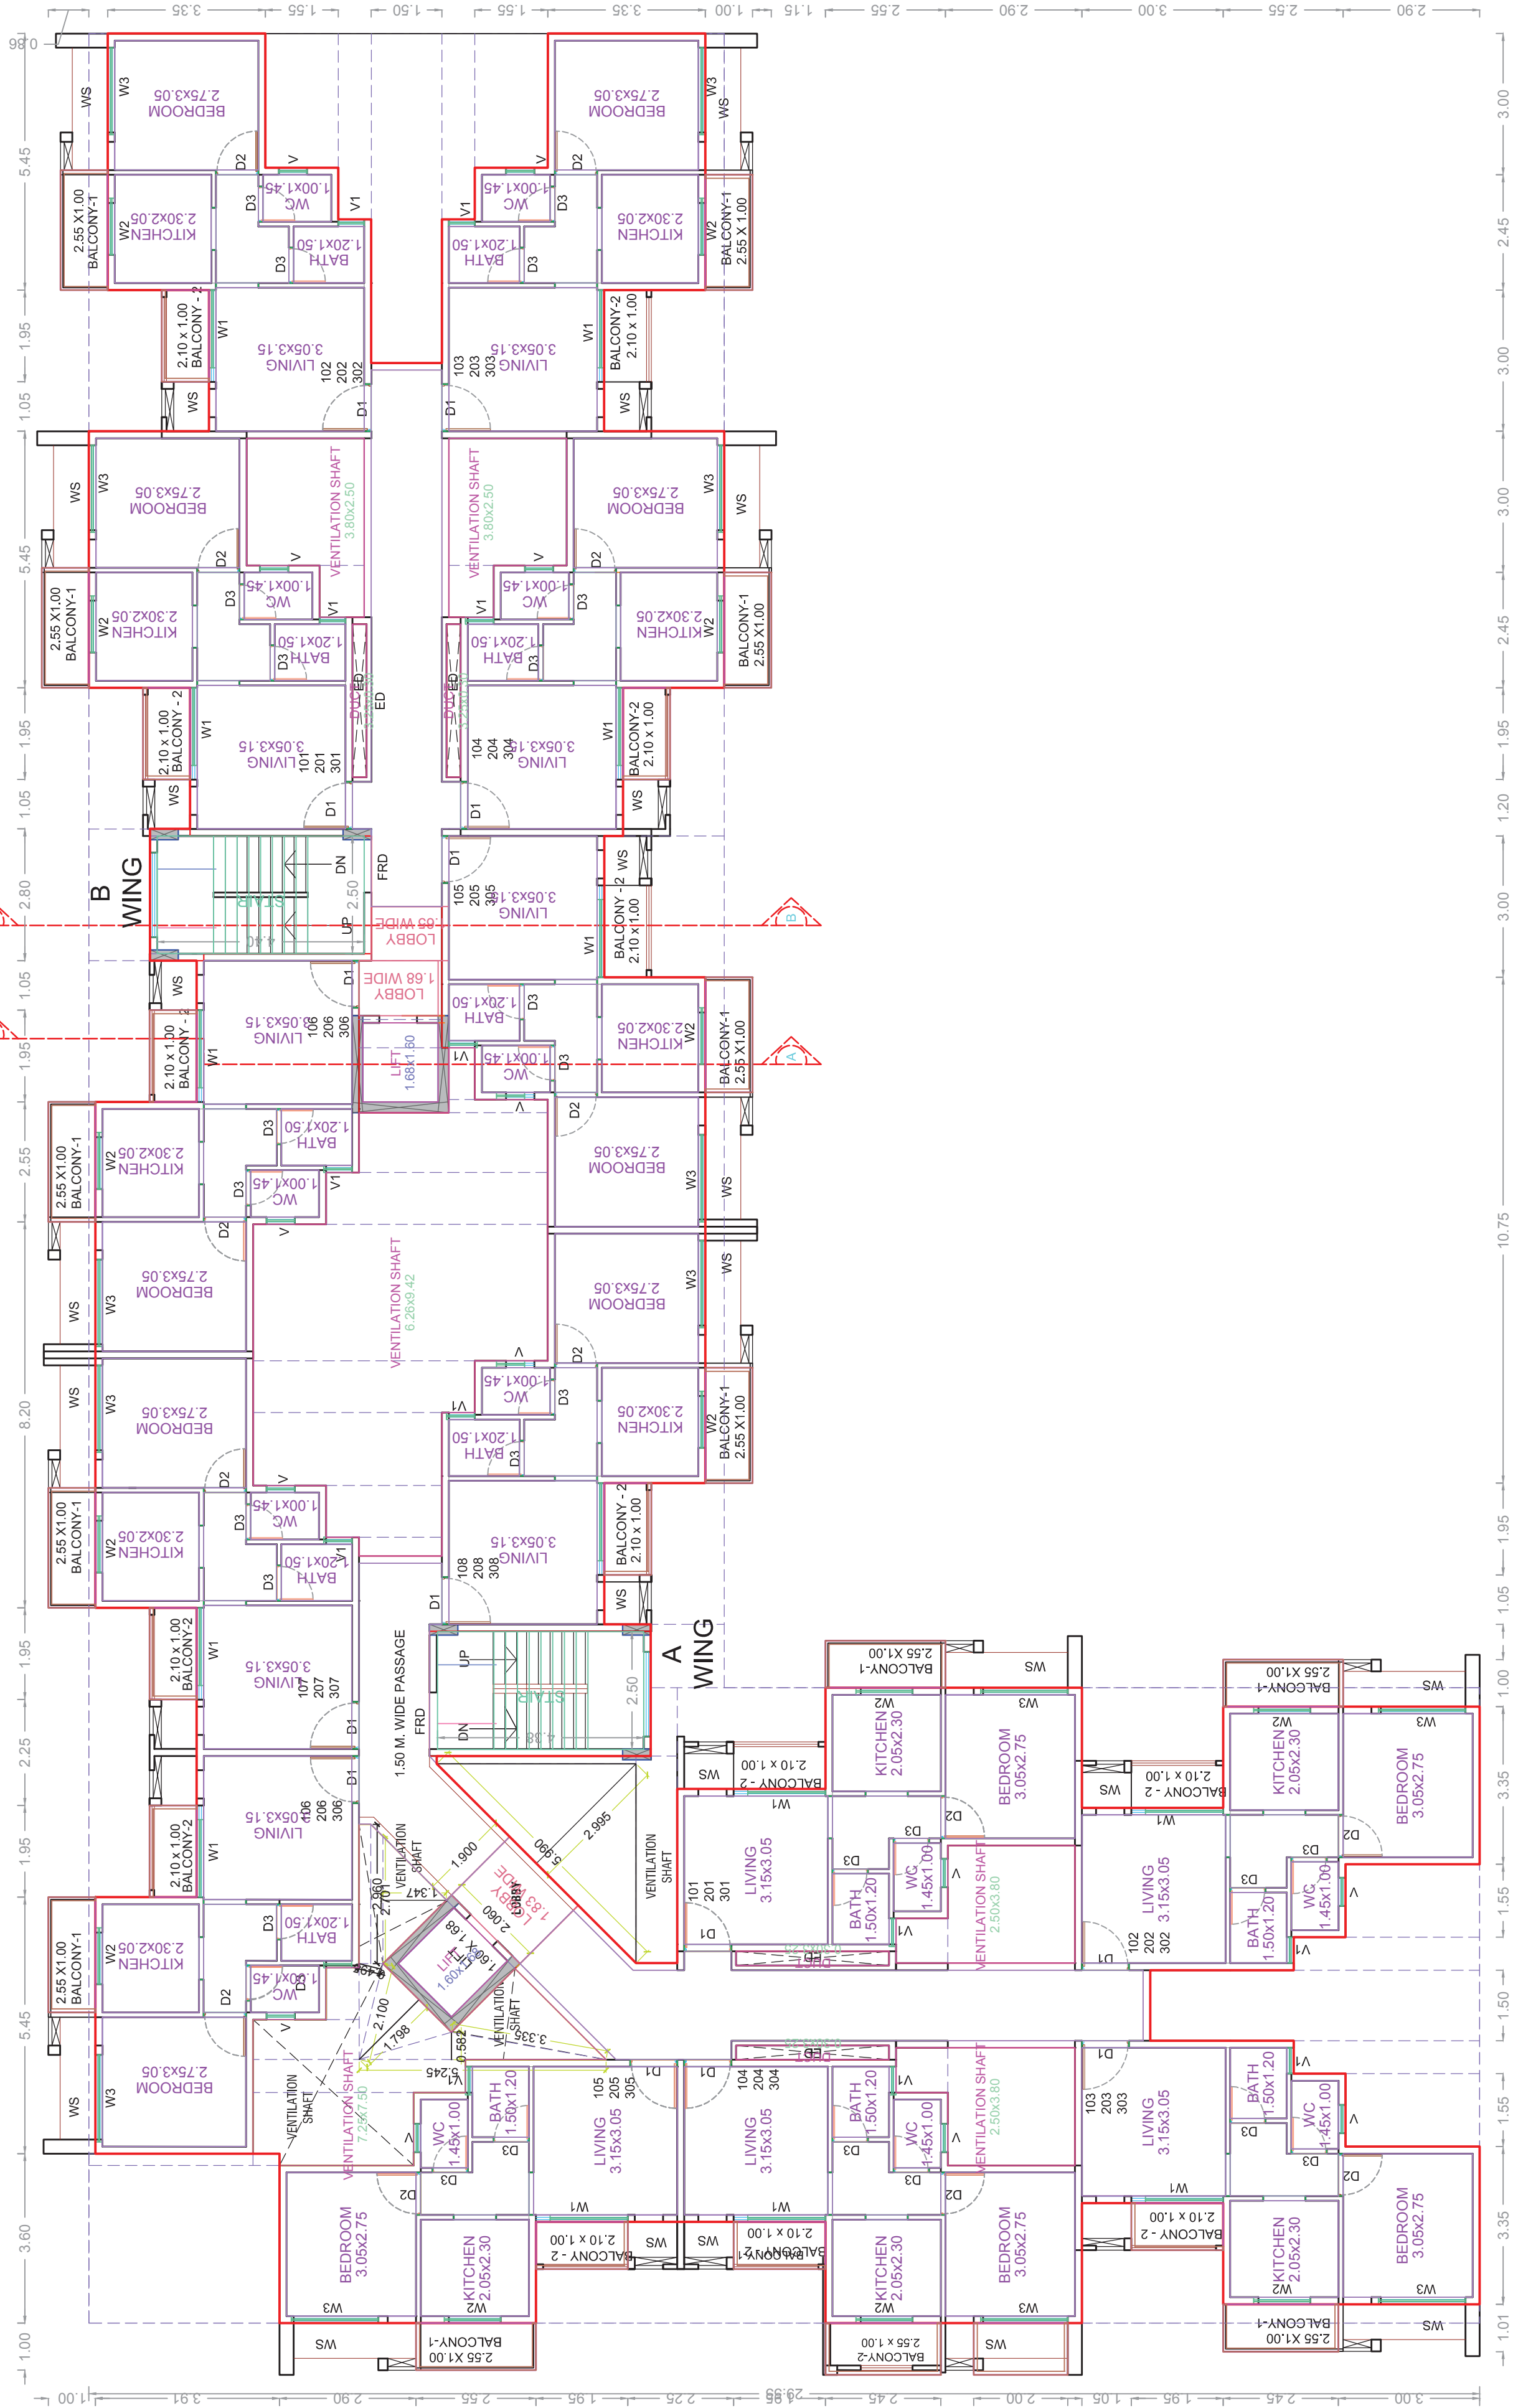


TYPICAL FLOOR PLAN (1st, 2nd & 3rd)


TYPICAL - 1, 2& 3 FLOOR PLAN 48.65

DOORS & WINDOWS SCHEDULE (1ST, 2ND & 3RD)				
TYPE	SIZE	AREA	REMARKS	
D1	1,000 x 2,100	2,100	TW/PANNELED ENT. DOOR	
D2	0,900 x 2,100	1,890	TW FLUSHED DOOR	
D3	0,750 x 2,100	1,575	FLUSHED DOOR	
W1	1,930 X 2,250	4,387.5	ALU FRAMED SLIDING GL. WINDOW	
W2	1,100 X 2,250	2,475	ALU FRAMED SLIDING GL. WINDOW	
W3	1,830 X 1,500	2,775	ALU FRAMED SLIDING GL. WINDOW	
SW	0,600 X 1,500	2,250	STAIR CASE GL. WINDOW	
V	0,600 X 0,900	0.54	VENTILATORS	
V1	0,550 X 0,900	0.495	VENTILATORS	
FRD	1,20 X 2,100		FIRE RESISTANCE DOOR	
LD	1,20 X 2,400		LIFT DOOR	

LIGHT & VENTILATION STATEMENT			AREA OF WIN PROVIDED (SQM)	AREA OF WIN PROVIDED (SQM)	TYPE OF WIN PROVIDED
ROOM	AREA OF ROOM (SQM)				
LIVING	9.6075	1.911	4.3875	W1	
BED	8.3875	1.387	2.775	W3	
KITCHEN	4.715	0.06	2.475	W2	
BATH	1.8	0.42	0.54	V	
W.C	1.45	0.42	0.595	V1	

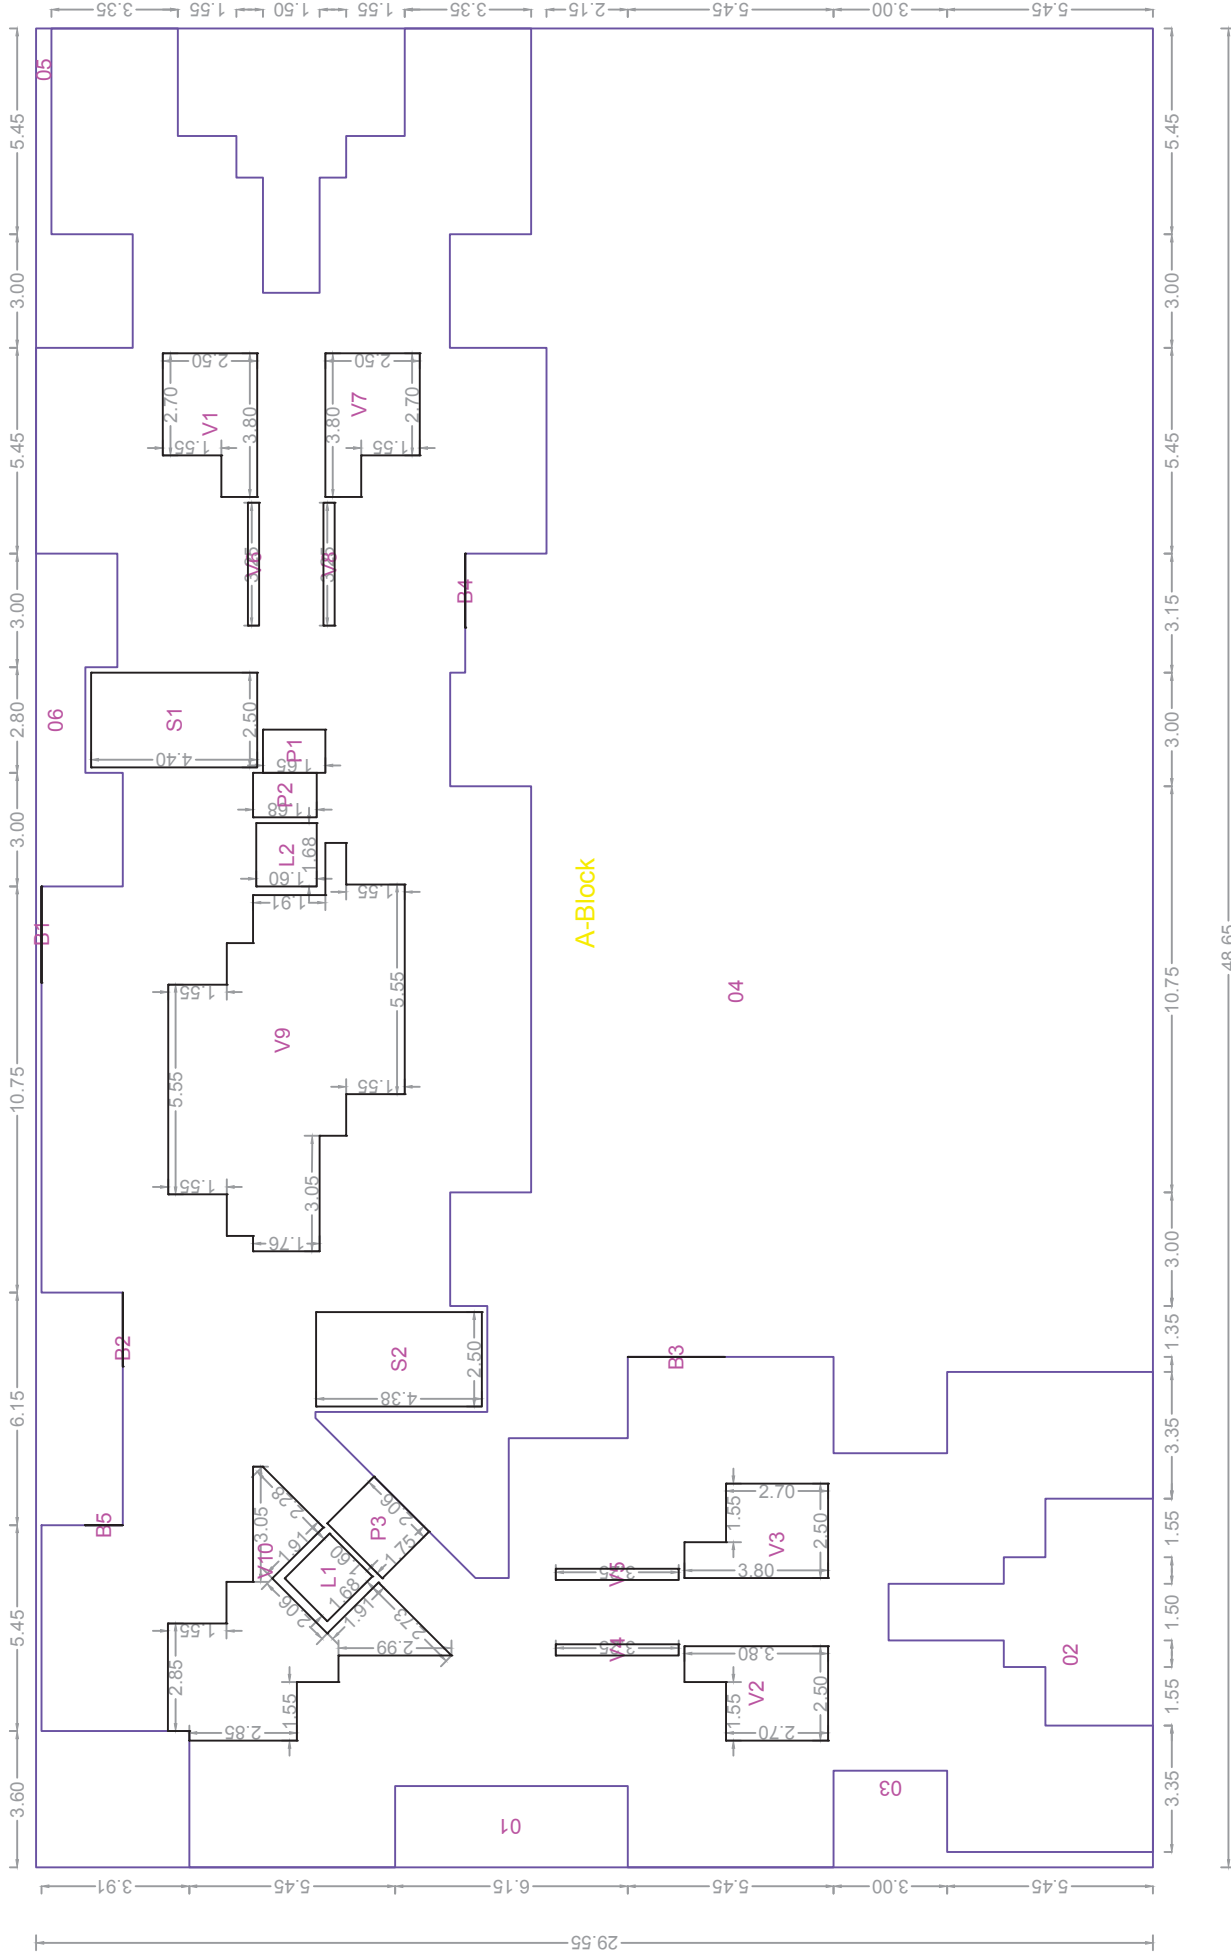

TYPICAL - 1, 2 & 3 FLOOR PLAN

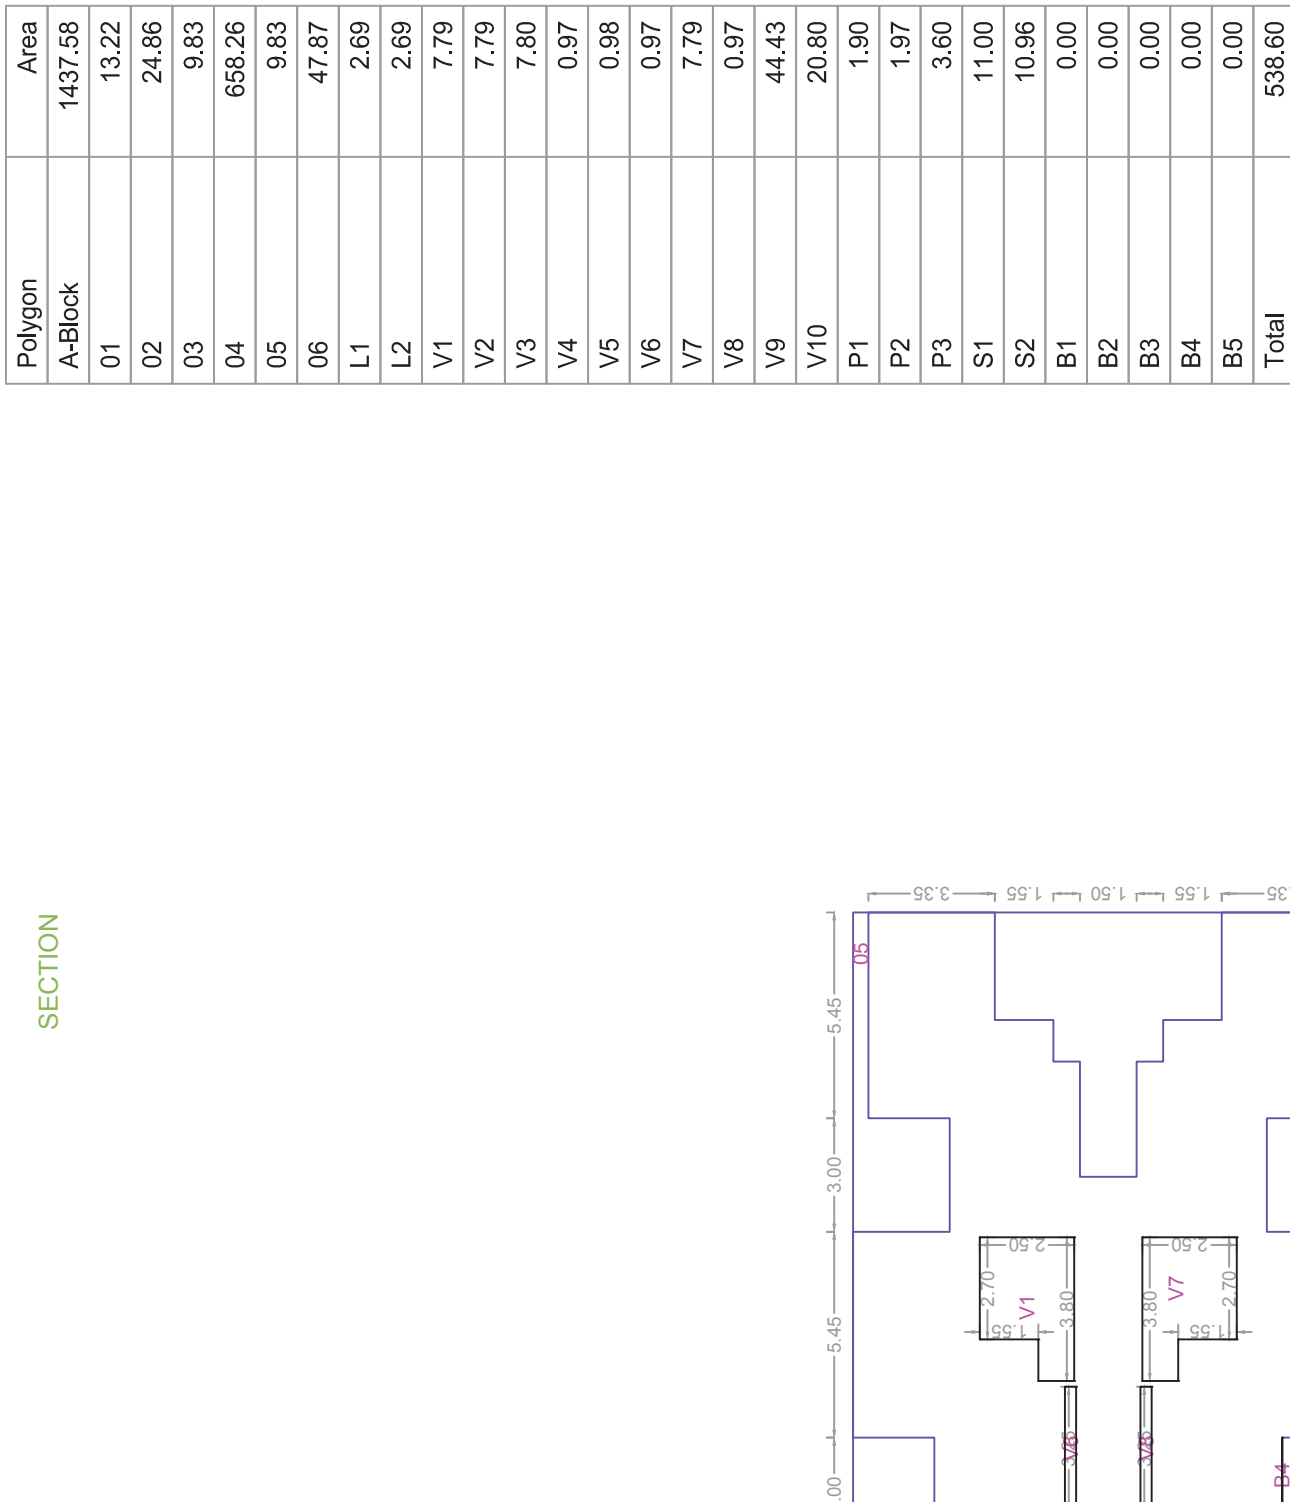

SECTION

SECTION B-B (B-7)

OWNER'S NAME:	OWNER'S SIGN:
sandip maheshwari ,, ,	

PROJECT:	
Plot No. : R-16,R-17	Survey No. :
Ward : Amravati	Village : -
INDUSTRIAL AREA : Addl. Assistant (Industrial Deptt.)	

INDUSTRIAL AREA : Adoi, Amravati (Nandgaon Pet)	ARCHITECT'S SIGN:
PRADEEP BAPURAOJI DHORE 708, J.K. CHAMBERS, SECTOR - 17, VASHI.	

	JOB NO.	DRG. NO.	SCALE	DRAWN BY	CHECKED BY
			1:100		
	INWARD NO.	SWC/148/521/20 190417/627223		DATE	11-07-2019
	KEY NO.	..3		SHEET NO.	8