

ies with concerned Officer / Authority.

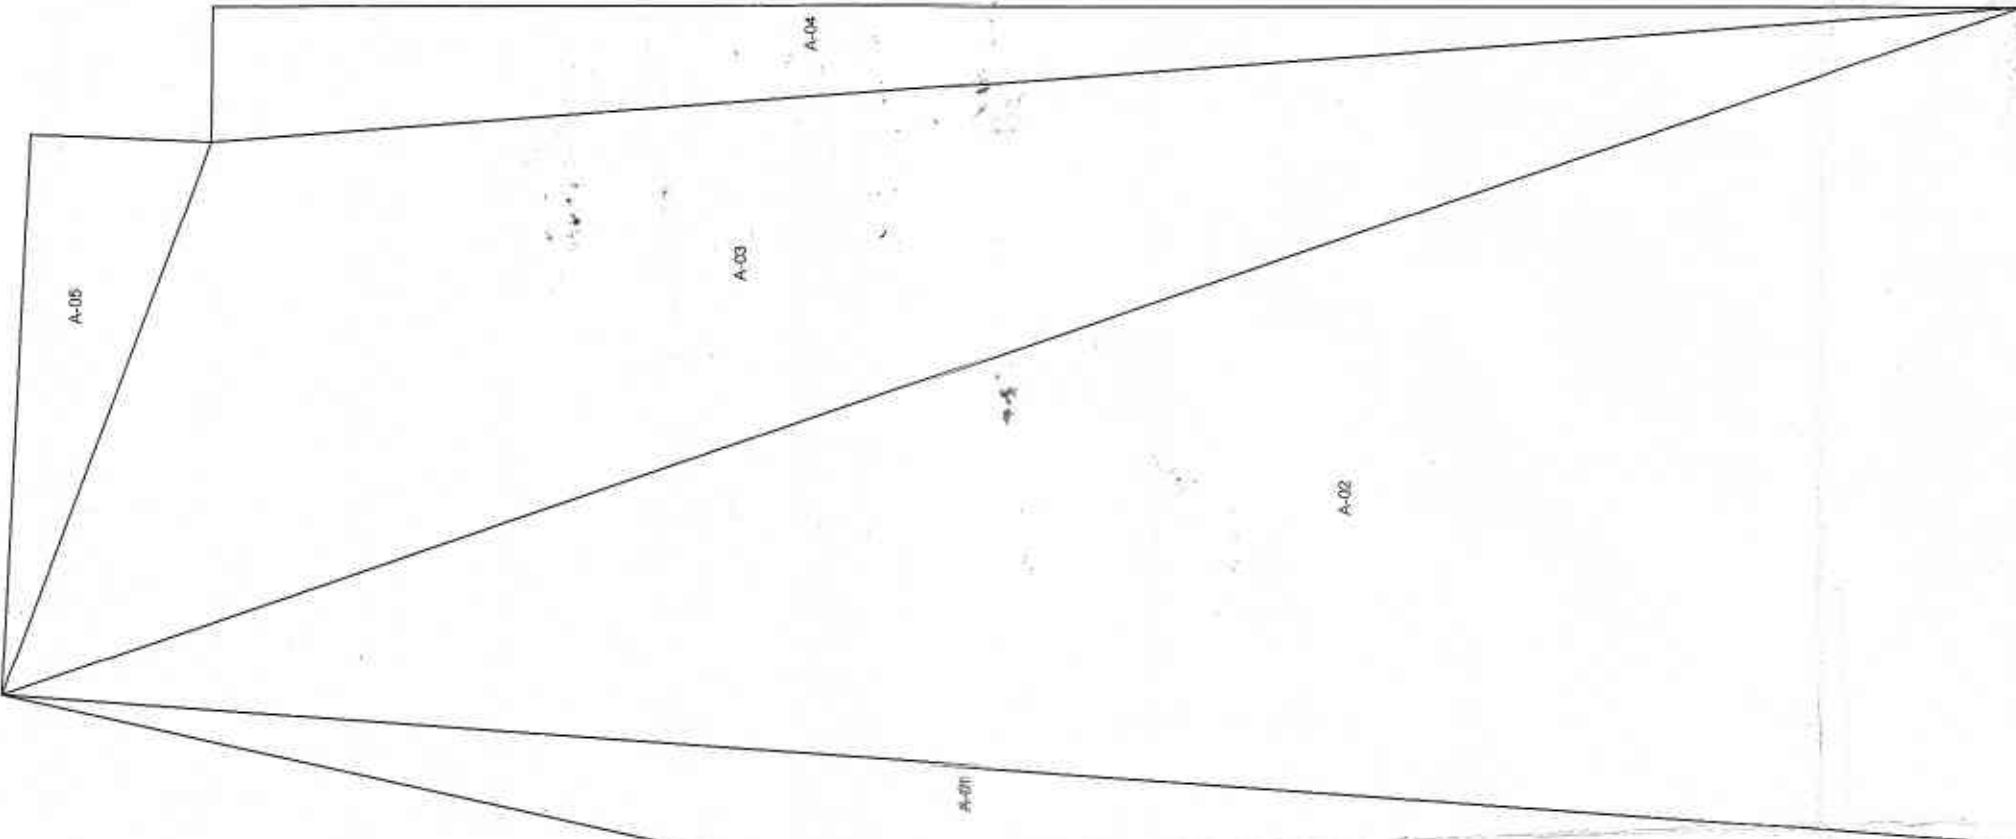
BUILDING	FSI AREA			EXISTING FSI AREA			BALCONY				PASSAGE	STAR	LIFT	TENEMENTS	TOTAL FSI AREA	
	COMM.	RESI.	IND.	SPEC.	COMM.	RESI.	IND.	SPEC.	OPEN	ENC.						TOTAL
A-1 (ACC)	159.6138	0.00	0.00	2411.38	0.00	0.00	0.00	0.00	579.52	0.00	579.52	1408.98	0.00	408.32	0	17927.78
B-1 (ACC)	0.00	10165.53	0.00	0.00	0.00	0.00	0.00	0.00	1315.62	0.00	1315.62	1522.96	0.00	0.00	110	10165.53
B-2 (ACC)	145428.38	0.00	0.00	2411.38	0.00	0.00	0.00	0.00	165.14	0.00	165.14	1895.14	0.00	0.00	123	29002.20

FLOORS	F5I AREA			EXISTING F5I AREA	PASSAGE			STAIR	LIFT	TENSILETS	TOTAL
	CONCRETE	REINFORCED	NET		SPRINK	CONCRETE	OPEN				
TERRACE FLOOR	1975.08	0.00	0.00	0.00	0.00	0.00	0.00	0.00	0.00	0	0.00
FOURTH FLOOR	2215.69	0.00	0.00	0.00	0.00	161.88	33.25	0.00	75.68	23.80	0.00
THIRD FLOOR	2215.69	0.00	0.00	0.00	0.00	161.88	33.25	0.00	75.68	23.80	0.00
SECOND FLOOR	2215.69	0.00	0.00	0.00	0.00	161.88	33.25	0.00	75.68	23.80	0.00
FIRST FLOOR	3606.95	0.00	0.00	0.00	0.00	50.00	59.00	0.00	75.68	23.80	0.00
PARKING BEAM	0.00	0.00	0.00	0.00	0.00	0.00	0.00	0.00	0.00	0.00	0.00
LOWER GROUND FLOOR	313.13	0.00	0.00	0.00	0.00	0.00	0.00	0.00	0.00	0.00	0.00
GROUND FLOOR	0.00	0.00	0.00	0.00	0.00	0.00	0.00	0.00	0.00	0.00	0.00
BASEMENT FLOOR	0.00	0.00	0.00	0.00	0.00	0.00	0.00	0.00	38.76	8.80	0.00

	FLOOR	SIZE	AREA	TOT. AREA
	FOURTH FLOOR	2,00 X 45.92 X 2	183.68	183.68
	Total No.	1	183.68	00.00
	THIRD FLOOR	2,00 X 45.92 X 2	183.68	183.68
	Total No.	1	00.00	183.68
	SECOND FLOOR	2,00 X 45.92 X 2	182.08	182.08
	Total No.	1	182.08	182.08
	FIRST FLOOR	2,00 X 12.52 X 2	50.08	50.08
	Total No.	1	00.00	50.08

311	25.18	0.00	25.18
312	25.18	0.00	25.18
313	15.20	0.00	15.20
314	15.44	0.00	15.44
342	3.00	0.00	3.00
315	15.44	0.00	15.44
316	15.44	0.00	15.44
317	27.42	0.00	27.42
318	28.41	0.00	28.41

Floor Name	Carpet Name	Carpet Area	Balcony Area	Total Area
FIRST FLOOR PLAN	A13	244.18	0.00	244.18

[illegible]

Triangulation (Scale - 1:500)

Triangle	Area
A-01	918.39
A-02	5774.53
A-03	3321.76
A-04	837.42
A-05	346.38

SEAL OF APPROVAL



Valid for Proposed Canteen Only

आयुक्त, स.सं.न.र./वामन्या/पक्षि दि.11.11.66।20।ह
चे आदेशान्वये त्मास्त परवाना न आरंभ प्रमाणपत्र क्र.

मणील मटाना अनुसूतन प्रस्वति
मकासाल लाल

[Signature]

महोदय के सम्बन्ध में

THEY/She (continued)

[illegible]

Incharge:	Signature: <i>[Signature]</i>
-----------	-------------------------------

CERTIFICATE OF AREA

CERTIFIED THAT I HAVE SURVEYED THE PLOT UNDER REFERENCE ON _____
AND THAT THE DIMENSIONS OF THE SIDES, ETC.

THE PLOT STATED ON THE PLAN ARE AS MEASURED ON THE SITE AND AREA SO WORKED OUT IS SQUARE METRE

AND INDEXED WITH THE PHOTOGRAPH IN THE DOCUMENT OF CHILDREN
TOWN PLANNING SCHEME RECORDS.

James
JAMES H. JAMES, JR., 1910-1911

LEGEND

PLOT BOUNDARY SHOWN THICK BLACK

PROPOSED WORK SHOWN RED FILLED IN

WATERLINE SHOWN BLUE DOTTED

EXISTING TO BE RETAINED HATCHED

OWNER'S NAME MO.: 8552903939

SHRI MADHUR LADOKHA THROUGH LANDMARK
CREATORS

100

PROJECT INFORMATION	
PLOT NO. 1523 152A	SURVEY NO. 1523 152A

VILLAGE : Satluna LOCATION : Non-Congested
SITE ADD : BADNERA ROAD AMT.

PROJECT FILE NO.: 8888867300
CONSULTANT NAME NO.: 8888867300

AKASH V. MOHOTA & ASSOCIATES
1st Floor, Menzies Complex
Regd. No.: CA/9721821

1st floor monalisa complex amravati
444803
Rajapeth Police Station, Amravati
☎ (0) 721-2576345

JOB NO.	DRG NO.	SCALE	email:-akash-mohola@hotmail.com DRAWN BY: CHEC
---------	---------	-------	---

INWARD NO.	DATE	05-05
------------	------	-------

nor the soft copy submitted by the Architect/ Licensee Engr

PRODUCED BY AN AUTODESK EDUCATIONAL PRODUCT

PRODUCED BY AN AUTODESK EDUCATIONAL PRODUCT