

SEAL OF APPROVAL




Valid for Proposed Construction Only
 अमृतसर, २०२२/२३ - २०२३/२४
 कृ. अमृतसर, २०२२/२३ - २०२३/२४
 कृ. अमृतसर, २०२२/२३ - २०२३/२४
 कृ. अमृतसर, २०२२/२३ - २०२३/२४

Building No	Floor No.	Apartment No.	Carpet Area of Apartment	Area of Balcony Attached to Apartment	Area of Double Height Terrace Attached to Flat
A-1 (BUILDING)	Ground Floor	0	0	0.00	NIL
	First Floor	1	60.622	11.38	NIL
	Second Floor	2	60.622	11.38	NIL
	Third Floor	3	60.622	11.38	NIL
	Fourth Floor	4	60.622	11.38	NIL
	Fifth Floor	5	60.622	11.38	NIL
	Sixth Floor	6	60.622	11.38	NIL
	Total	7	60.622	11.38	NIL
	Total	8	60.622	11.38	NIL
	Total	9	60.622	11.38	NIL
Total					91.04

For every two tenants with each tenement having carpet area equal to or 40 sqm but less than 80 sqm	Parking Requirement	Factor	No. of Scooter	No. of Car	In Addition 5% Visitor Parking	Parking Requirement
Parking Statement	Number of Tenants	Factor	No. of Scooter	No. of Car	Factor	No. of Scooter
Parking Required Nos.	40 to 80 sqm carpet	0.18	7	1	0.18	0.9
Parking Proposed Nos.	50	0.18	9	1	0.18	0.9
Parking Proposed Area	54.00	0.18	9	1	0.18	0.9


Form of Statement 2	Floor No.	Total Built-up Area of Floor as per Outer Construction Line
A-1 (BUILDING)	Ground Floor	10.2878
	First Floor	173.4400
	Second Floor	173.4400
	Third Floor	173.4400
	Fourth Floor	173.4400
	Fifth Floor	173.4400
Total Area		919.3078

FLOOR WISE FSI TABLE													TOTAL FSI		
FLOORS NAME		OUTER P. LINE PROPOSED FSI AREA					OUTER P. LINE EXISTING FSI AREA					FREE FROM FSI			TENAMENT
		A		B			C		D			VOID	V-SHAFT		
FSI		COMMI	RESI	IND	SPEC.	CONVM	RESI	IND	SPEC.	UFT	VOID	V-SHAFT			
FIFTH FLOOR		0.00	0.00	0.00	0.00	0.00	0.00	0.00	0.00	0.00	0.00	5.4000	2		
SIXTH FLOOR		0.00	0.00	0.00	0.00	0.00	0.00	0.00	0.00	0.00	0.00	5.4000	2		
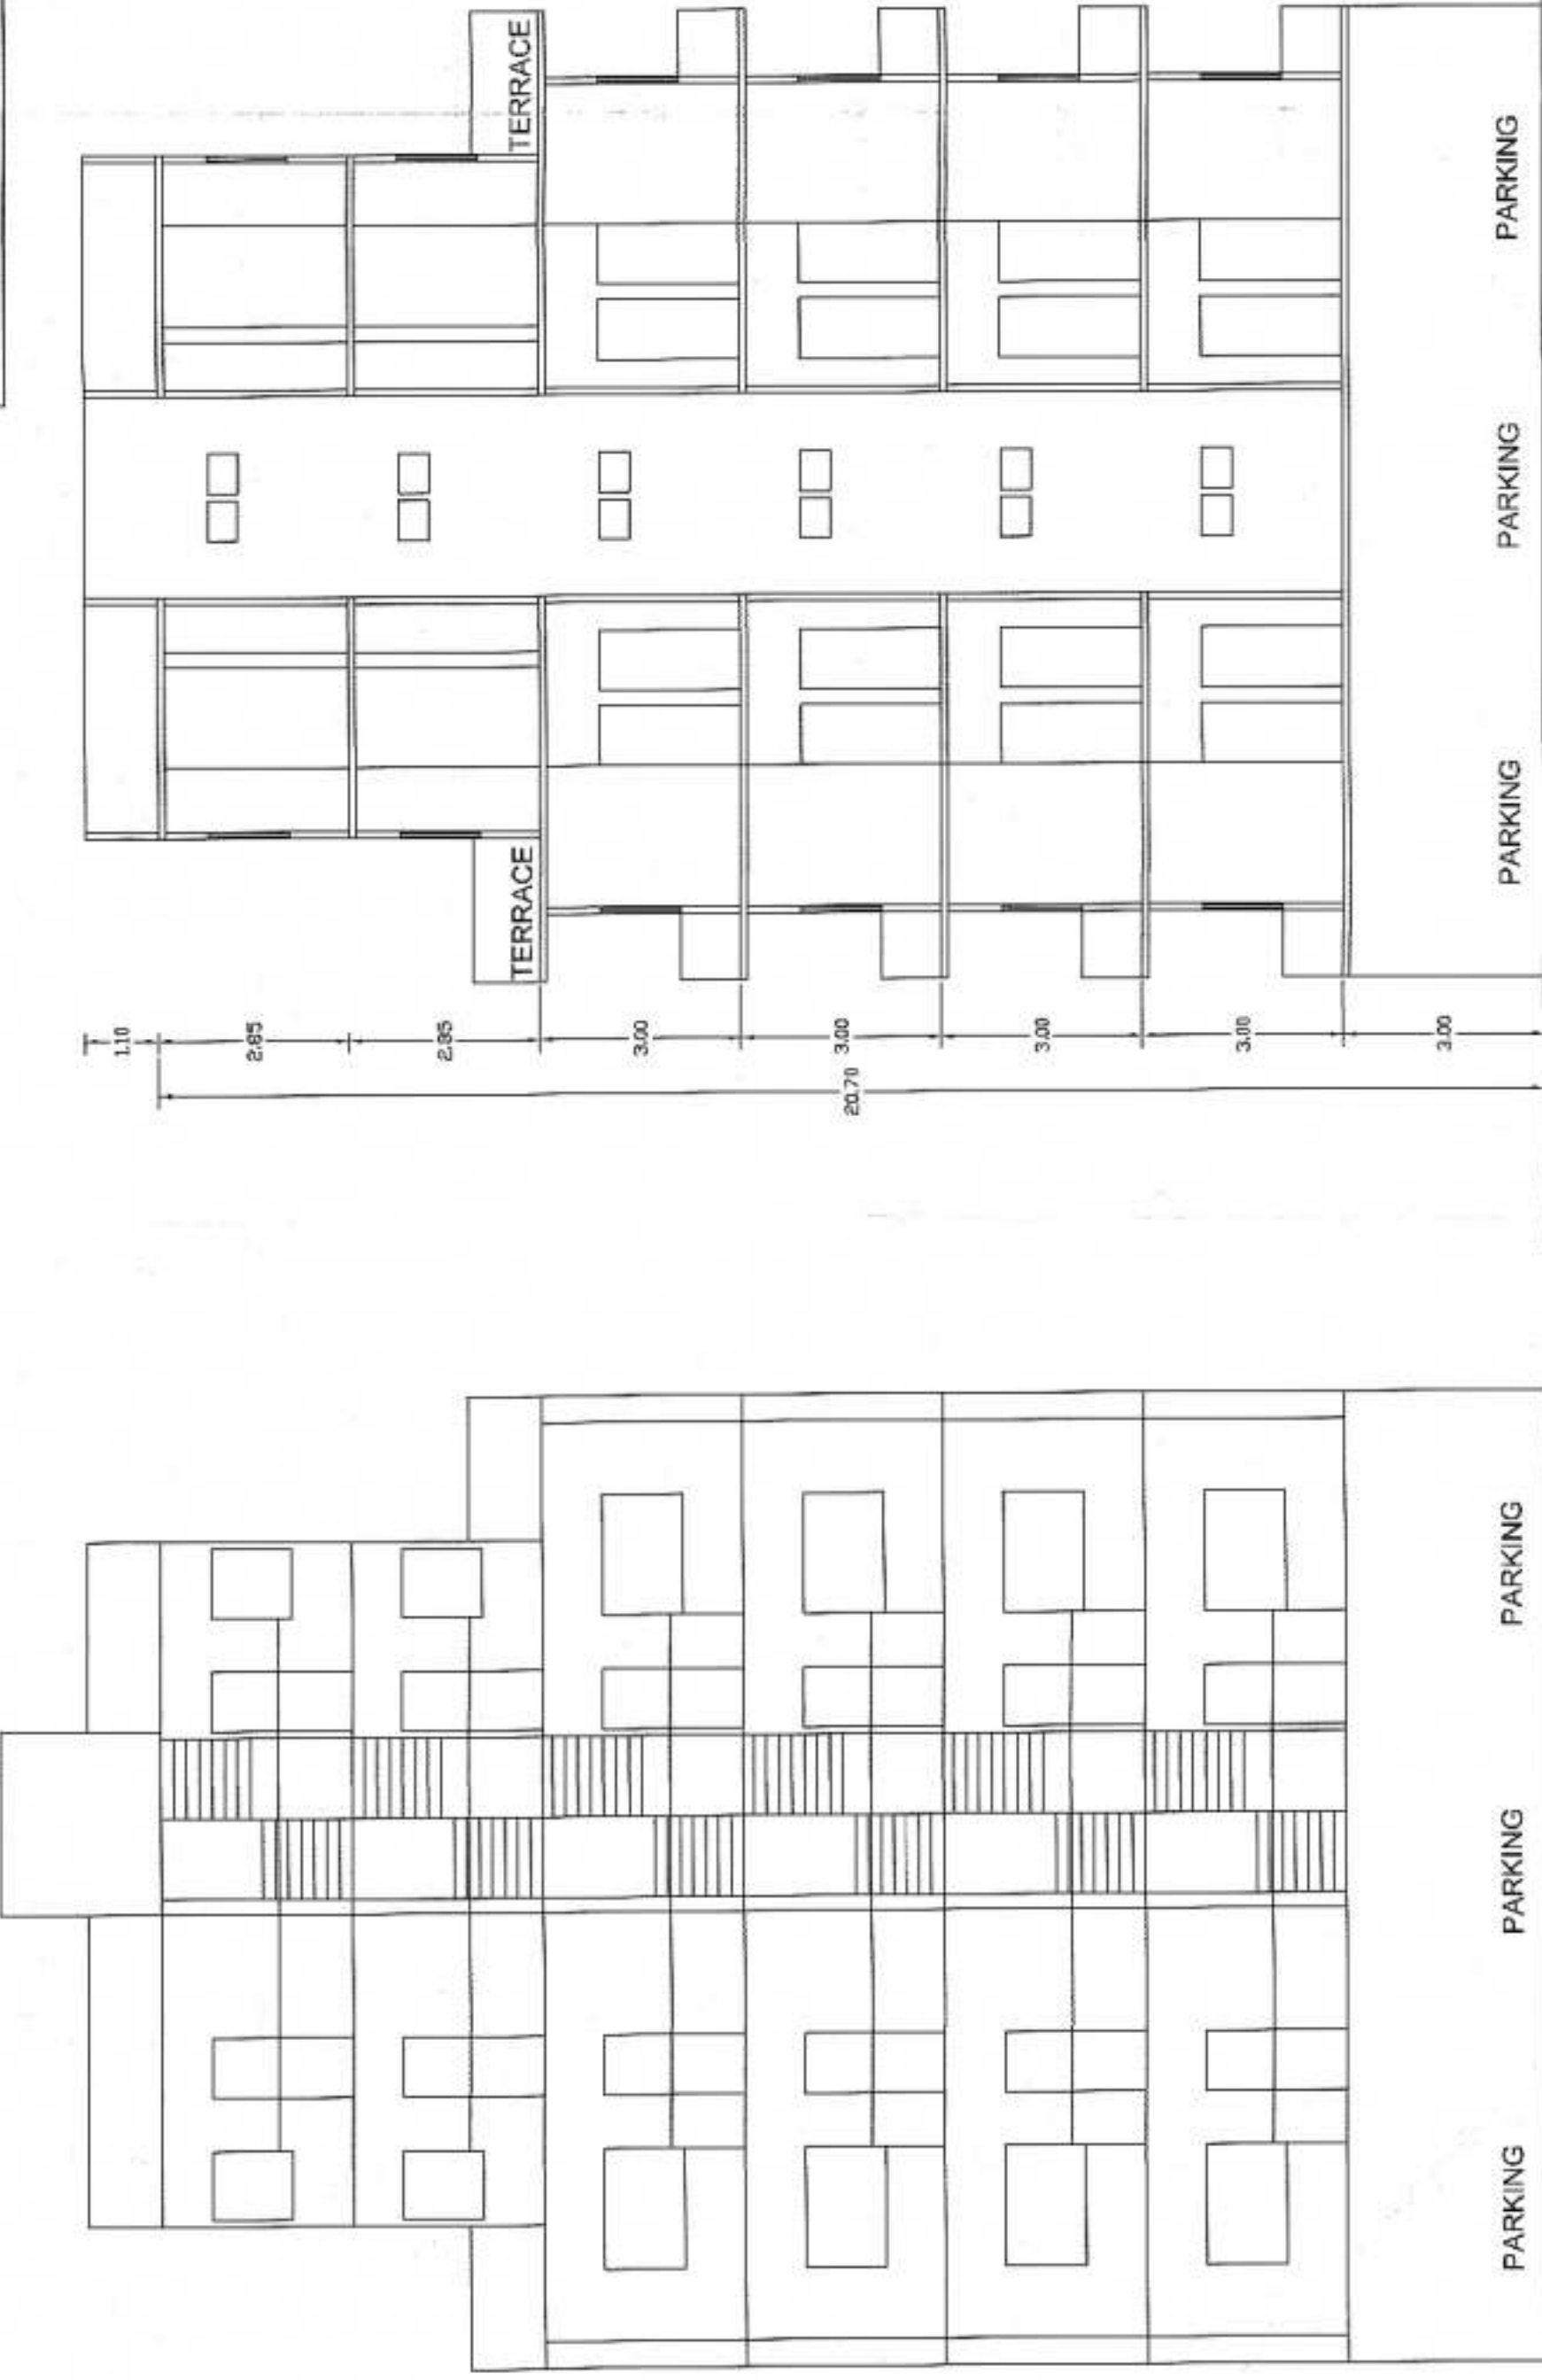




TYPE	SIZE	SPECIFICATION
D1	1.0 X 2.10	T.W. PANELLLED DOOR
D2	0.75 X 2.10	T.W. PANELLLED DOOR
W1	1.20 X 2.10	M.S. FULLY GLAZED WINDOW
W2	1.80 X 1.2	M.S. FULLY GLAZED WINDOW
V1	1.02 X 1.20	M.S. FULLY GLAZED WINDOW
V2	0.60 X 1.50	VENTILATOR

Water Requirement OCCUPANT LOAD (nos)	Factor	Consumption per day (lit)	Required Capacity (lit)	Proposed Capacity (lit)
12	5	60	145	9000

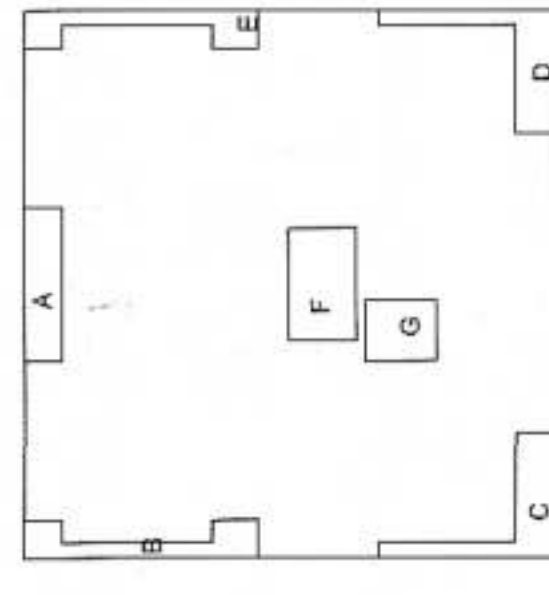

FIFTH & SIXTH FLOOR BLOCK PLAN AREA	POLYLINE AREA	AREA
A	110.57	5.4
B	3.04	3.04
TOTAL	107.6300	

BLOCK PLAN TYPICAL FIRST SECOND, THIRD, FOURTH FLOOR PLAN	POLYLINE AREA	AREA
A	203	4.1
B	3.8	3.8
C	4.71	4.71
D	4.71	4.71
E	3.8	3.8
F	5.4	5.4
G	3.04	3.04
TOTAL	173.4400	

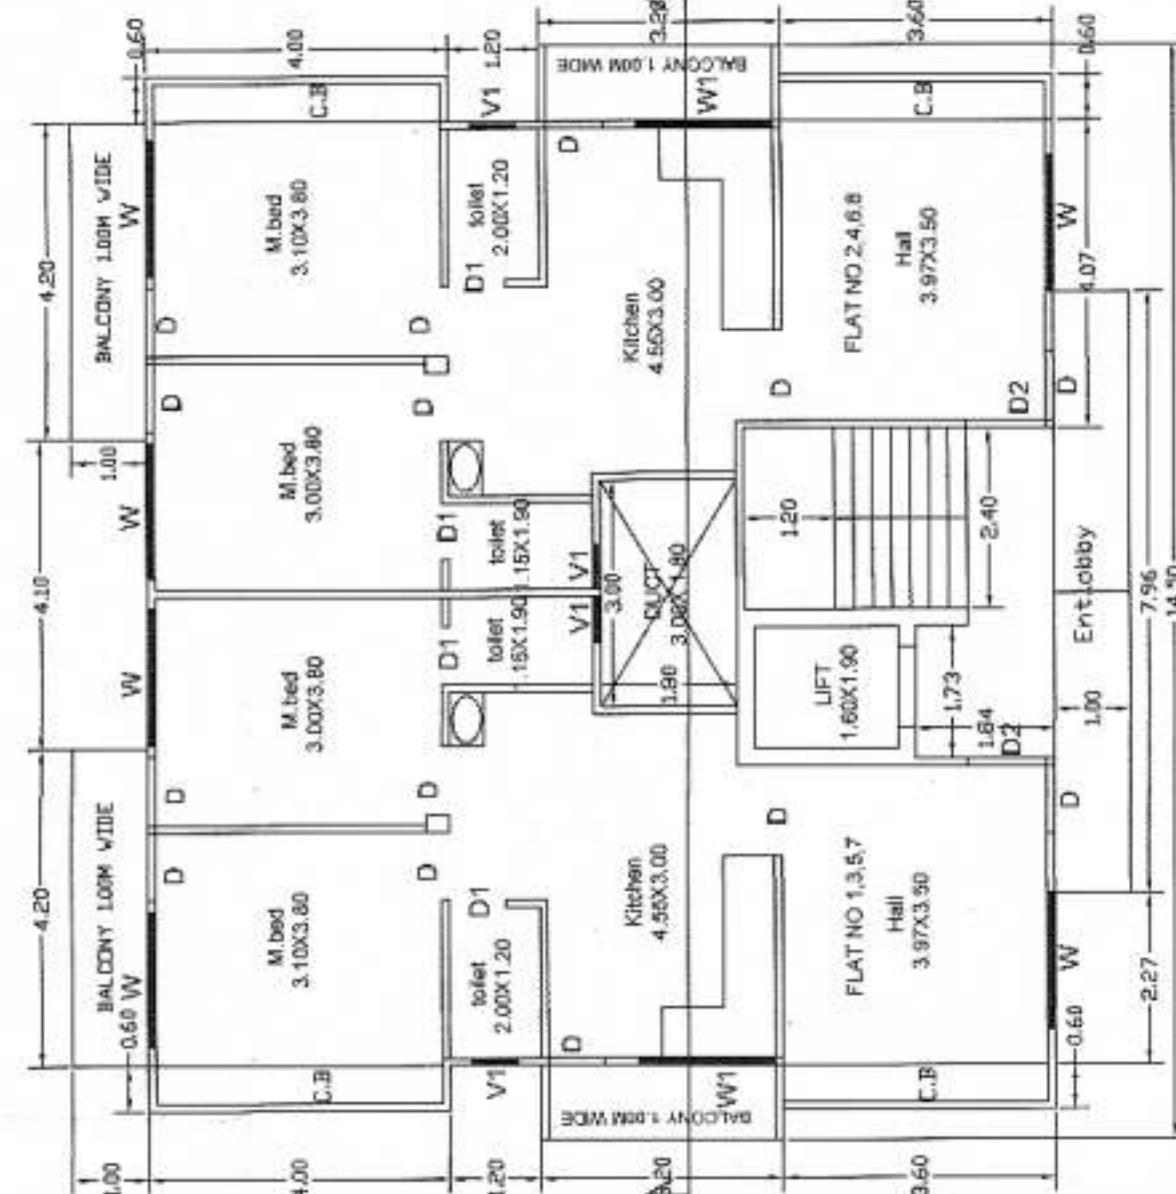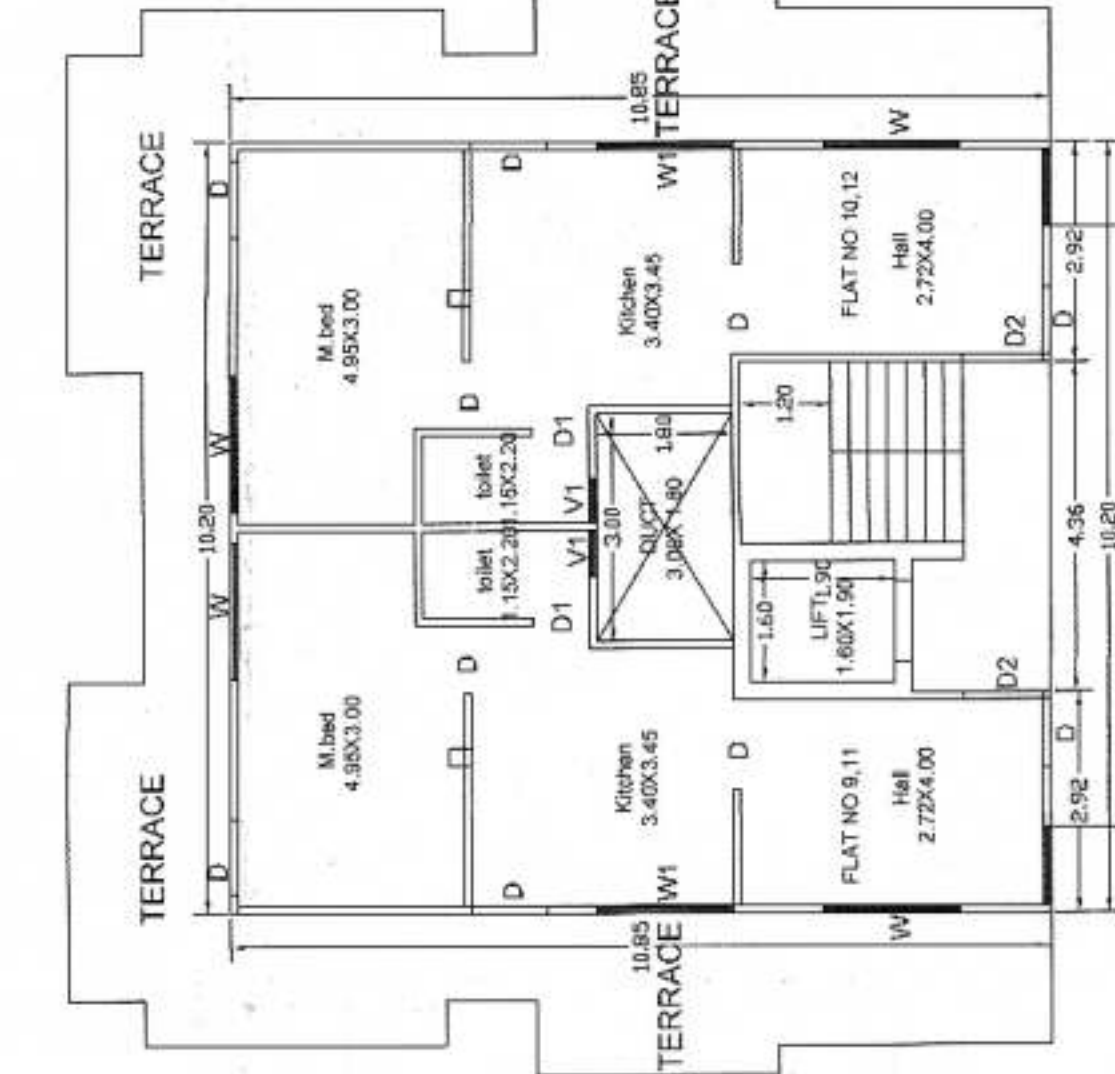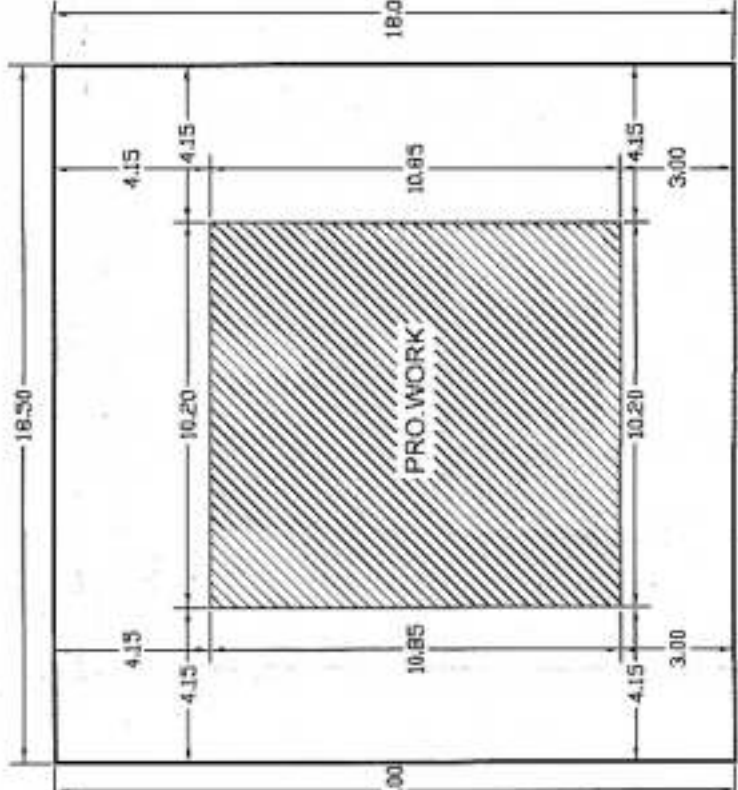

9.00M WIDE MAIN ROAD
 SITE PLAN
 SCALE 1:200




9.00M WIDE MAIN ROAD
 SITE PLAN
 SCALE 1:200

FIFTH & SIXTH FLOOR TYPICAL PLAN

FIRST SECOND THIRD & FOURTH FLOOR TYPICAL PLAN

GROUND FLOOR-PARKING

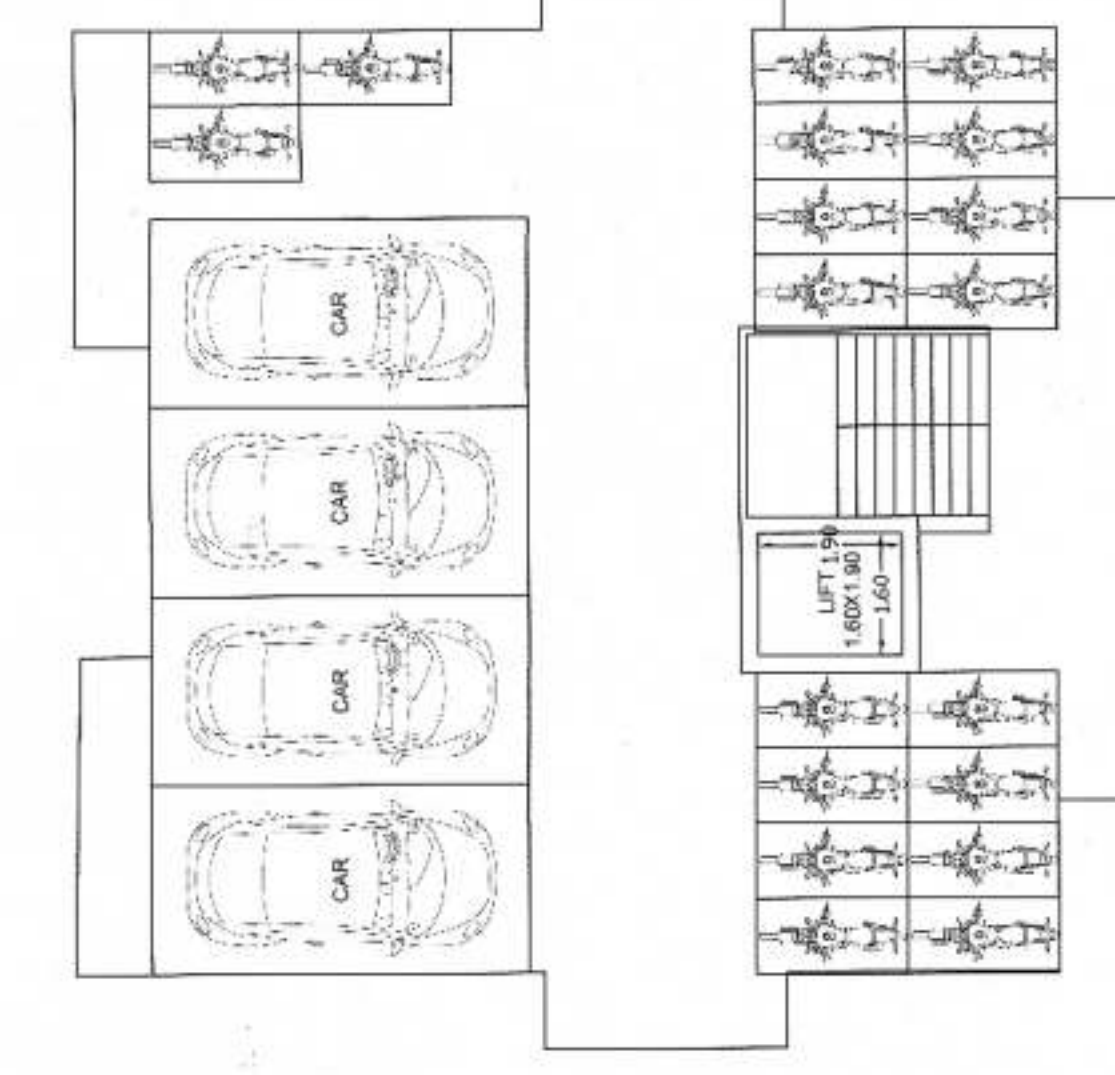

Job No	Drawing No	Scale	Drawn by	Checked by	Registration No. of Architect/ License no. of Licensed Engineer/ Supervisor
1	1	1:100/1:200	G.S.TATTE	AKSHAY SHARMA	AKSHAY SHARMA
			G.S.TATTE	AKSHAY SHARMA	DMCA/R/2021/AP/00313

Certificate of Area:
 Certified that the plot under reference was surveyed by me on 24/6/2021 and the dimensions of sides etc. of plot stated on plan are as measured on site and the area so worked out tallies with the area stated in document of Ownership/ T.P. Scheme Records/ Land Records Department/ City Survey records.
 Signature
 (Name of Architect/ Licensed Engineer/ Supervisor)
 AKSHAY SHARMA REG NO - M8L DMCA/R/2021/AP/00313
 Owner's Declaration -
 I/We undersigned hereby confirm that I/We would abide by plans approved by Authority/ Collector. I/We would execute the structure as per approved plans. Also I/We would execute the work under supervision of proper technical person so as to ensure the quality and safety at the work site.
 Owner (s) name and signature - SHRI GOVIND SHRIDHAR TATTE
 Architect/ Licensed Engineer/ Supervisor name and signature
 AKSHAY SHARMA REG NO - DMCA/R/2021/AP/00313
 Er. Akshay Sharma
 LE/DMCA/R/2021/AP/00313