
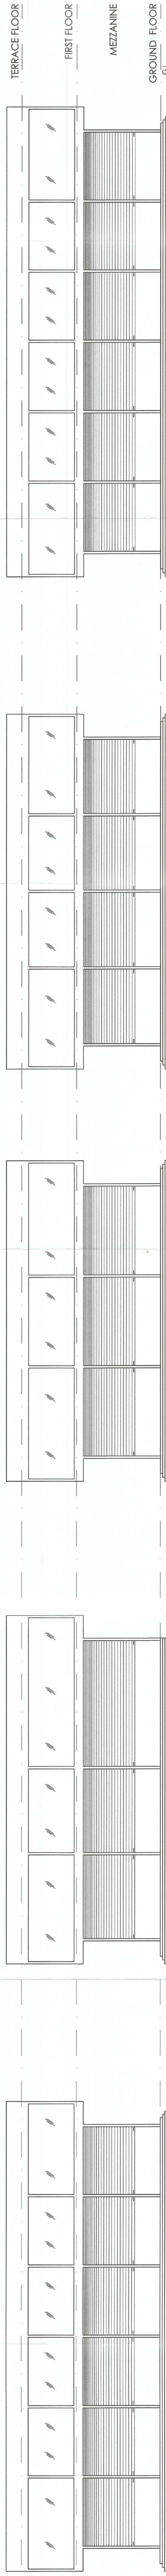



Pratik
Assistant Director of
Town Planning, Amravati

अधिमूल्य रक्कम का भरण
= 19,56,25/- केला आहे.
चालान स्क्रोल नं. 012973382
दि. 26/12/2023

विकास शुल्क मुहंड / बांधकाम करील
पा भरणा नं. **78.H.844** केल आहे.
आकाम खेोल नं..... दि. **26/12/2023**
02975276

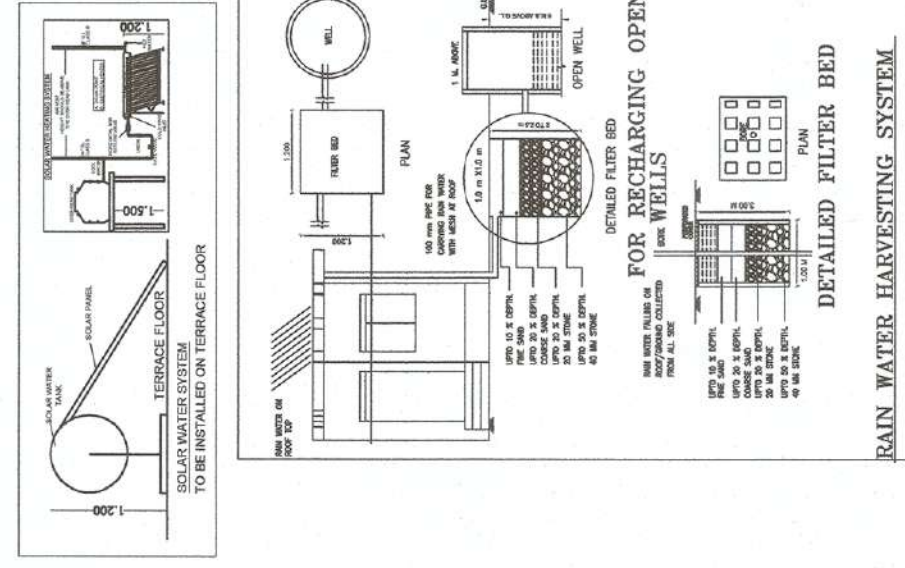

FRONT ELEVATION
SCALE 1:150

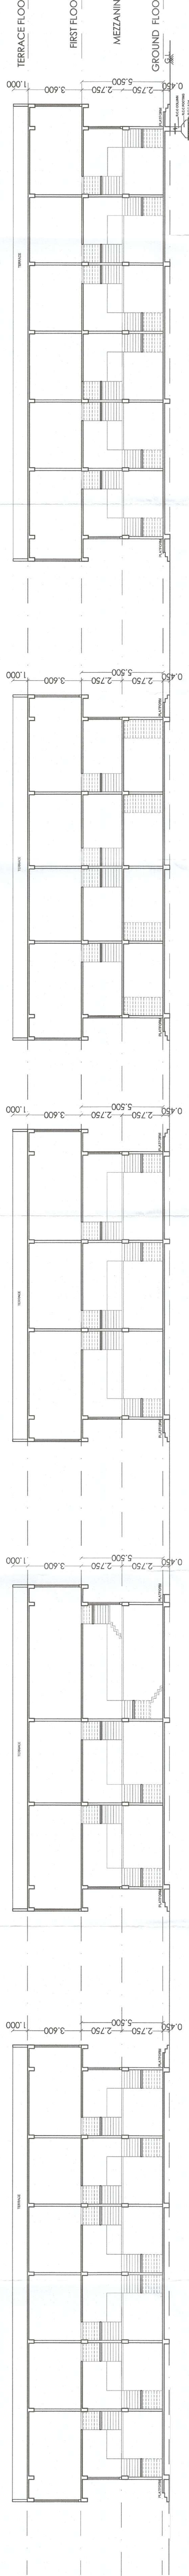

SECTION AA'
SCALE 1:150

PARKING AREA STATEMENT Table No.
8B(UDCPR)

NORMS FOR COMMERCIAL	CARPET SQ.MT.	CAR (NOS.)	SCOOTERS (NOS.)
For every 100 sq.m. carpet area or fraction thereof	100	2	6

REQUIRED FOR COMMERCIAL CARPET AREA			11066.900	221	664
TOTAL PARKING (A)		sq.mt.	221	664	
as per table no.8c Multiplying Factor = (0.4XA)		1638	88.5	265.6	
TOTAL PROPOSED PARKING			89	268	
VEHICLE TYPE	VEHICLE AREA	NOS.	AREA (SQ.M)		
CAR BIG- 2.5 X 5m	12.500	89	1112.500		
SCOOTER - 1 X 2m	2.000	268	536.000		
TOTAL STILL PARKING AREA PROVIDED					1648.500

BUILT UP AREA FOR GROUND FLOOR		Area
Sr.No.	Wings	
1	Wing A1	1669.11
2	Wing A2	750.84
3	Wing A3	238.02
4	Wing A4	284.63
5	Wing A5	1443.99
	Total	4386.58

BUILT UP AREA FOR MEZZANINE FLOOR		
Sr.No.	Wings	Area
1	Wing A1	831.55
2	Wing A2	365.64
3	Wing A3	110.09
4	Wing A4	143.59
5	Wing A5	716.26

BUILT UP AREA FOR FIRST FLOOR		
Sr.No.	Wings	Area
1	Wing A1	1876.40
2	Wing A2	935.88
3	Wing A3	269.00
4	Wing A4	397.35
5	Wing A5	1647.33
	Total	5125.95

[illegible]

DRAWING TITLE
SUBMISSION DWG.

PROPOSED CONSTRUCTION COLUMN LINE

COA REG NO CA 7207 / 59381	NLT REG NO 2140	NM/C REG NO R-402
I : 100 & I : 200		DEALT BY RAKHI
		CHECKED BY

Note - ALL DIMENSIONS ARE IN M.

Owner's Declaration -
We undersigned hereby confirm that I/We would abide by plans approved by Authority / Collector. I/We would execute the structure as per approved plans. Also I/We would execute the work under supervision of proper technical person so as to ensure the quality and safety at the work site.

Owner (a) name and signature	NR

Certified that the plot under reference was surveyed by me on _____ and the dimensions of sides etc. of plot stated on plan are as measured on site and the area so worked out tallies with the area stated in document of Ownership/ T. P. Scheme Record/ Land Records Department/ City Survey records.

SCALE 1:250

SCAI F-1.500

BUILTUP AREA P-LINE KEY PLAN OF GROUND FLOOR

Signature
(Name of Architect/ Licensed Engineer/ Supervisor.)